


A 3D cutaway rendering of a wastewater treatment plant. The main structure is a large rectangular aeration tank filled with blue liquid, representing wastewater. Inside the tank, there are several sets of stairs leading down to different levels. A large, light blue rectangular structure, likely a diffuser or aeration system, is positioned in the center of the tank. The tank is surrounded by a concrete wall. On the right side, there is a control room or equipment area with various pipes, valves, and a large cylindrical tank. The entire facility is situated on a grassy area.

MAIN CONSULTANTS

4024 COLEMAN AVE
SAN DIEGO, CA 92110
Voice: +1 469-638-3585

THESE DRAWINGS AND SPECIFICATIONS ARE FOR SERVICES OF CONSTRUCTION AND SHALL REMAIN THE PROPERTY OF AESOM INT. WHETHER THE PROJECT FOR WHICH THEY ARE MADE IS EXECUTED OR NOT. THESE DRAWINGS AND SPECIFICATIONS SHALL NOT BE REFERRED OR USED BY ANY PERSON OR ENTITY ON OTHER PROJECTS WITHOUT PERMISSION OF AESOM INT.
COPYRIGHT © 2024

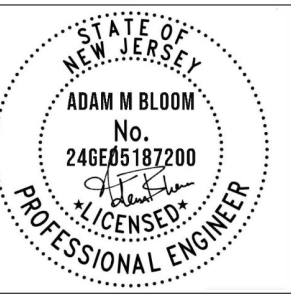

MAY 2005

19/01/2026

RESIDENTIAL SWIMMING POOL

BLOCK 801 – LOT 5
576 Mountain Ave
Caldwell, NJ 07006

REVISION DATE

[illegible]

ISSUE DATES

TYPE	DATE
OWNER REVIEW SET	01/13/2026
PERMIT SET	01/13/2026
BID SET	01/13/2026
CONSTRUCTION SET	01/13/2026
AS BUILT SET	01/13/2026

DRAWN BY	AM
CHECKED BY	AK

PROJECT NUMBER:
6207-01

DATE: 01/13/2026

SHEET TITLE:

3D View

SHEET NUMBER: _____


A-100



A-102

4024 COLEMAN AVE
SAN DIEGO, CA 92110
Voice: +1 469-638-3585

THESE DRAWINGS AND SPECIFICATIONS ARE FOR SERVICES OF CONSTRUCTION AND SHALL REMAIN THE PROPERTY OF AESOM INT. WHETHER THE PROJECT FOR WHICH THEY ARE MADE IS EXECUTED OR NOT. THESE DRAWINGS AND SPECIFICATIONS SHALL NOT BE REFERRED OR USED BY ANY PERSON OR ENTITY ON OTHER PROJECTS WITHOUT PERMISSION OF AESOM INT. COPYRIGHT © 2024

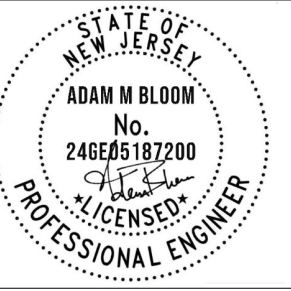

STAFF

**RESIDENTIAL
SWIMMING POOL**

BLOCK 801 – LOT 5
576 Mountain Ave
Caldwell, NJ 07006


[illegible]

TYPE	DATE
OWNER REVIEW SET	01/13/2026
PERMIT SET	01/13/2026
BID SET	01/13/2026
CONSTRUCTION SET	01/13/2026
AS BUILT SET	01/13/2026

SHEET TITLE:


EAST & NORTH ELEVATION

A-201

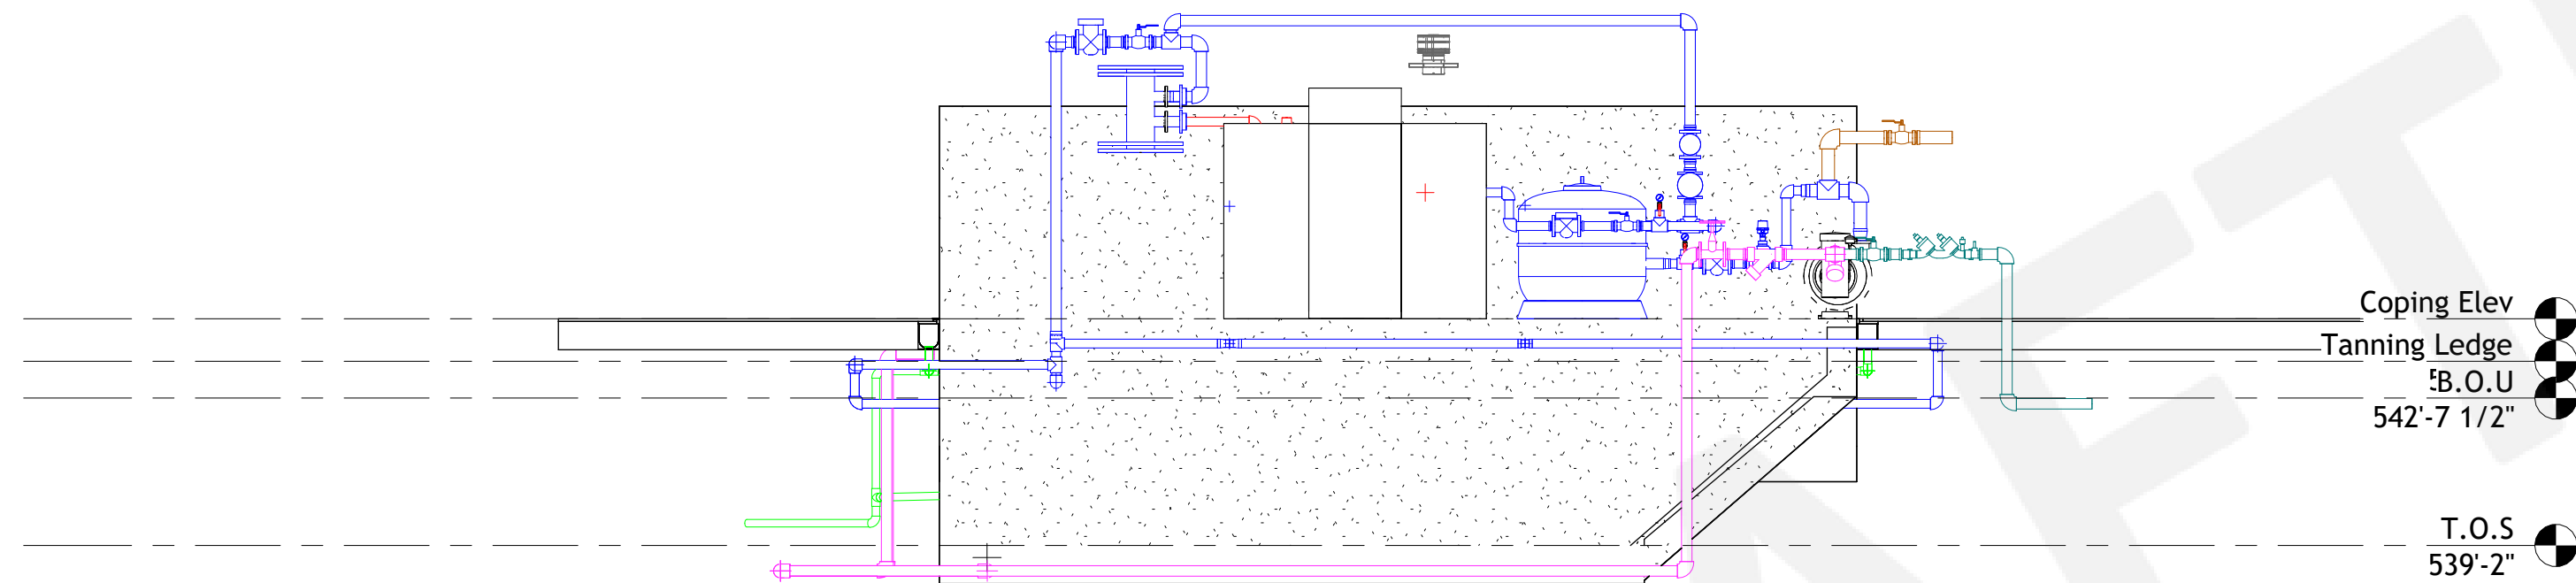

1 EAST ELEVATION

Scale: 1/4" = 1'-0"

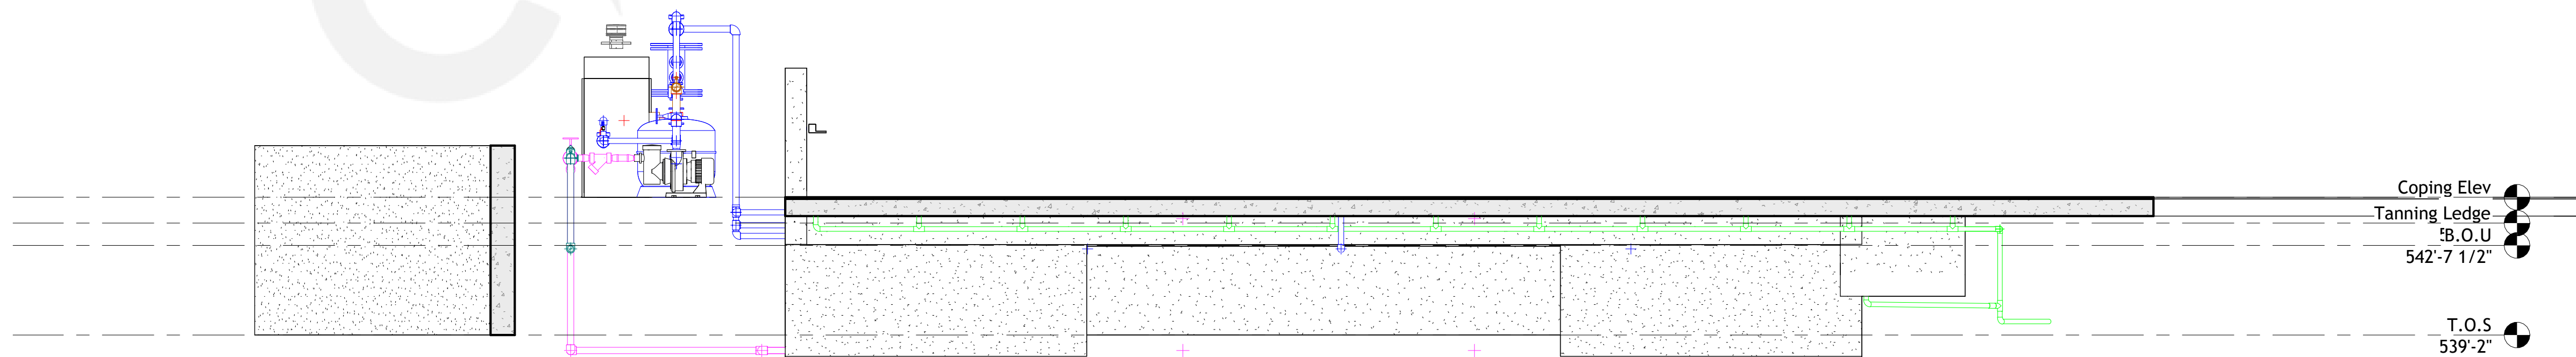

2 NORTH ELEVATION

Scale: 1/4" = 1'-0"

4024 COLEMAN AVE
SAN DIEGO, CA 92110
Voice: +1 469-638-3585

THESE DRAWINGS AND SPECIFICATIONS ARE FOR SERVICES OF CONSTRUCTION AND SHALL REMAIN THE PROPERTY OF AESOM INT. WHETHER THE PROJECT FOR WHICH THEY ARE MADE IS EXECUTED OR NOT. THESE DRAWINGS AND SPECIFICATIONS SHALL NOT BE REFERRED OR USED BY ANY PERSON OR ENTITY ON OTHER PROJECTS WITHOUT PERMISSION OF AESOM INT. COPYRIGHT © 2024



STAMP

19/01/2026

RESIDENTIAL SWIMMING POOL

BLOCK 801 – LOT 5
576 Mountain Ave
Caldwell, NJ 07006

REVISION DATE

[illegible]

ISSUE DATES

TYPE	DATE
OWNER REVIEW SET	01/13/2026
PERMIT SET	01/13/2026
BID SET	01/13/2026
CONSTRUCTION SET	01/13/2026
AS BUILT SET	01/13/2026

DRAWN BY	AM
CHECKED BY	AK

PROJECT NUMBER:
6207-01


DATE: 01/13/2026

SHEET TITLE:

SOUTH & WEST ELEVATION


SHEET NUMBER: _____

A-202

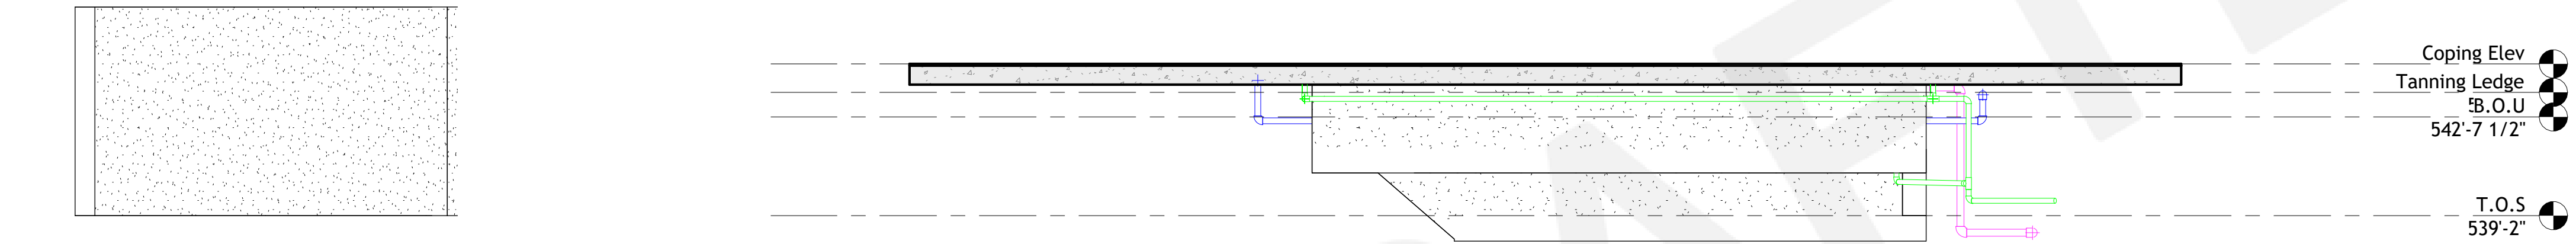




1 WEST ELEVATION

Scale: 1/4" = 1'-0"

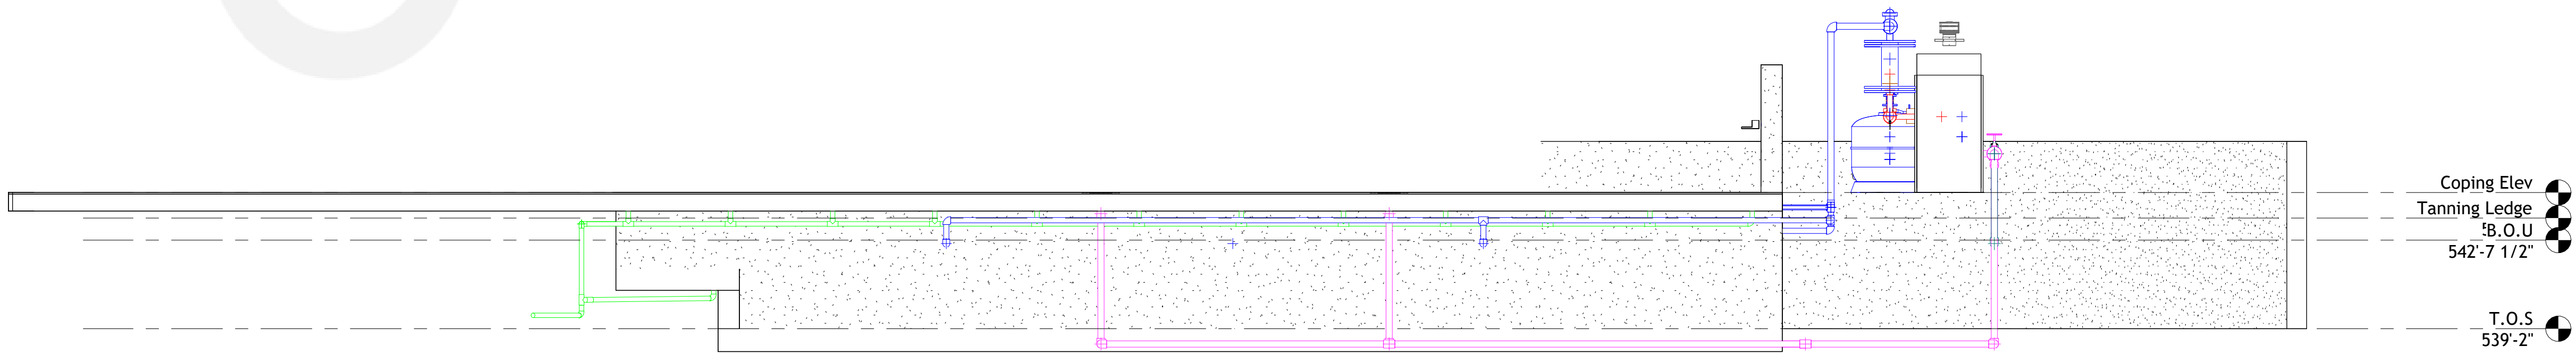


2 SOUTH ELEVATION

Scale: 1/4" = 1'-0"

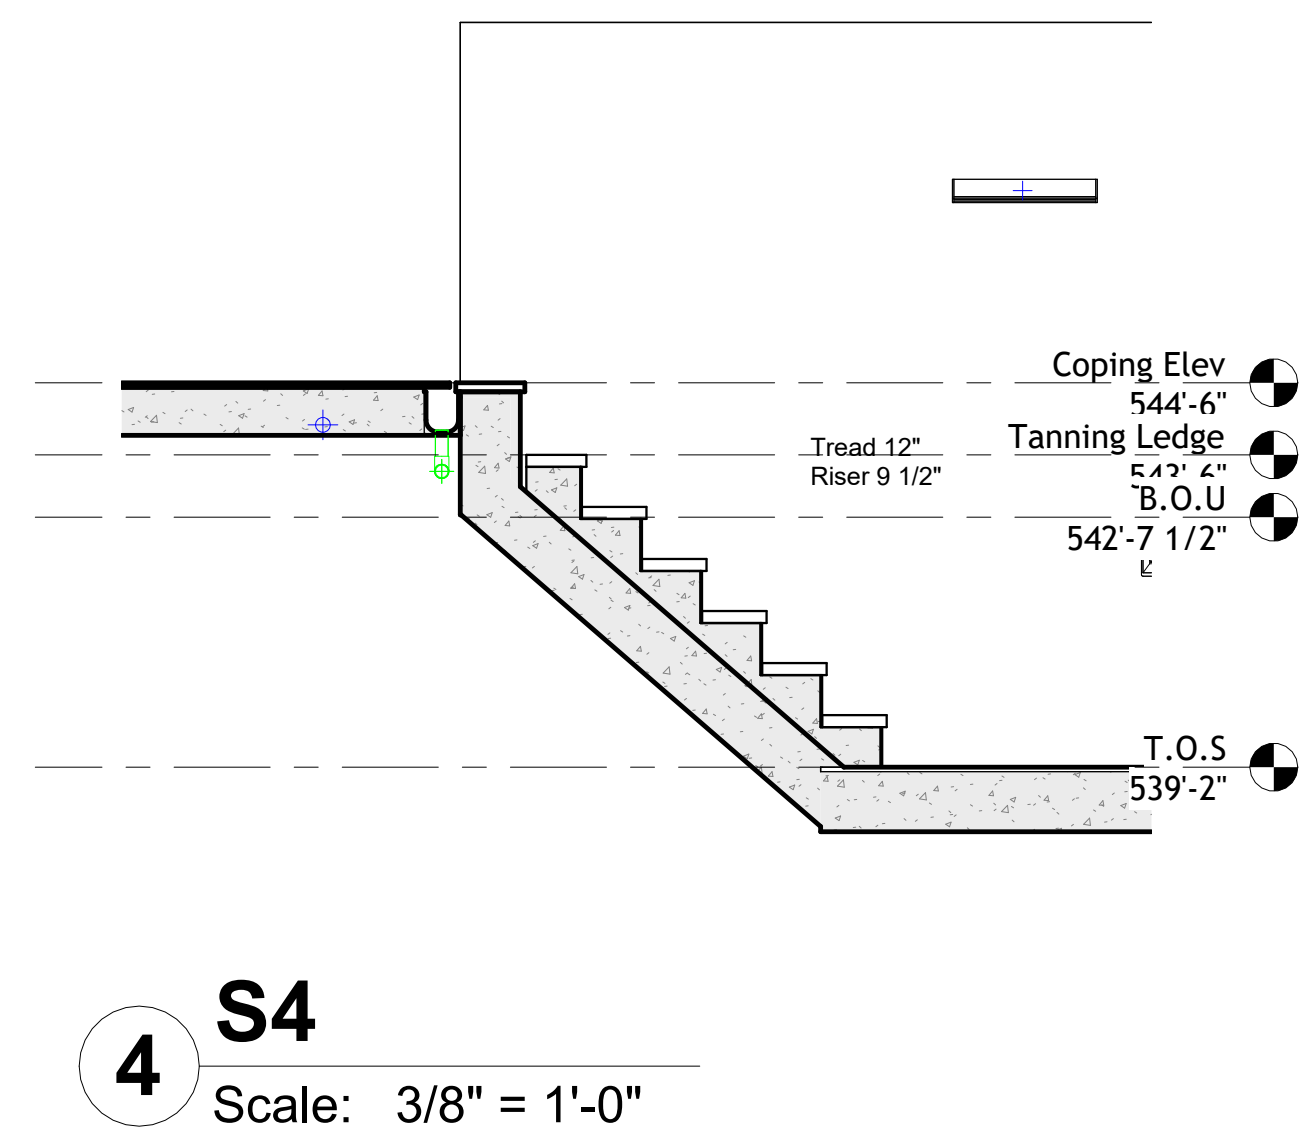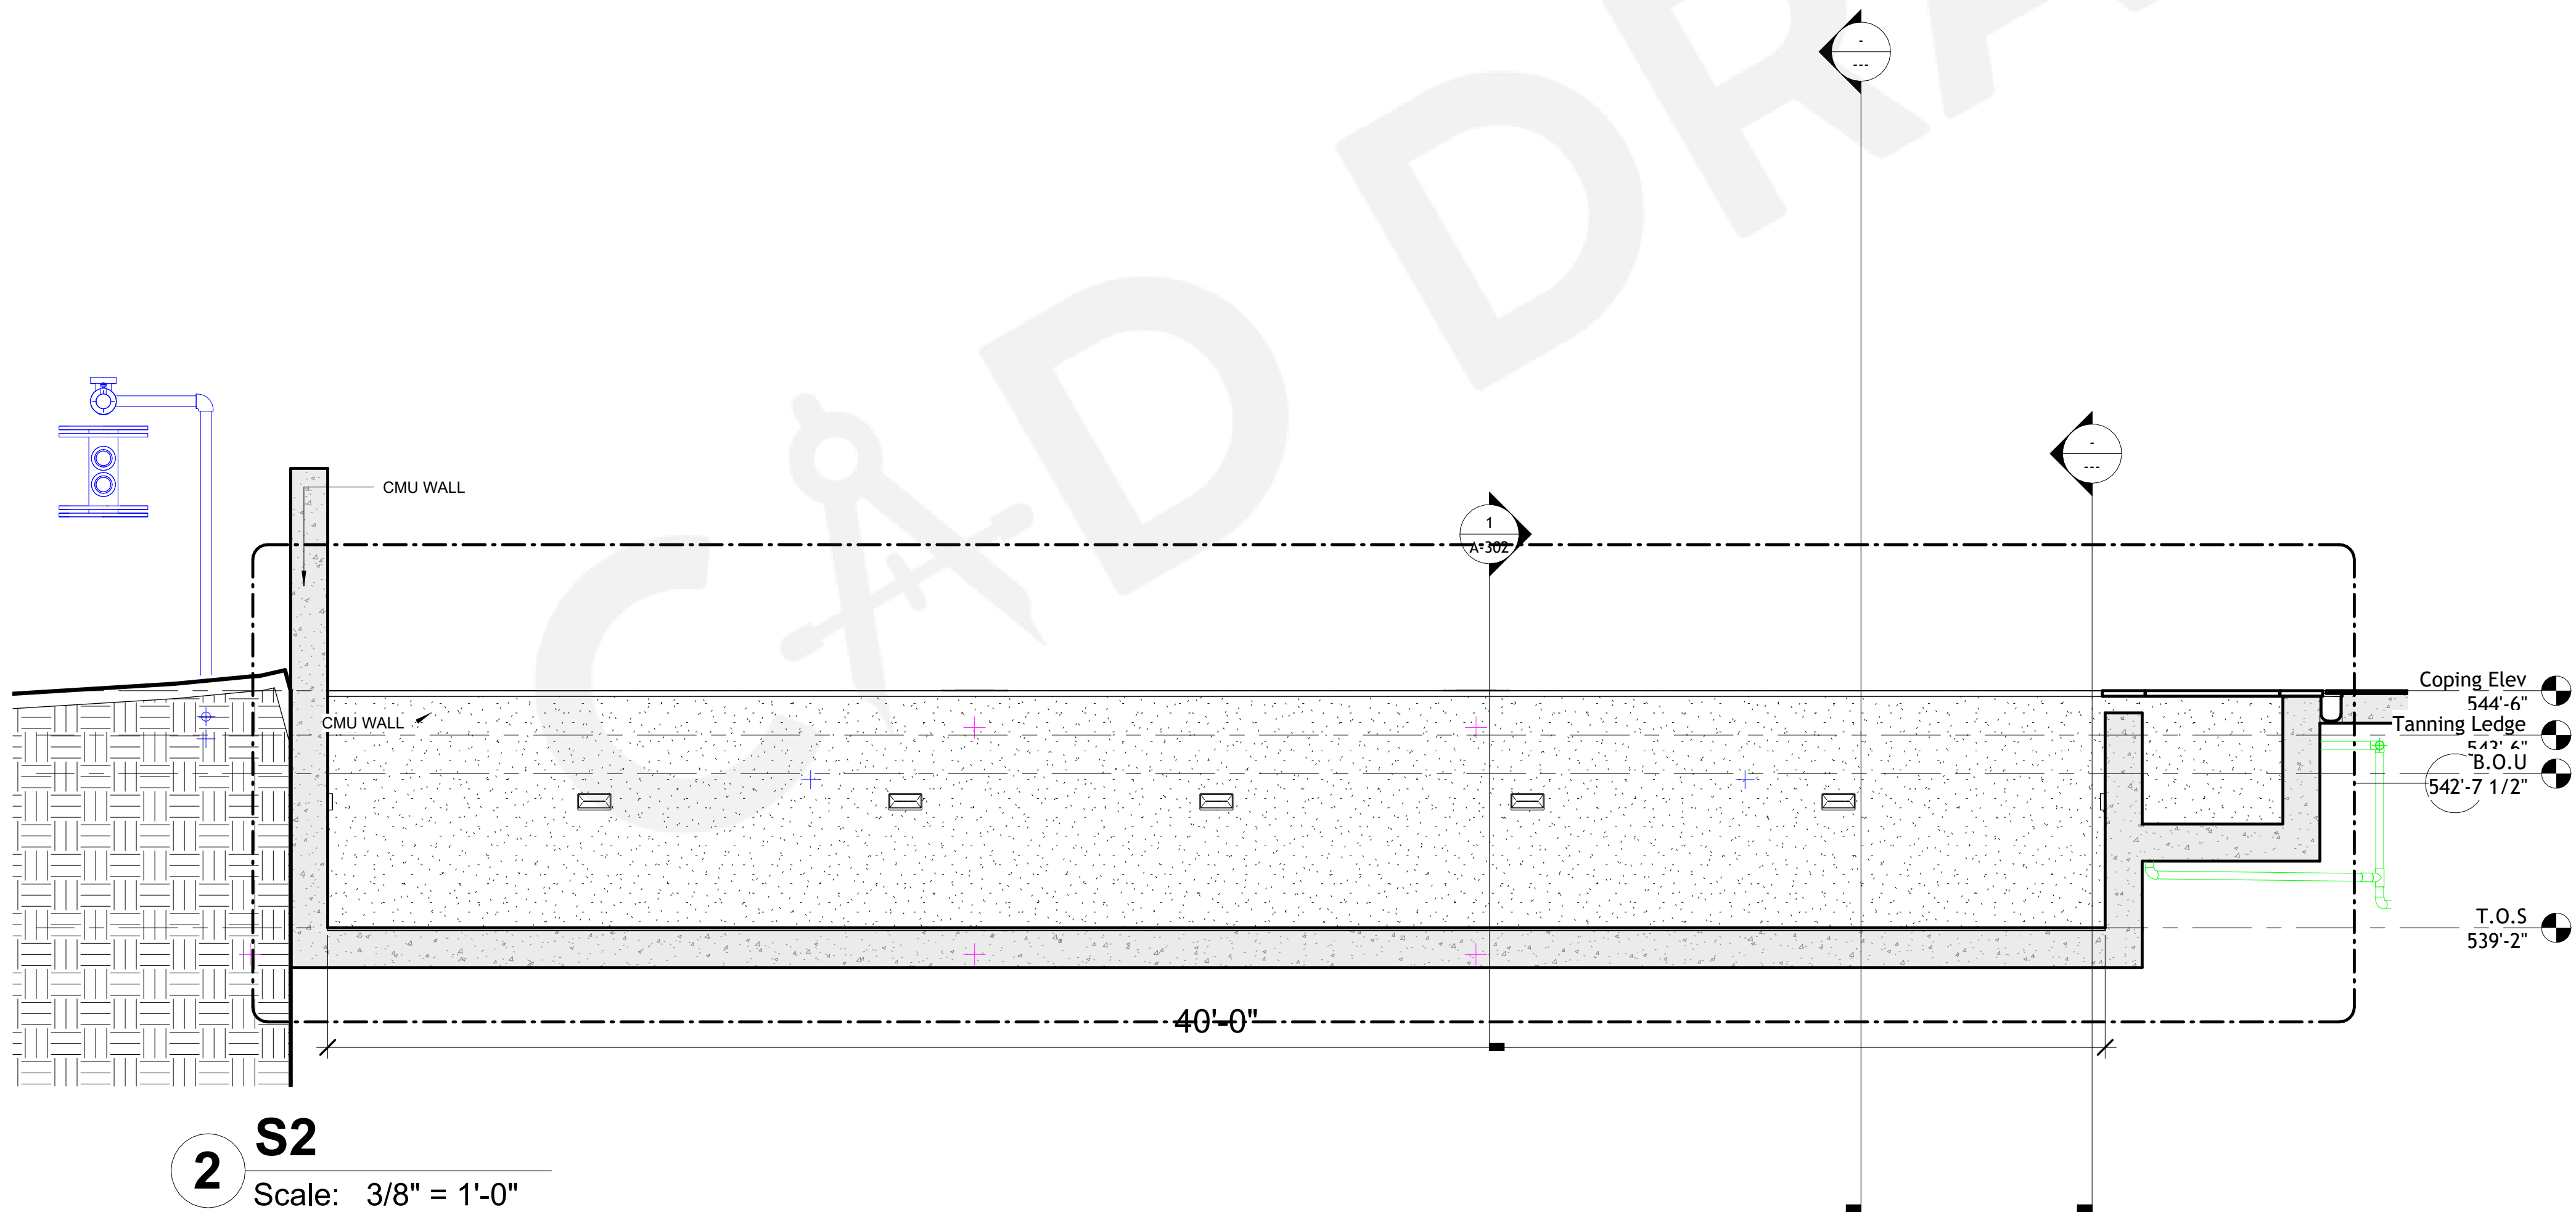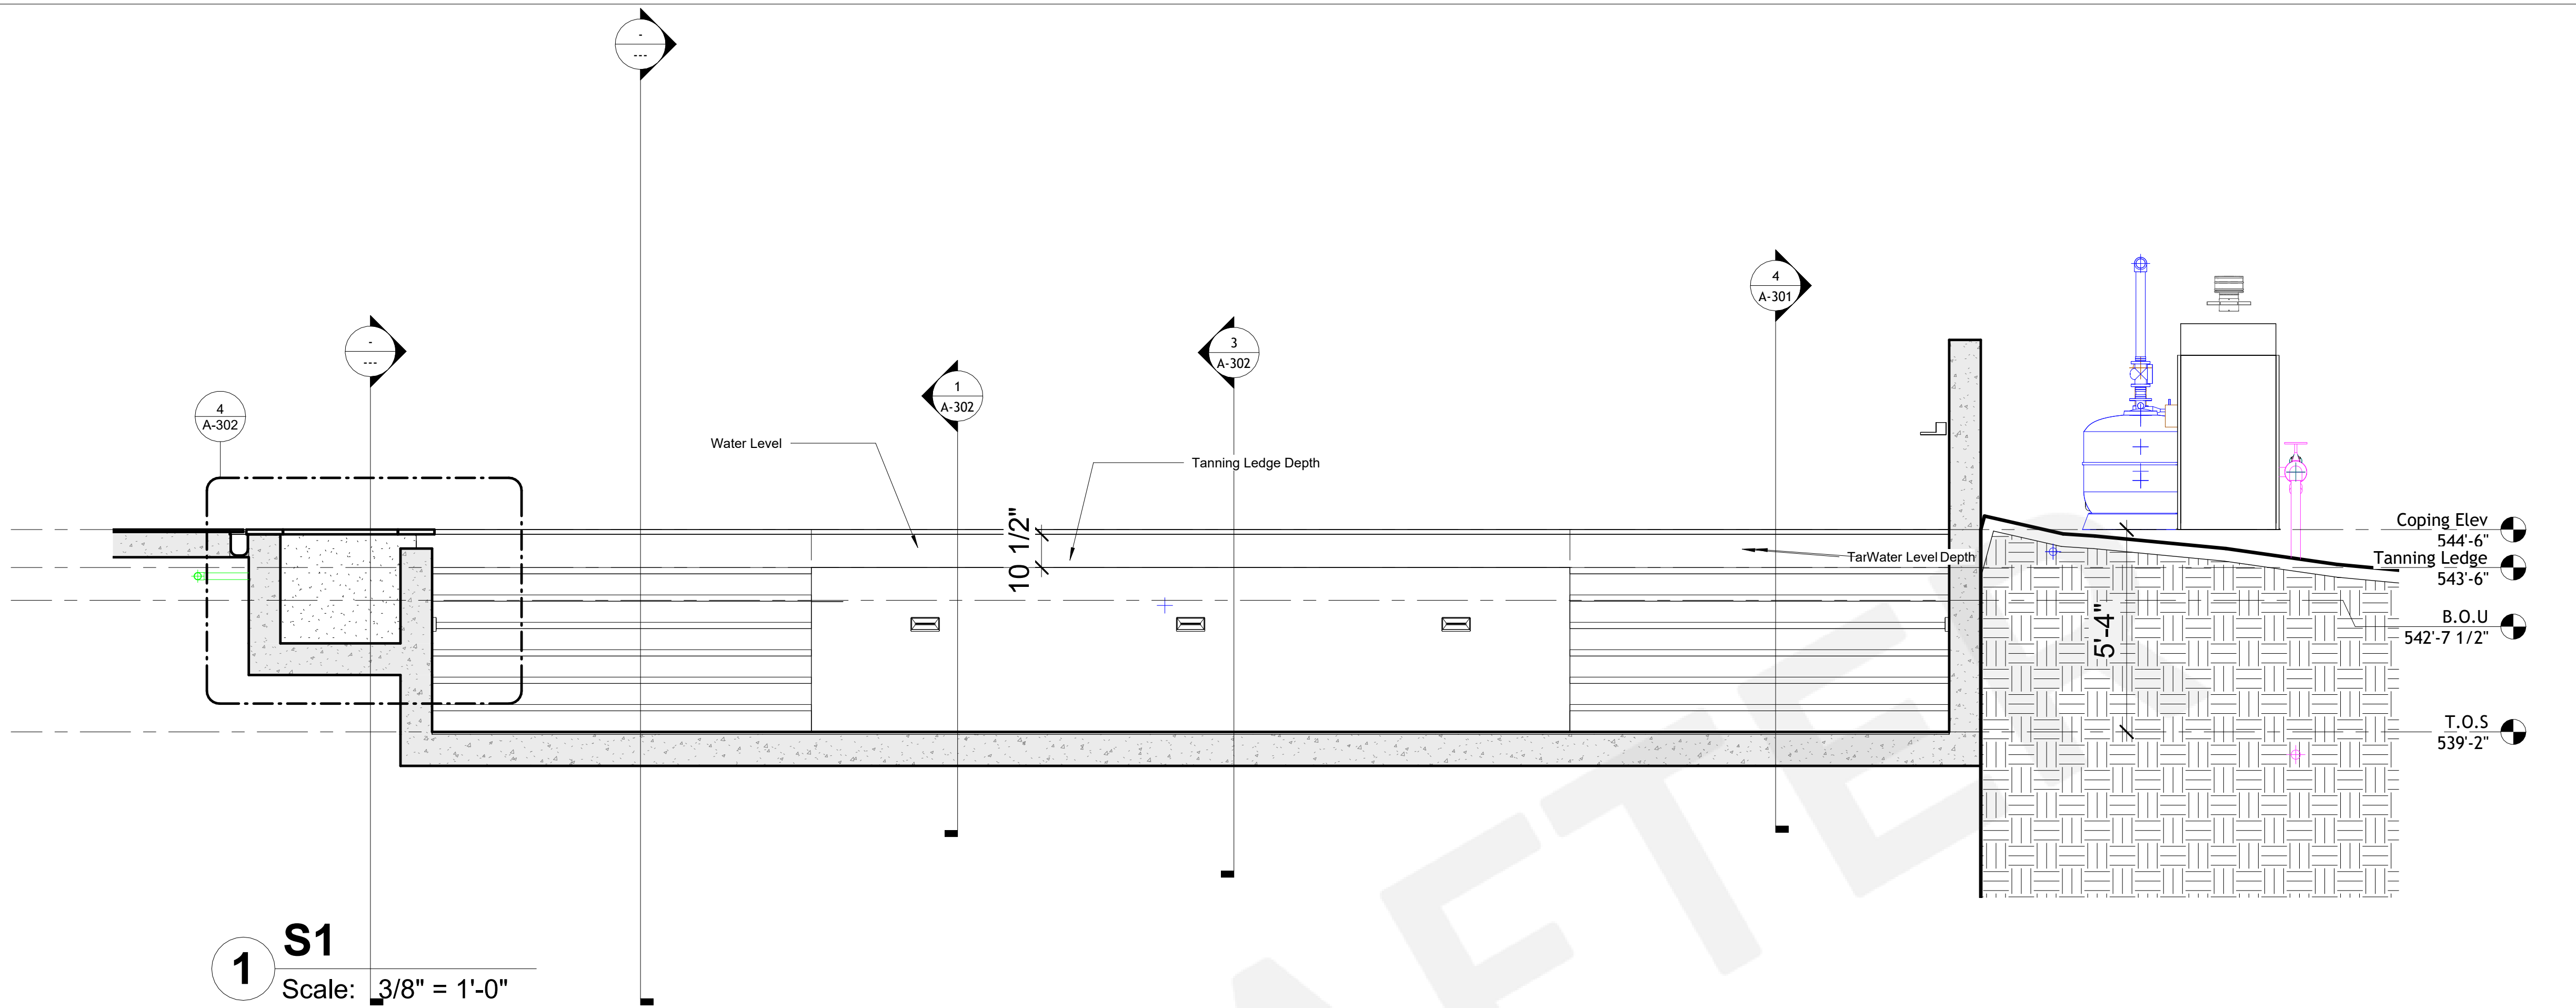

THESE DRAWINGS AND SPECIFICATIONS ARE FOR SERVICES OF CONSTRUCTION AND SHALL REMAIN THE PROPERTY OF AESOM INT. WHETHER THE PROJECT FOR WHICH THEY ARE MADE IS EXECUTED OR NOT. THESE DRAWINGS AND SPECIFICATIONS SHALL NOT BE REPRODUCED OR USED BY ANY PERSON OR ENTITY ON OTHER PROJECTS WITHOUT PERMISSION OF AESOM INT. COPYRIGHT © 2024

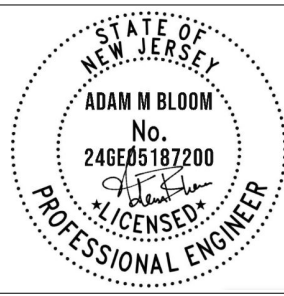

STAMP

19/01/2026

RESIDENTIAL SWIMMING POOL

BLOCK 801 – LOT 5
576 Mountain Ave
Caldwell, NJ 07006



REVISION DATE	
Date	Description
No.	


ISSUE DATES	
TYPE	DATE
ONWER REVIEW SET	01/13/2026
PERMIT SET	01/13/2026
BID SET	01/13/2026
CONSTRUCTION SET	01/13/2026
AS BUILT SET	01/13/2026

DRAWN BY	AM
CHECKED BY	AK
PROJECT NUMBER:	6207-01
DATE:	01/13/2026
SHEET TITLE:	SECTIONS

SHEET NUMBER:


A-301

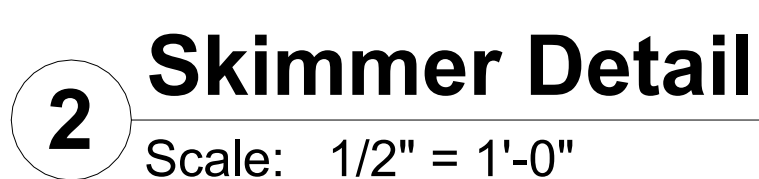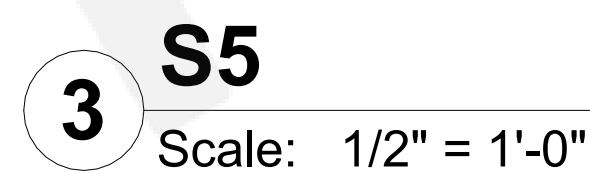

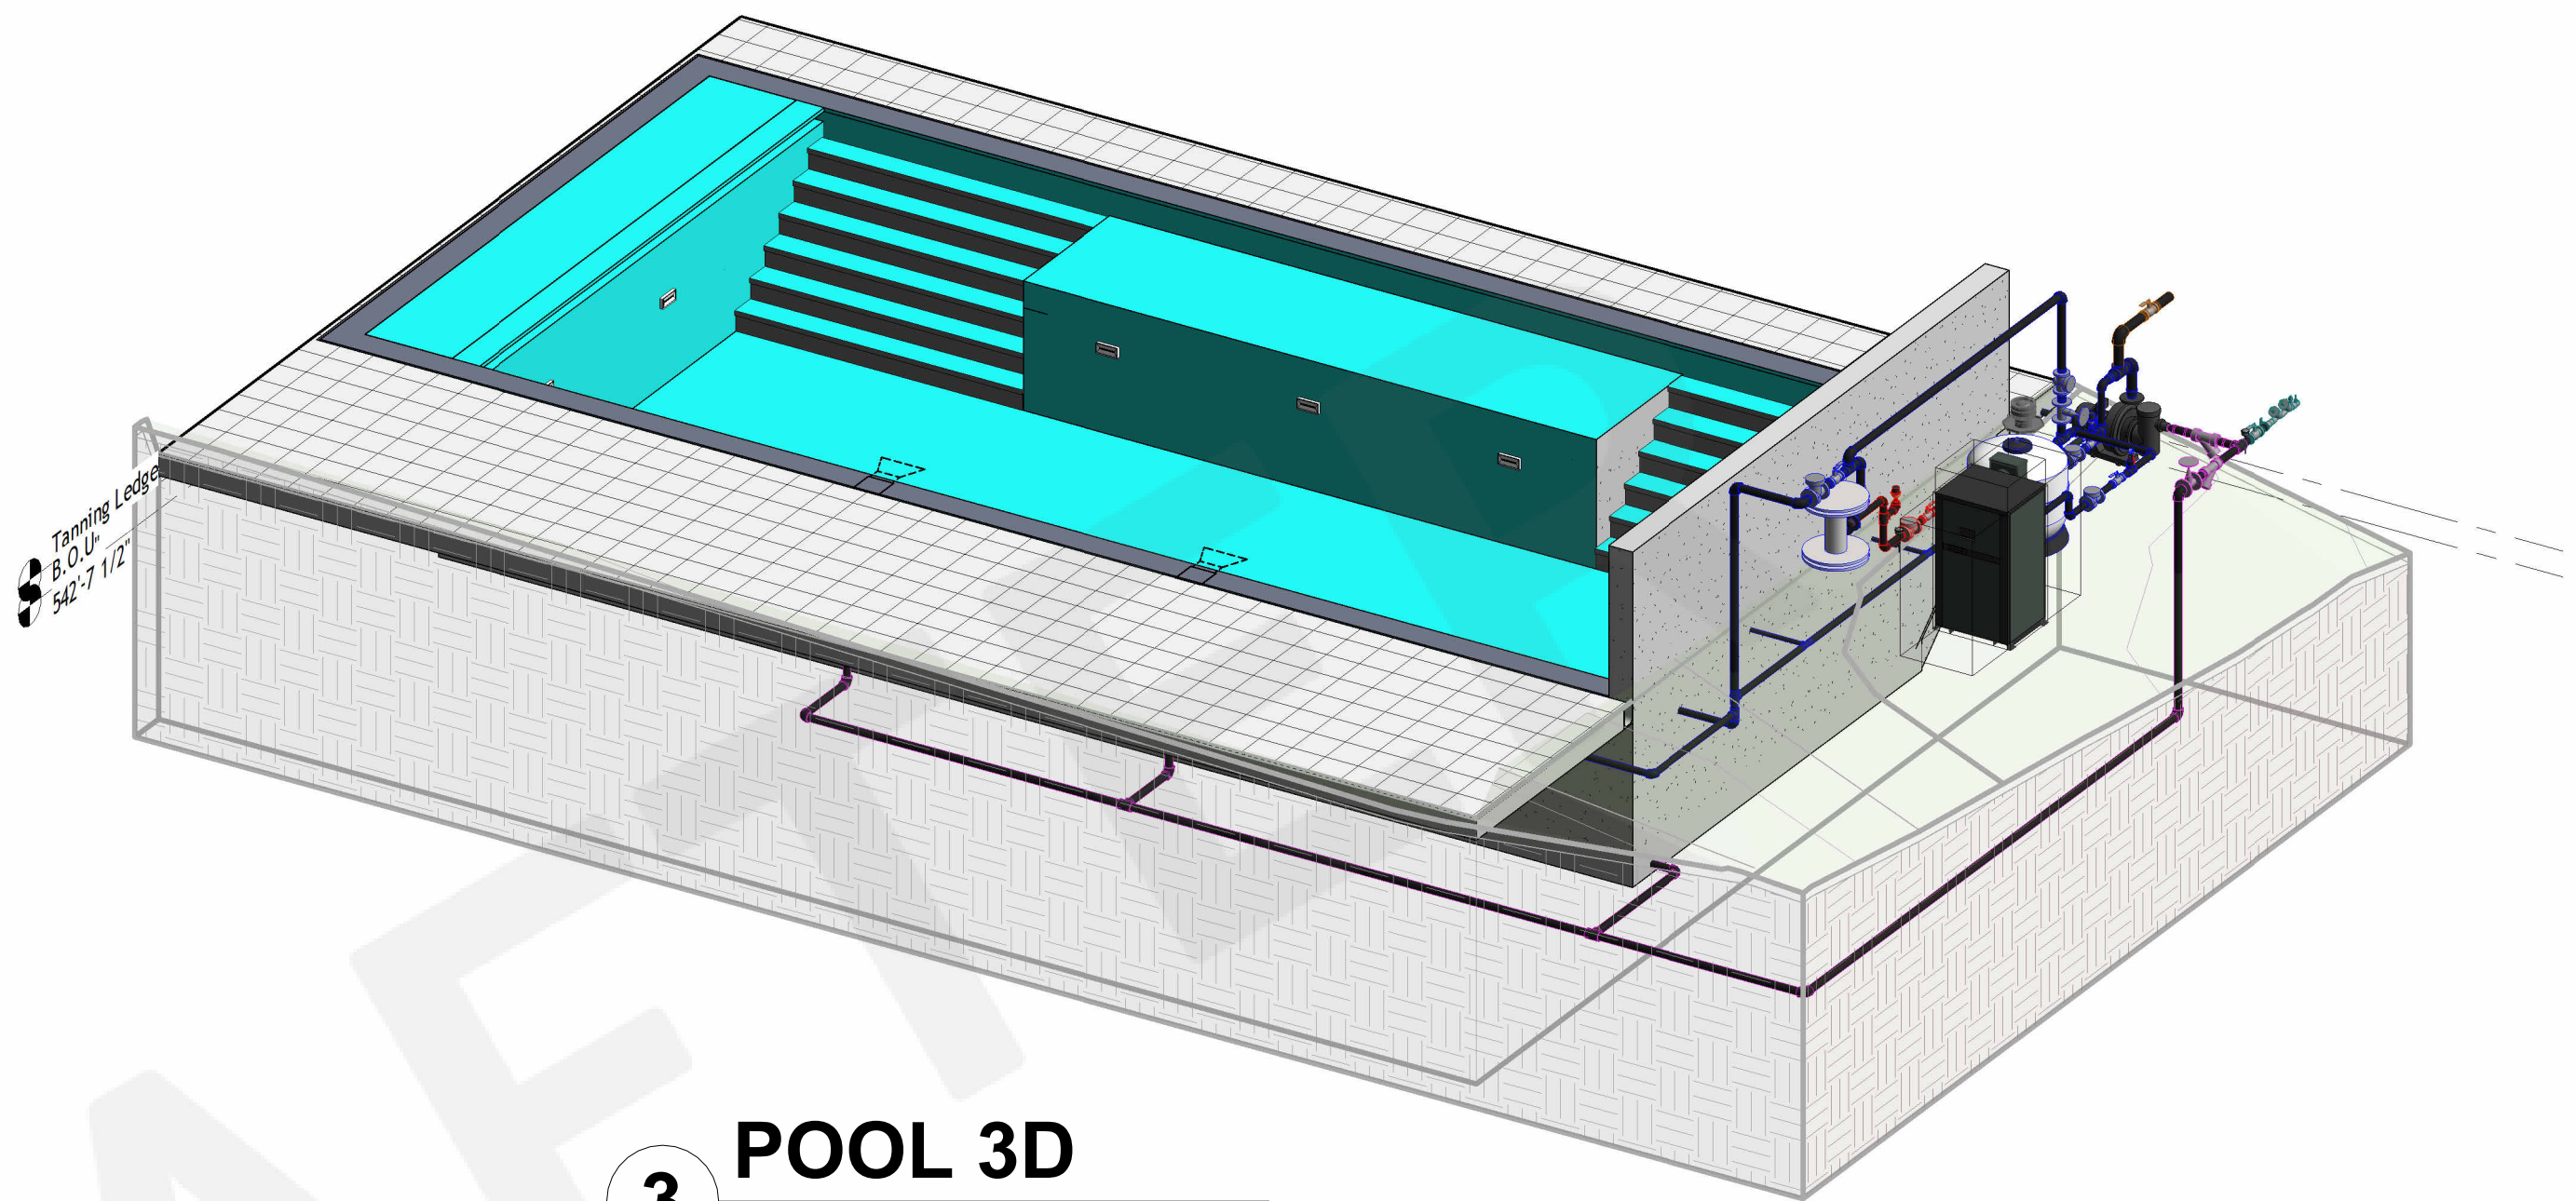



3 POOL 3D







Scale:

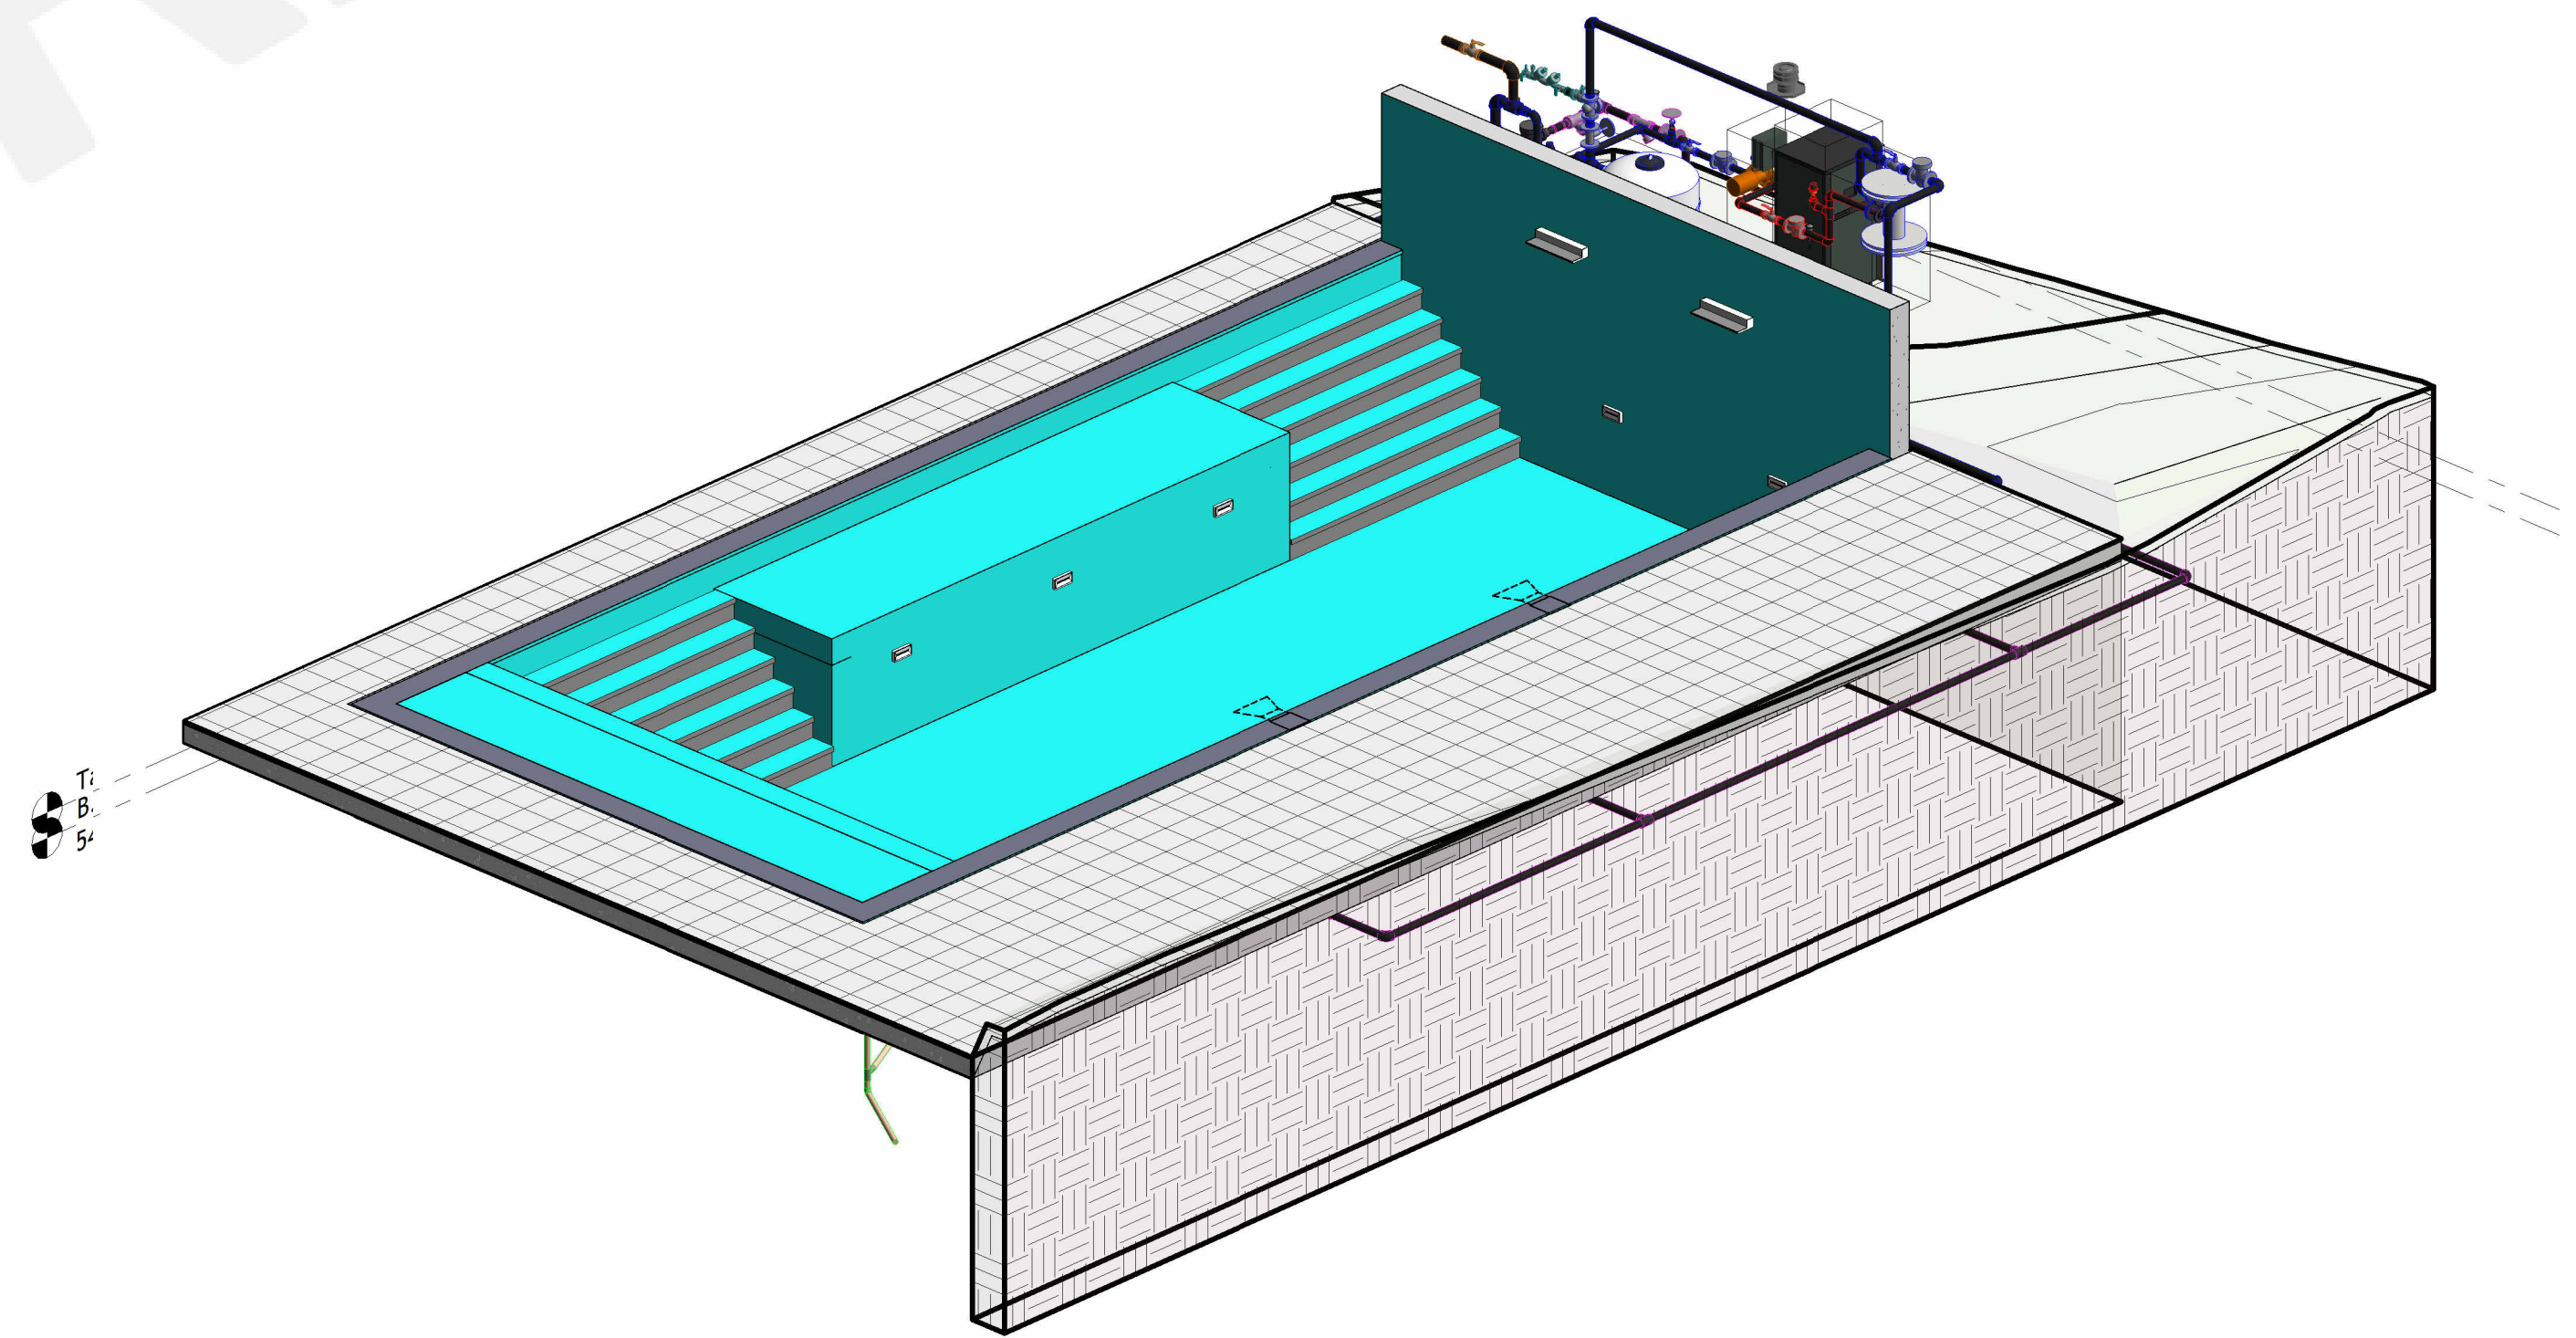

4 POOL 3D
Scale:

P-101

 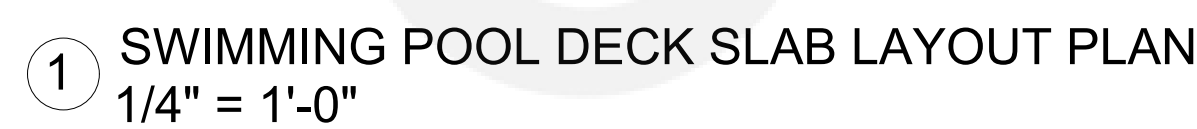

      

THESE DRAWINGS AND SPECIFICATIONS ARE FOR SERVICES OF CONSTRUCTION AND SHALL REMAIN THE PROPERTY OF AESOM INT. WHETHER THE PROJECT FOR WHICH THEY ARE MADE IS EXECUTED OR NOT. THESE DRAWINGS AND SPECIFICATIONS SHALL NOT BE REFERRED OR USED BY ANY PERSON OR ENTITY ON OTHER PROJECTS WITHOUT PERMISSION OF AESOM INT. COPYRIGHT © 2024

**BLOCK 801 - LOT 5
576 MOUNTAIN AVE.
CALDWELL, NJ 07006**

ADDRESS: _____

CLIENT NAME: _____

CONTACT: _____

[illegible]

ISSUE DATES	
TYPE	DATE
OWNER REVIEW SET	10/29/25
PERMIT SET	11/25/25
BID SET	
CONSTRUCTION SET	
AS BUILT SET	

DRAWN BY	AM
CHECKED BY	AK
PROJECT NUMBER:	
6207-01	
DATE:	
11/25/25	

SECTIONS

SHEET NUMBER:

S-102