



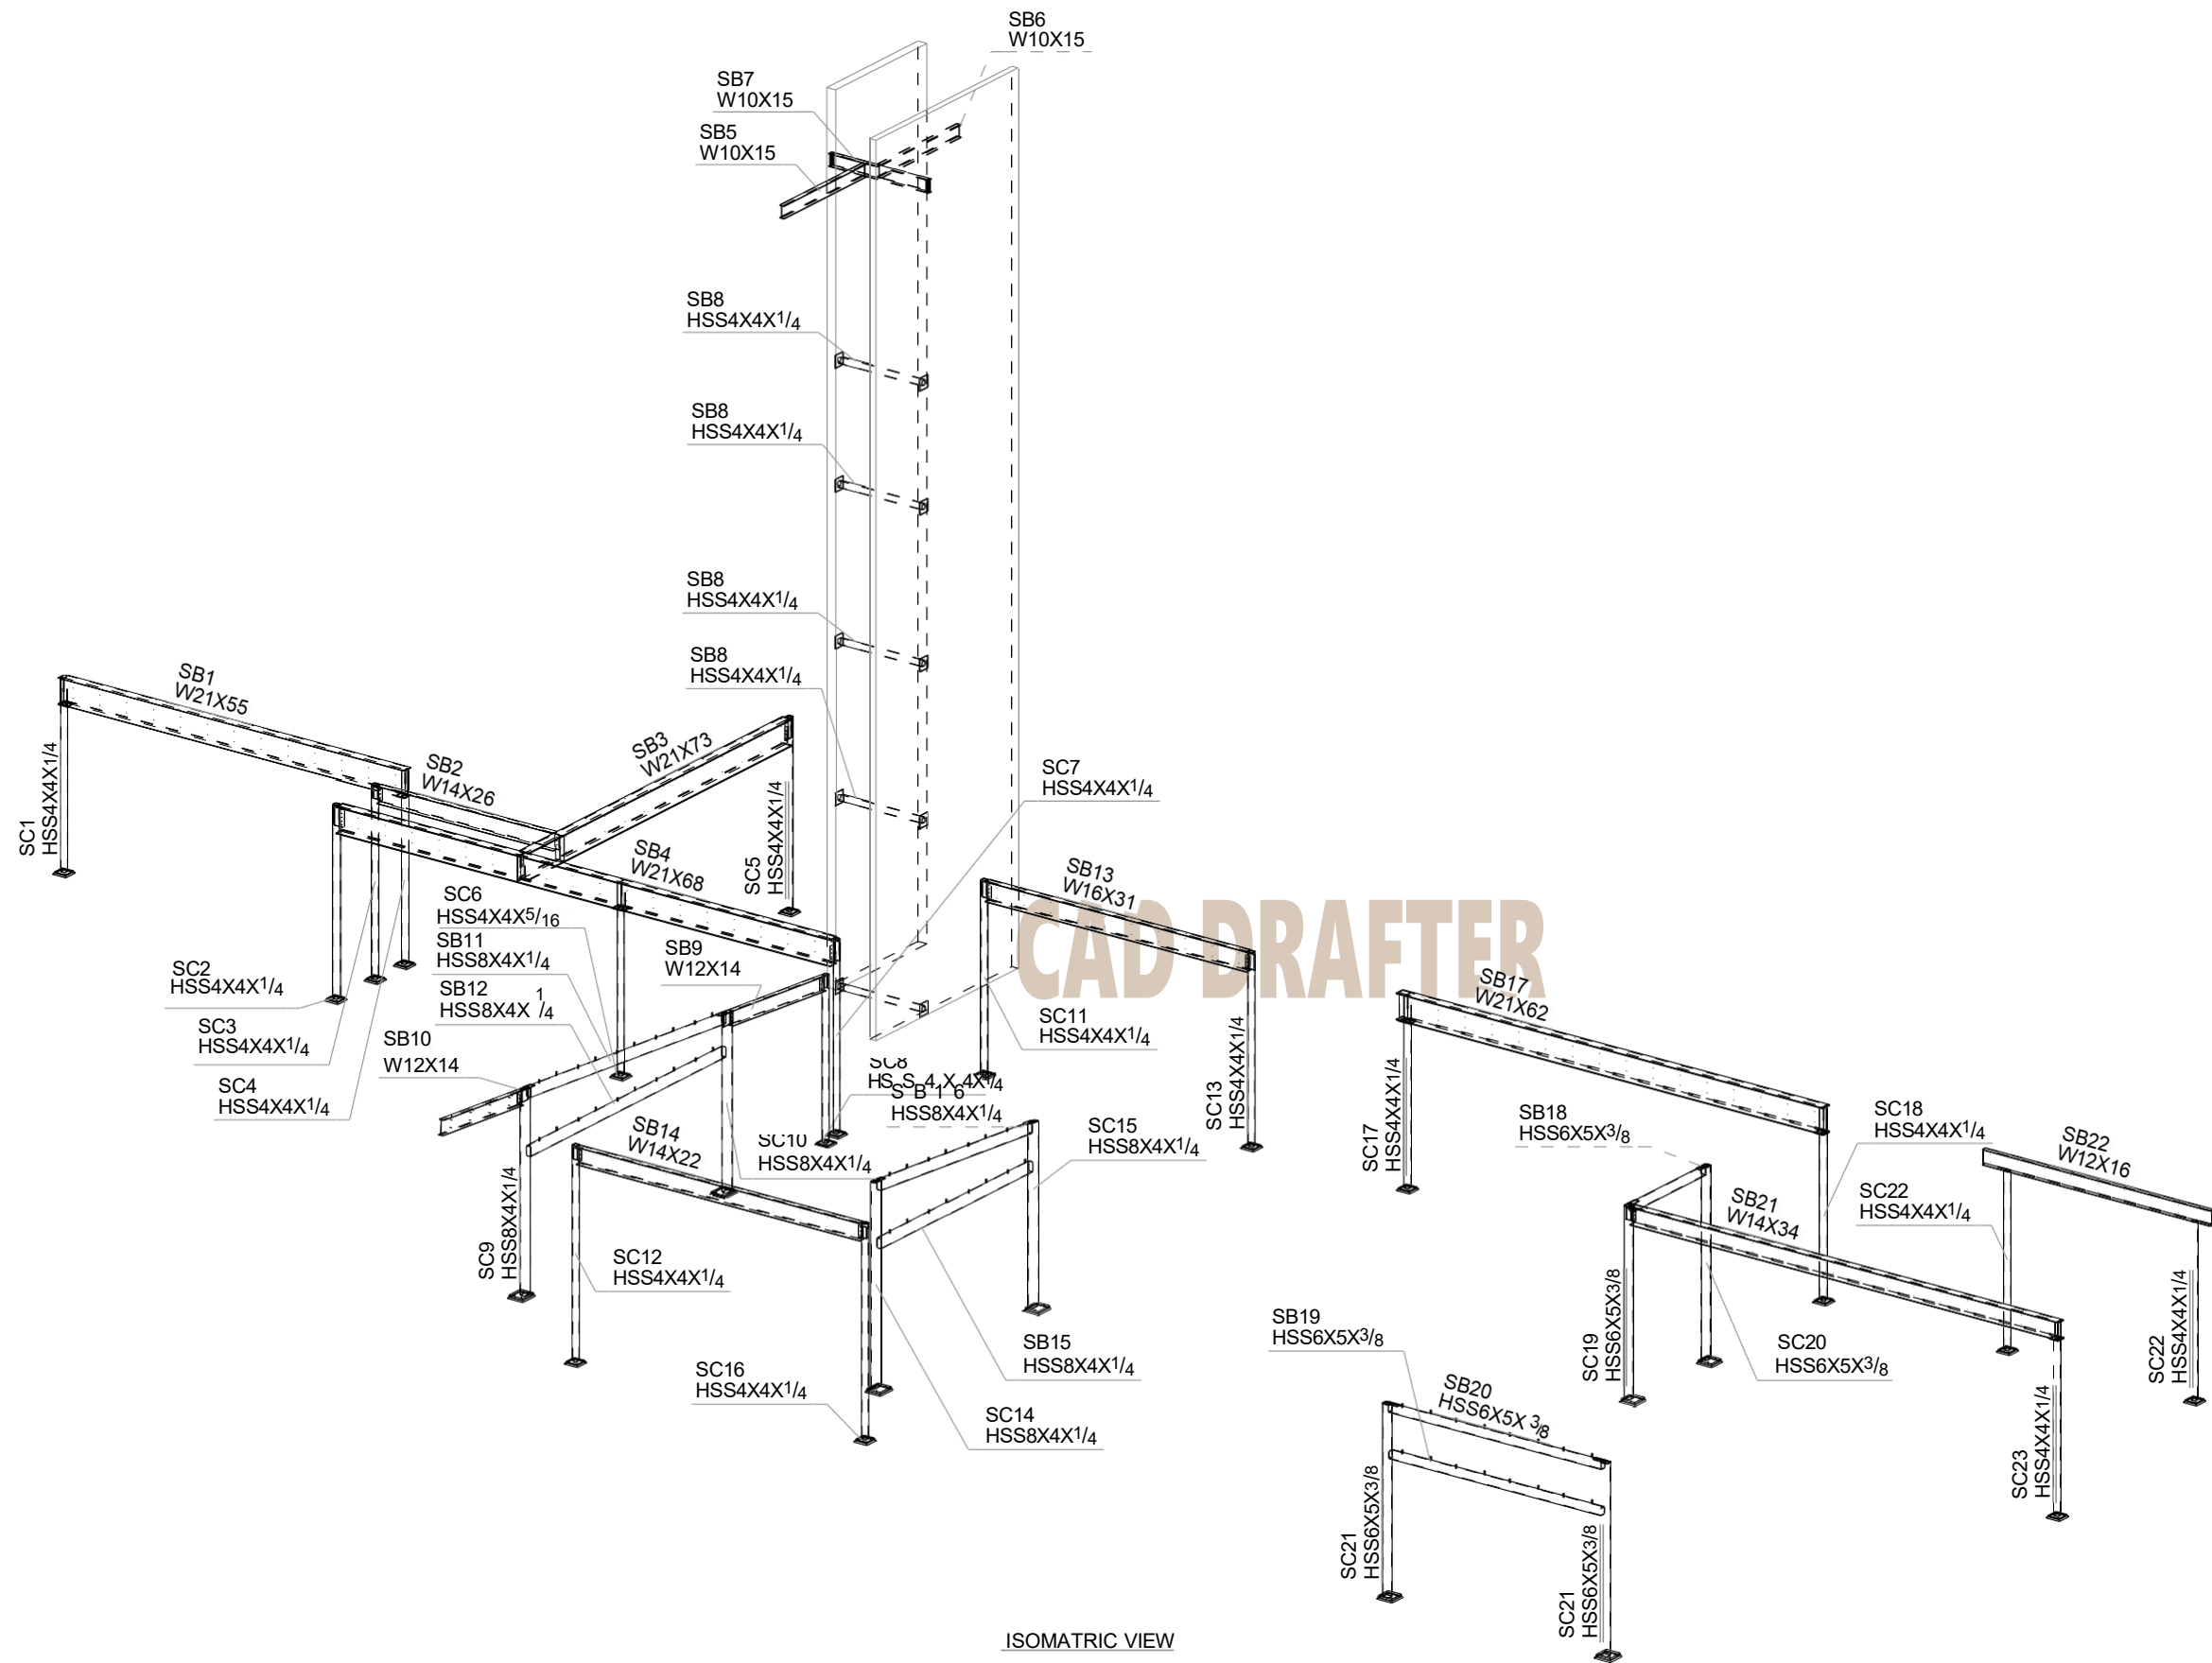

ISOMATRIC VIEW







0	ISSUED FOR FABRICATION	05.03.2025
REV:	DESCRIPTION	DATE
REFERENCE DOCUMENTS / DRAWINGS		
ISSUED FOR	CUSTOMER FEED BACK	
☐ INFORMATION	☐ APPROVED	
☒ APPROVAL	☐ NO COMMENTS	
☐ CONSTRUCTION	☐ REVIEWED WITH COMMENTS	
☐ AS BUILT	☐ REJECTED	
CUSTOMER COMMENTS HERE:		

DATE: -----		
SIGNATURE: -----		
FULL NAME: -----		
CONTRACTOR: -----		
DESIGN BY: -----		
APPROVED BY: -----		
CHECKED BY:	A.A	
DRAWN BY:	A.A	
PROJECT:		
RESIDENCE INN BY MARRIOTT		
CLIENT NAME:	-----	
BUILDER NAME:	-----	
SITE LOCATION:	-----	
ITEM TYPE:		
DRAWING TITTLE:		
ISOMATRIC VIEW		
SCALE:	PROJECT NO:	DWG No:
1:120,	MAS-22-114	ER-01

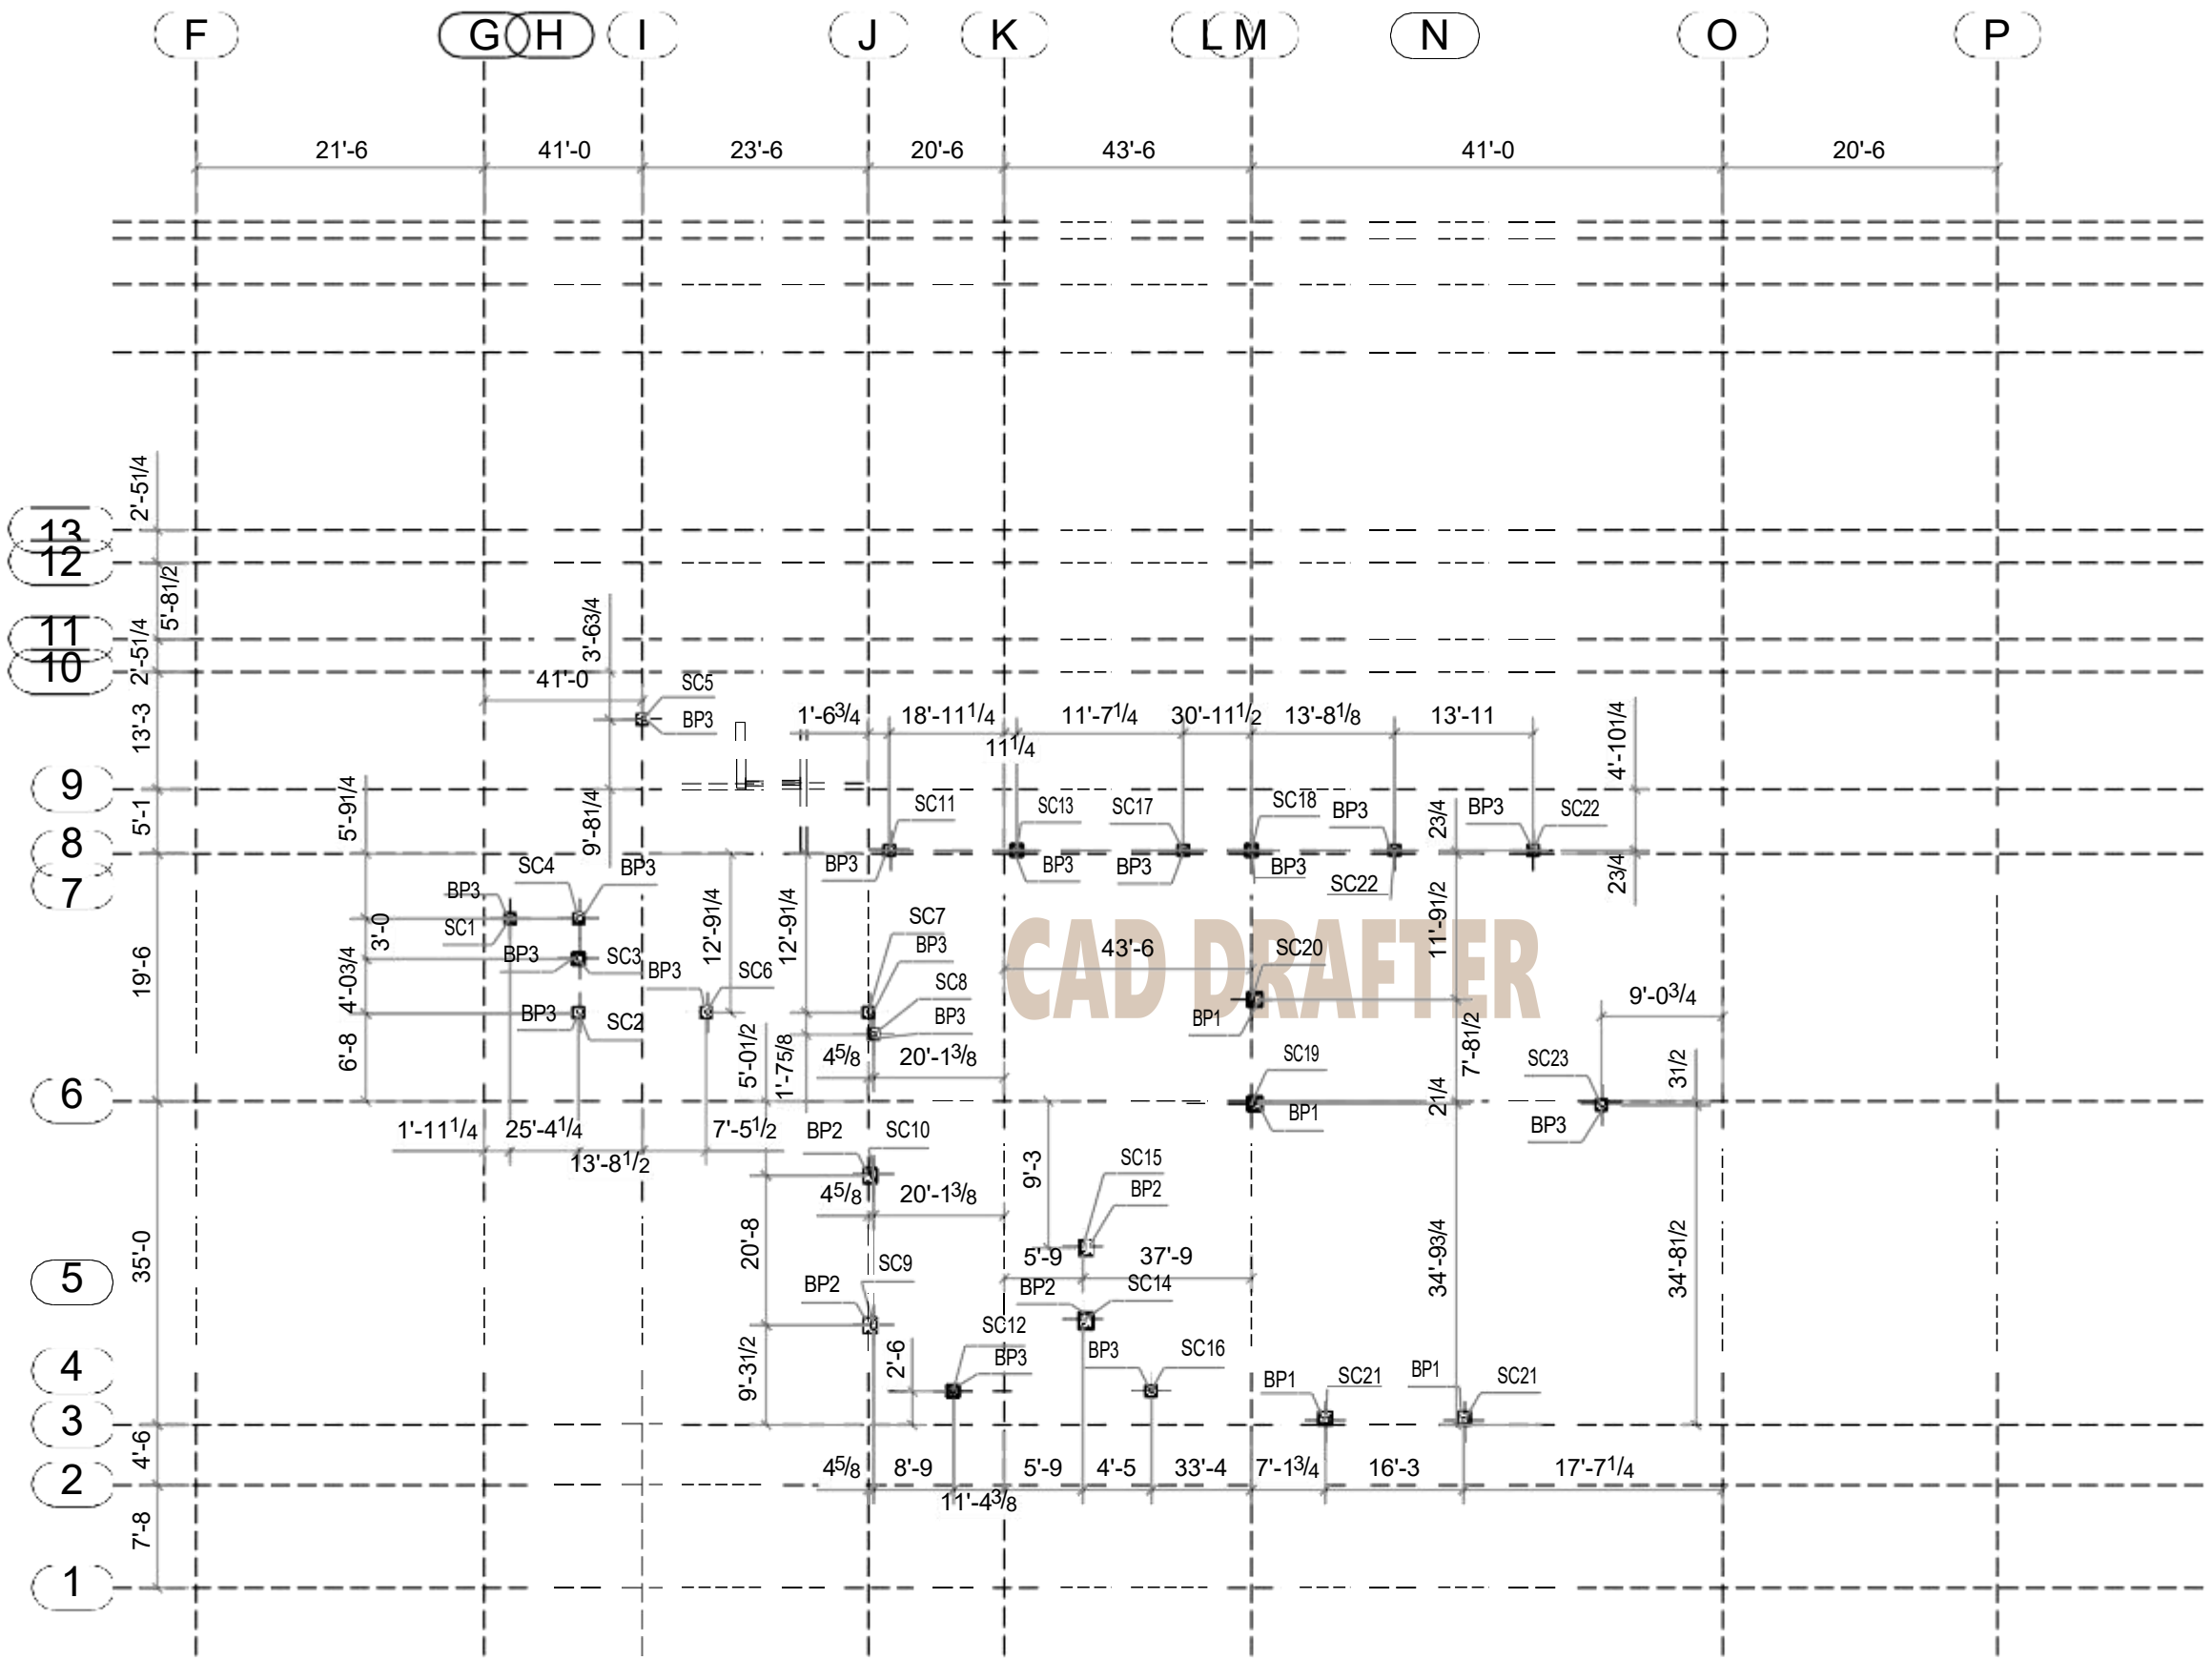

POST LAYOUT PLAN

0	ISSUED FO FABRICATION	05.03.2025
REV:	DESCRIPTION	DATE
REFERENCE DOCUMENTS / DRAWINGS		
ISSUED FOR		CUSTOMER FEED BACK
☐ INFORMATION	☐ APPROVED	
☒ APPROVAL	☐ NO COMMENTS	
☐ CONSTRUCTION	☐ REVIEWED WITH COMMENTS	
☐ AS BUILT	☐ REJECTED	
CUSTOMER COMMENTS HERE:		
DATE: _____		
SIGNATURE: _____		
FULL NAME: _____		
CONTRACTOR :		
DESIGN BY :		
APPROVED BY :		
CHECKED BY :	AA	
DRAWN BY :	AA	
PROJECT :		
RESIDENCE INN BY MARRIOTT		
CLIENT NAME :		
BUILDER NAME :		
SITE LOCATION :		
ITEM TYPE :		
DRAWING TITLE :		
POST LAYOUT PLAN		
SCALE :	PROJECT NO :	DWG No :
1:150,	MAS-22-117	ER-02

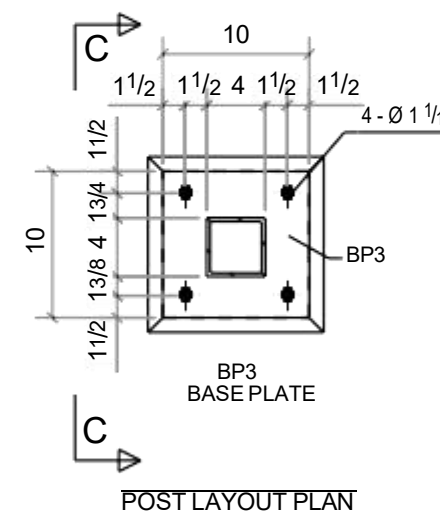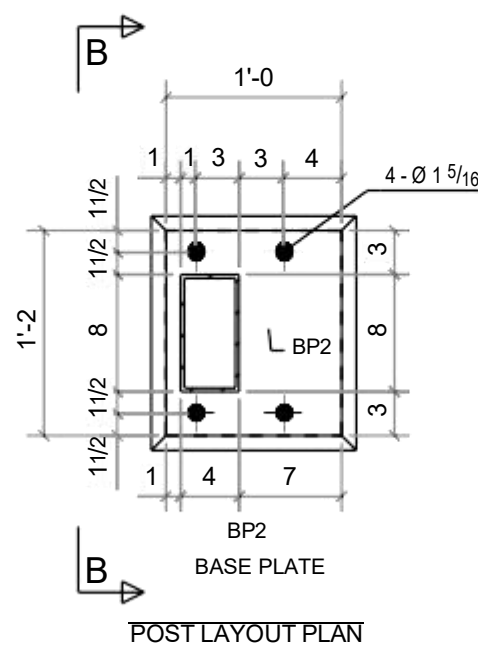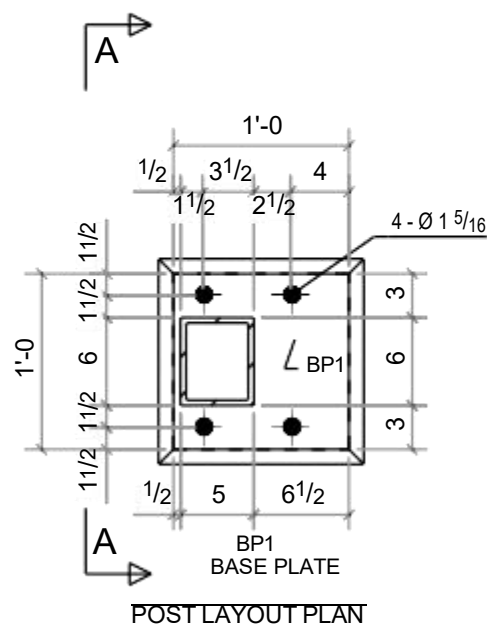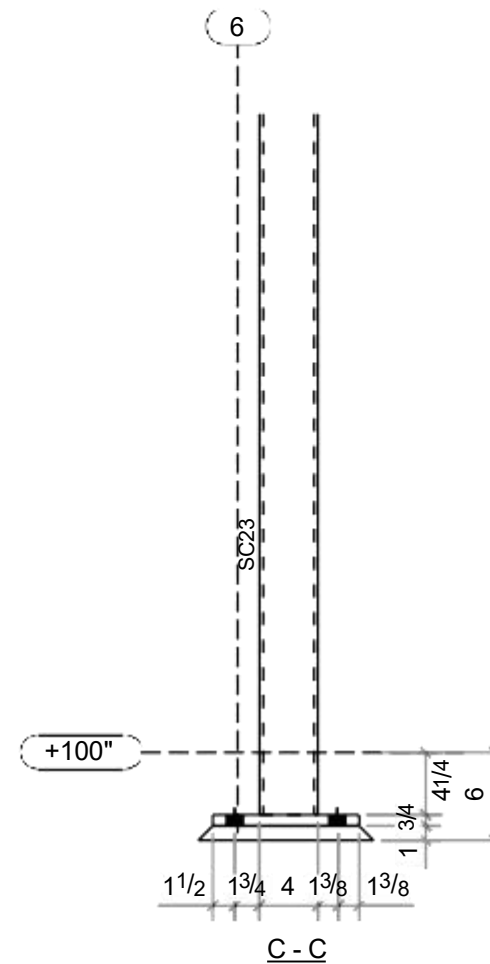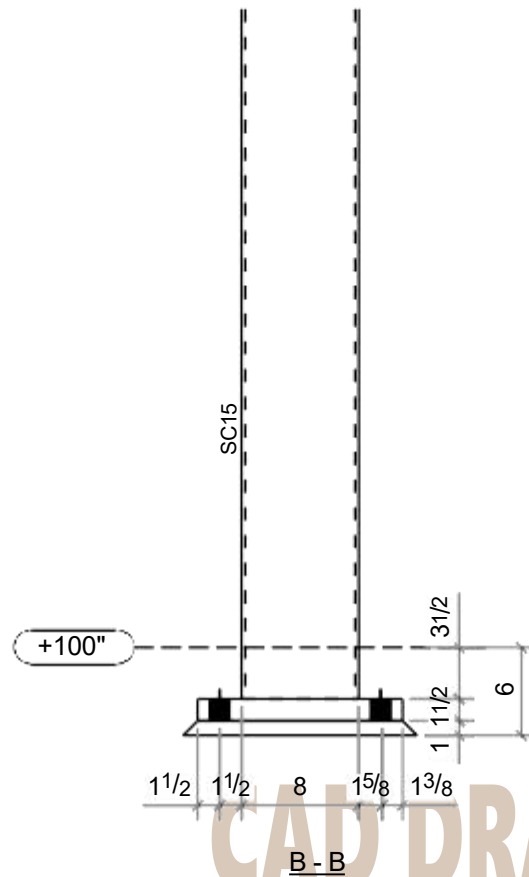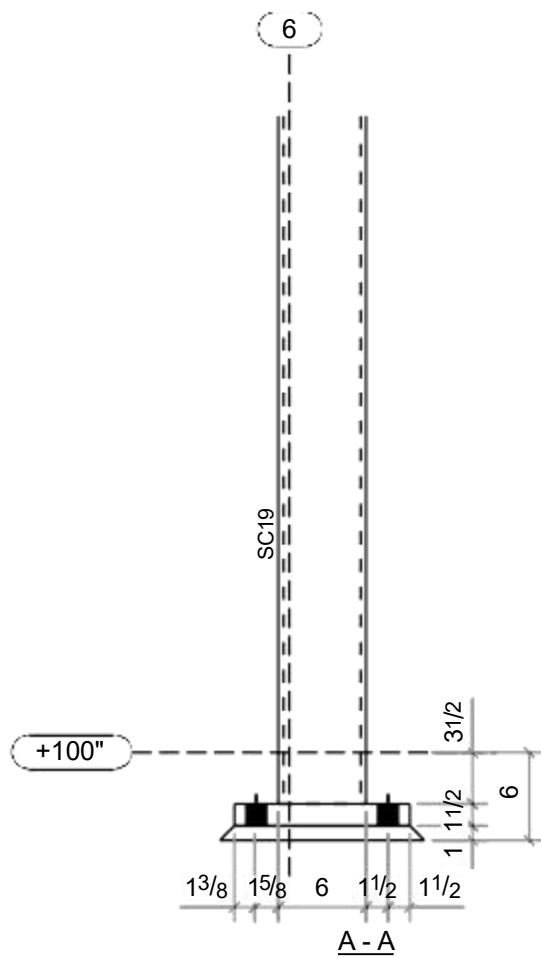

0	ISSUED FO FABRICTION	05.03.2025
REV:	DESCRIPTION	DATE

REFERENCE DOCUMENTS / DRAWINGS

ISSUED FOR	CUSTOMER FEED BACK
☐ INFORMATION	☐ APPROVED
☒ APPROVAL	☐ NO COMMENTS
☐ CONSTRUCTION	☐ REVIEWED WITH COMMENTS
☐ AS BUILT	☐ REJECTED

CUSTOMER COMMENTS HERE:

DATE: _____
SIGNATURE: _____
FULL NAME: _____


CONTRACTOR :

DESIGN BY :		
APPROVED BY :		
CHECKED BY :	A.A	
DRAWN BY :	A.A	

PROJECT :
RESIDENCE INN BY MARRIOTT
CLIENT NAME :
BUILDER NAME :
SITE LOCATION :
ITEM TYPE :


DRAWING TITTLE :
BASE PLATE SECTIONS

SCALE :	PROJECT NO :	DWG No :
1:12,	MAS-22-117	ER-03

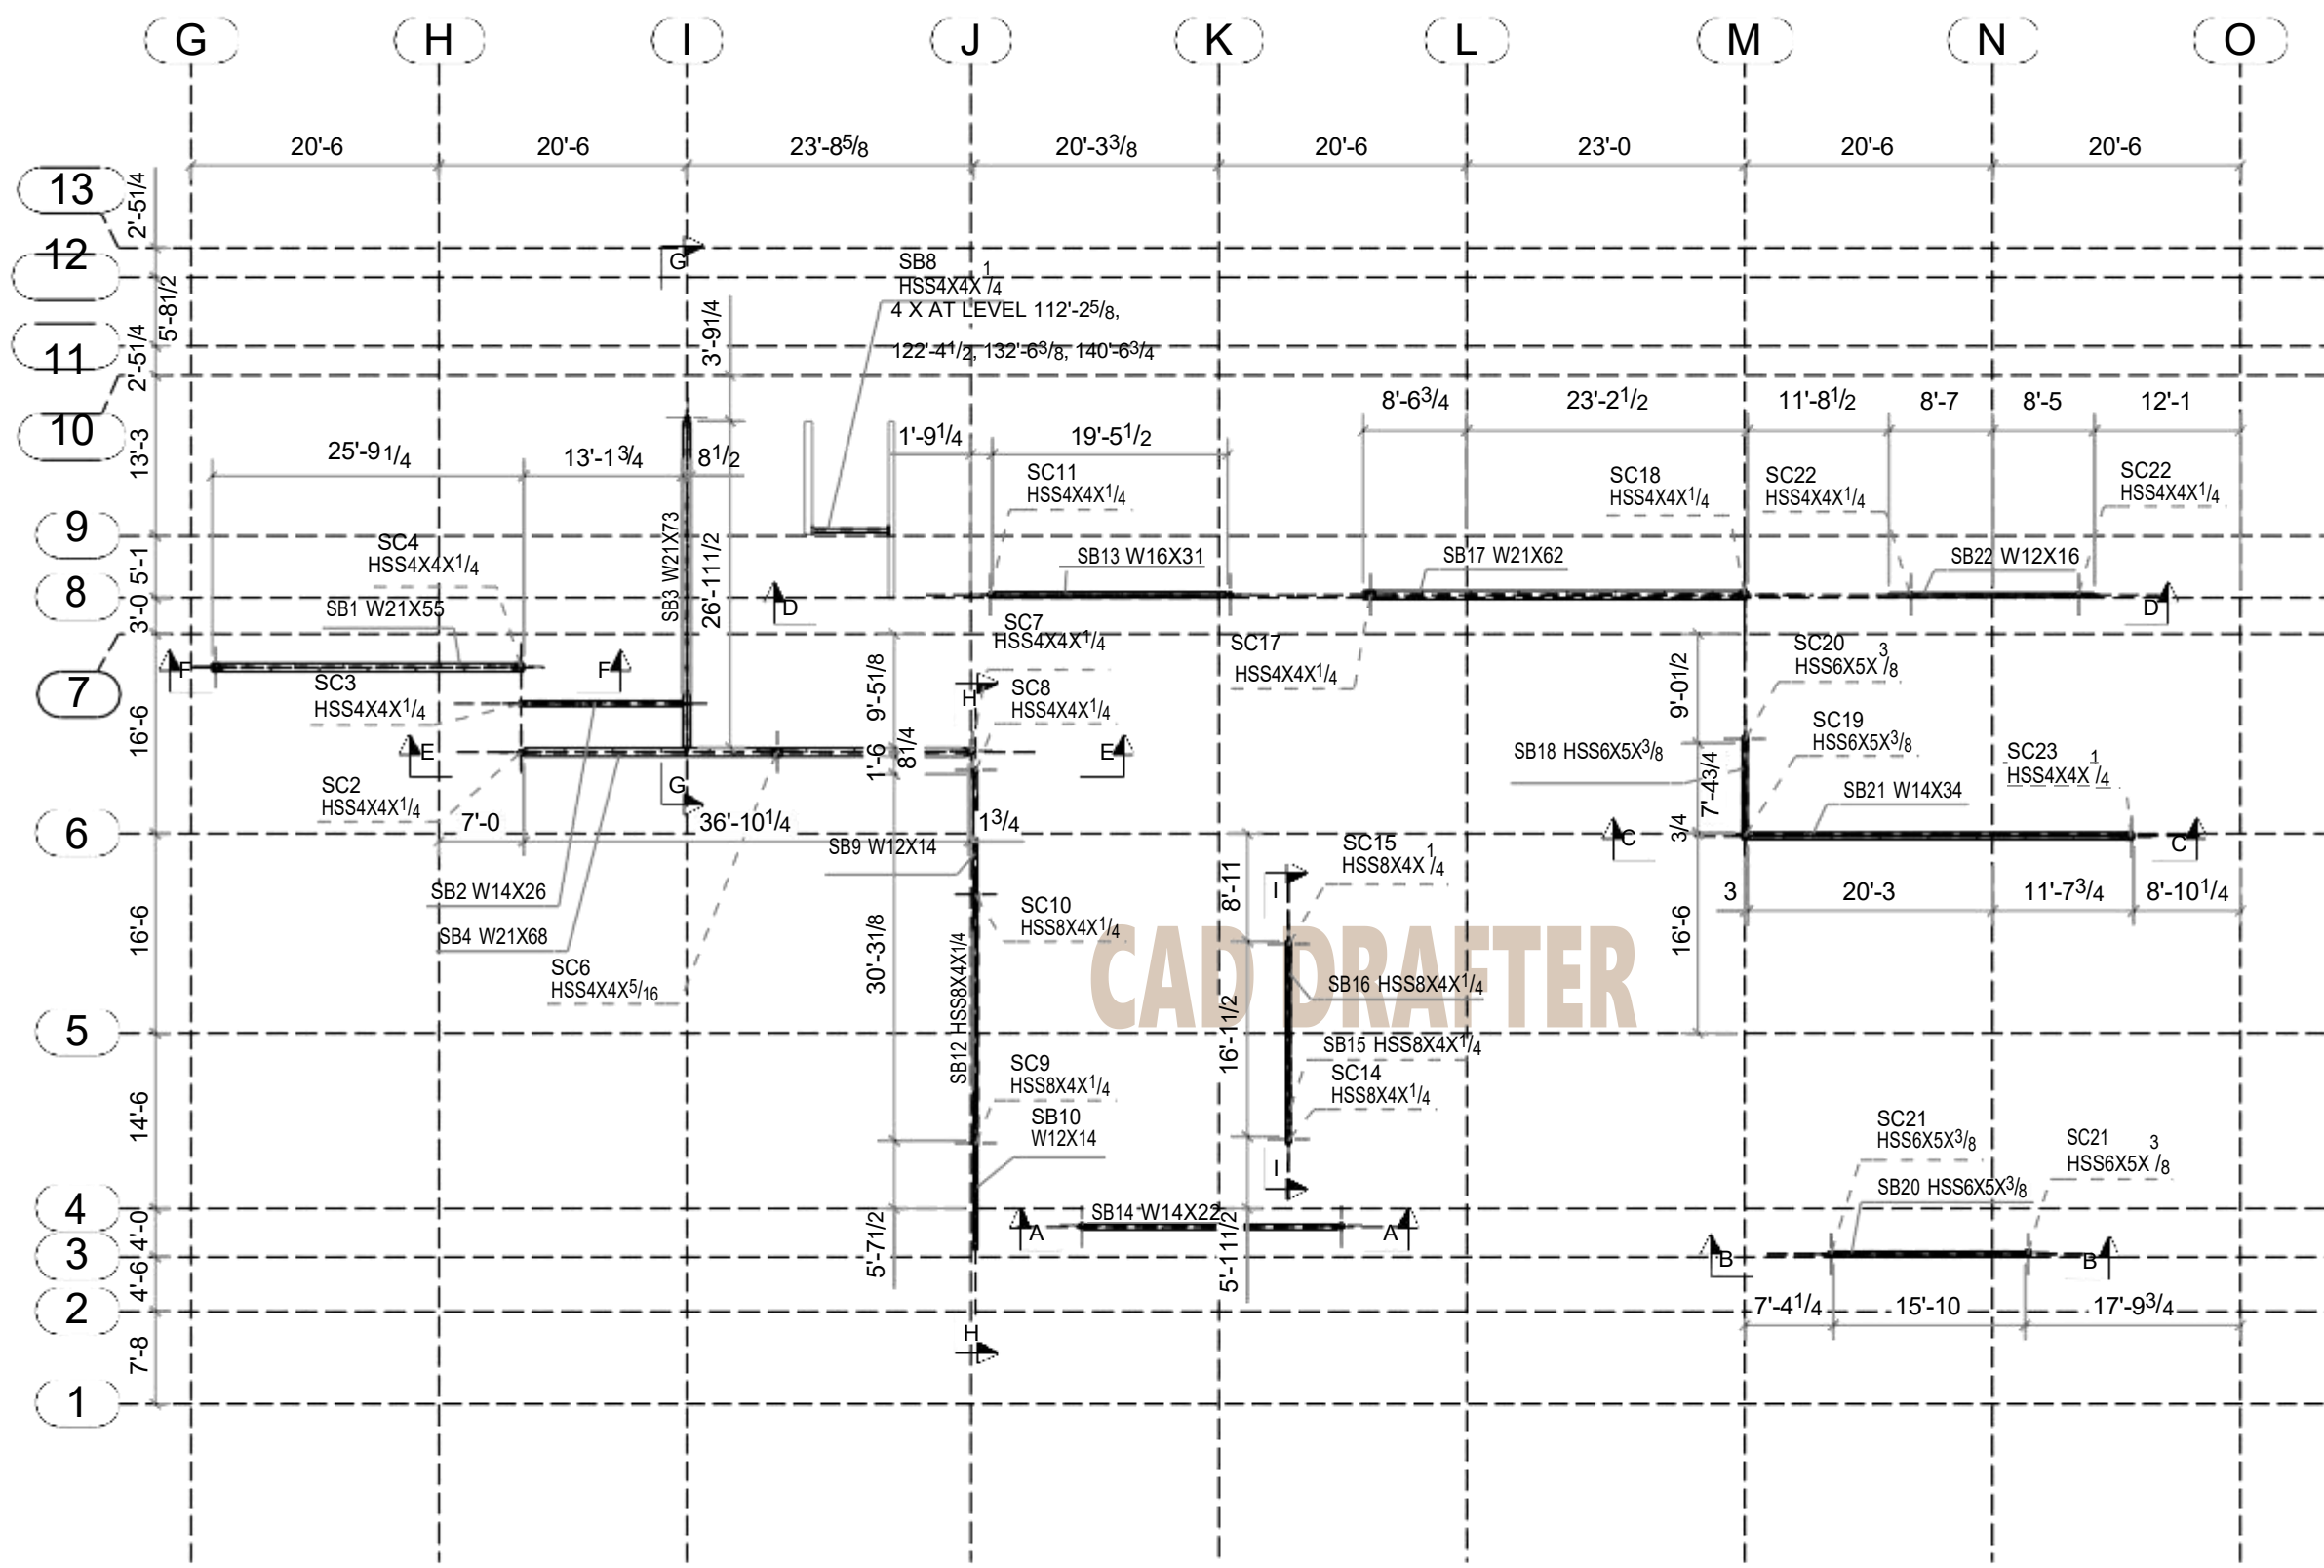

3d

0	ISSUED FOR FABRICATION	05.03.2025
REV:	DESCRIPTION	DATE
REFERENCE DOCUMENTS / DRAWINGS		
ISSUED FOR		CUSTOMER FEED BACK
☐ INFORMATION	☐ APPROVED	
☒ APPROVAL	☐ NO COMMENTS	
☐ CONSTRUCTION	☐ REVIEWED WITH COMMENTS	
☐ AS BUILT	☐ REJECTED	
CUSTOMER COMMENTS HERE:		
DATE: _____		
SIGNATURE: _____		
FULL NAME: _____		
CONTRACTOR:		
DESIGN BY:		
APPROVED BY:		
CHECKED BY:	A.A	
DRAWN BY:	A.A	
PROJECT:		
RESIDENCE INN BY MARRIOTT		
CLIENT NAME:		
BUILDER NAME:		
SITE LOCATION:		
ITEM TYPE:		
DRAWING TITLE:		
BEAM PLAN		
SCALE:	PROJECT NO:	DWG No:
1:170,	MAS-22-114	ER-04

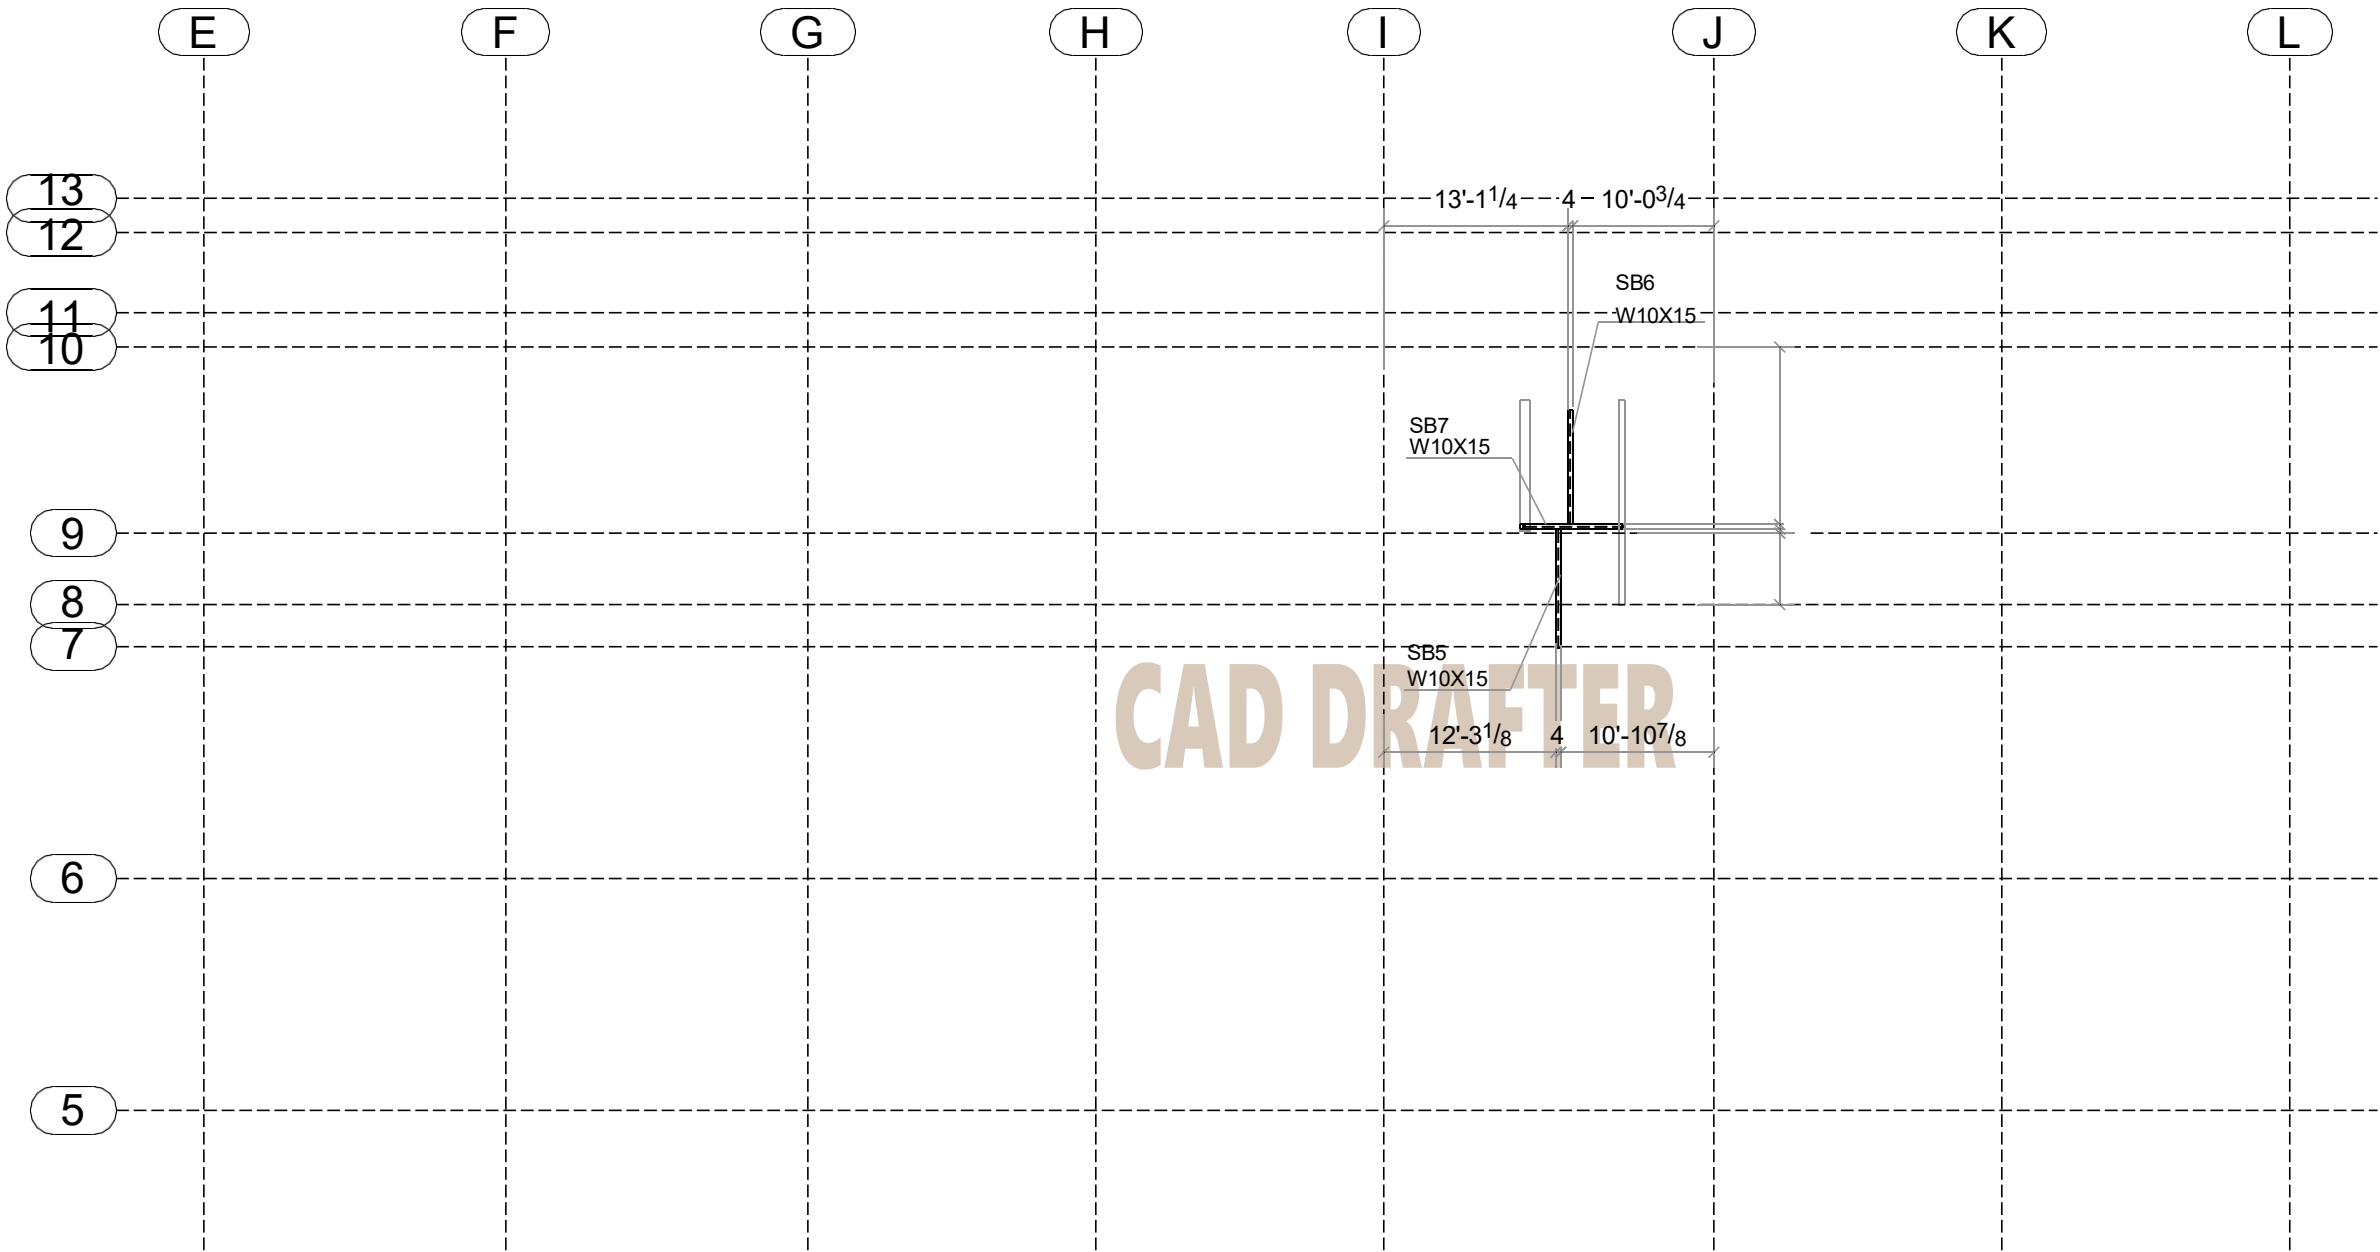

PLAN AT EL. +154'-0

0	ISSUED FOR FABRICATION	05.03.2025
REV:	DESCRIPTION	DATE
REFERENCE DOCUMENTS / DRAWINGS		
ISSUED FOR		CUSTOMER FEED BACK
☐ INFORMATION	☐ APPROVED	
☒ APPROVAL	☐ NO COMMENTS	
☐ CONSTRUCTION	☐ REVIEWED WITH COMMENTS	
☐ AS BUILT	☐ REJECTED	
CUSTOMER COMMENTS HERE:		

DATE: -----		
SIGNATURE: -----		
FULL NAME : -----		
CONTRACTOR :		
DESIGN BY :		
APPROVED BY :		
CHECKED BY :	A.A	
DRAWN BY :	A.A	
PROJECT :		
RESIDENCE INN BY MARRIOTT		
CLIENT NAME :		
BUILDER NAME :		
SITE LOCATION :		
ITEM TYPE :		
DRAWING TITTLE :		
BEAM PLAN AT 154		
SCALE :	PROJECT NO :	DWG No :

PROJECT :

RESIDENCE INN BY MARRIOTT

CLIENT NAME :

BUILDER NAME :

SITE LOCATION :

ITEM TYPE :

DRAWING TITLE :

SECTION B-B

SCALE :

1:25.

PROJECT NO :

MAS-22-114

DWG No :

ER-07

B - B

BEAM PLAN

6

8'-8 5/8

12'-2 5/8

6

3'-0


SC21

HSS6X5X3/8

CAD DRAFTER

SC21

HSS6X5X3/8

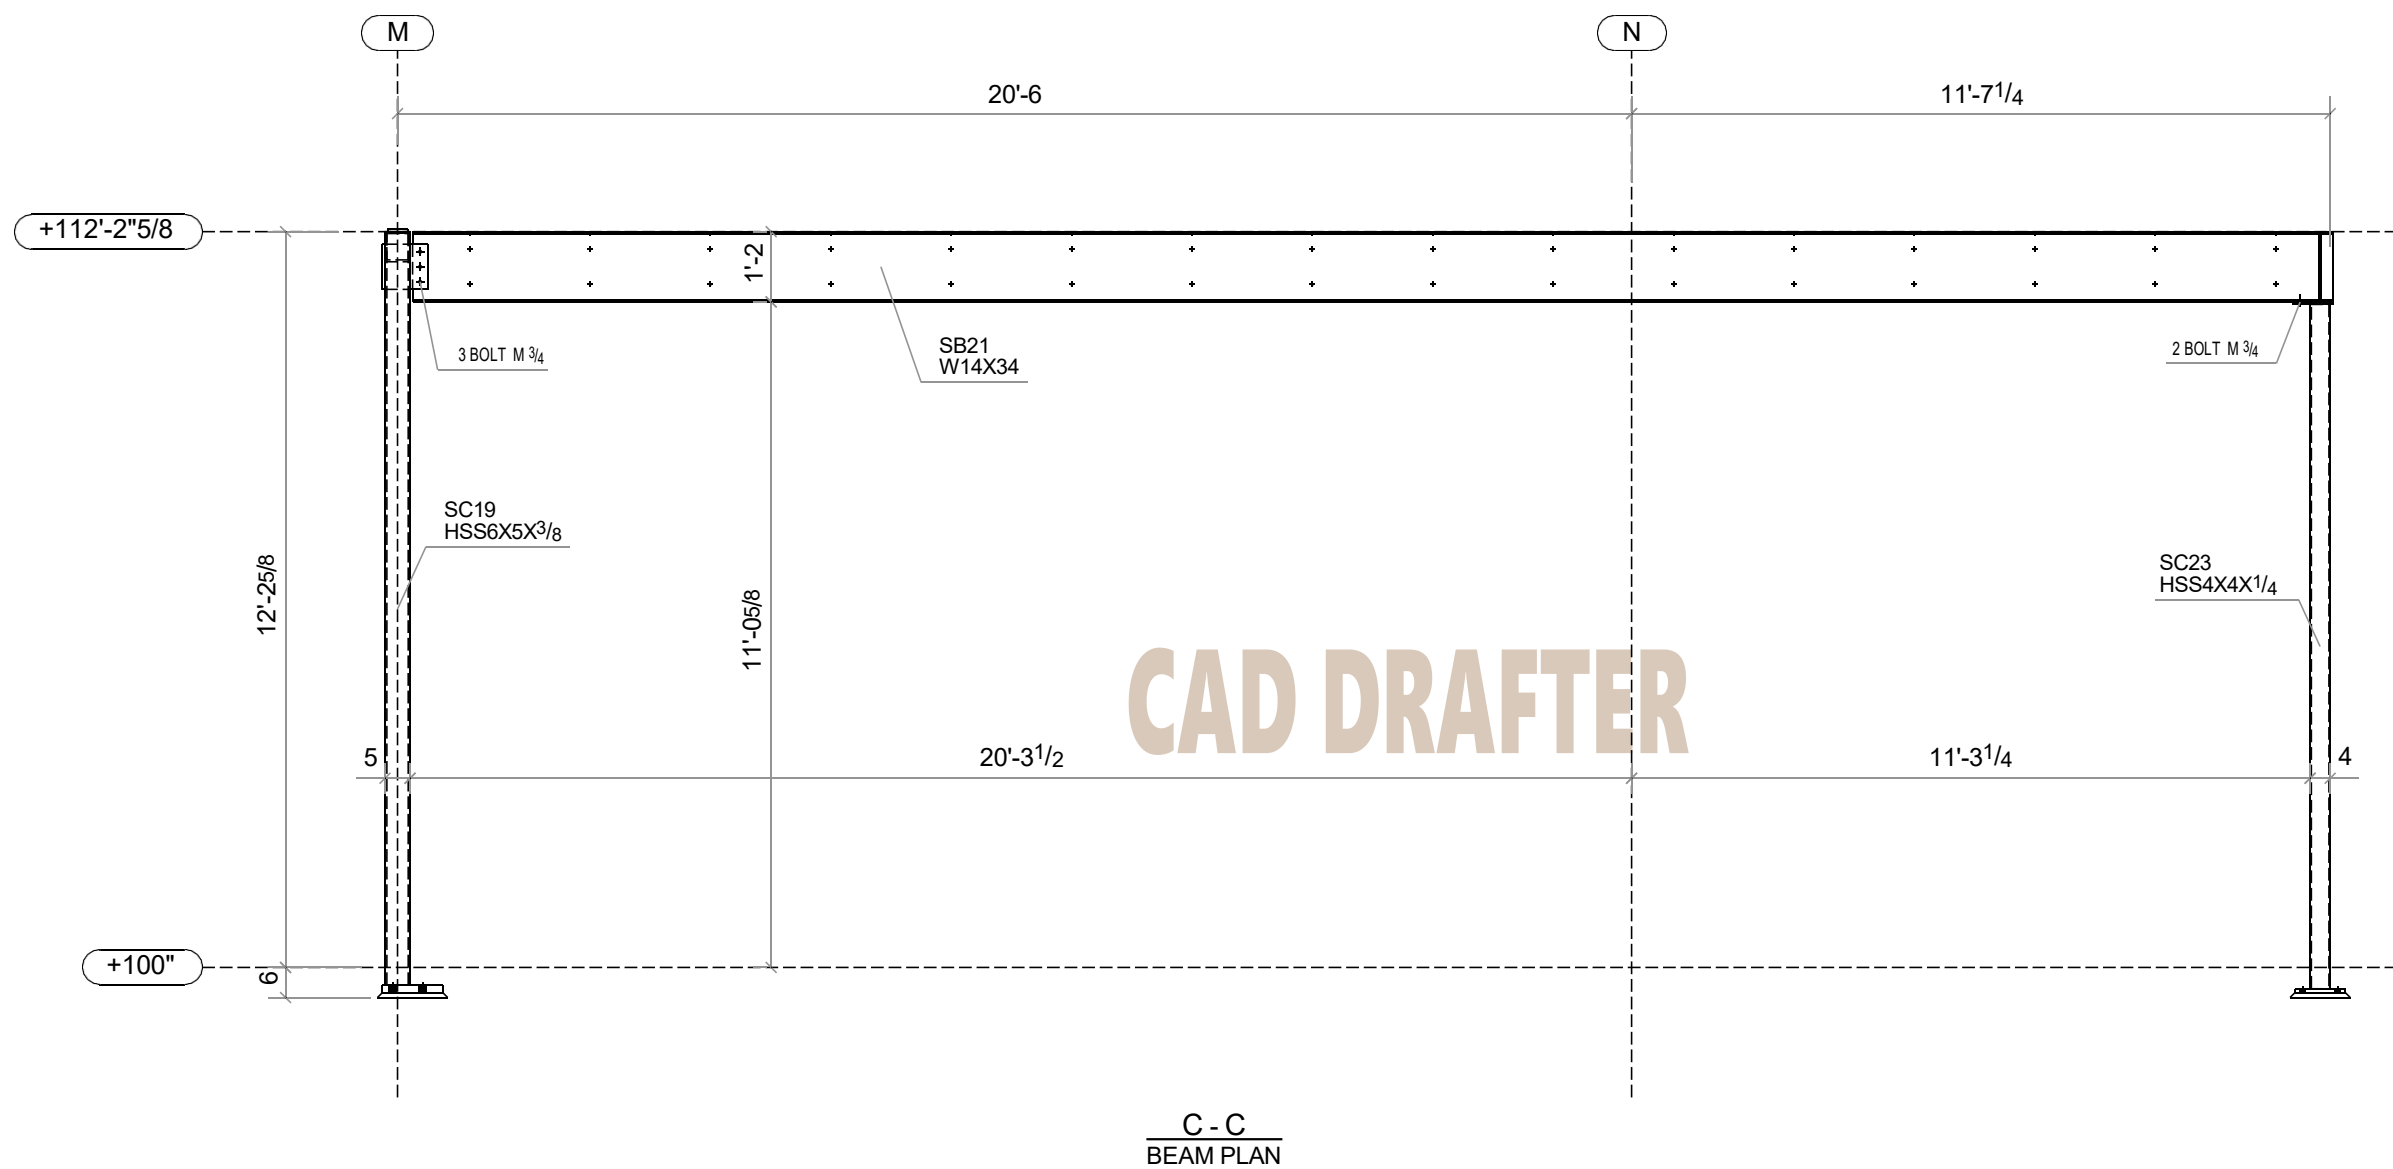

C - C
BEAM PLAN

0	ISSUED FOR FABRICATION	05.03.2025
REV:	DESCRIPTION	DATE

REFERENCE DOCUMENTS / DRAWINGS	
ISSUED FOR	CUSTOMER FEED BACK
☐ INFORMATION	☐ APPROVED
☒ APPROVAL	☐ NO COMMENTS
☐ CONSTRUCTION	☐ REVIEWED WITH COMMENTS
☐ AS BUILT	☐ REJECTED

CUSTOMER COMMENTS HERE:

DATE: _____

SIGNATURE: _____

FULL NAME : _____

CONTRACTOR :

DESIGN BY :		
APPROVED BY :		
CHECKED BY :	A.A	
DRAWN BY :	A.A	

PROJECT:


RESIDENCE INN BY MARRIOTT


CLIENT NAME :	
BUILDER NAME :	
SITE LOCATION :	
ITEM TYPE :	

DRAWING TITLE :

SECTION C-C

SCALE :	PROJECT NO :	DWG No :
1:35,	MAS-22-114	ER-08

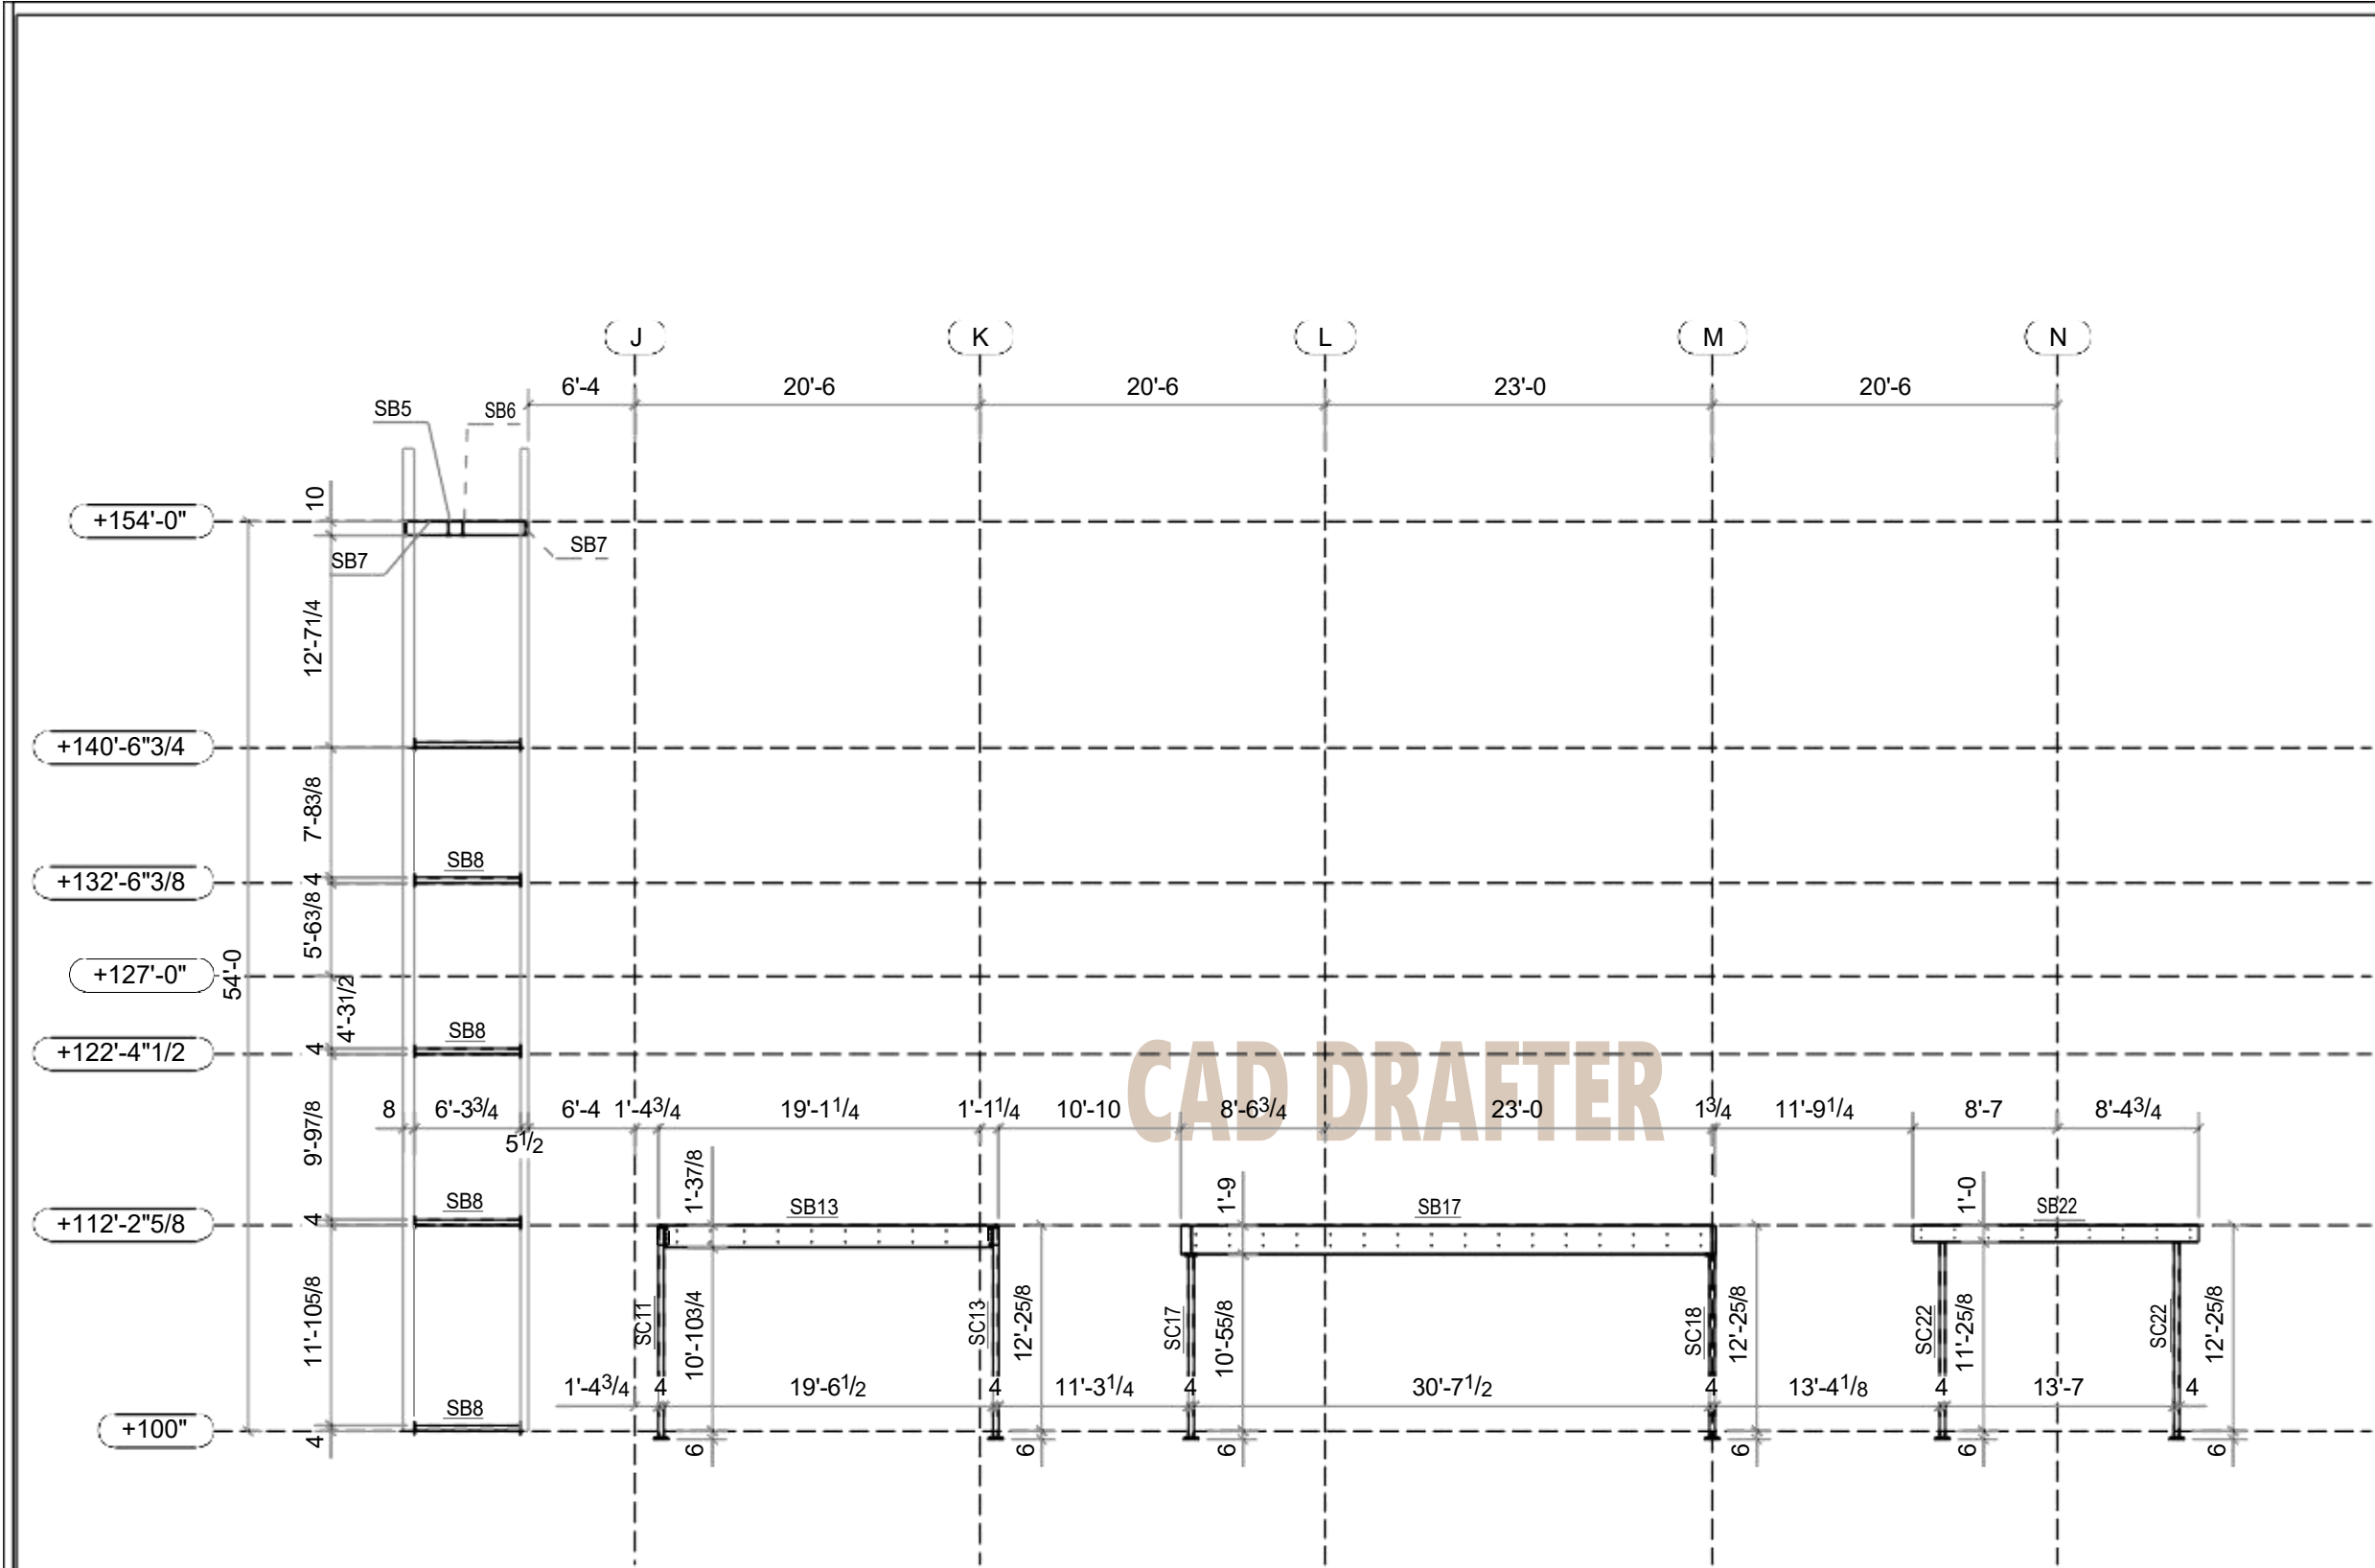

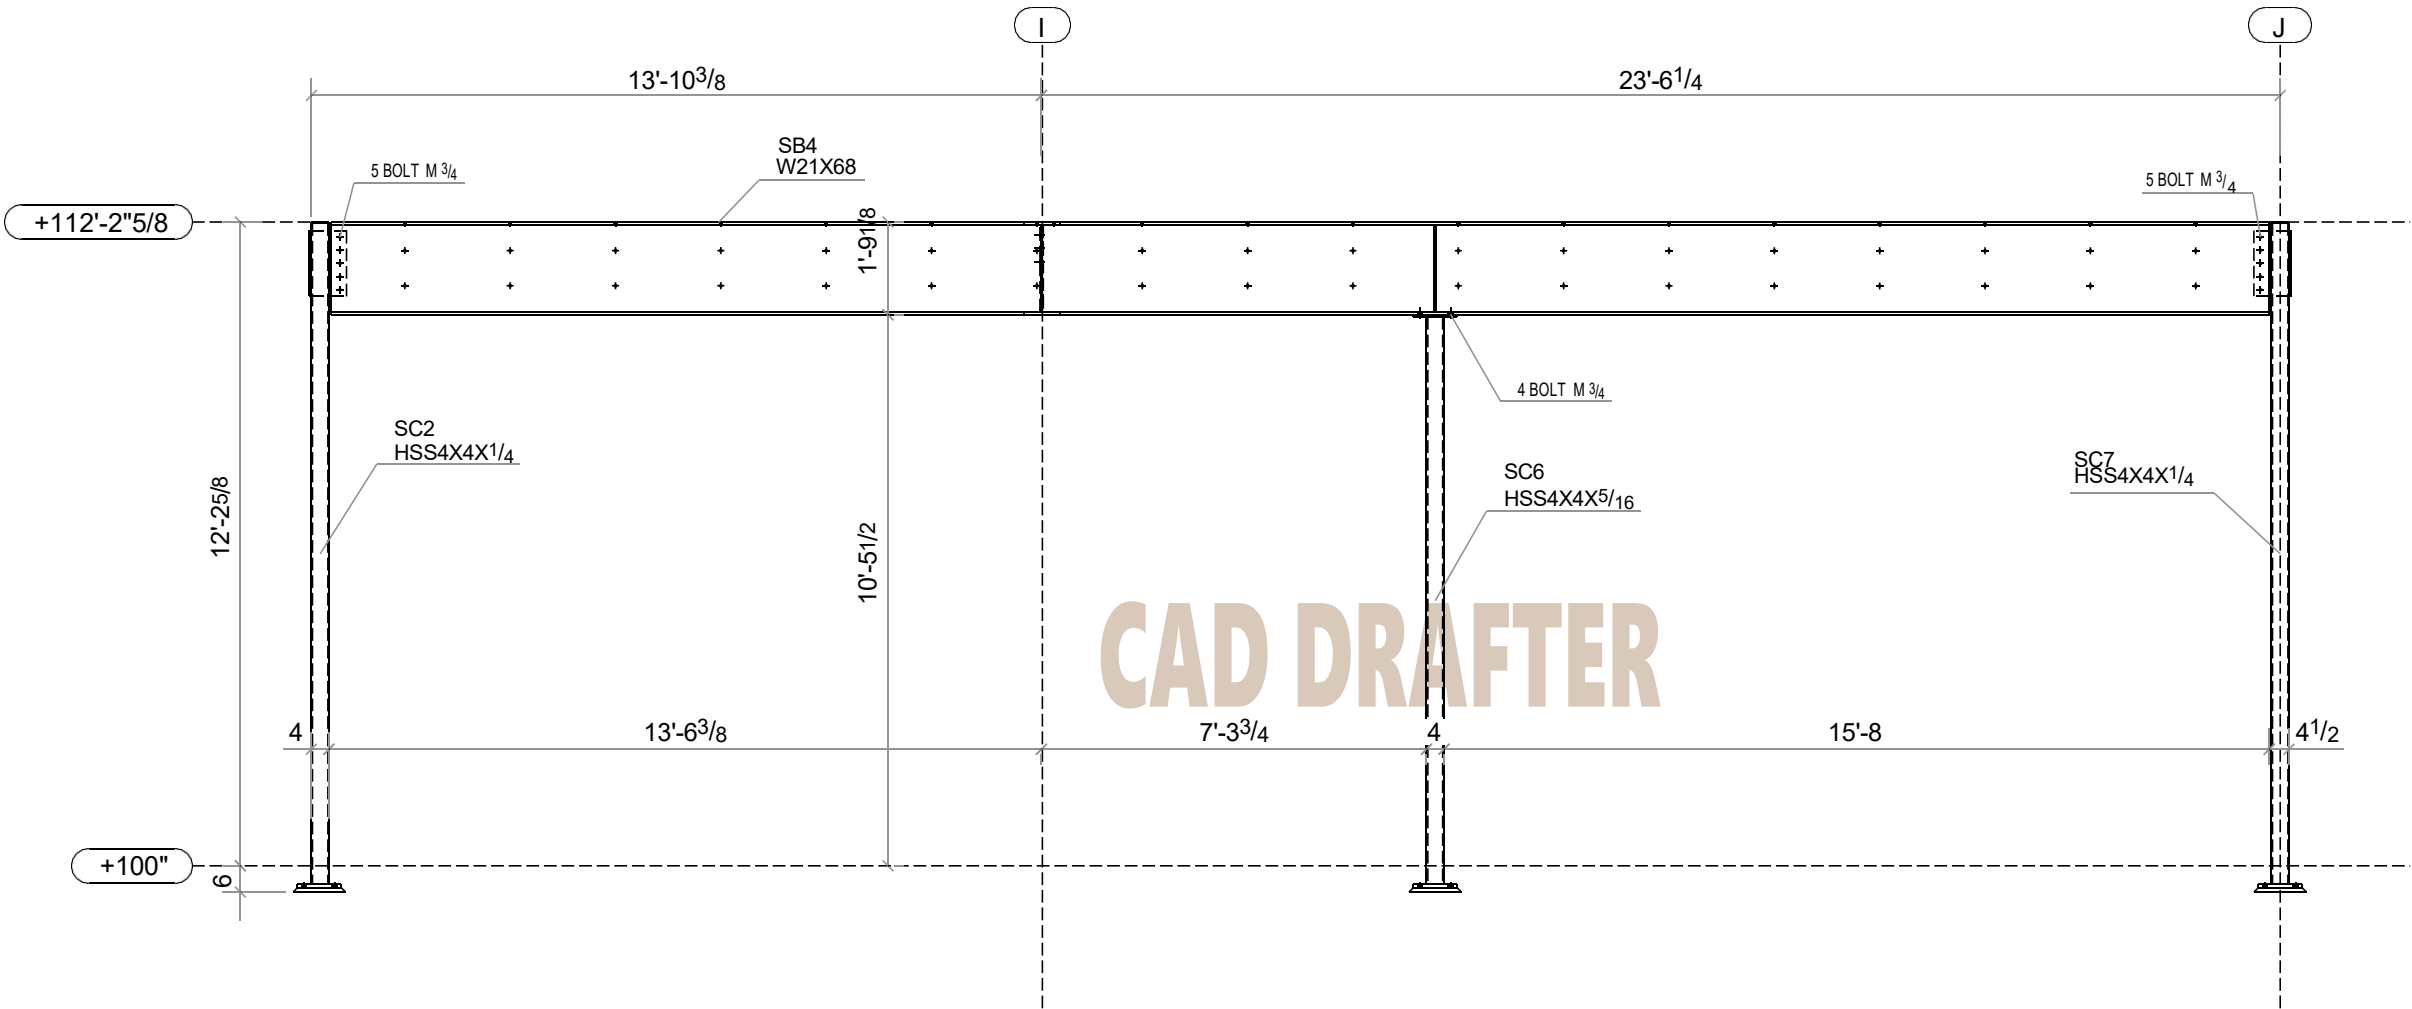


E - E
BEAM PLAN

0	ISSUED FOR FABRICATION	05.03.2025
REV:	DESCRIPTION	DATE

REFERENCE DOCUMENTS / DRAWINGS	
ISSUED FOR	CUSTOMER FEED BACK
☐ INFORMATION	☐ APPROVED
☒ APPROVAL	☐ NO COMMENTS
☐ CONSTRUCTION	☐ REVIEWED WITH COMMENTS
☐ AS BUILT	☐ REJECTED
CUSTOMER COMMENTS HERE:	

DATE: -----	
SIGNATURE: -----	
FULL NAME : -----	

CONTRACTOR :		
DESIGN BY :		
APPROVED BY :		
CHECKED BY :	A.A	
DRAWN BY :	A.A	
PROJECT :		
RESIDENCE INN BY MARRIOTT		
CLIENT NAME :		
BUILDER NAME :		
SITE LOCATION :		
ITEM TYPE :		
DRAWING TITLE :		
SECTION E-E		
SCALE :	PROJECT NO :	DWG No :
1:40,	MAS-22-114	ER-10

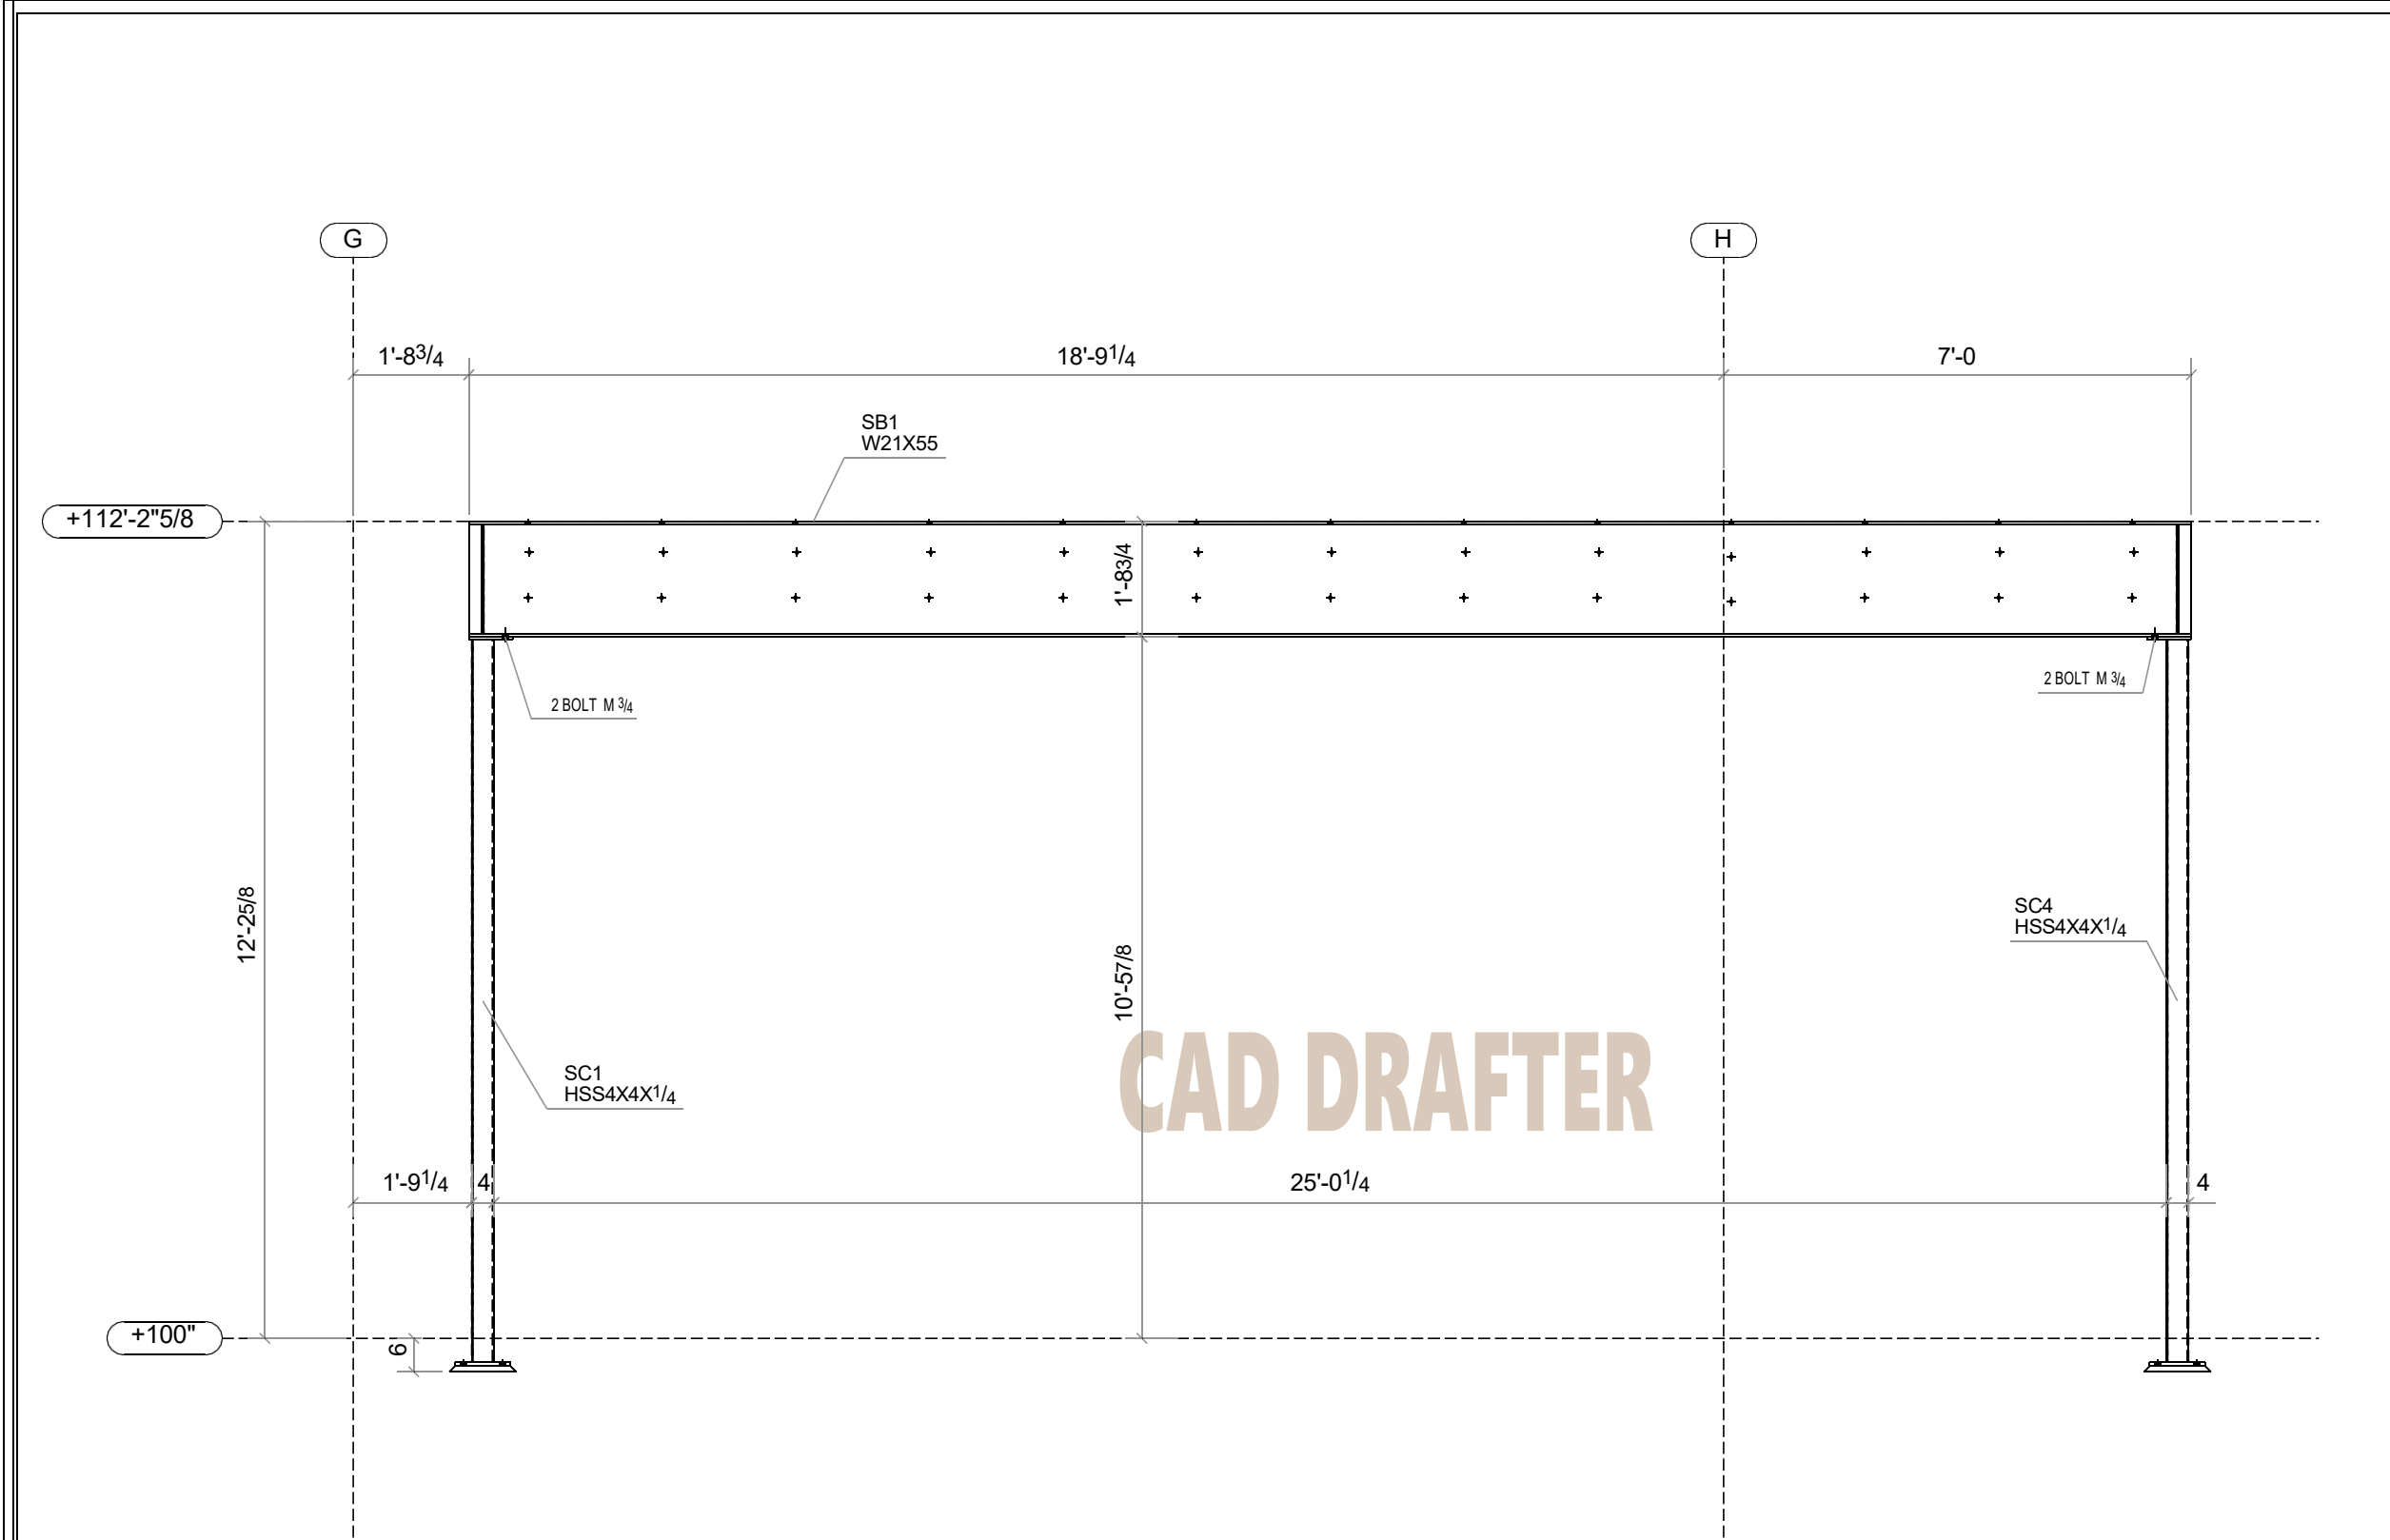


CAD DRAFTER

F - F
BEAM PLAN


0	ISSUED FOR FABRICATION	05.03.2025
REV:	DESCRIPTION	DATE
REFERENCE DOCUMENTS / DRAWINGS		
ISSUED FOR	CUSTOMER FEED BACK	
☐ INFORMATION	☐ APPROVED	
☒ APPROVAL	☐ NO COMMENTS	
☐ CONSTRUCTION	☐ REVIEWED WITH COMMENTS	
☐ AS BUILT	☐ REJECTED	
CUSTOMER COMMENTS HERE:		

DATE: -----		
SIGNATURE: -----		
FULL NAME: -----		
CONTRACTOR:		
DESIGN BY:		
APPROVED BY:		
CHECKED BY:	A.A	
DRAWN BY:	A.A	
PROJECT:		
RESIDENCE INN BY MARRIOTT		
CLIENT NAME:		
BUILDER NAME:		
SITE LOCATION:		
ITEM TYPE:		
DRAWING TITLE:		
SECTION F-F		
SCALE:	PROJECT NO:	DWG No:
1:30.	MAS-22-114	ER-11

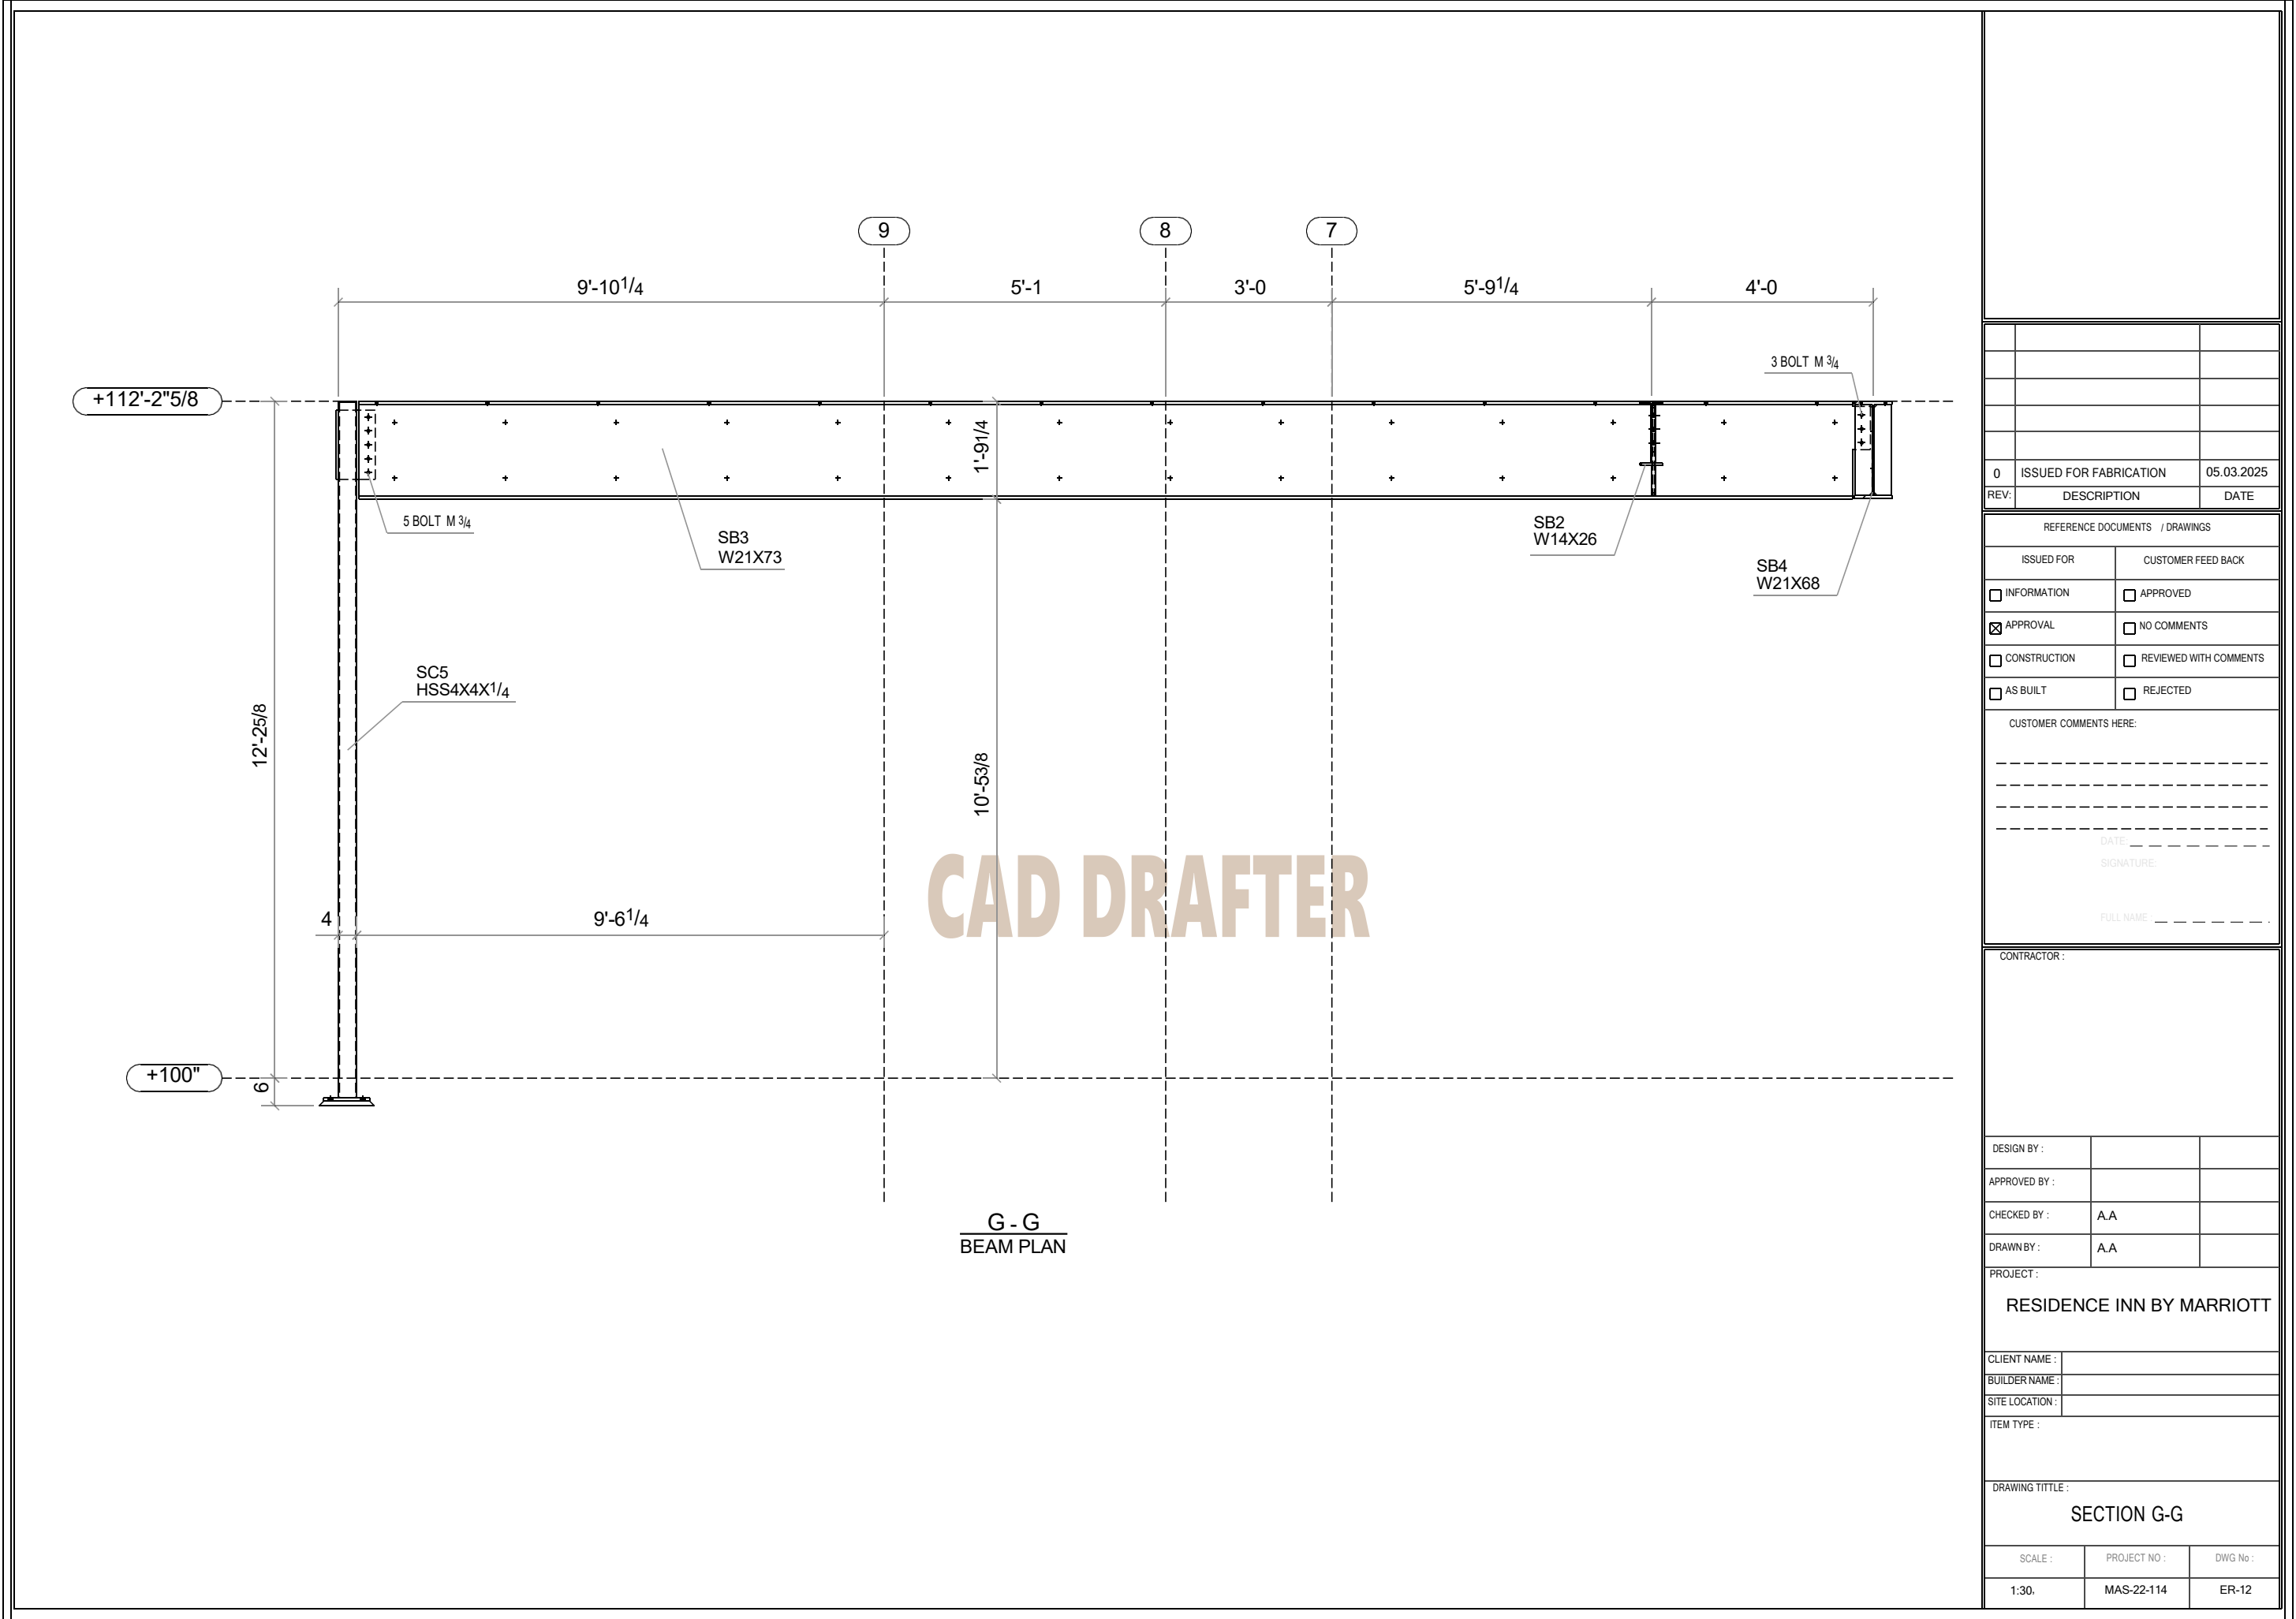

0	ISSUED FOR FABRICATION	05.03.2025
REV:	DESCRIPTION	DATE
REFERENCE DOCUMENTS / DRAWINGS		
ISSUED FOR		CUSTOMER FEED BACK
☐ INFORMATION	☐ APPROVED	
☒ APPROVAL	☐ NO COMMENTS	
☐ CONSTRUCTION	☐ REVIEWED WITH COMMENTS	
☐ AS BUILT	☐ REJECTED	
CUSTOMER COMMENTS HERE:		

DATE: -----		
SIGNATURE: -----		
FULL NAME: -----		
CONTRACTOR:		
DESIGN BY:		
APPROVED BY:		
CHECKED BY:	A.A	
DRAWN BY:	A.A	
PROJECT:		
RESIDENCE INN BY MARRIOTT		
CLIENT NAME:		
BUILDER NAME:		
SITE LOCATION:		
ITEM TYPE:		
DRAWING TITLE:		
SECTION G-G		
SCALE:	PROJECT NO:	DWG No:
1:30.	MAS-22-114	ER-12

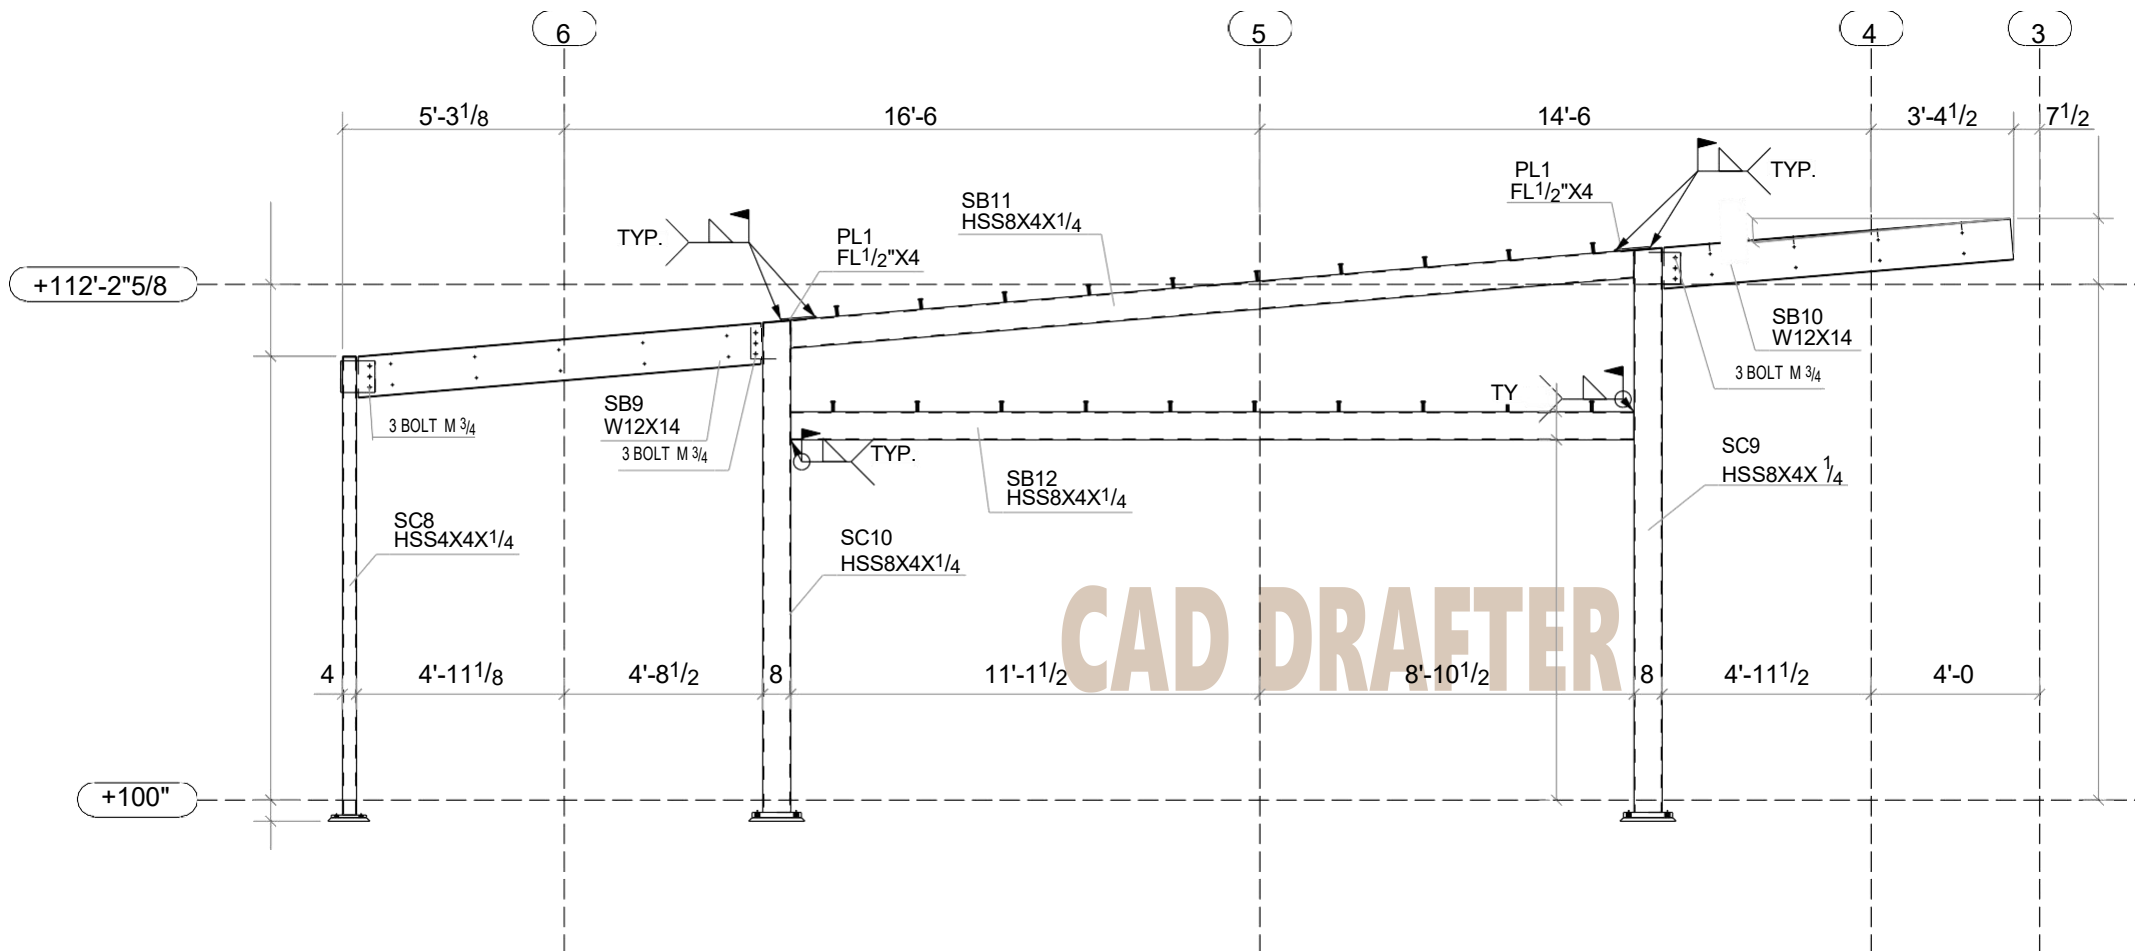

H - H
BEAM PLAN

0	ISSUED FOR FABRICATION	05.03.2025
REV:	DESCRIPTION	DATE

REFERENCE DOCUMENTS / DRAWINGS

☐

☐

☒

☐

☐

☐

CUSTOMER COMMENTS HERE:

DATE: _____

SIGNATURE: _____

FULL NAME: _____

CONTRACTOR :

DESIGN BY :		
APPROVED BY :		
CHECKED BY :	A.A	
DRAWN BY :	A.A	

PROJECT :

RESIDENCE INN BY MARRIOTT

CLIENT NAME : _____

BUILDER NAME : _____

SITE LOCATION : _____


ITEM TYPE :

DRAWING TITLE :

SECTION H-H

SCALE :	PROJECT NO :	DWG No :
---------	--------------	----------

1:50		MAS-22-114	ER-13
0	ISSUED FOR FABRICATION	05.03.2025	
REV:	ISSUED FOR FABRICATION	CUSTOMER FEED BACK	DATE
INFORMATION REFERENCE DOCUMENTS APPROVALS			
APPROVAL FOR		CUSTOMER FEED BACK	
☐ CONSTRUCTION		☐ APPROVED WITH COMMENTS	
☒ APPROVAL		☐ RECOMMENDATIONS	
☐ CONSTRUCTION		☐ REVIEWED WITH COMMENTS	
☐ AS BUILT		☐ REJECTED	
CUSTOMER COMMENTS HERE:			
DATE: _____			
SIGNATURE: _____			
FULL NAME: _____			
CONTRACTOR :			
DESIGN BY :			
APPROVED BY :			
CHECKED BY :			
A.A			
DRAWN BY :			
A.A			
PROJECT :			
RESIDENCE INN BY MARRIOTT			
CLIENT NAME :			
BUILDER NAME :			
SITE LOCATION :			
ITEM TYPE :			
DRAWING TITLE :			
SECTION I-I			

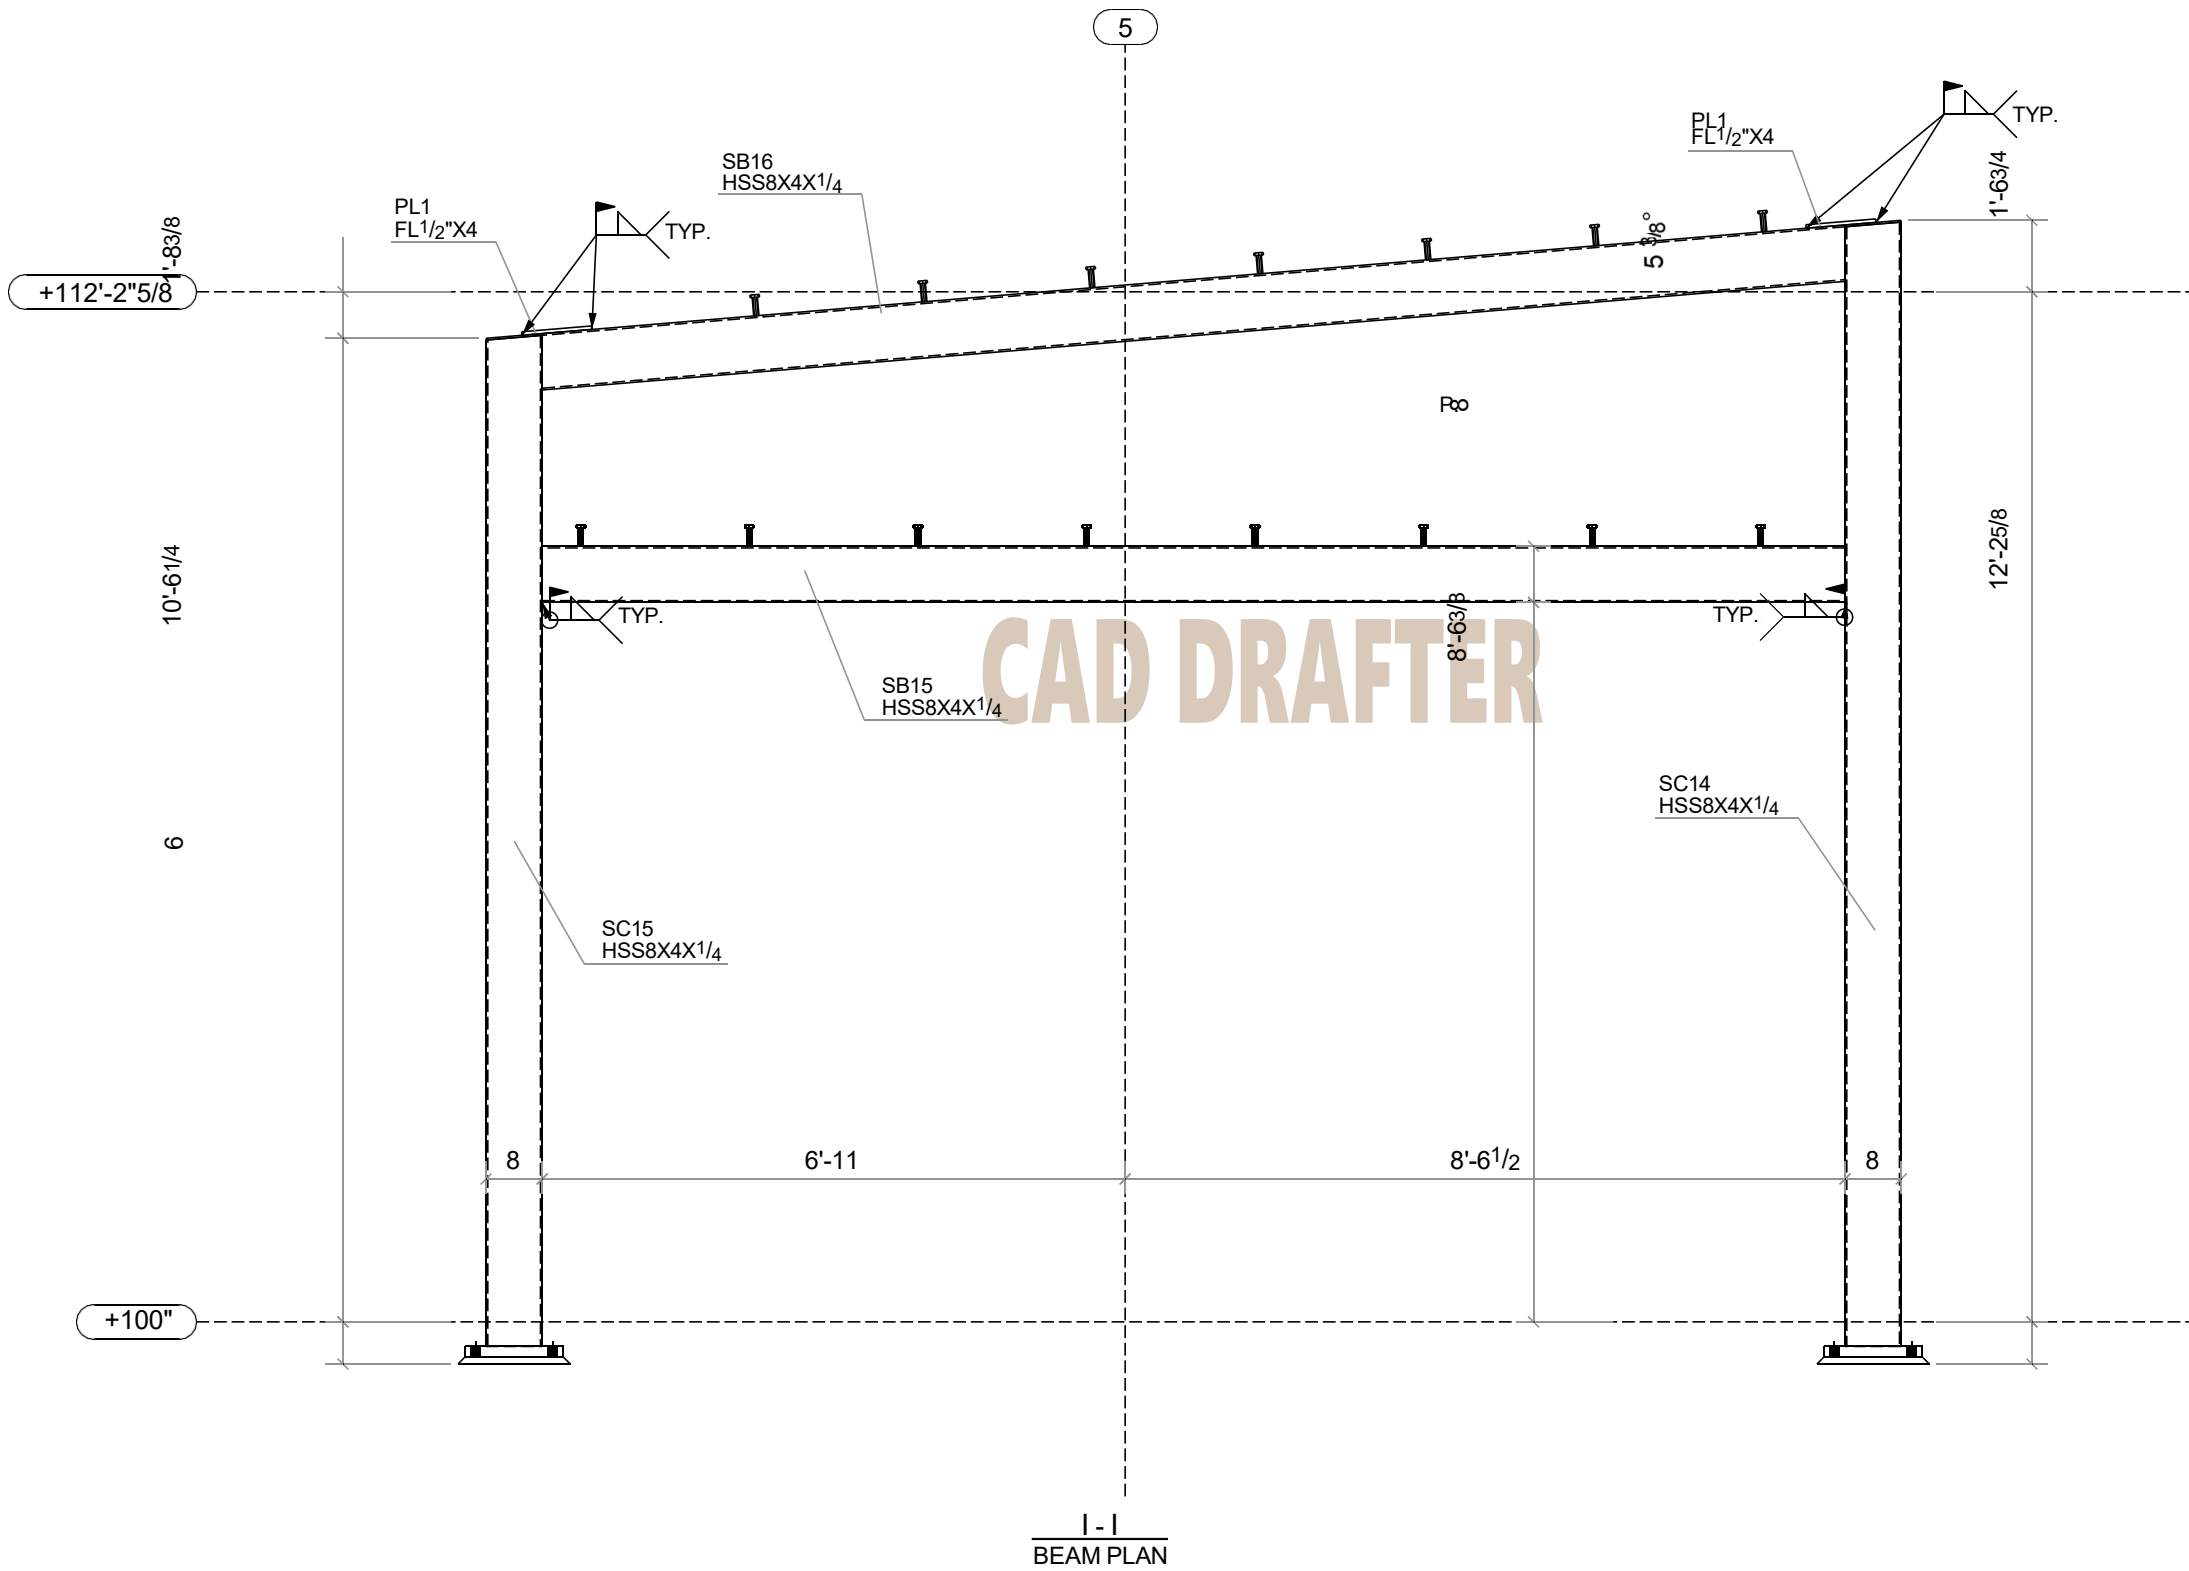

	SCALE :	PROJECT NO :	DWG No :
	1:25.	MAS-22-114	ER-14

65/8

101/8

8

CAD DRAFTER

12'-25/8

8'-63/8

11'-8

6

6