GSR RENO ARENA

KODIAK - FACADE ACP SHOP DRAWINGS

SHEET INDEX

Sr.No	DRAWING NUMBER	DRAWING NAME
1	ACP-101	OVERALL ELEVATION 1
2	ACP-102	OVERALL ELEVATION 2
3	ACP-341	Crown Panels_MT-71 Panels - East
4	ACP-311	MT-71 Panels - West
5	ACP-321	MT-71 Panels - North
6	ACP-331	MT-71 Panels - South
7	ACP-371	MT-71 Panels - Schedule - Part 1
8	ACP-342	Z Channels - East
9	ACP-312	Z Channels - West
10	ACP-322	Z Channels - North
11	ACP-332	Z Channel - South
12	ACP-412	Roofing_ACP_Panels_MT-77_South
13	ACP-402	Roofing_ACP_Panels_MT-77_North
14	ACP-100	COVER SHEET
15	ACP-471	MT-77 Panels - Schedule
16	ACP-901	CLIPS DETAILS(KODIAK'S SYSTEM)
17	ACP-902	MT-72 RIBBON PANEL TYPE A
18	ACP-903	MT-72 RIBBON PANEL TYPE A DETAILS
19	ACP-904	MT-72 RIBBON PANEL TYPE B DETAILS
20	ACP-221	MT-73_ACP-Paneling_W1_ Elevations
21	ACP-222	MT-73_ACP-Paneling_W2_Elevations
22	ACP-223	MT-73_ACP-Paneling_W3_ Elevations
23	ACP-224	MT-73_ACP-Paneling_W4_ Elevations
24	ACP-225	MT-73_ACP-Paneling_W5_ Elevations
25	ACP-226	MT-73_ACP-Paneling_W6_ Elevations
26	ACP-227	MT-73_ACP-Paneling_W7_ Elevations
27	ACP-571	MT-75 Panels - Schedule
28	ACP-228	MT-73_ACP-Paneling_W8A_ Elevations
29	ACP-229	MT-73_ACP-Paneling_W8B_ Elevations
30	ACP-230	MT-73_ACP-Paneling_W8C&D_ Elevations
31	ACP-231	MT-73_ACP-Paneling_W9_ Elevations
32	ACP-501	ACP-MT-75_Paneling_Elevation-1
33	ACP-301	Crown Panels_MT-71 Panels - Elevations
34	ACP-403	Roofing_ACP_Framing_MT-77_North
35	ACP-413	Roofing_ACP_Framing_MT-77_South
36	ACP-401	Roofing_ACP_Plans_MT-77
37	ACP-502	ACP-MT-75_Paneling_Elevation-2
38	ACP-504	ACP-MT-75_Paneling_Elevation-4
39	ACP-506	ACP-MT-75_Paneling_Elevation-6
40	ACP-913	CROWN PANELING DETAILS-01
41	ACP-914	CROWN PANELING DETAILS-02
42	ACP-915	EXTERIOR CANOPIES DETAILS-01
43	ACP-916	EXTERIOR CANOPIES DETAILS-02
44	ACP-917	EXTERIOR CANOPIES DETAILS-03
45	ACP-918	EXTERIOR CANOPIES DETAILS-04
46	ACP-921	COMMUNITY ICE FACADE DETAILS
47	ACP-922	ARENA AND CASINO DETAILS-01
48	ACP-923	ARENA AND CASINO DETAILS-02
49	ACP-919	EXTERIOR CANOPIES DETAILS-05
50	ACP-920	EXTERIOR CANOPIES DETAILS-06
51	ACP-924	WINDOW WALL DETAIL
52	ACP-925	EXTERIOR DETAILS - 01
53	ACP-926	EXTERIOR DETAILS - 02
54	ACP-927	EXTERIOR DETAILS - 03
55	ACP-928	EXTERIOR DETAILS - 04
56	ACP-929	EXTERIOR DETAILS - 05
57	ACP-930	FOLDED RIBBON DETAILS - 01
58	ACP-931	FOLDED RIBBON DETAILS - 02
59	ACP-932	EXPANTION JOINTS DETAILS
60	ACP-933	FOLDED PANEL DETAILS - 01
61	ACP-934	FOLDED PANEL DETAILS - 02
62	ACP-935	FOLDED PANEL DETAILS - 03
63	ACP-242	ACP-MT-73 Ceiling Panels
64	ACP-243	ACP-MT-73 Ceiling Panels
65	ACP-244	ACP-MT-73 Ceiling Panels Copy 1
66	ACP-232	MT-73_ACP-Paneling_W10_ Elevations
67	ACP-251	ACP-MT-73 Panels - Schedule
68	ACP-234	MT-73_ACP-Paneling_W11_ Elevations
69	ACP-235	MT-73_ACP-Paneling_W12_ Elevations
70	ACP-236	MT-73_ACP-Paneling_W13_ Elevations
71	ACP-237	MT-73_ACP-Paneling_W14_ Elevations
72	ACP-238	MT-73_ACP-Paneling_W15_ Elevations
73	ACP-103	OVERALL ELEVATION 3
74	ACP-104	OVERALL ELEVATION 4
75	ACP-105	MT-71 Walls Elevation 1
76	ACP-106	MT-71 Walls Elevation 2
77	ACP-107	MT-71 Walls Elevation 3
78	ACP-108	MT-71 Walls Elevation 4
79	ACP-109	MT-71 SCREEN PANELS
80	ACP-372	MT-71 Panels - Schedule - Part 2
81	ACP-373	MT-71 Panels - Schedule - Part 3
82	ACP-374	MT-71 Panels - Schedule - Part 4
83	ACP-905	WALL SECTIONS-01
84	ACP-906	WALL SECTIONS-02
85	ACP-907	WALL SECTIONS-03
86	ACP-908	WALL SECTIONS-04
87	ACP-909	WALL SECTIONS-05
88	ACP-910	WALL SECTIONS-06
89	ACP-911	SCREW DEATILS
90	ACP-404	Roofing_ACP_Panels_MT-80_North
91	ACP-405	Roofing_ACP_Panels_MT-80_South
92	ACP-375	MT-71 Soffit Panels - Schedule
93	ACP-406	MT-80 Schedule

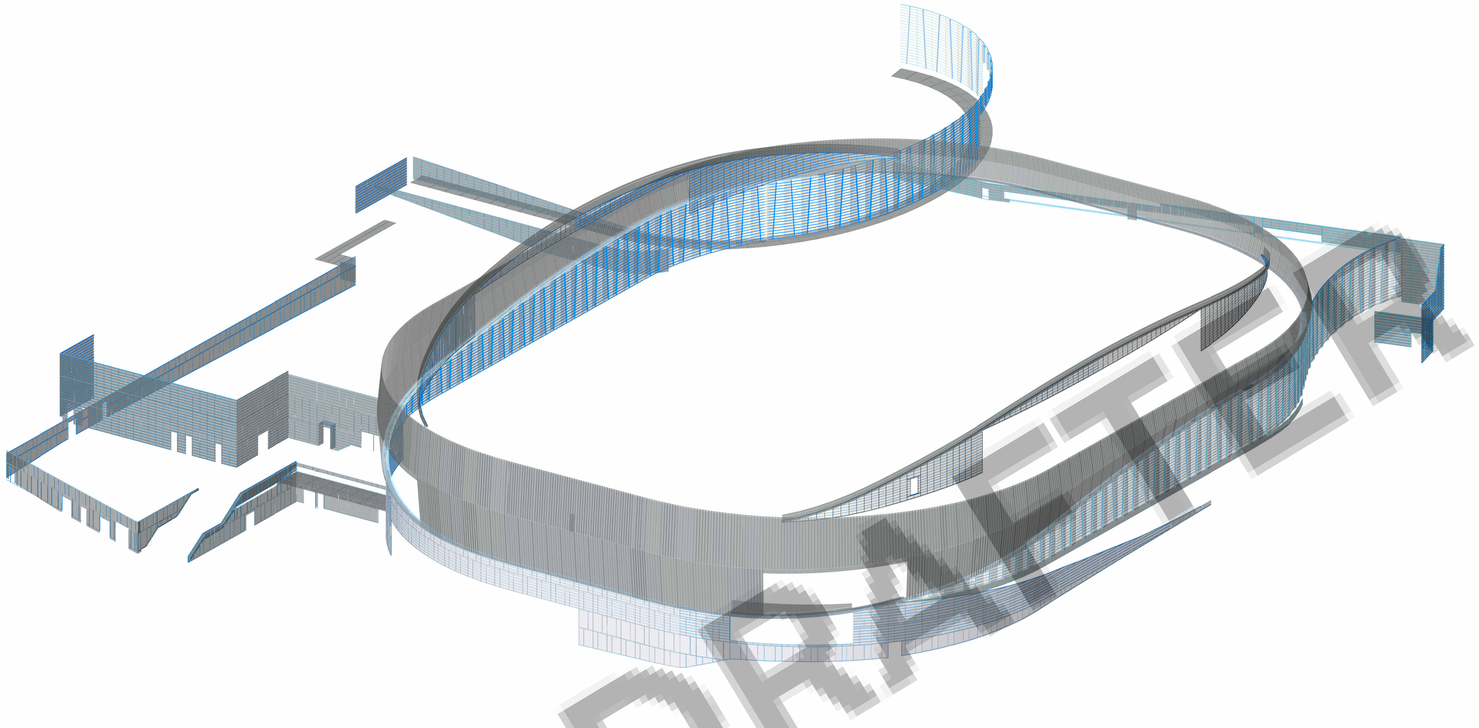

PROJECT INFORMATION:

- ***Project Name:*** *Grand Sierra Resort & Casino – Facade ACP Shop Drawings*
- ***Project Address:*** *2550 E 2nd Street, Reno, NV 89595*
- ***Client / Owner****: Grand Sierra Resort & Casino*
- ***Architect / Designer:*** *Kodiak Roofing & Waterproofing Co.*
  8825 Washington Blvd, Suite 100, Roseville, CA 95678
  Tel: (916) 253-1900 | Fax: (916) 253-1901

Applicable Codes / Standards for ACP Panels (Shop Drawings Only)

- *2024 IBC – Chapter 14: Exterior Wall Panels & Attachment*
- *IBC §1405: Fire-Resistance Requirements (Panels & Assemblies)*
- *ASTM E283, E330, E331: Air, Structural, and Water Penetration Tests*
- *NFPA 285: Exterior Wall Fire Test (if ACP core is combustible)*
- *Manufacturer Installation Manual: Kodiak ACP / MT-71 / MT-73*
- *ASCE 7-16: Wind Load Verification (for panel attachment)*

GENERAL NOTES:

- *All panels are aluminum composite panels (ACP), as per schedule, with precise dimensions indicated in panel schedules.*
- *Panels must be installed according to the manufacturer's installation instructions.*
- *All framing supports shall comply with the structural engineer's requirements and meet local building codes for Reno, NV.*
- *Verify all field dimensions prior to fabrication and installation.*
- *Maintain alignment and joint tolerance per drawings; deviations must be approved by the project architect.*
- *Fastener schedule must be followed precisely for all panel types.*
- *Soffits, stair cuts, top cuts, and corner panels to match respective panel ID and location on elevations.*
- *Ensure all adaptive and angled panels (MT-71 Uppercut and Bottom-Cut panels) match the rotation angles indicated in the schedule.*
- *All elevations must be coordinated with mechanical and electrical penetrations..*
- *Verify proper installation of Z-Channels and framing supports for all facade panel groups.*
- *All panel seams to be weatherproofed with recommended sealants.*
- *All panels exposed to exterior weather conditions must comply with durability and finish standards.*

INSTALLATION NOTES:

- *Confirm all panel dimensions and reference marks on-site before installation.*
- *Ensure framing, supports, and Z-channels are installed per shop drawings.*
- *Mount panels plumb, level, and aligned; follow manufacturer's installation instructions.*
- *Maintain correct rotation angles for adaptive, corner, soffit, and stair-cut panels.*
- *Use specified fasteners with correct spacing and torque; avoid over-tightening.*
- *Seal all panel seams and penetrations to ensure proper weatherproofing.*
- *Inspect panels after installation for proper alignment, fastening, and finish quality.*
- *Obtain approval from architect and structural engineer for any field modifications.*
- *Adhere to safety standards during handling and installation.*

CAD DRAFTER

DNI

CAD DRAFTER
4024 Coleman Ave, San Diego, CA 92110
info@cadrafter.us
+1 -619-639-3585

PROJECT NAME: Grand Sierra Resort & Casino - Masterplan
East 2nd StreetReno NV 89595
SHEET TITLE: COVER SHEET
PROJECT MGR.: Approver

REV	DATE	COMMENTS
1		
2		
3		
4		

JOB NO. 05.4604.000
DATE 16/06/26
DRAWN BY Author
DWG NO. ACP-100

SOUTH ELEVATION

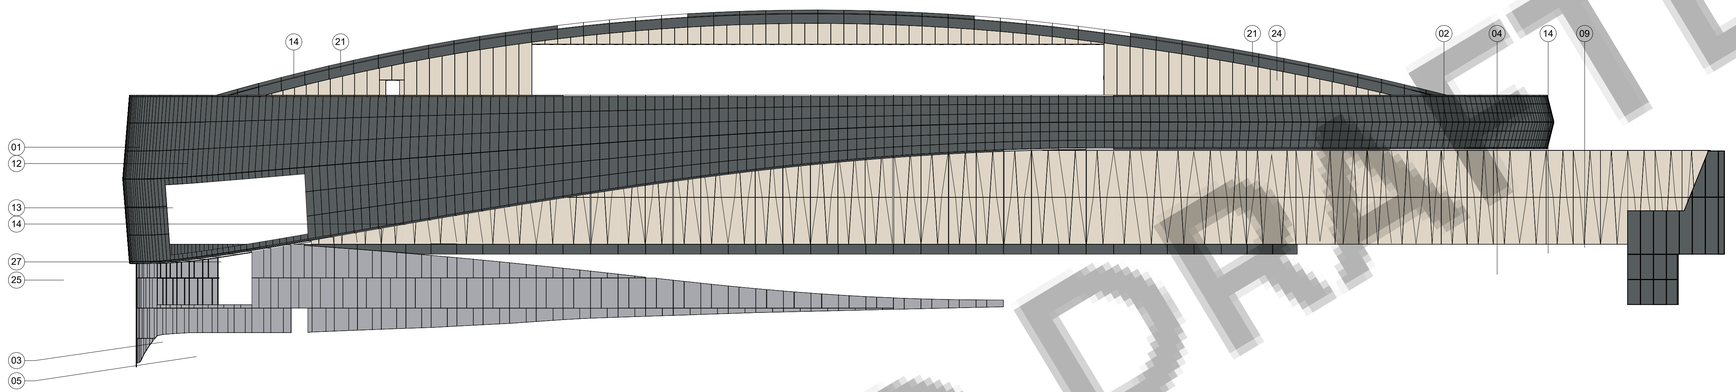

3 EXTERIOR PANELS ELEVATION - SOUTH

SCALE: 3/64" = 1'-0"

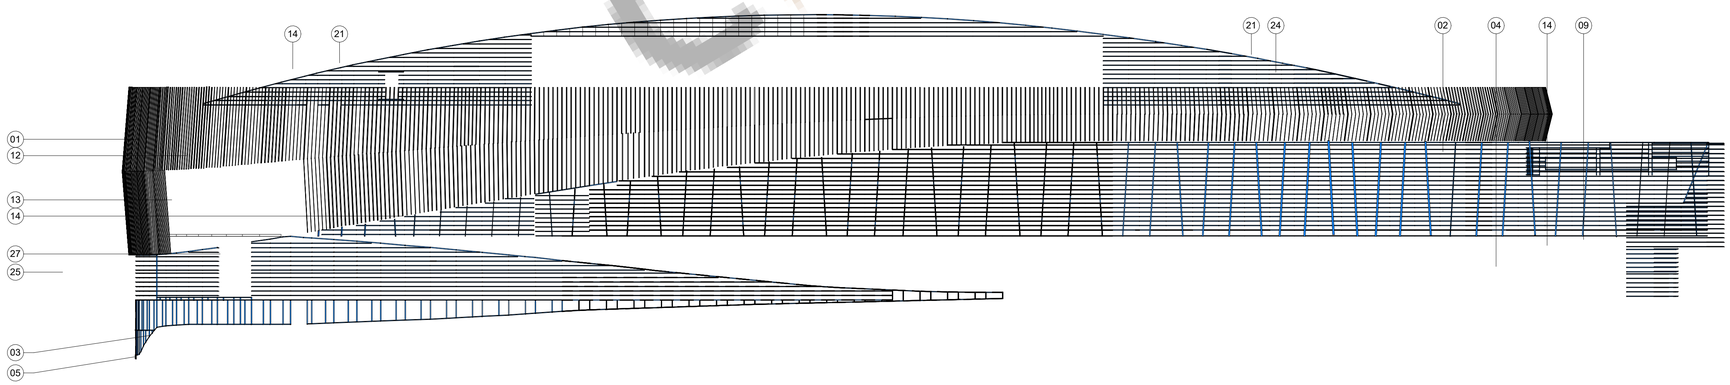

2 EXTERIOR FRAMING ELEVATION - SOUTH

SCALE: 3/64" = 1'-0"

CAD DRAFTER

DNI

CAD DRAFTER
4024 Coleman Ave, San Diego, CA 92110
info@cadrafter.us
+1 -619-639-3535

PROJECT NAME: Grand Sierra Resort & Casino - Masterplan
East 2nd StreetReno NV 89595

SHEET TITLE: OVERALL ELEVATION 1

PROJECT MGR.: Approver

REV	DATE	COMMENTS
1		
2		
3		
4		

JOB NO.
05.4604.000

DATE
16/06/26

DRAWN BY
Author

DWG NO.
ACP-101

East Elevation

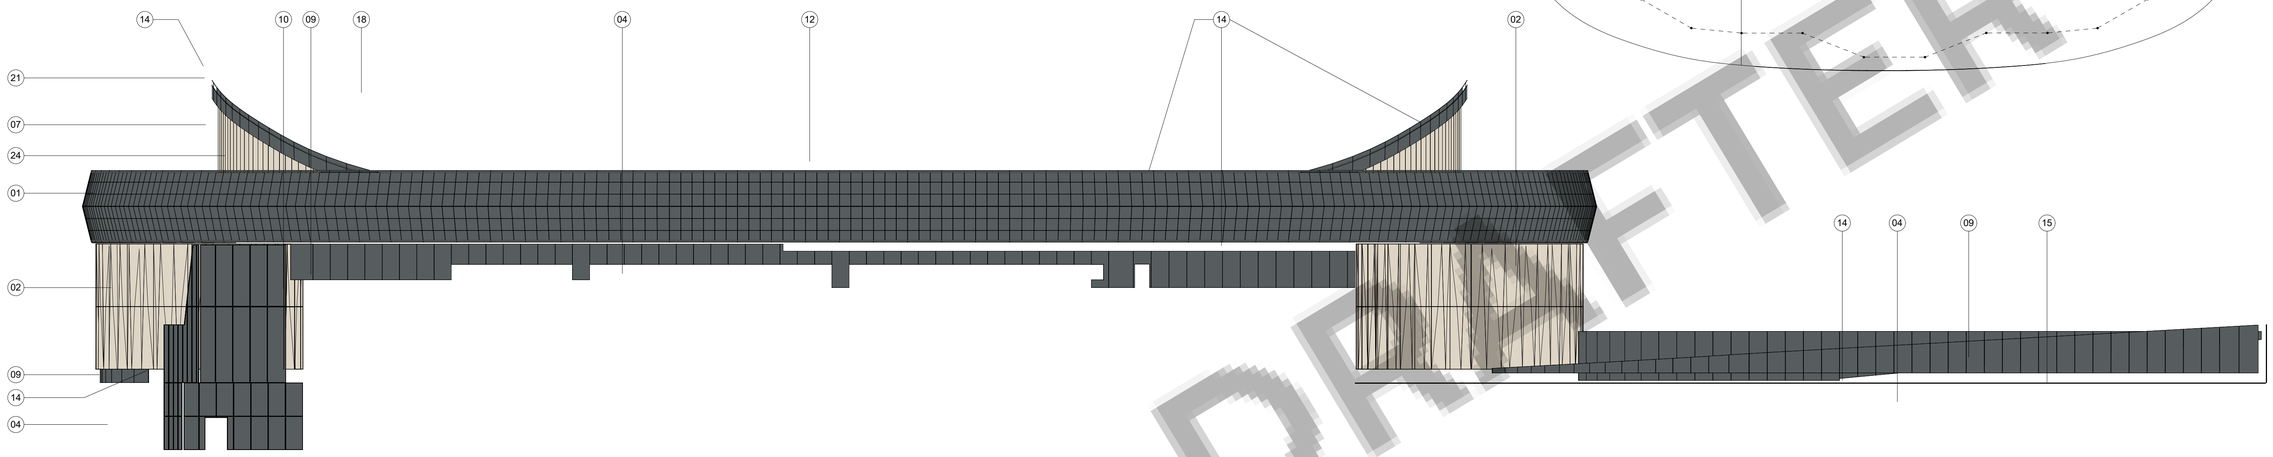

2 EXTERIOR PANELS ELEVATION - EAST

SCALE: 1/16" = 1'-0"

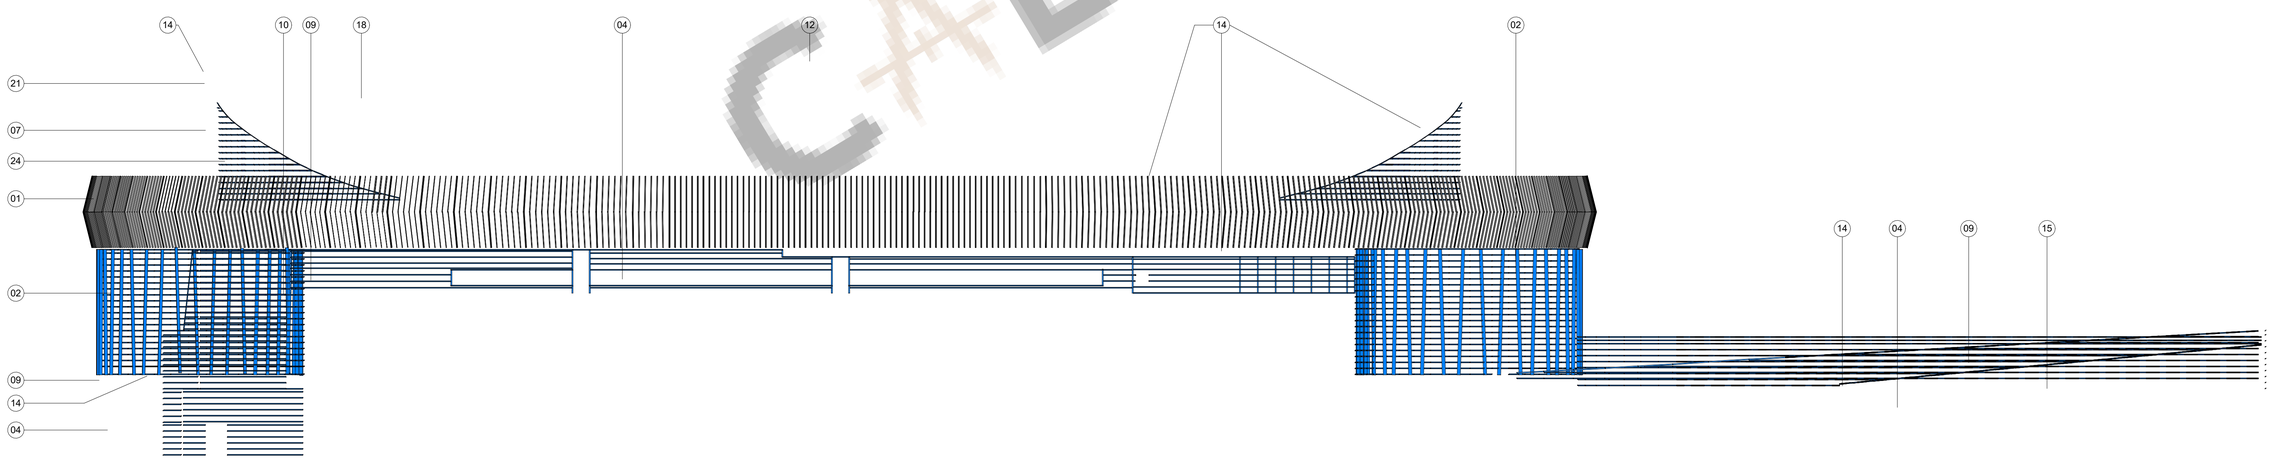

3 EXTERIOR FRAMING ELEVATION - EAST

SCALE: 1/16" = 1'-0"

CAD DRAFTER

DNI

CAD DRAFTER
4024 Coleman Ave, San Diego, CA 92110
info@cadrafter.us
+1 -619-639-3585

PROJECT NAME: **Grand Sierra Resort & Casino - Masterplan**
East 2nd StreetReno NV 89595

SHEET TITLE: **OVERALL ELEVATION 2**

PROJECT MGR : Approver

REV	DATE	COMMENTS
1		
2		
3		
4		

JOB NO.
05.4604.000

DATE
16/06/26

DRAWN BY
Author

DWG NO.
ACP-102

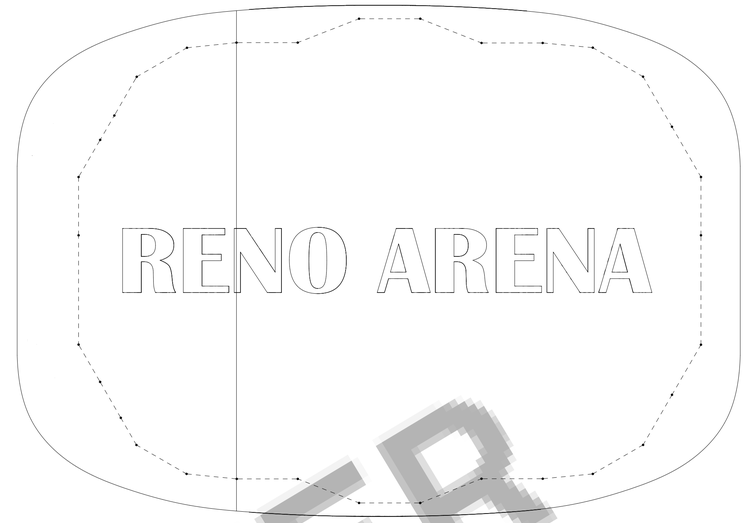

North Elevation

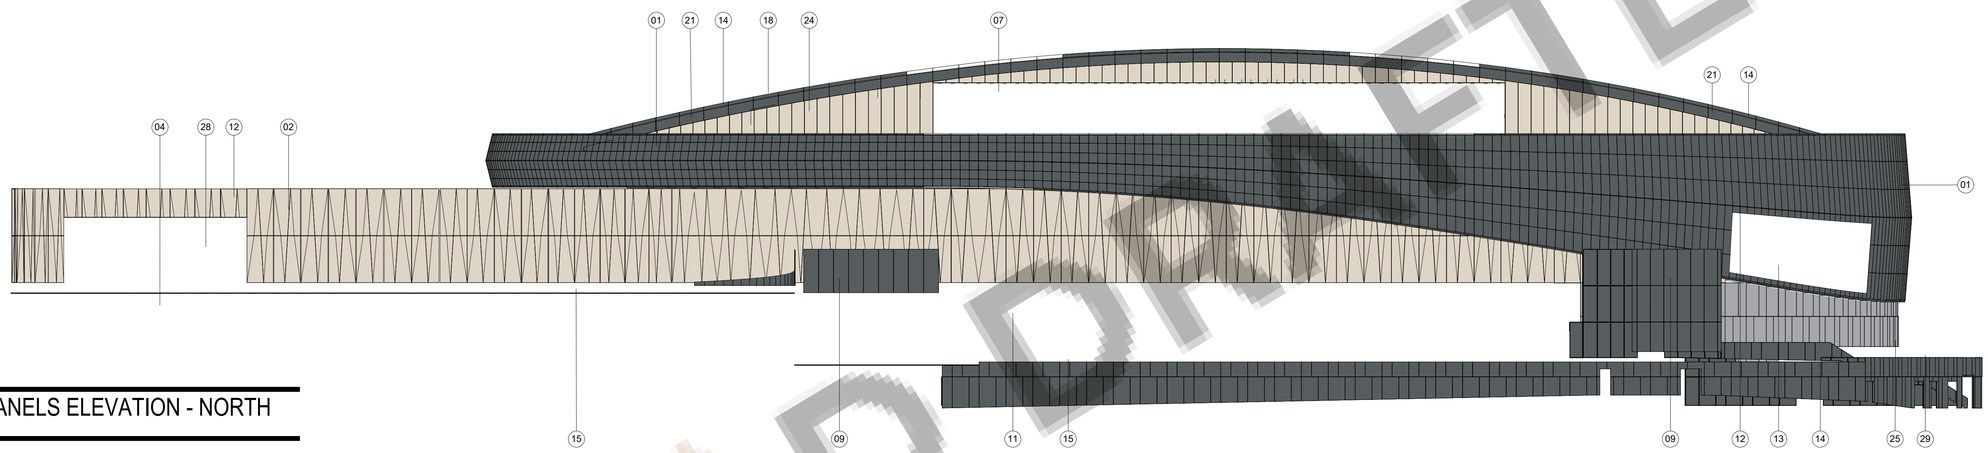

1 EXTERIOR PANELS ELEVATION - NORTH
SCALE: 3/64" = 1'-0"

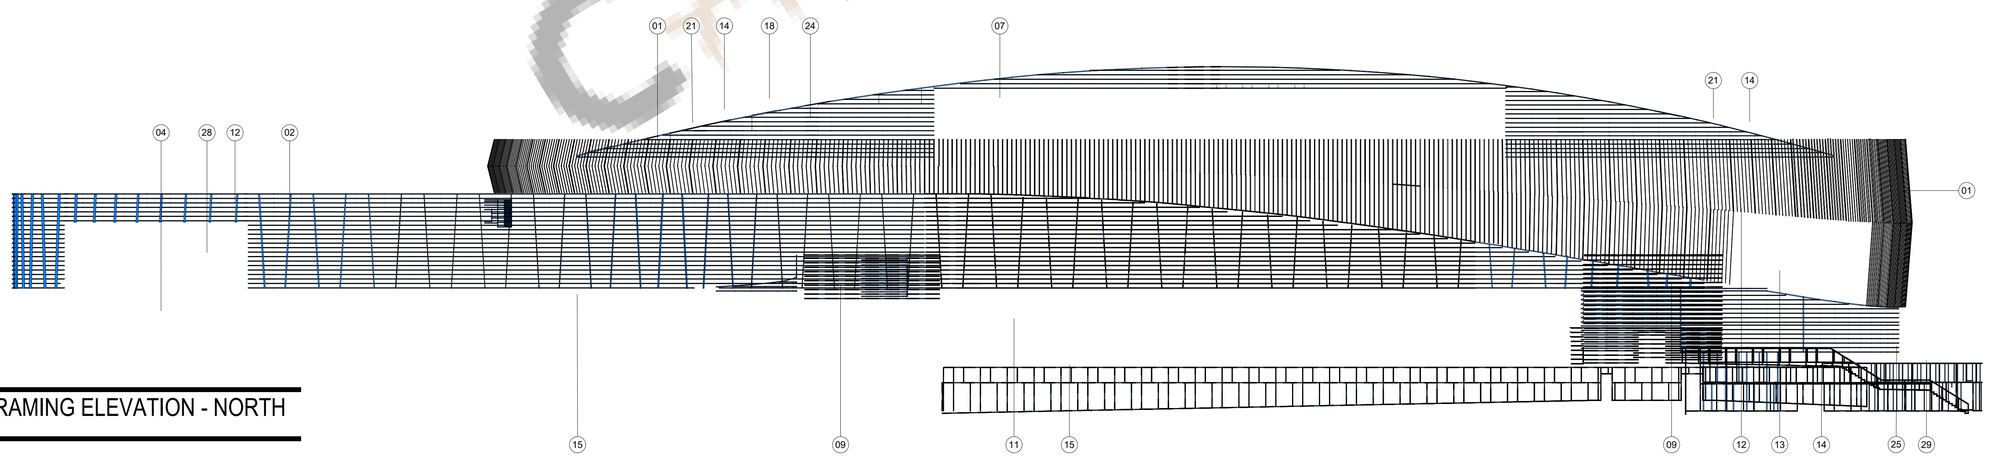

2 EXTERIOR FRAMING ELEVATION - NORTH
SCALE: 3/64" = 1'-0"

CAD DRAFTER

DNI

CAD DRAFTER
4024 Coleman Ave, San Diego, CA 92110
info@cadrafter.us
+1 -619-639-3585

PROJECT NAME: Grand Sierra Resort & Casino - Masterplan
East 2nd StreetReno NV 89595

SHEET TITLE: OVERALL ELEVATION 3

PROJECT MGR : Approver

REV	DATE	COMMENTS
1		
2		
3		
4		

JOB NO.
05.4604.000

DATE
16/06/26

DRAWN BY
Author

DWG NO.
ACP-103

DNI

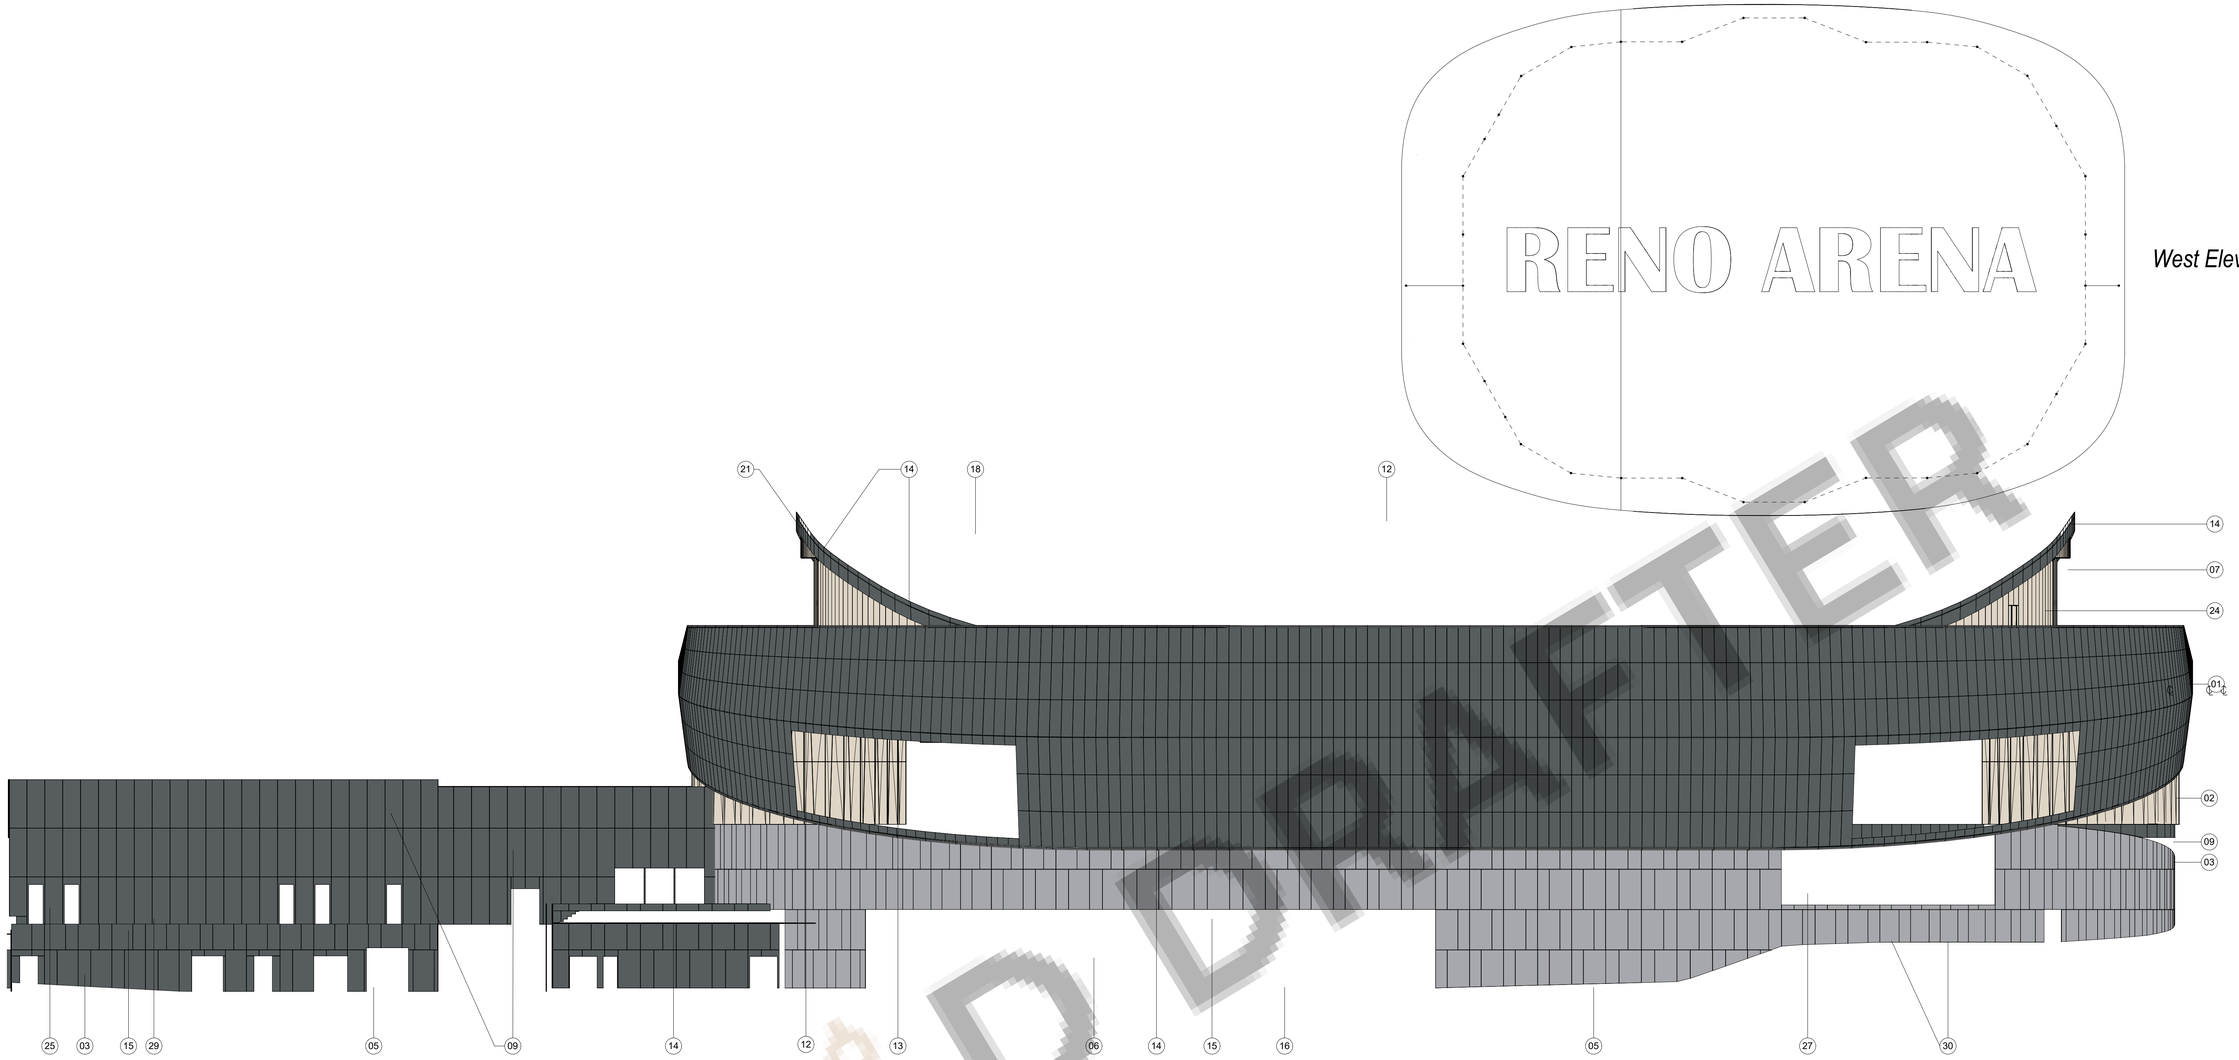

1 EXTERIOR PANELS ELEVATION - WEST
SCALE: 1/16" = 1'-0"

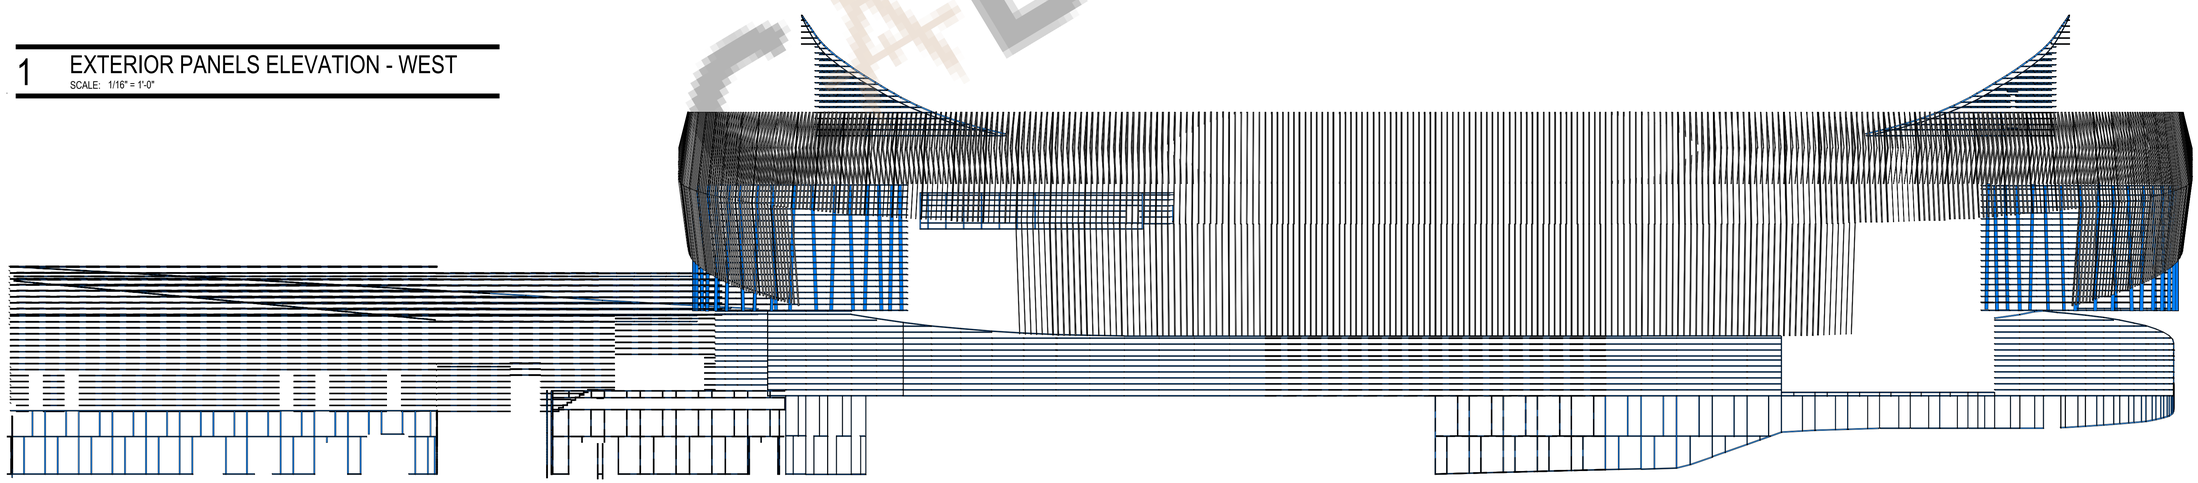

2 EXTERIOR FRAMING ELEVATION - WEST
SCALE: 1/16" = 1'-0"

CAD DRAFTER

CAD DRAFTER
4024 Coleman Ave, San Diego, CA 92110
info@cadrafter.us
+1 -619-639-3595

PROJECT NAME: Grand Sierra Resort & Casino - Masterplan
East 2nd StreetReno NV 89595
SHEET TITLE: OVERALL ELEVATION 4
PROJECT MGR : Approver

REV	DATE	COMMENTS
1		
2		
3		
4		

JOB NO.
05.4604.000
DATE
16/06/26
DRAWN BY
Author
DWG NO.
ACP-104

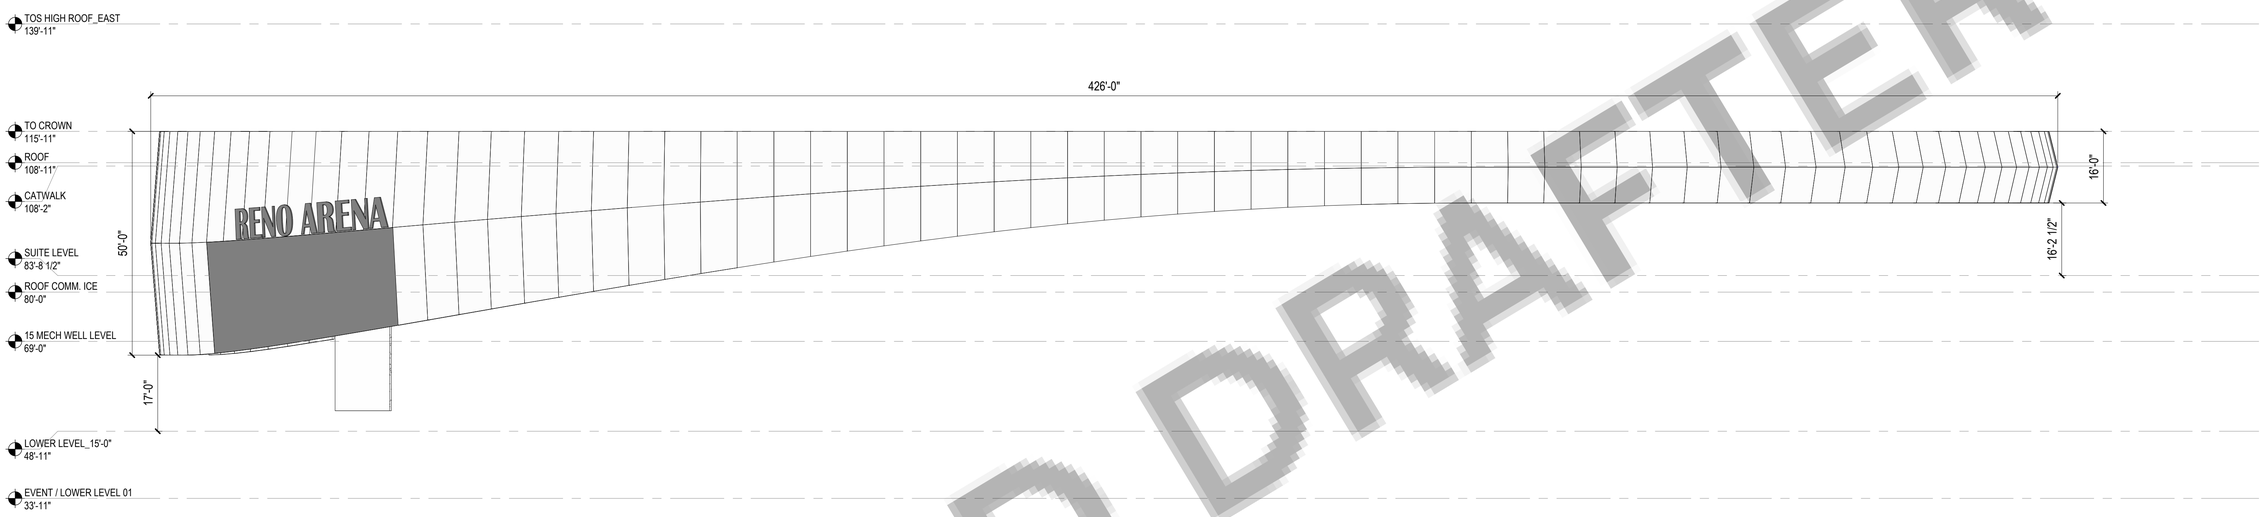

1 MT-71 WALLS ELEVATION - SOUTH

SCALE: 1/16" = 1'-0"

CAD DRAFTER

DNI

CAD DRAFTER
4024 Coleman Ave, San Diego, CA 92110
info@cadrafter.us
+1 -619-639-3585

PROJECT NAME: Grand Sierra Resort & Casino - Masterplan
East 2nd StreetReno NV 89595

SHEET TITLE: MT-71 Walls Elevation 1

PROJECT MGR : Approver

REV	DATE	COMMENTS
1		
2		
3		
4		

JOB NO.
05.4604.000

DATE
16/06/26

DRAWN BY
Author

DWG NO.
ACP-105

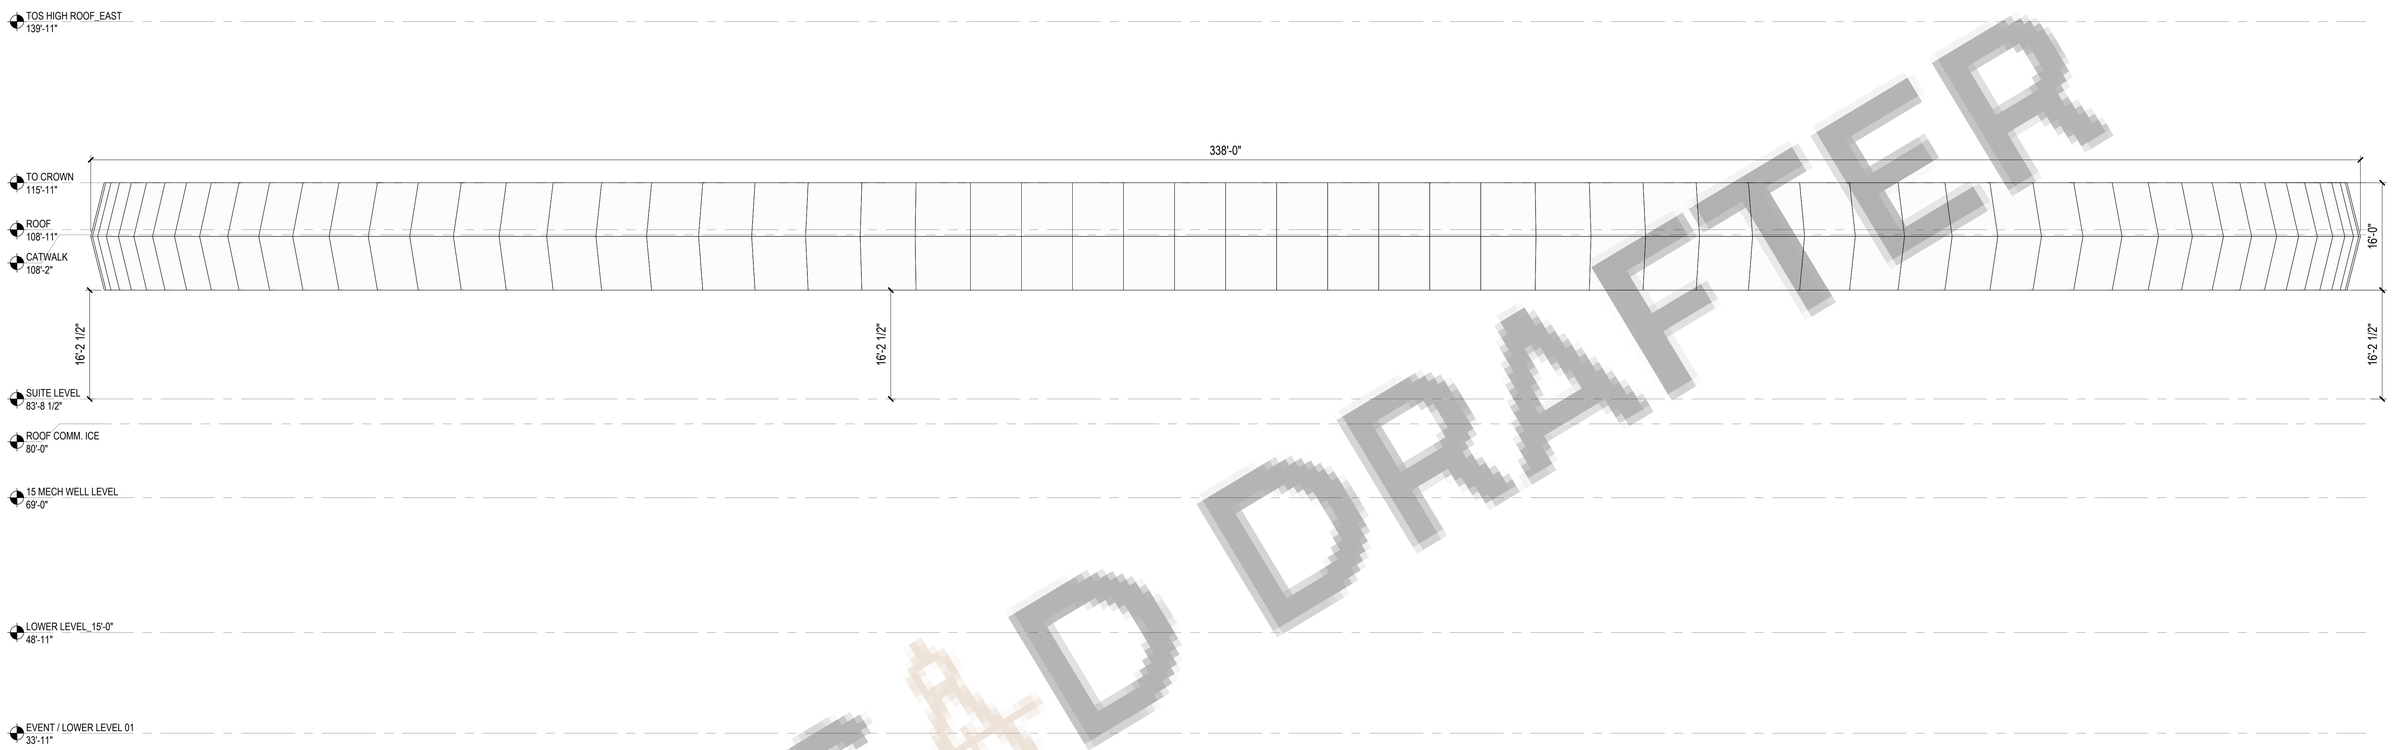

1 MT-71 WALLS ELEVATION - EAST

SCALE: 3/32" = 1'-0"

CAD DRAFTER

DNI

CAD DRAFTER
4024 Coleman Ave, San Diego, CA 92110
info@cadrafter.us
+1 -619-639-3585

PROJECT NAME: Grand Sierra Resort & Casino - Masterplan
East 2nd StreetReno NV 89595

SHEET TITLE: MT-71 Walls Elevation 2

PROJECT MGR : Approver

REV	DATE	COMMENTS
1		
2		
3		
4		

JOB NO.
05.4604.000

DATE
16/06/26

DRAWN BY
Author

DWG NO.
ACP-106

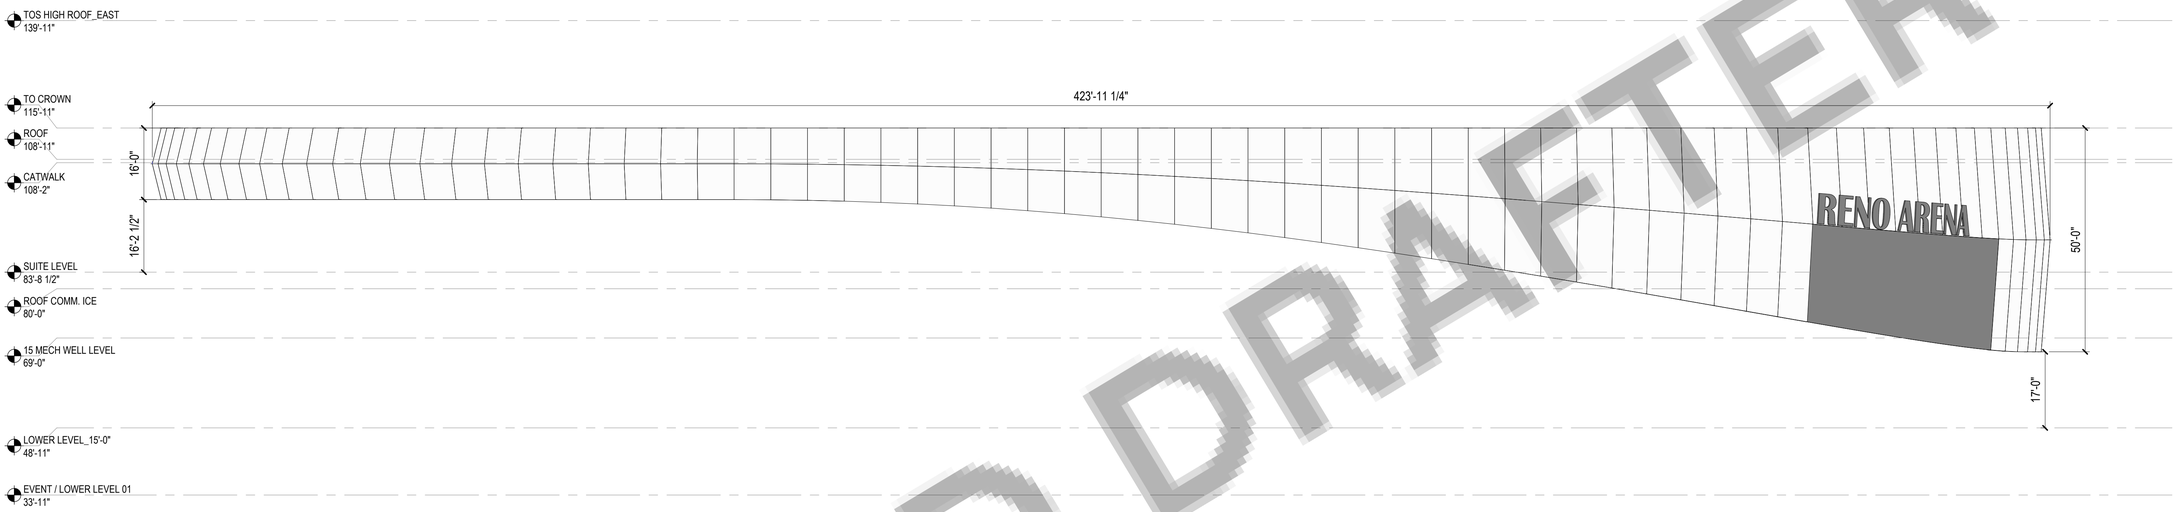

1 MT-71 WALLS ELEVATION - NORTH
SCALE: 1/16" = 1'-0"

CAD DRAFTER

DNI

CAD DRAFTER
4024 Coleman Ave, San Diego, CA 92110
info@cadrafter.us
+1 -619-639-3595

PROJECT NAME: Grand Sierra Resort & Casino - Masterplan
East 2nd StreetReno NV 89595

SHEET TITLE: MT-71 Walls Elevation 3

PROJECT MGR : Approver

REV	DATE	COMMENTS
1		
2		
3		
4		

JOB NO.
05.4604.000

DATE
16/06/26

DRAWN BY
Author

DWG NO.
ACP-107

DNI

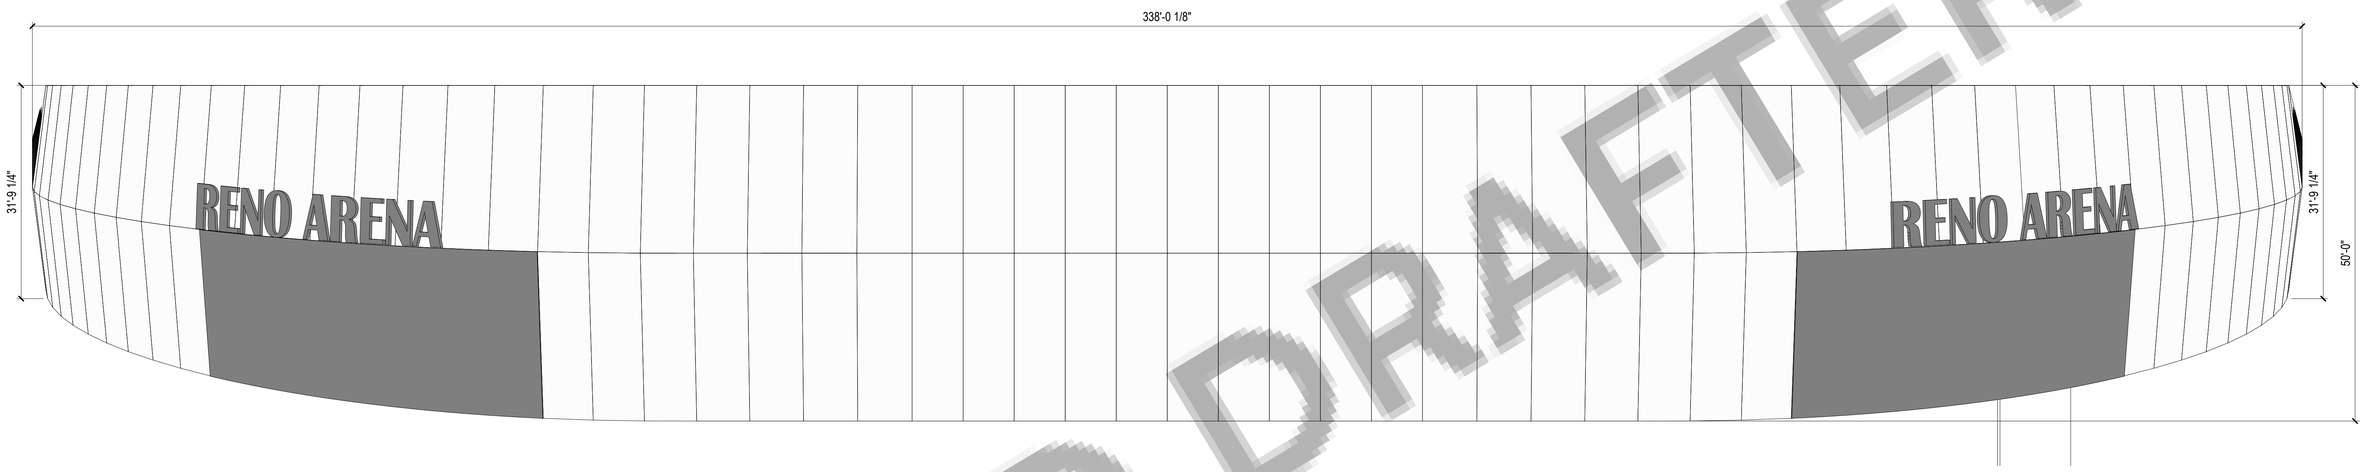

1 MT-71 WALLS ELEVATION - WEST
SCALE: 3/32" = 1'-0"

CAD DRAFTER

CAD DRAFTER
4024 Coleman Ave, San Diego, CA 92110
info@cadrafter.us
+1 -619-639-3535

PROJECT NAME: Grand Sierra Resort & Casino - Masterplan
East 2nd StreetReno NV 89595
SHEET TITLE: MT-71 Walls Elevation 4
PROJECT MGR : Approver

REV	DATE	COMMENTS
1		
2		
3		
4		

JOB NO.
05.4604.000
DATE
16/06/26
DRAWN BY
Author
DWG NO.
ACP-108

Refer to Schedules for Panels Details

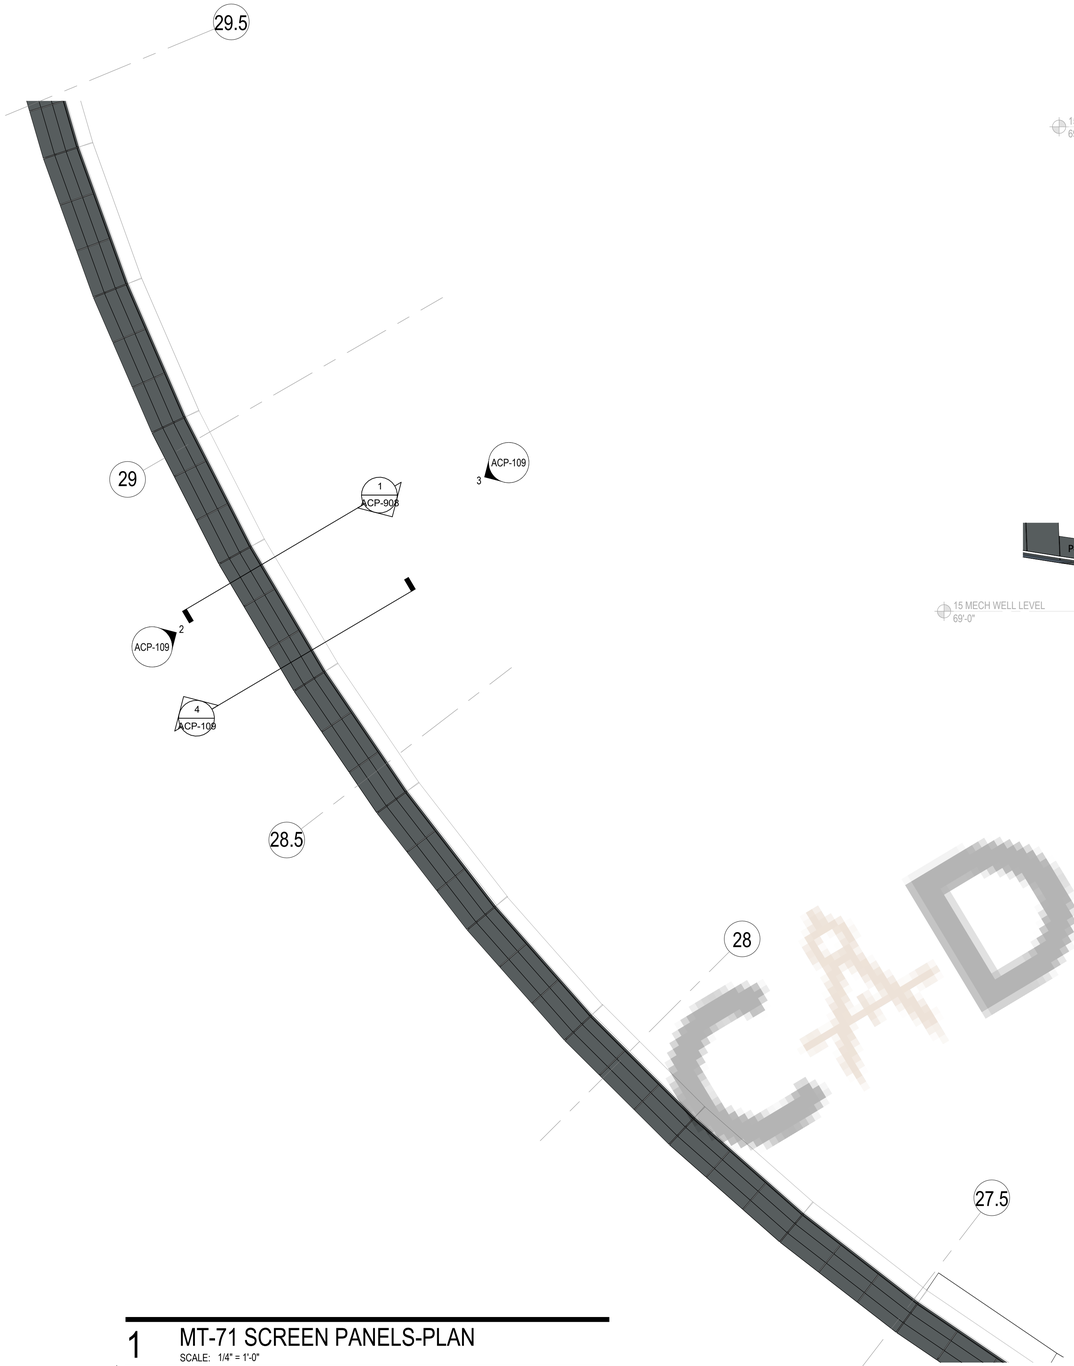

1 MT-71 SCREEN PANELS-PLAN
SCALE: 1/4" = 1'-0"

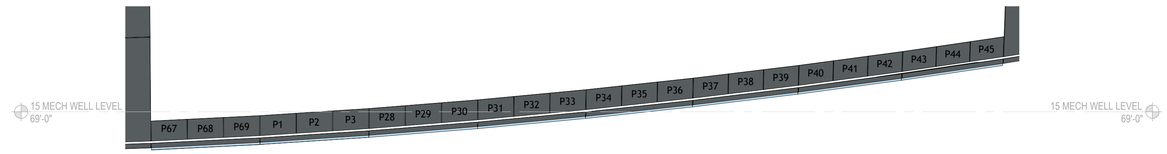

2 MT-71 SCREEN PANELS-ELEVATION(OUTER SIDE)
SCALE: 3/16" = 1'-0"

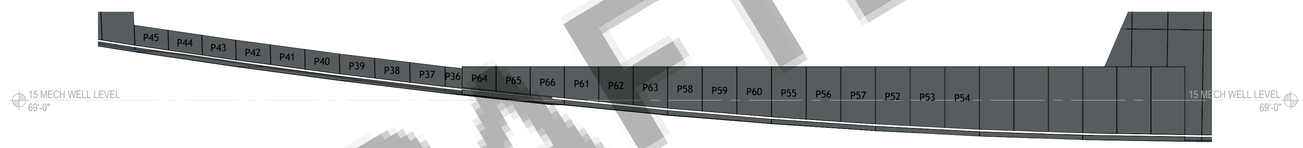

3 MT-71 SCREEN PANELS-ELEVATION(INNER SIDE)
SCALE: 3/16" = 1'-0"

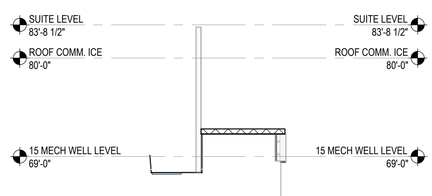

4 Section 56
SCALE: 1/8" = 1'-0"

CAD DRAFTER

DNI

CAD DRAFTER
4024 Coleman Ave, San Diego, CA 92110
info@cadrafter.us
+1 -619-639-3585

PROJECT NAME: Grand Sierra Resort & Casino - Masterplan
East 2nd StreetReno NV 89595

SHEET TITLE: MT-71 SCREEN PANELS

PROJECT MGR.: Approver

REV	DATE	COMMENTS
1		
2		
3		
4		

JOB NO.
05.4604.000

DATE
16/06/26

DRAWN BY
Author

DWG NO.
ACP-109

Refer to Schedules for Panels Details

1 ACP_MT-73_W1-Panels_Elevation
SCALE: 1/4" = 1'-0"

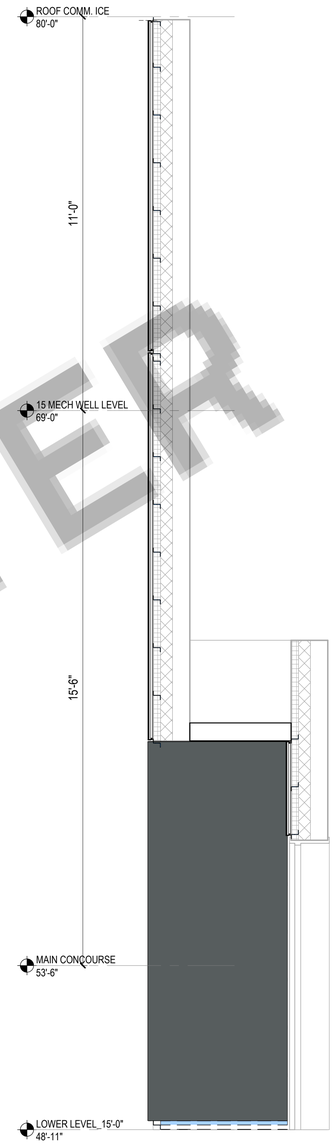

3 Section 5
SCALE: 1/2" = 1'-0"

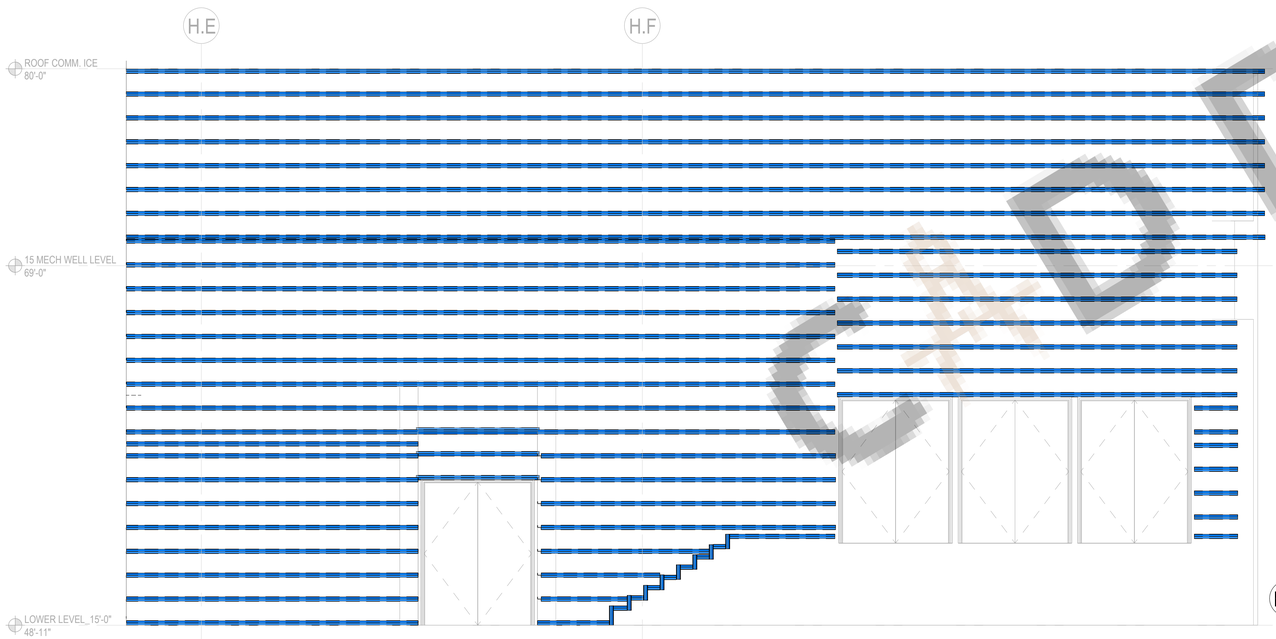

4 ACP_MT-73_W1-Framing_Elevation
SCALE: 1/4" = 1'-0"

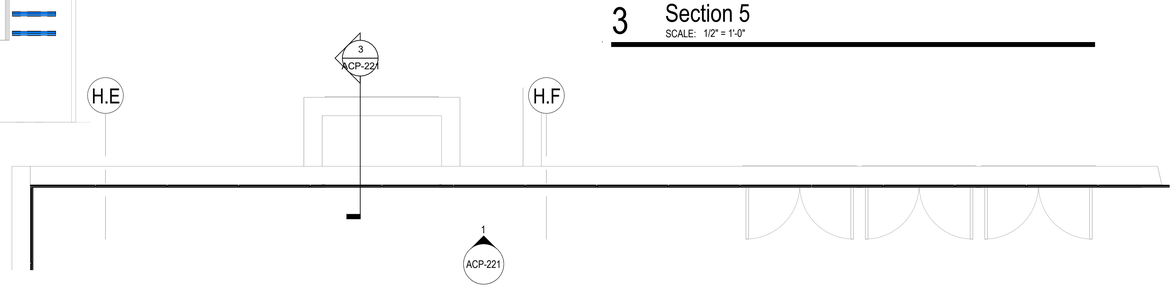

2 LL15-ACP-W1-PLAN
SCALE: 1/4" = 1'-0"

CAD DRAFTER

DNI

CAD DRAFTER

4024 Coleman Ave, San Diego, CA 92110
info@caddrafter.us
+1 -619-639-3935

PROJECT NAME: Grand Sierra Resort & Casino - Masterplan
East 2nd StreetReno NV 89595

SHEET TITLE: MT-73_ACP-Paneling_W1_ Elevations

PROJECT MGR : Approver

REV	DATE	COMMENTS
1		
2		
3		
4		

JOB NO.
05.4604.000

DATE
16/06/26

DRAWN BY
Author

DWG NO.
ACP-221

Refer to Schedules for Panels Details

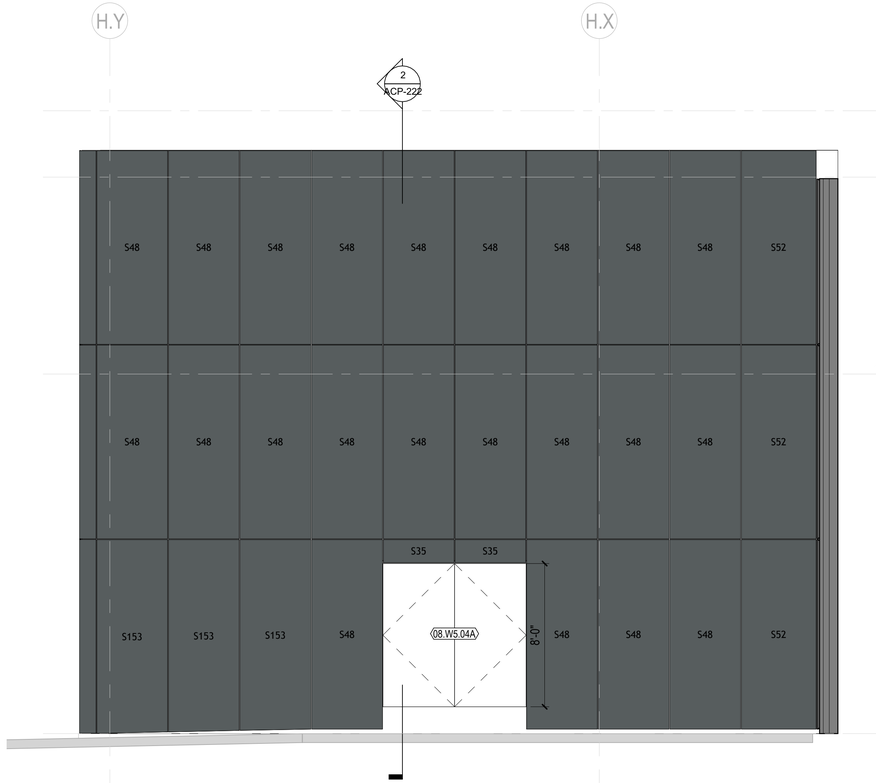

1 ACP_MT-73_W2-Panels_Elevation
SCALE: 1/4" = 1'-0"

4 ACP_MT-73_W2-Framing_Elevation
SCALE: 1/4" = 1'-0"

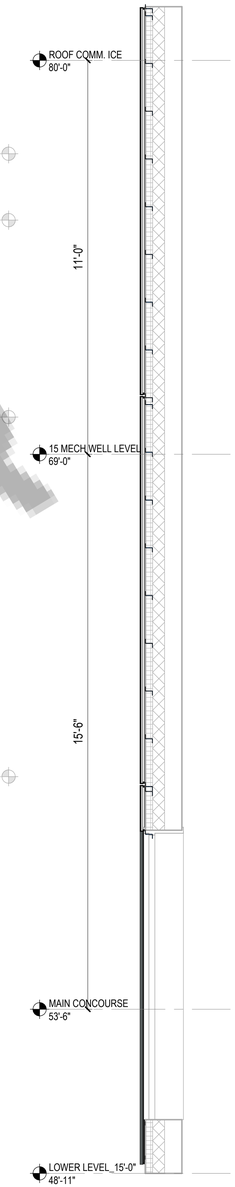

2 Section 6
SCALE: 1/2" = 1'-0"

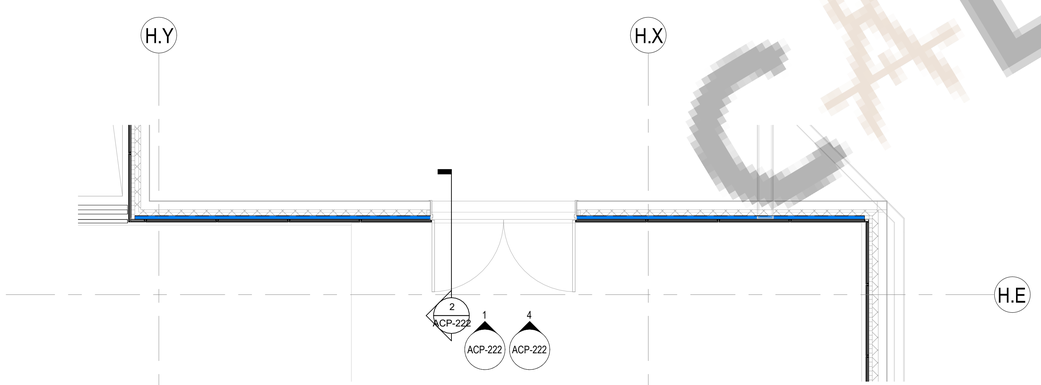

3 LL15-ACP-W2-PLAN
SCALE: 1/4" = 1'-0"

CAD DRAFTER
DRAFTER
DNI

CAD DRAFTER
4024 Coleman Ave, San Diego, CA 92110
info@cadrafter.us
+1 -619-639-3595

PROJECT NAME: Grand Sierra Resort & Casino - Masterplan
East 2nd StreetReno NV 89595
SHEET TITLE: MT-73_ACP-Paneling_W2_Elevations
PROJECT MGR.: Approver

REV	DATE	COMMENTS
1		
2		
3		
4		

JOB NO. 05.4604.000
DATE 16/06/26
DRAWN BY Author
DWG NO. ACP-222

Refer to Schedules for Panels Details

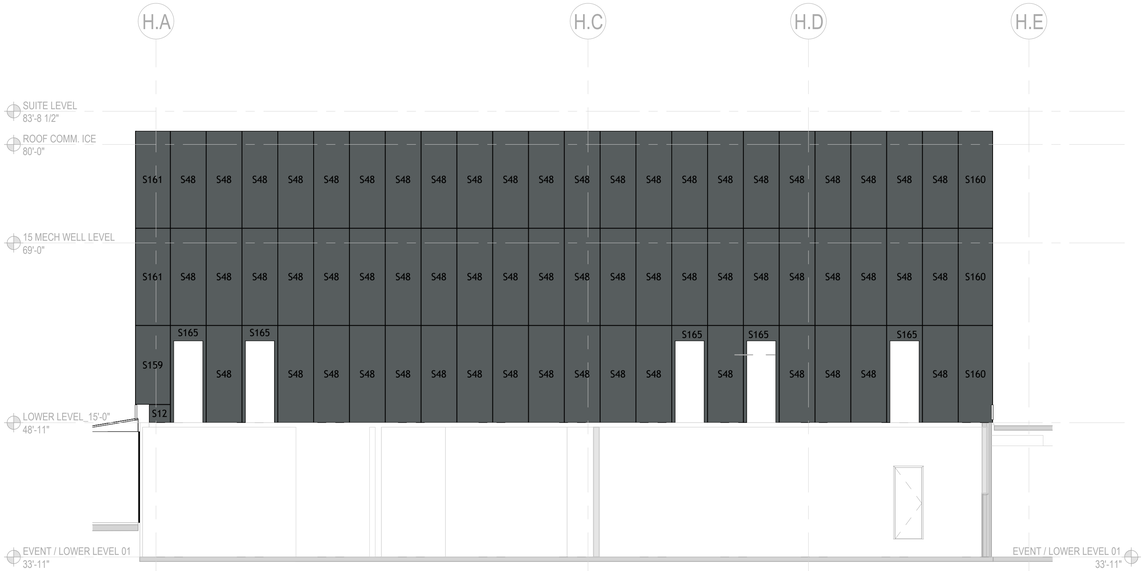

2 ACP_MT-73_W3-Panels_Elevation
SCALE: 1/8" = 1'-0"

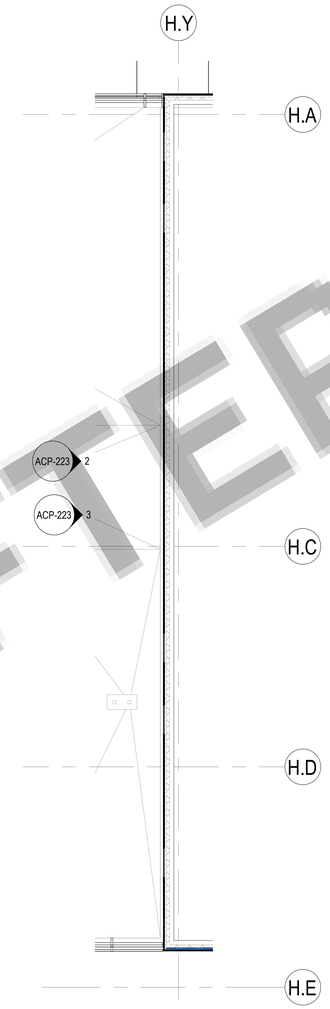

1 LL15-ACP-W3-PLAN
SCALE: 1/8" = 1'-0"

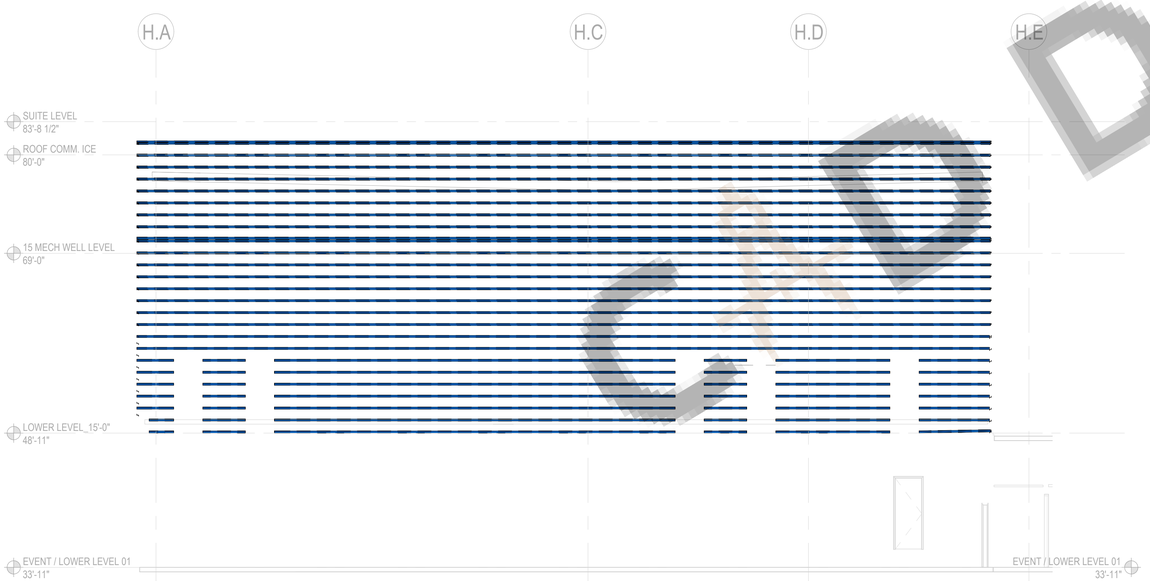

3 ACP_MT-73_W3-Framing_Elevation
SCALE: 1/8" = 1'-0"

CAD DRAFTER

DNI

CAD DRAFTER
4024 Coleman Ave, San Diego, CA 92110
info@cadrafter.us
+1 -619-639-3595

PROJECT NAME: Grand Sierra Resort & Casino - Masterplan
East 2nd StreetReno NV 89595

SHEET TITLE: MT-73_ACP-Paneling_W3_ Elevations

PROJECT MGR : Approver

REV	DATE	COMMENTS
1		
2		
3		
4		

JOB NO.
05.4604.000

DATE
16/06/26

DRAWN BY
Author

DWG NO.
ACP-223

Refer to Schedules for Panels Details

1 ACP_MT-73_W4-Panels_Elevation1
SCALE: 1/4" = 1'-0"

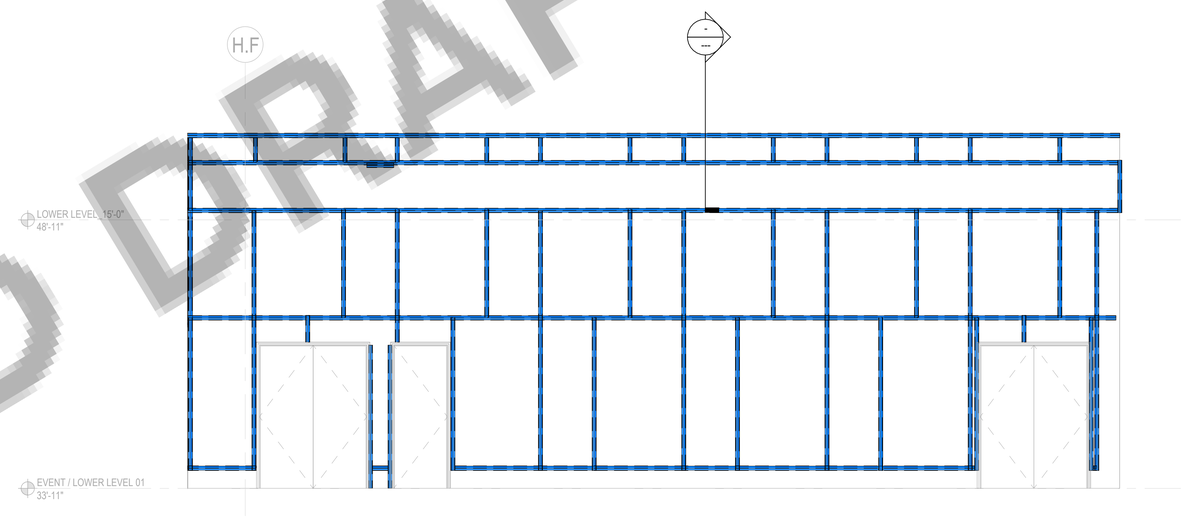

2 ACP_MT-73_W4-Framing_Elevation
SCALE: 1/4" = 1'-0"

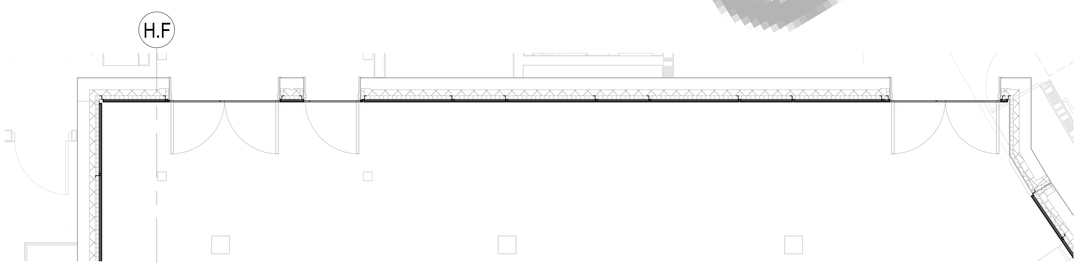

3 ELL01-ACP-W4-PLAN
SCALE: 1/4" = 1'-0"

CAD DRAFTER

DNI

CAD DRAFTER
4024 Coleman Ave, San Diego, CA 92110
info@cadrafter.us
+1 -619-639-3595

PROJECT NAME: Grand Sierra Resort & Casino - Masterplan
East 2nd StreetReno NV 89595

SHEET TITLE: MT-73_ACP-Paneling_W4_ Elevations

PROJECT MGR : Approver

REV	DATE	COMMENTS
1		
2		
3		
4		

JOB NO.
05.4604.000

DATE
16/06/26

DRAWN BY
Author

DWG NO.
ACP-224

Refer to Schedules for Panels Details

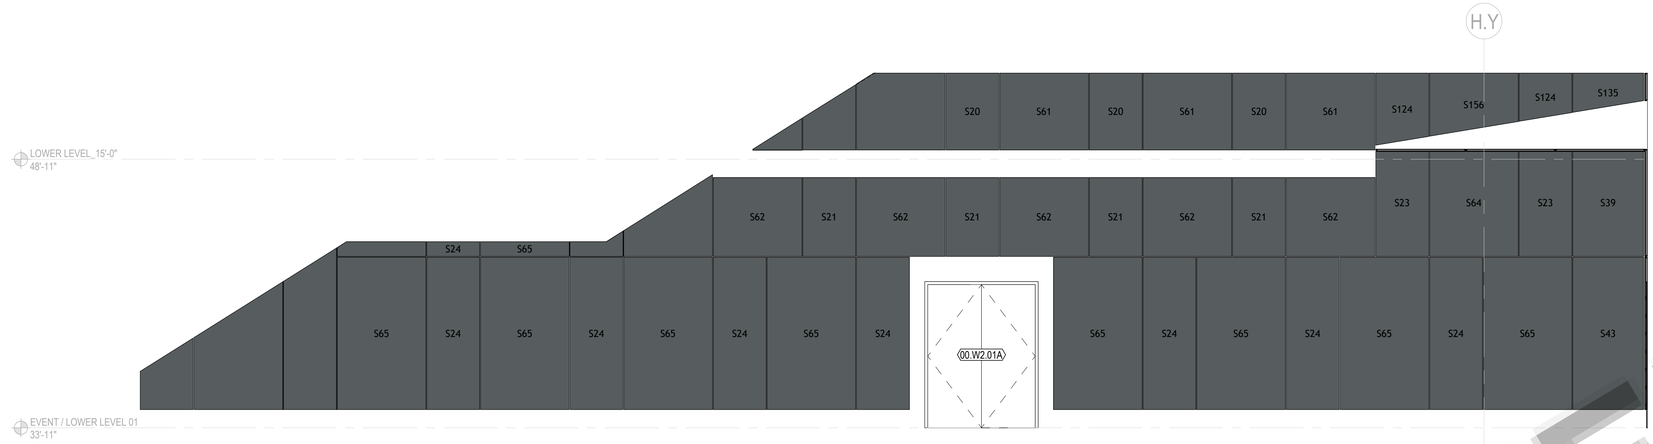

3 ACP_MT-73_W5-Panels_Elevation1
SCALE: 1/4" = 1'-0"

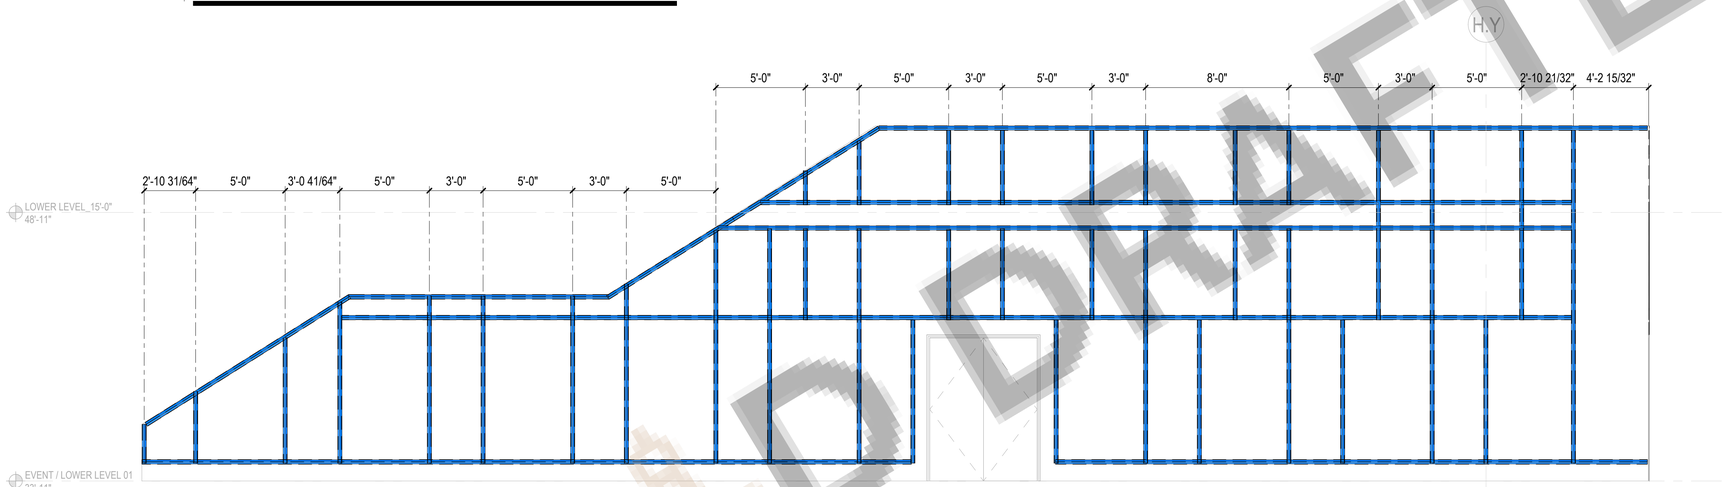

2 ACP_MT-73_W5-Framing_Elevation
SCALE: 1/4" = 1'-0"

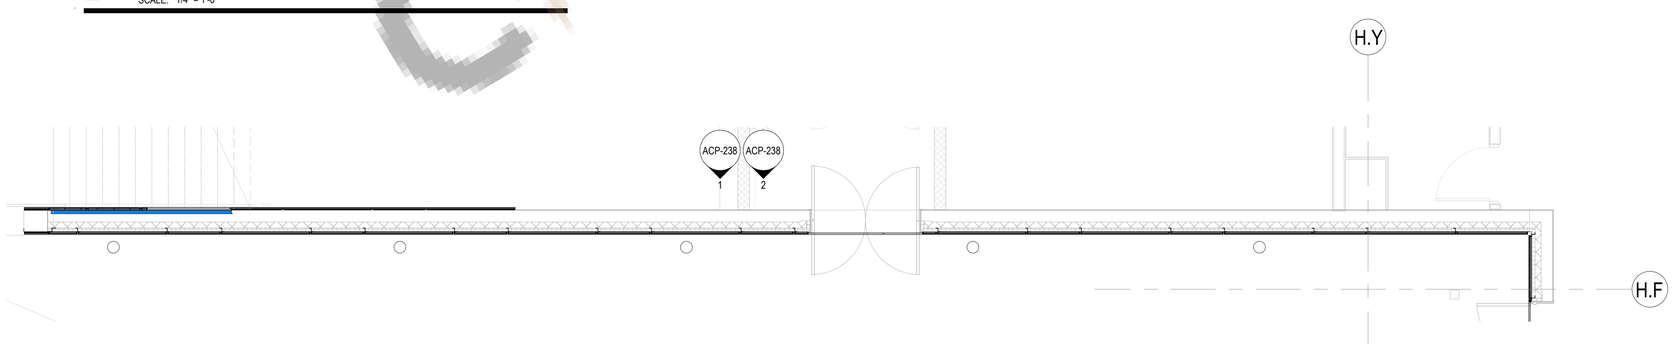

1 ELL01-ACP-W5-PLAN
SCALE: 1/4" = 1'-0"

CADDRAFTER

DNI

CAD DRAFTER
4024 Coleman Ave, San Diego, CA 92110
info@caddrafter.us
+1 -619-639-3535

PROJECT NAME: **Grand Sierra Resort & Casino - Masterplan**
East 2nd StreetReno NV 89595

SHEET TITLE: **MT-73_ACP-Paneling_W5_ Elevations**

PROJECT MGR.: Approver

REV	DATE	COMMENTS
1		
2		
3		
4		

JOB NO.
05.4604.000

DATE
16/06/26

DRAWN BY
Author

DWG NO.
ACP-225

Refer to Schedules for Panels Details

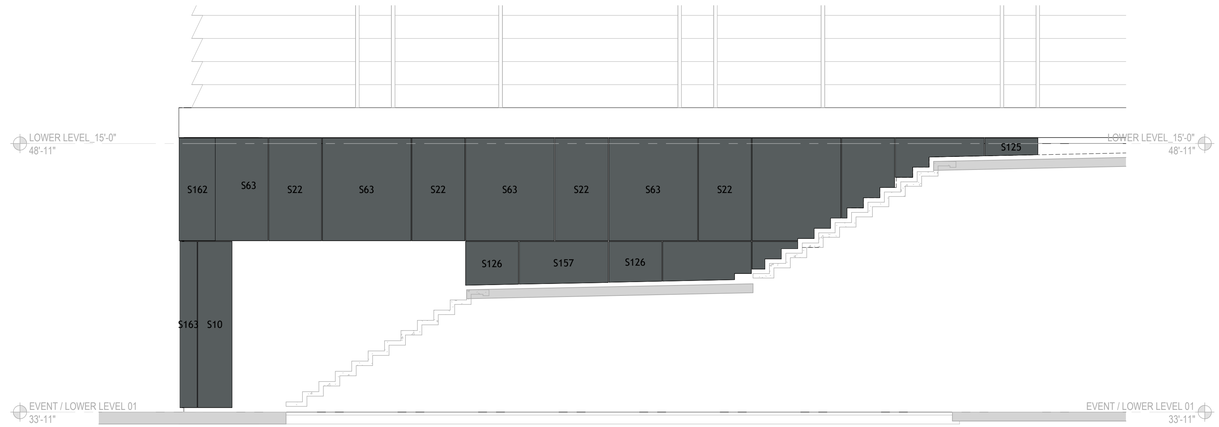

1 ACP_MT-73_W6-Panels_Elevation1
SCALE: 1/4" = 1'-0"

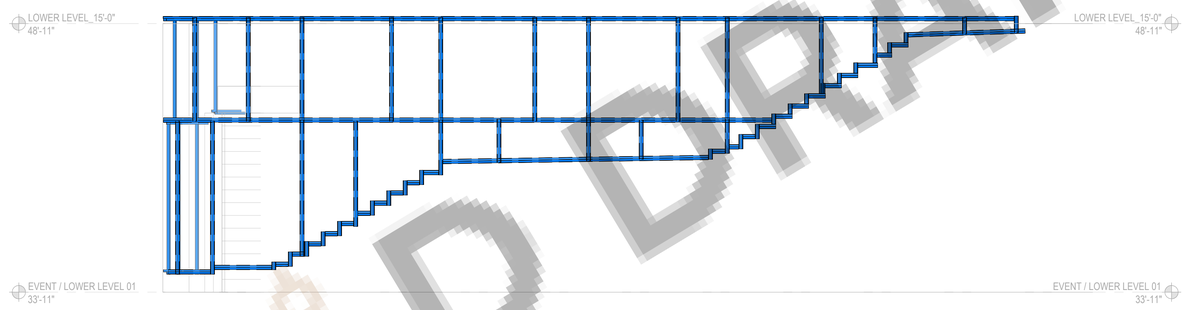

2 ACP_MT-73_W6-Framing_Elevation
SCALE: 1/4" = 1'-0"

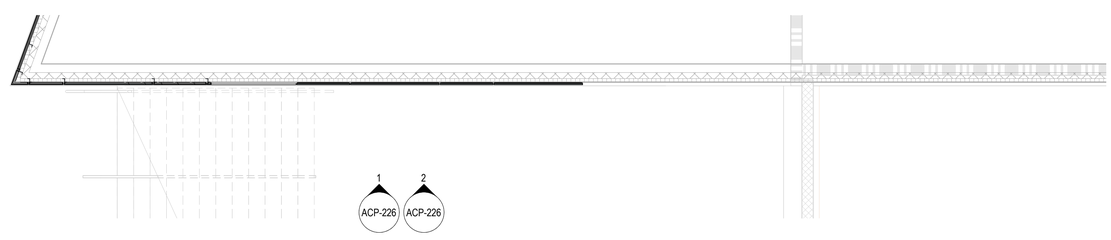

3 ELL01-ACP-W6-PLAN
SCALE: 1/4" = 1'-0"

CAD DRAFTER

DNI

CAD DRAFTER

4024 Coleman Ave, San Diego, CA 92110
info@caddrafter.us
+1 480-639-3585

PROJECT NAME: Grand Sierra Resort & Casino - Masterplan
East 2nd StreetReno NV 89595

SHEET TITLE: MT-73_ACP-Paneling_W6_ Elevations

PROJECT MGR.: Approver

REV	DATE	COMMENTS
1		
2		
3		
4		

JOB NO.
05.4604.000

DATE
16/06/26

DRAWN BY
Author

DWG NO.
ACP-226

Refer to Schedules for Panels Details

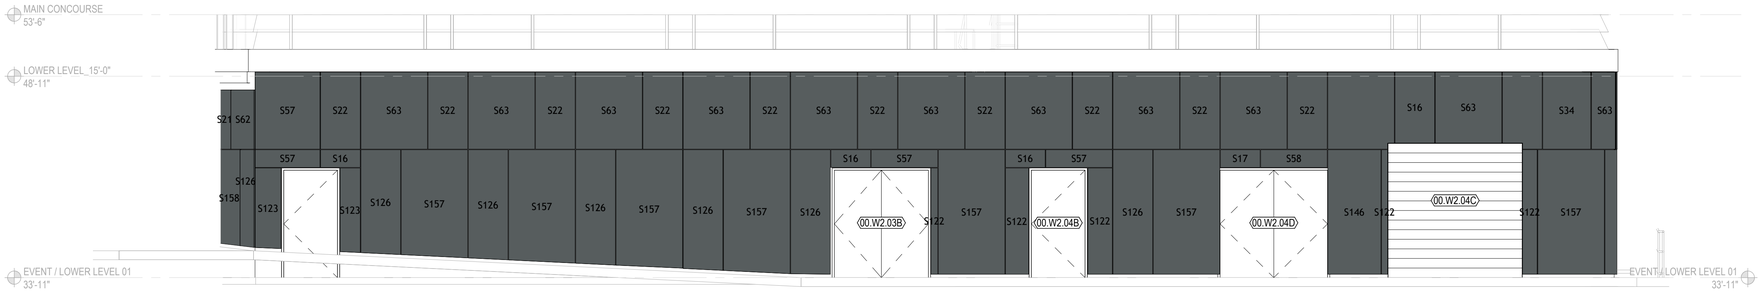

1 ACP_MT-73_W7-Panels_Elevation
SCALE: 3/16" = 1'-0"

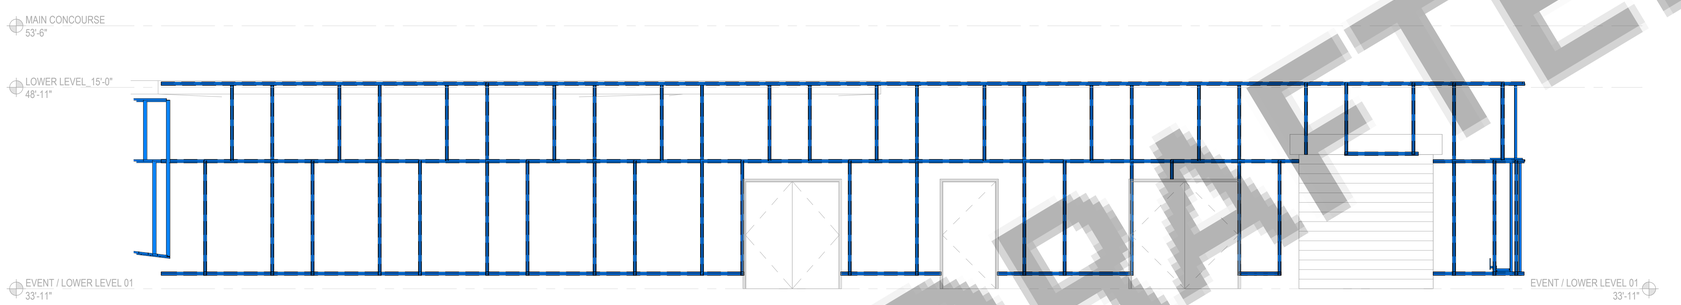

2 ACP_MT-73_W7-Framing_Elevation
SCALE: 3/16" = 1'-0"

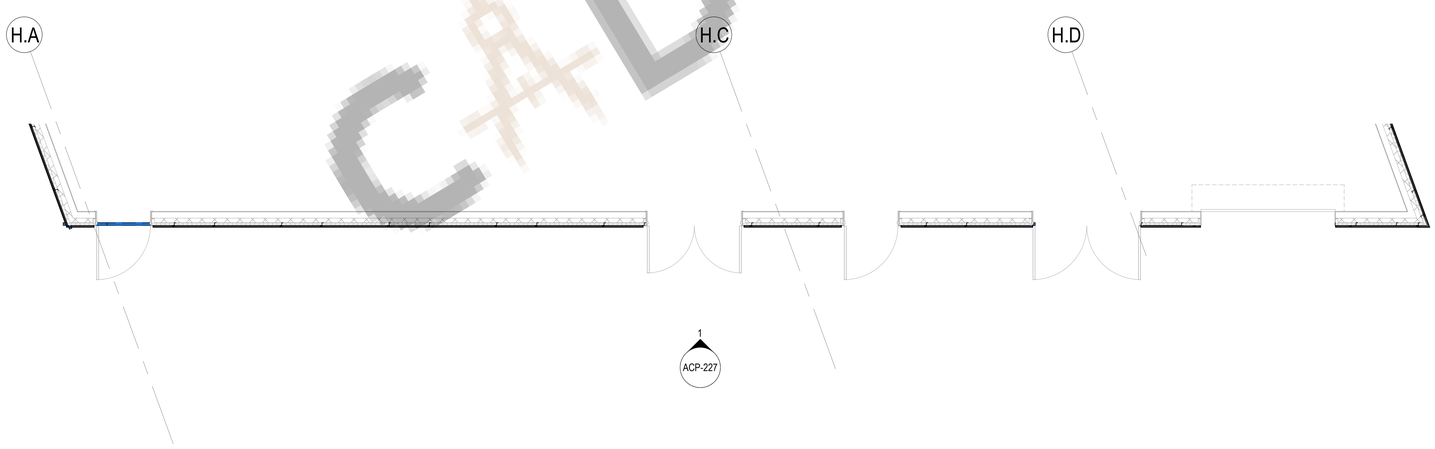

3 ELL01-ACP-W7-PLAN
SCALE: 3/16" = 1'-0"

CAD DRAFTER

DNI

CAD DRAFTER

4024 Coleman Ave, San Diego, CA 92110
info@caddrafter.us
+1 -619-639-3585

PROJECT NAME: Grand Sierra Resort & Casino - Masterplan
East 2nd StreetReno NV 89595

SHEET TITLE: MT-73_ACP-Paneling_W7_ Elevations

PROJECT MGR : Approver

REV	DATE	COMMENTS
1		
2		
3		
4		

JOB NO.
05.4604.000

DATE
16/06/26

DRAWN BY
Author

DWG NO.
ACP-227

Refer to Schedules for Panels Details

1 ACP_MT-73_W8A-Panels_Elevation
SCALE: 1/8" = 1'-0"

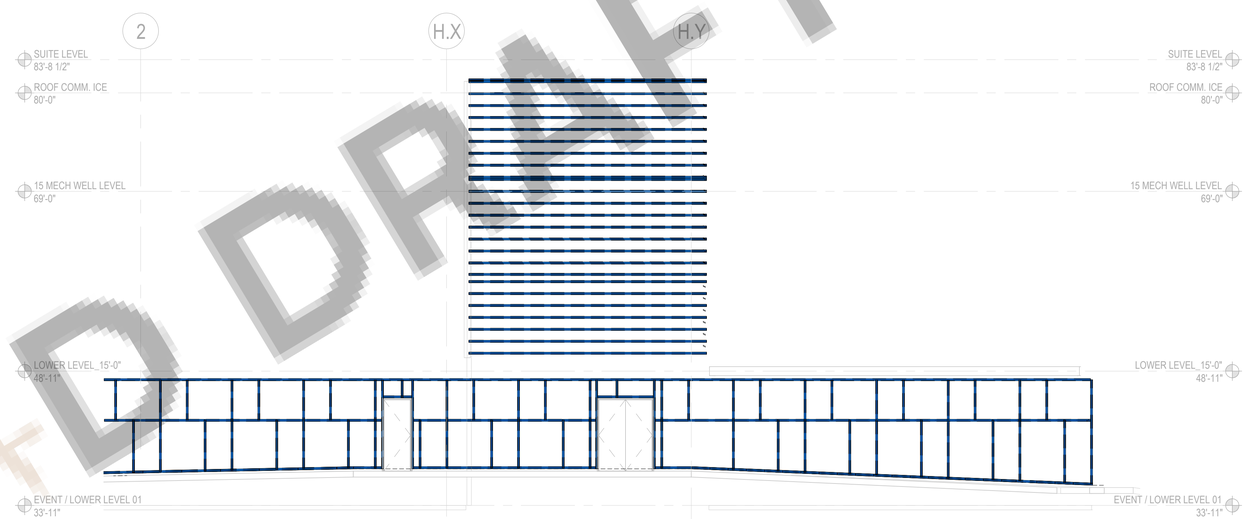

2 ACP_MT-73_W8A-Framing_Elevation
SCALE: 1/8" = 1'-0"

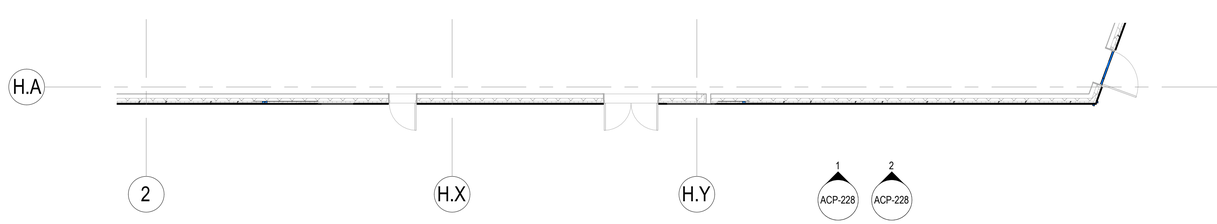

3 ELL01-ACP-W8A-PLAN
SCALE: 1/8" = 1'-0"

CADDRAFTER

DNI

CAD DRAFTER
4024 Coleman Ave, San Diego, CA 92110
info@caddrafter.us
+1 -619-639-3585

PROJECT NAME: Grand Sierra Resort & Casino - Masterplan
East 2nd StreetReno NV 89595

SHEET TITLE: MT-73_ACP-Paneling_W8A_ Elevations

PROJECT MGR.: Approver

REV	DATE	COMMENTS
1		
2		
3		
4		

JOB NO. 05.4604.000

DATE 16/06/26

DRAWN BY Author

DWG NO. ACP-228

Refer to Schedules for Panels Details

2 ACP_MT-73_W8B-Panels_Elevation
SCALE: 3/16" = 1'-0"

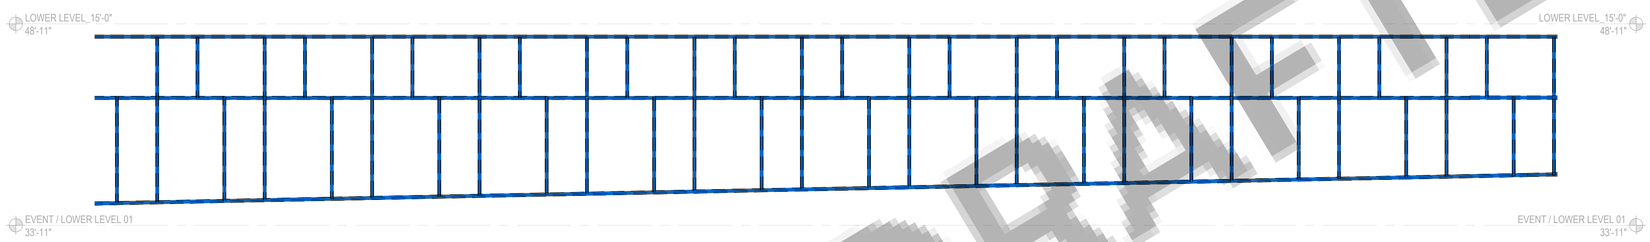

1 ACP_MT-73_W8B-Framing_Elevation
SCALE: 3/16" = 1'-0"

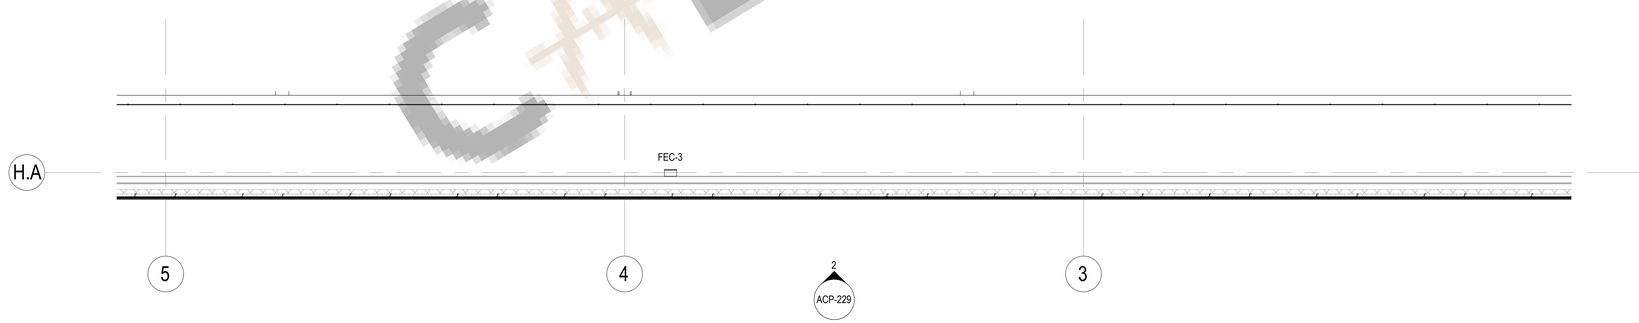

3 ELL01-ACP-W8B-PLAN
SCALE: 3/16" = 1'-0"

CAD DRAFTER

DNI

CAD DRAFTER

4024 Coleman Ave, San Diego, CA 92110
info@cadrafter.us
+1 -619-639-3595

PROJECT NAME: Grand Sierra Resort & Casino - Masterplan
East 2nd StreetReno NV 89595

SHEET TITLE: MT-73_ACP-Paneling_W8B_ Elevations

PROJECT MGR : Approver

REV	DATE	COMMENTS
1		
2		
3		
4		

JOB NO.
05.4604.000

DATE
16/06/26

DRAWN BY
Author

DWG NO.
ACP-229

Refer to Schedules for Panels Details

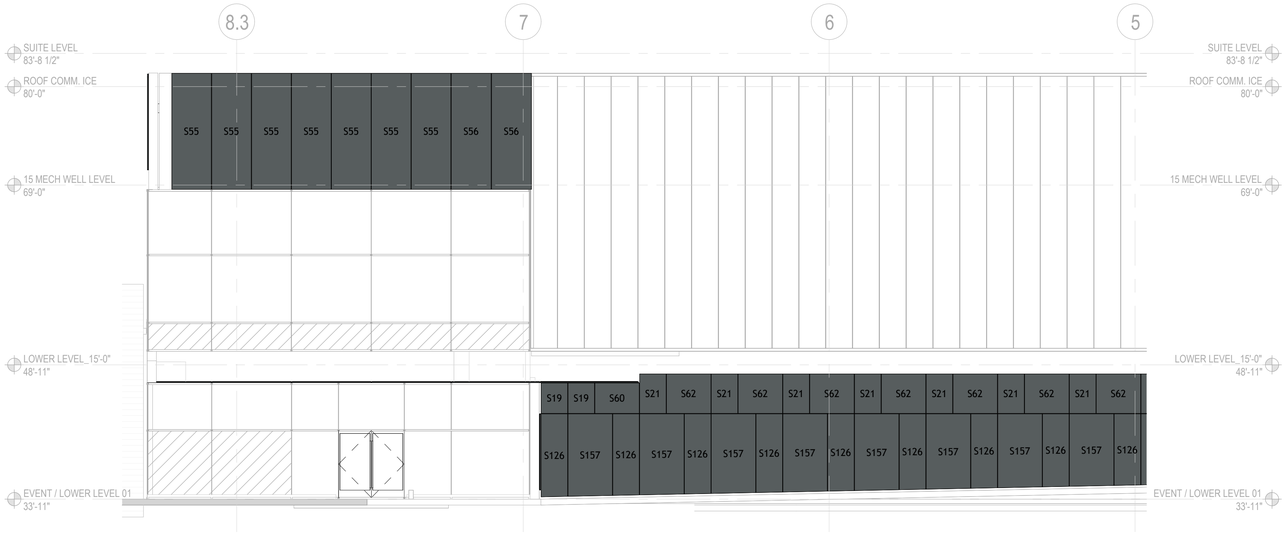

1 ACP_MT-73_W8C-Panels_Elevation
SCALE: 1/8" = 1'-0"

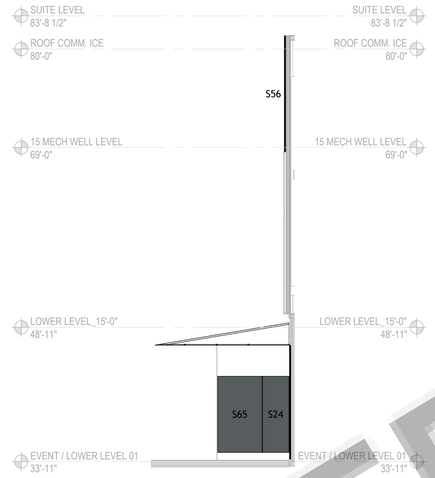

4 ACP_MT-73_W8D-Panels_Elevation
SCALE: 1/8" = 1'-0"

2 ACP_MT-73_W8C-Framing_Elevation
SCALE: 1/8" = 1'-0"

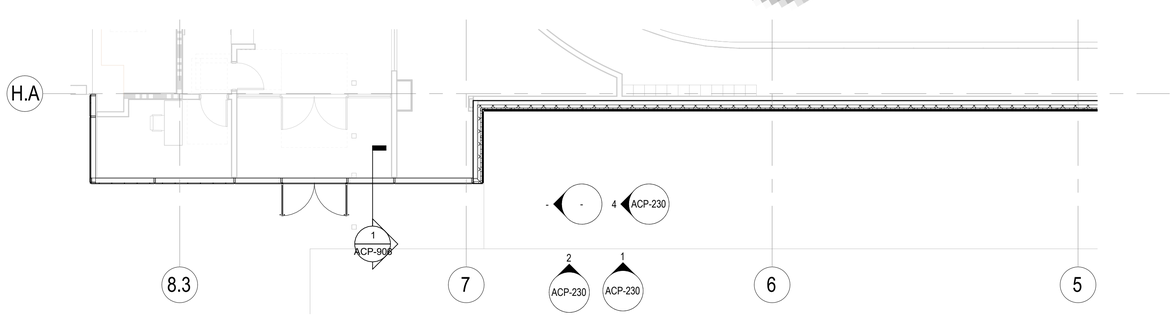

3 ELL01-ACP-W8C-PLAN
SCALE: 1/8" = 1'-0"

CAD DRAFTER

DNI

CAD DRAFTER
4024 Coleman Ave, San Diego, CA 92110
info@cadrafter.us
+1 -619-639-3595

PROJECT NAME: Grand Sierra Resort & Casino - Masterplan
East 2nd StreetReno NV 89595

SHEET TITLE: MT-73_ACP-Paneling_W8C&D_ Elevations

PROJECT MGR.: Approver

REV	DATE	COMMENTS
1		
2		
3		
4		

JOB NO. 05.4604.000

DATE 16/06/26

DRAWN BY Author

DWG NO. ACP-230

Refer to Schedules for Panels Details

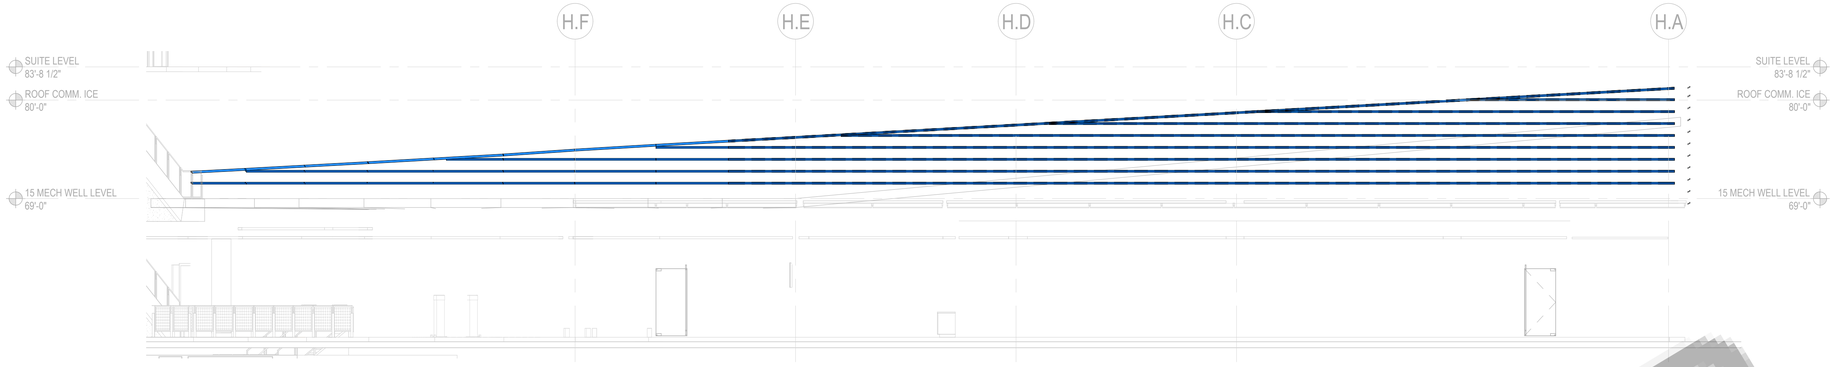

1 ACP_MT-73_W9-Framing_Elevation
SCALE: 1/8" = 1'-0"

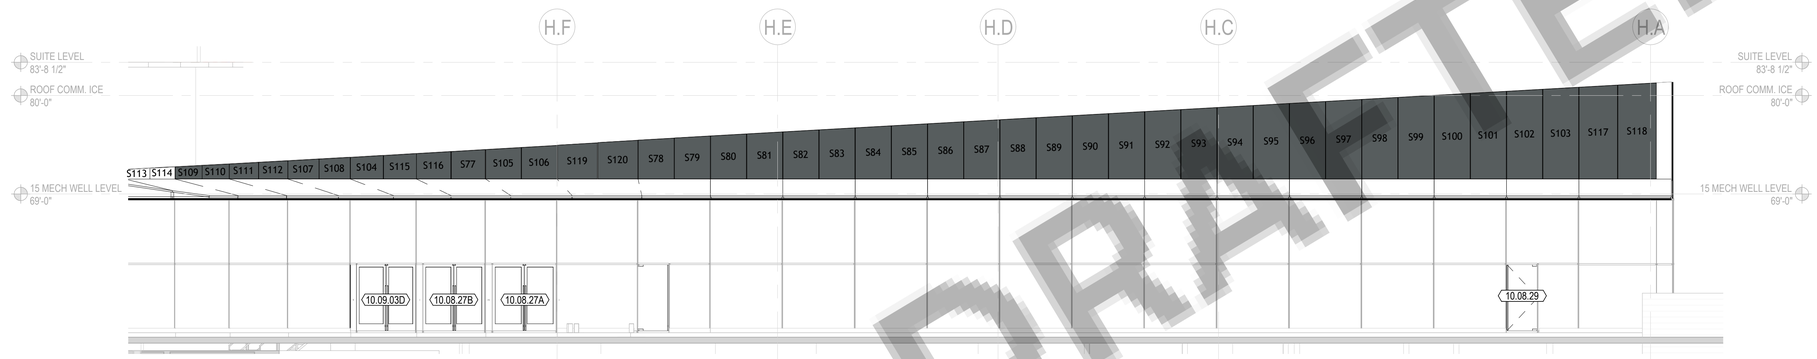

2 ACP_MT-73_W9-Paenls_Elevation
SCALE: 1/8" = 1'-0"

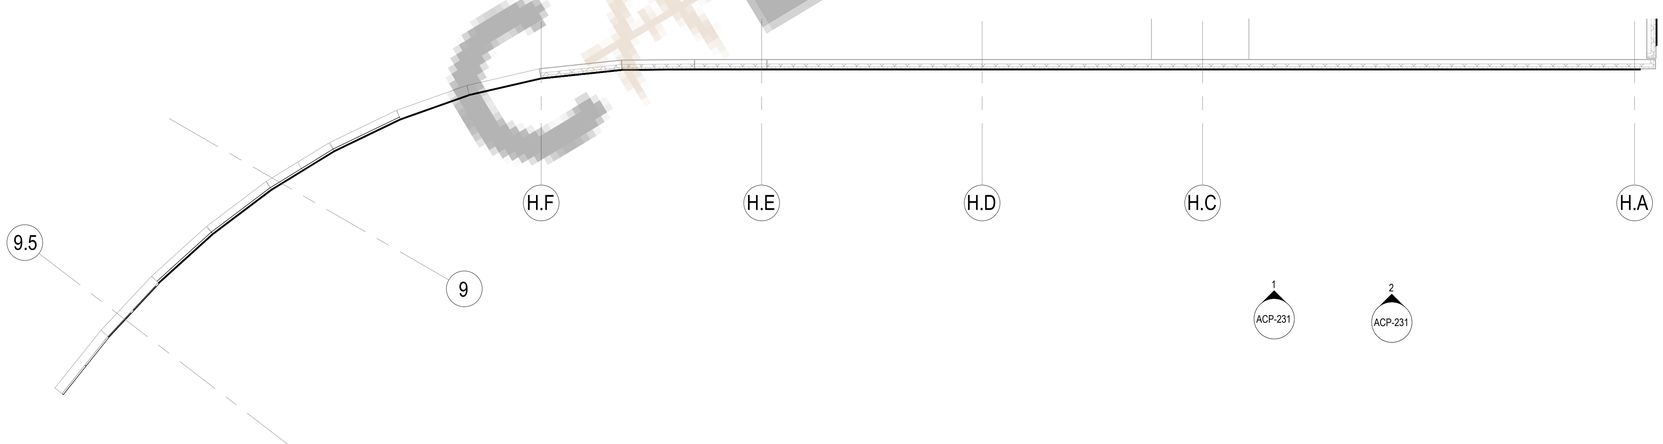

3 15MWL-ACP-W9-PLAN
SCALE: 1/8" = 1'-0"

CAD DRAFTER

DNI

CAD DRAFTER
4024 Coleman Ave, San Diego, CA 92110
info@cadrafter.us
+1 -619-639-3595

PROJECT NAME: Grand Sierra Resort & Casino - Masterplan
East 2nd StreetReno NV 89595

SHEET TITLE: MT-73_ACP-Paneling_W9_ Elevations

PROJECT MGR : Approver

REV	DATE	COMMENTS
1		
2		
3		
4		

JOB NO.
05.4604.000

DATE
16/06/26

DRAWN BY
Author

DWG NO.
ACP-231

Refer to Schedules for Panels Details

1 ACP_MT-73_W10-Panels_Elevation
SCALE: 1/8" = 1'-0"

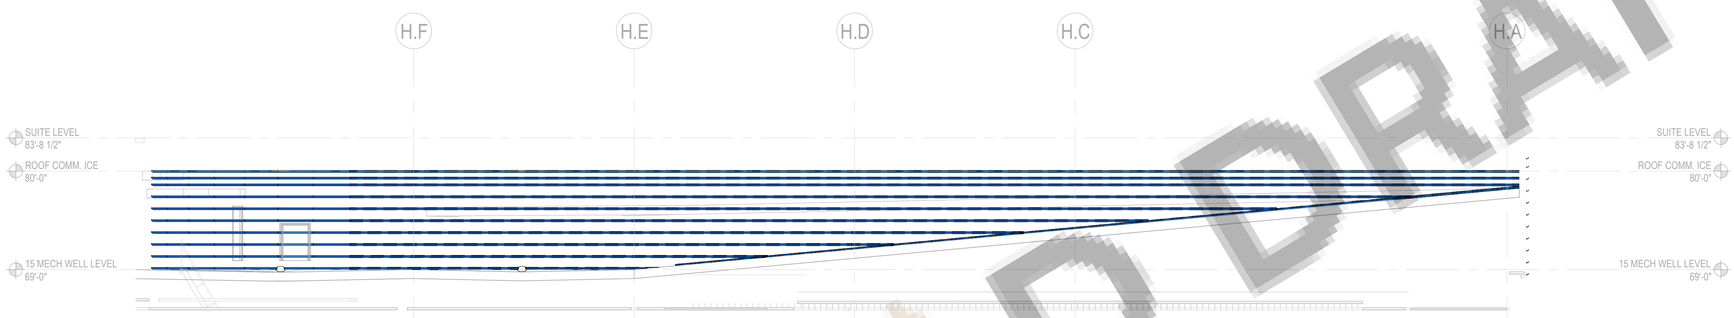

2 ACP_MT-73_W10-Framing_Elevation
SCALE: 1/8" = 1'-0"

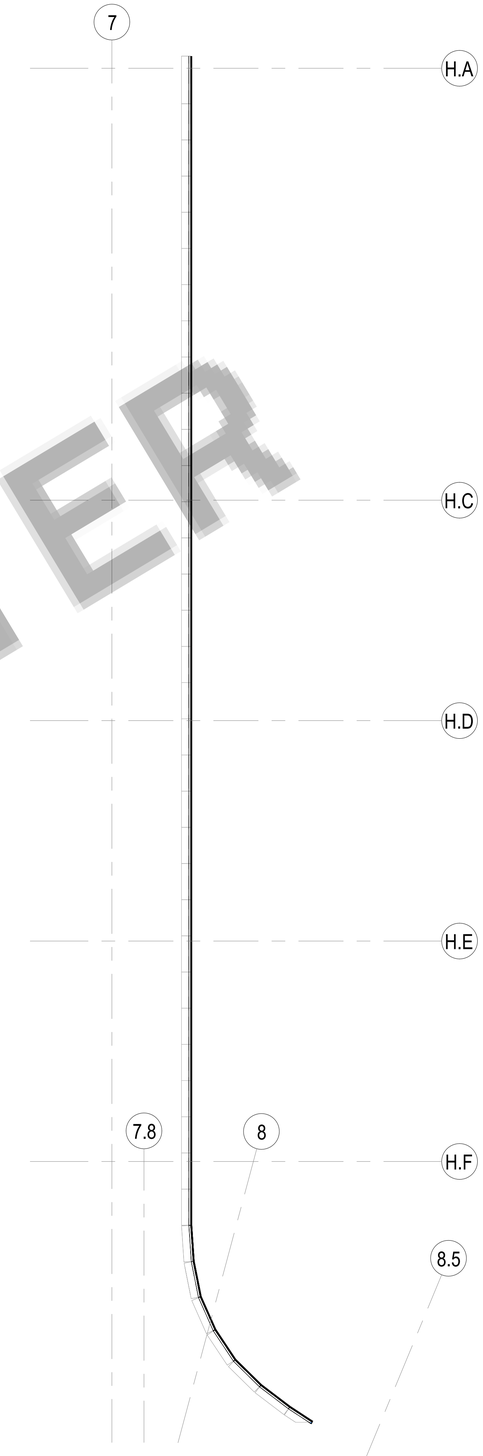

3 15MWL-ACP-W10-PLAN
SCALE: 1/8" = 1'-0"

CAD DRAFTER

DNI

CAD DRAFTER

4024 Coleman Ave, San Diego, CA 92110
info@cadrafter.us
+1 -619-639-3595

PROJECT NAME: Grand Sierra Resort & Casino - Masterplan
East 2nd StreetReno NV 89595

SHEET TITLE: MT-73_ACP-Paneling_W10_ Elevations

PROJECT MGR : Approver

REV	DATE	COMMENTS
1		
2		
3		
4		

JOB NO.
05.4604.000

DATE
16/06/26

DRAWN BY
Author

DWG NO.
ACP-232

Refer to Schedules for Panels Details

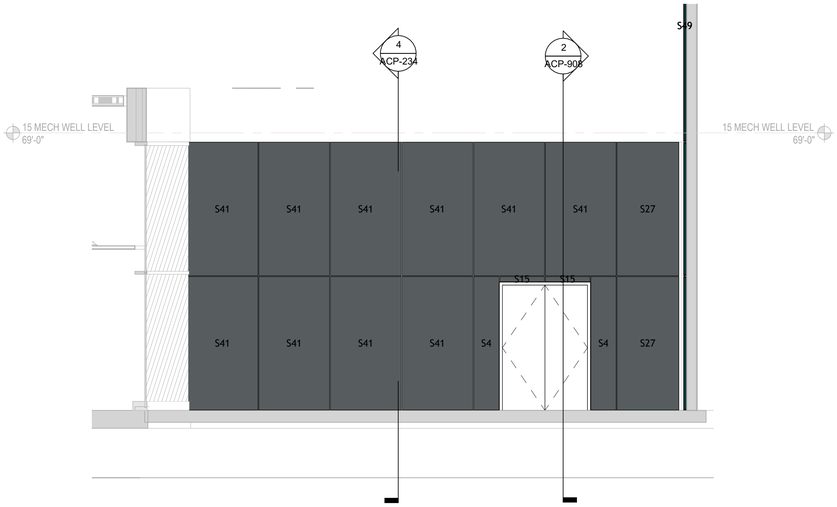

1 ACP_MT-73_W11-Panels_Elevation
SCALE: 1/4" = 1'-0"

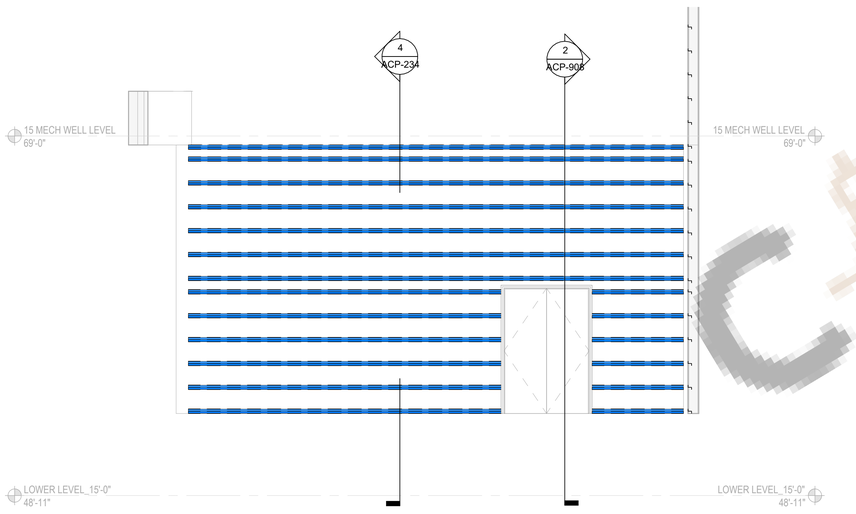

2 ACP_MT-73_W11-Framing_Elevation
SCALE: 1/4" = 1'-0"

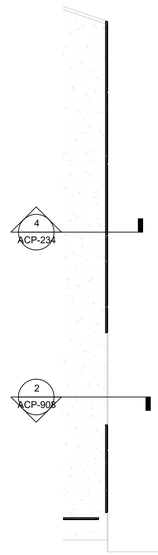

3 15MWL-ACP-W11-PLAN
SCALE: 1/4" = 1'-0"

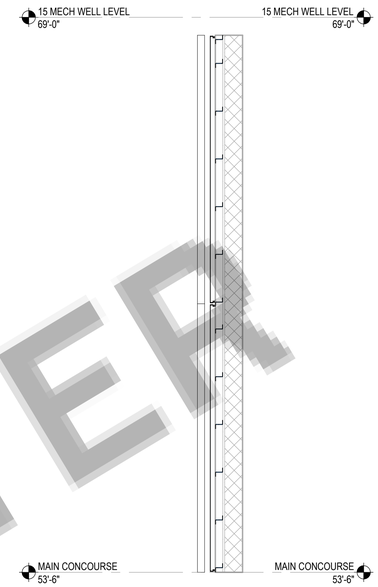

4 Section 46
SCALE: 1/2" = 1'-0"

CAD DRAFTER

DNI

CAD DRAFTER
4024 Coleman Ave, San Diego, CA 92110
info@caddrafter.us
+1 -619-639-3585

PROJECT NAME: Grand Sierra Resort & Casino - Masterplan
East 2nd StreetReno NV 89595

SHEET TITLE: MT-73_ACP-Paneling_W11_ Elevations

PROJECT MGR : Approver

REV	DATE	COMMENTS
1		
2		
3		
4		

JOB NO.
05.4604.000

DATE
16/06/26

DRAWN BY
Author

DWG NO.
ACP-234

Refer to Schedules for Panels Details

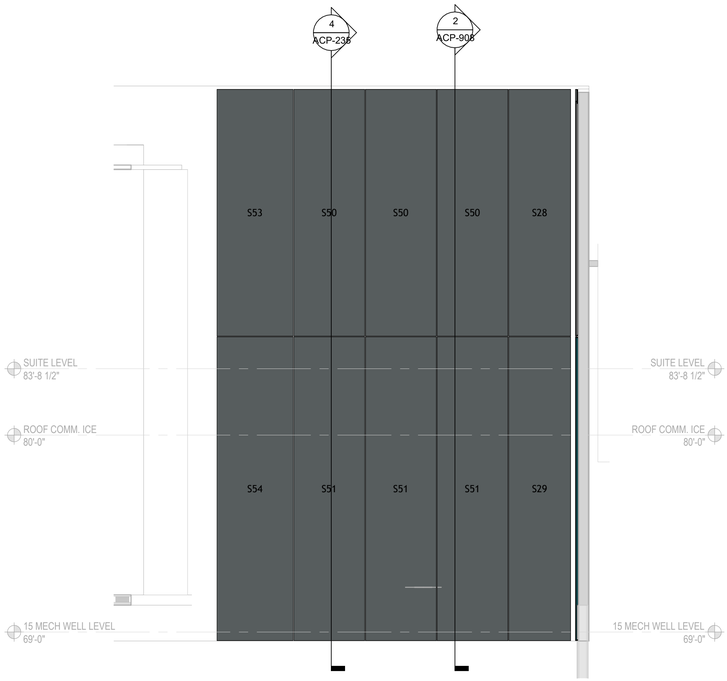

1 ACP_MT-73_W12-Panels_Elevation
SCALE: 1/4" = 1'-0"

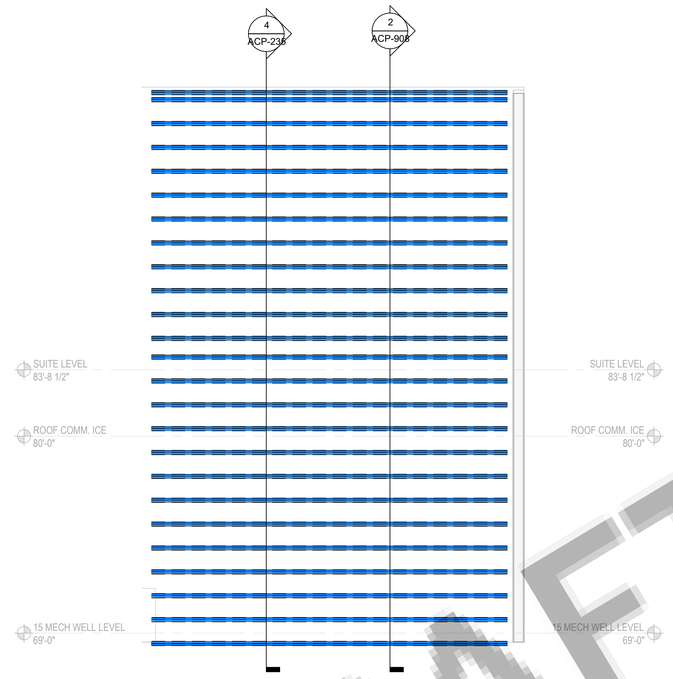

2 ACP_MT-73_W12-Framing_Elevation
SCALE: 1/4" = 1'-0"

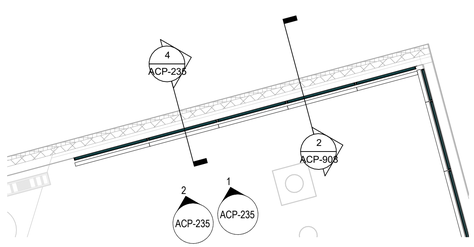

3 15MWL-ACP-W12-PLAN
SCALE: 1/4" = 1'-0"

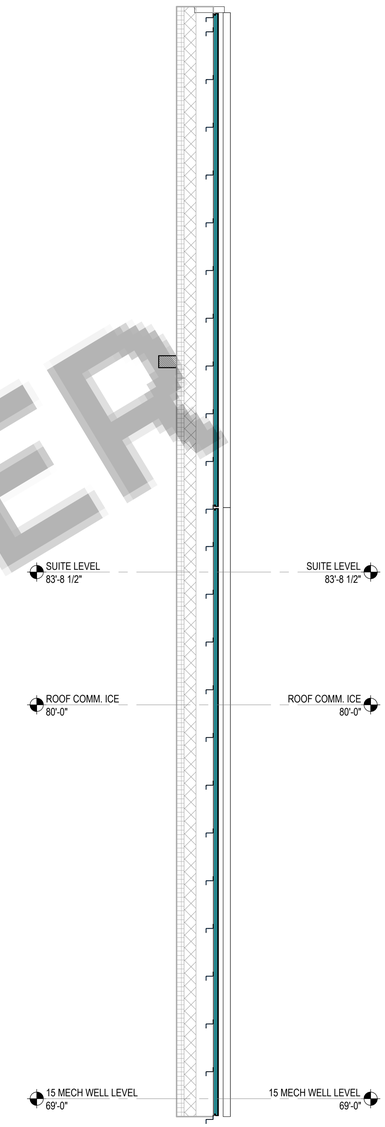

4 Section 47
SCALE: 1/2" = 1'-0"

PANELS SCHEDULE

Family	Type	Count	Rough W	Rough H	Fold_D	Ht-2	H 1	H 2	H1-up	H2-up	ID

CAD DRAFTER

DNI

CAD DRAFTER
4024 Coleman Ave, San Diego, CA 92110
info@cadrafter.us
+1 -619-639-3595

PROJECT NAME: Grand Sierra Resort & Casino - Masterplan
East 2nd StreetReno NV 89595
SHEET TITLE: MT-73_ACP-Paneling_W12_ Elevations
PROJECT MGR : Approver

REV	DATE	COMMENTS
1		
2		
3		
4		

JOB NO.
05.4604.000
DATE
16/06/26
DRAWN BY
Author
DWG NO.
ACP-235

Refer to Schedules for Panels Details

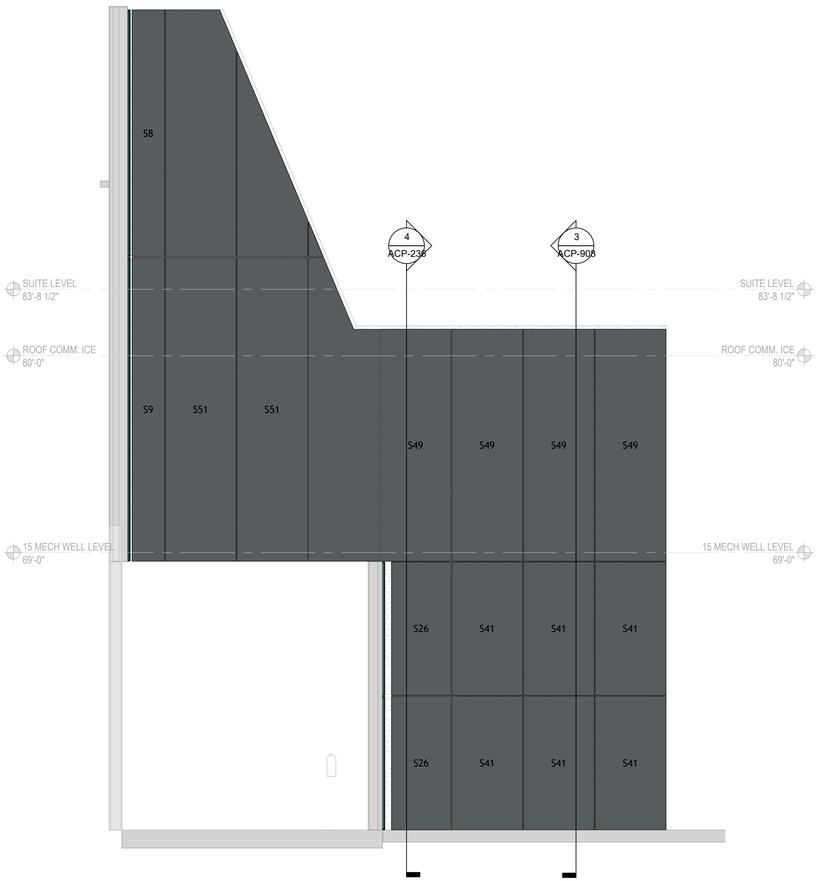

1 ACP_MT-73_W13-Panels_Elevation
SCALE: 1/4" = 1'-0"

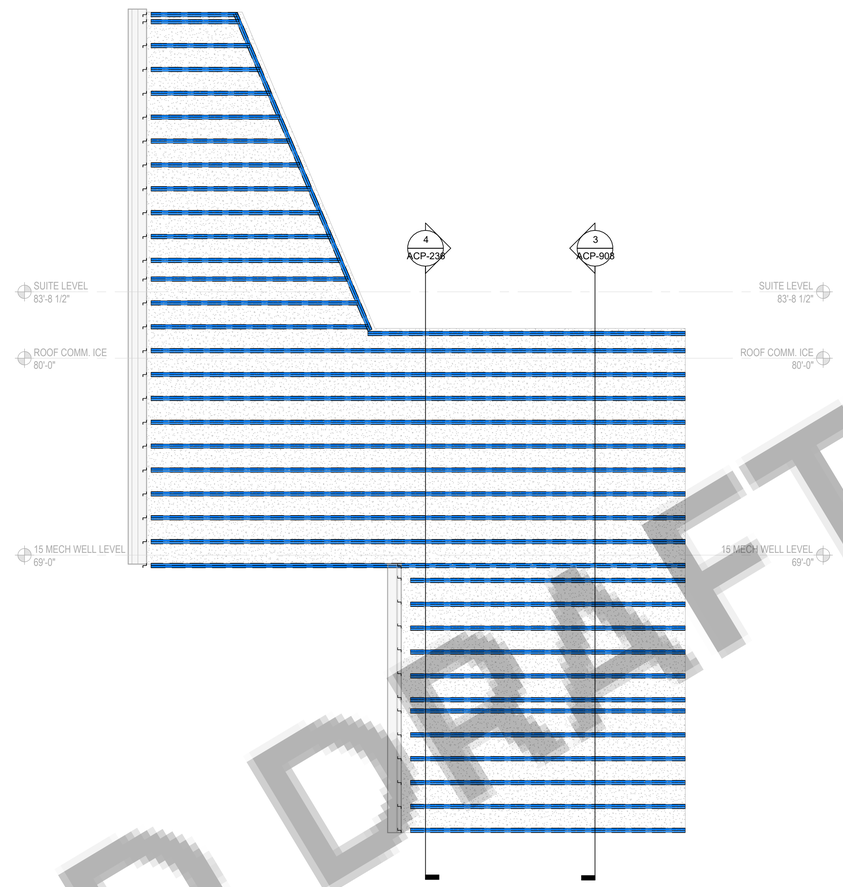

2 ACP_MT-73_W13-Framing_Elevation
SCALE: 1/4" = 1'-0"

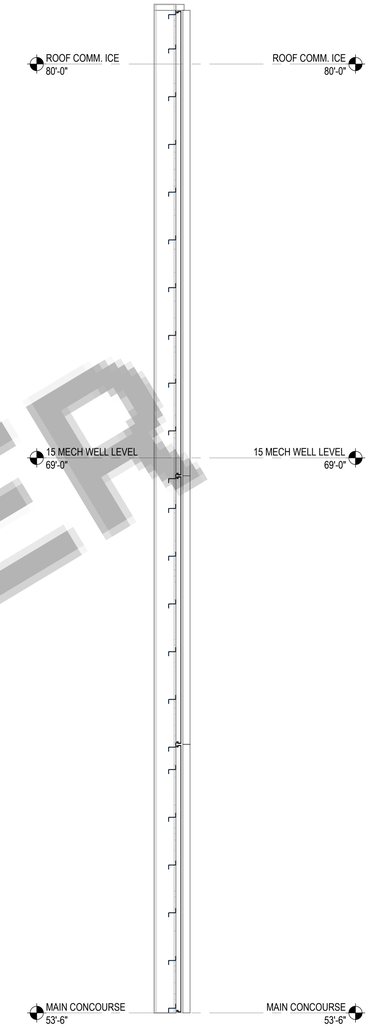

4 Section 48
SCALE: 1/2" = 1'-0"

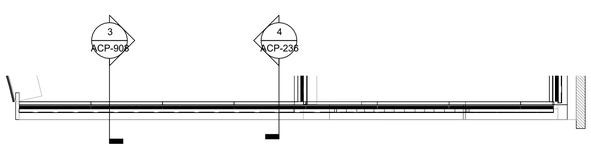

3 15MWL-ACP-W13-PLAN
SCALE: 1/4" = 1'-0"

DNI
CAD DRAFTER
CAD DRAFTER

4024 Coleman Ave, San Diego, CA 92110
info@caddrafter.us
+1 469-638-3585

PROJECT NAME: Grand Sierra Resort & Casino - Masterplan
East 2nd StreetReno NV 89595
SHEET TITLE: MT-73_ACP-Paneling_W13_ Elevations
PROJECT MGR : Approver

REV	DATE	COMMENTS
1		
2		
3		
4		

JOB NO.
05.4604.000
DATE
16/06/26
DRAWN BY
Author
DWG NO.
ACP-236

Refer to Schedules for Panels Details

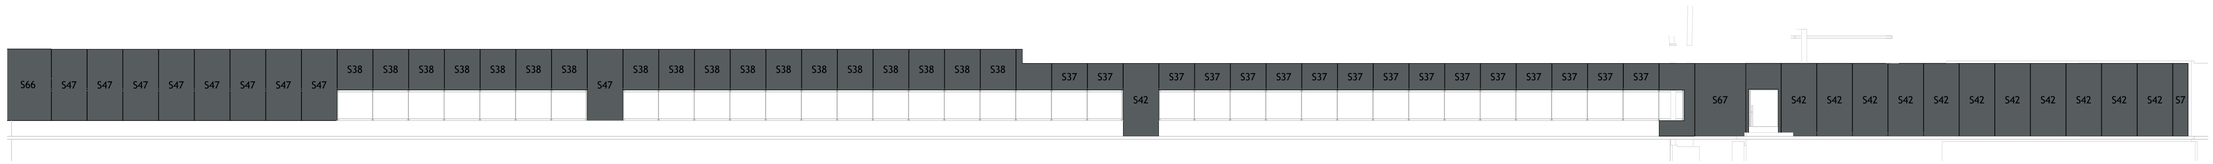

1 ACP_MT-73_W14-Panels_Elevation
SCALE: 1/8" = 1'-0"

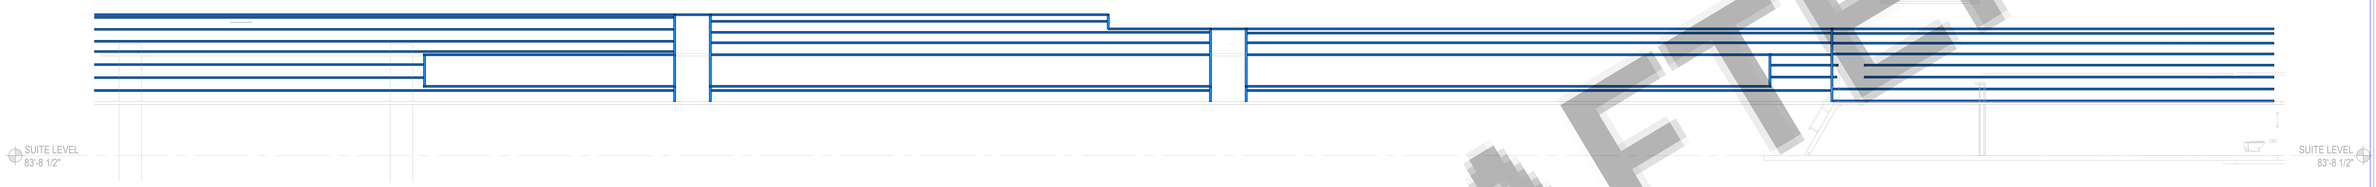

2 ACP_MT-73_W14-Framing_Elevation
SCALE: 1/8" = 1'-0"

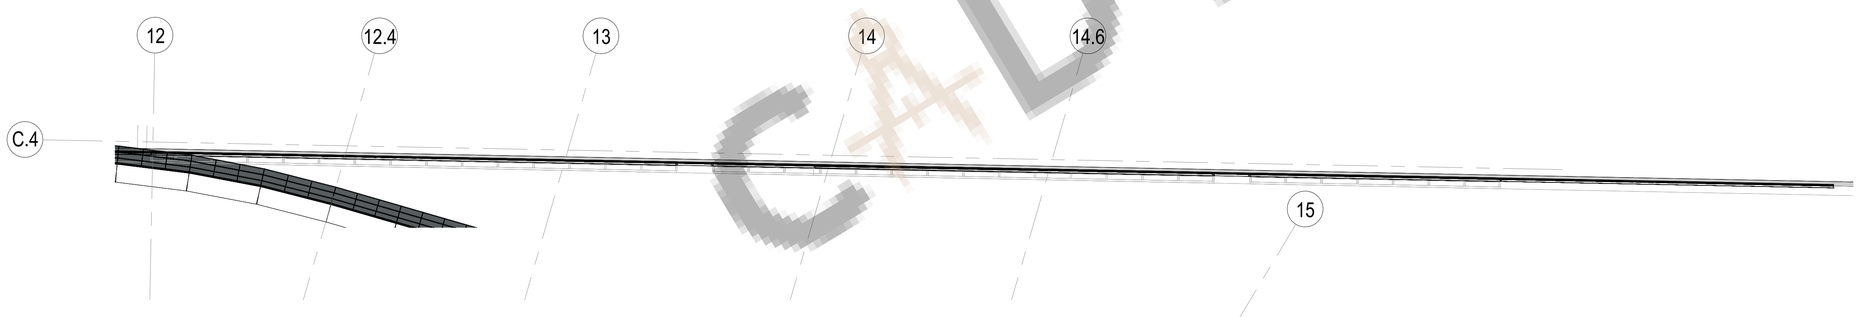

3 15MWL-ACP-W14-PLAN
SCALE: 1/8" = 1'-0"

CAD DRAFTER

DNI

CAD DRAFTER
4024 Coleman Ave, San Diego, CA 92110
info@cadrafter.us
+1 -619-639-3585

PROJECT NAME: Grand Sierra Resort & Casino - Masterplan
East 2nd StreetReno NV 89595

SHEET TITLE: MT-73_ACP-Paneling_W14_ Elevations

PROJECT MGR : Approver

REV	DATE	COMMENTS
1		
2		
3		
4		

JOB NO.
05.4604.000

DATE
16/06/26

DRAWN BY
Author

DWG NO.
ACP-237

Refer to Schedules for Panels Details

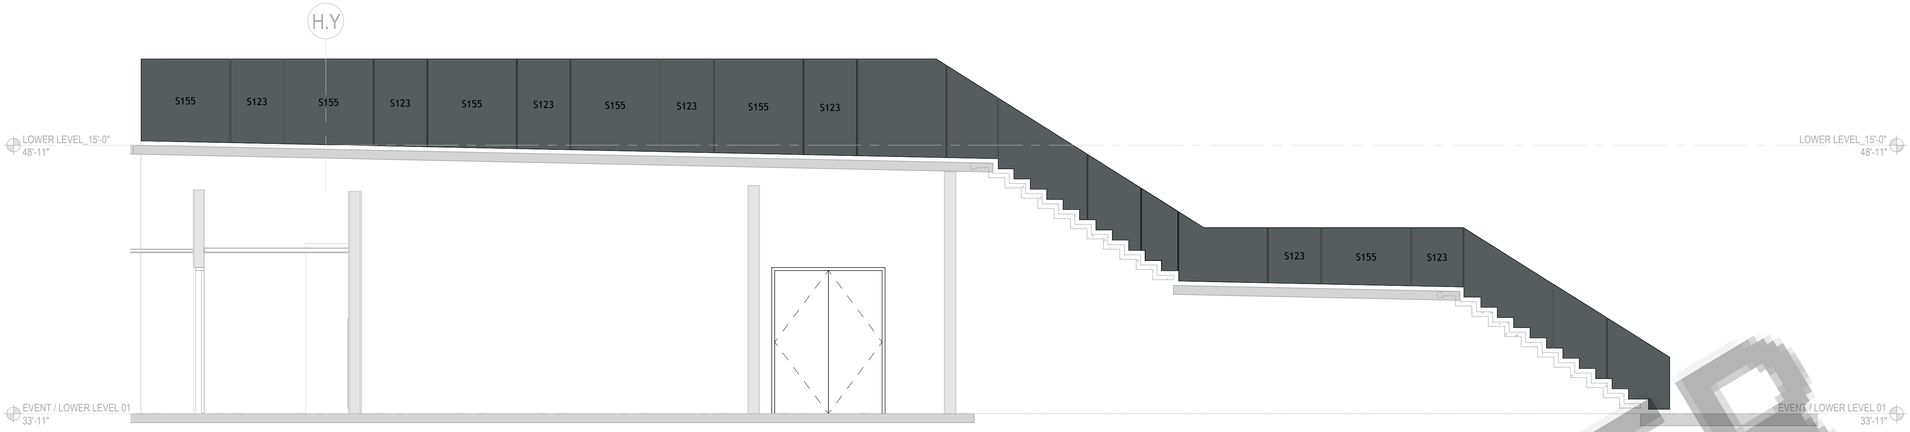

1 ACP_MT-73_W15-Panels_Elevation
SCALE: 1/4" = 1'-0"

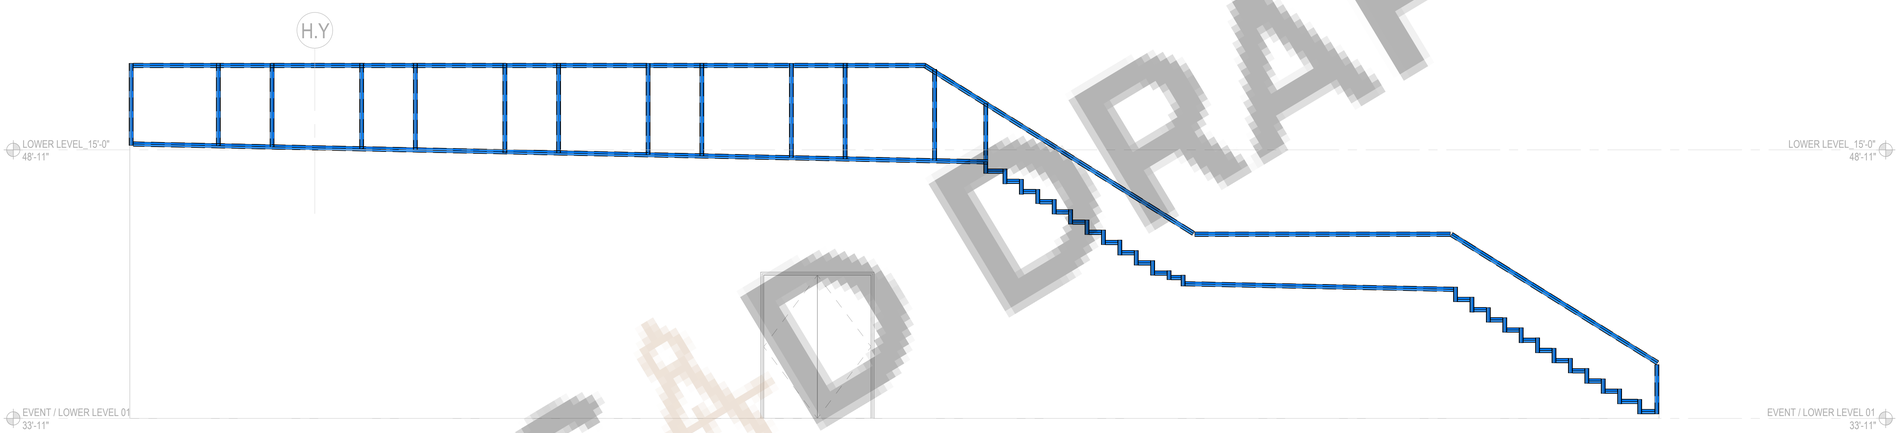

2 ACP_MT-73_W15-Framing_Elevation
SCALE: 1/4" = 1'-0"

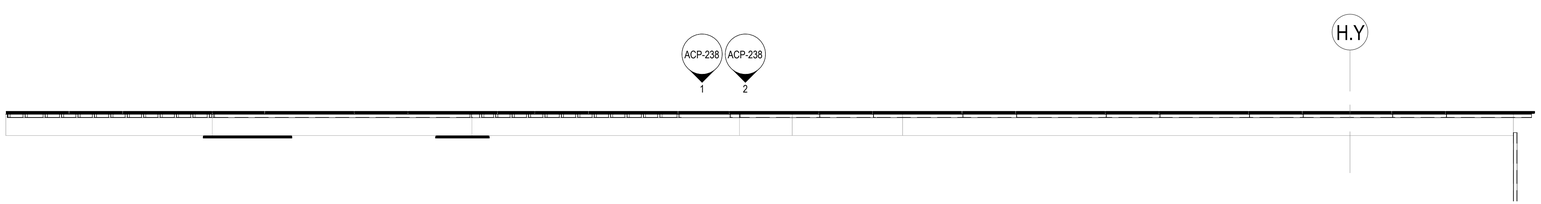

3 15MWL-ACP-W15-PLAN
SCALE: 1/4" = 1'-0"

CAD DRAFTER

DNI

CAD DRAFTER

4024 Coleman Ave, San Diego, CA 92110
info@cadrafter.us
+1 -619-639-3585

PROJECT NAME: Grand Sierra Resort & Casino - Masterplan
East 2nd StreetReno NV 89595

SHEET TITLE: MT-73_ACP-Paneling_W15_ Elevations

PROJECT MGR : Approver

REV	DATE	COMMENTS
1		
2		
3		
4		

JOB NO.
05.4604.000

DATE
16/06/26

DRAWN BY
Author

DWG NO.
ACP-238

Refer to Schedules for Panels Details

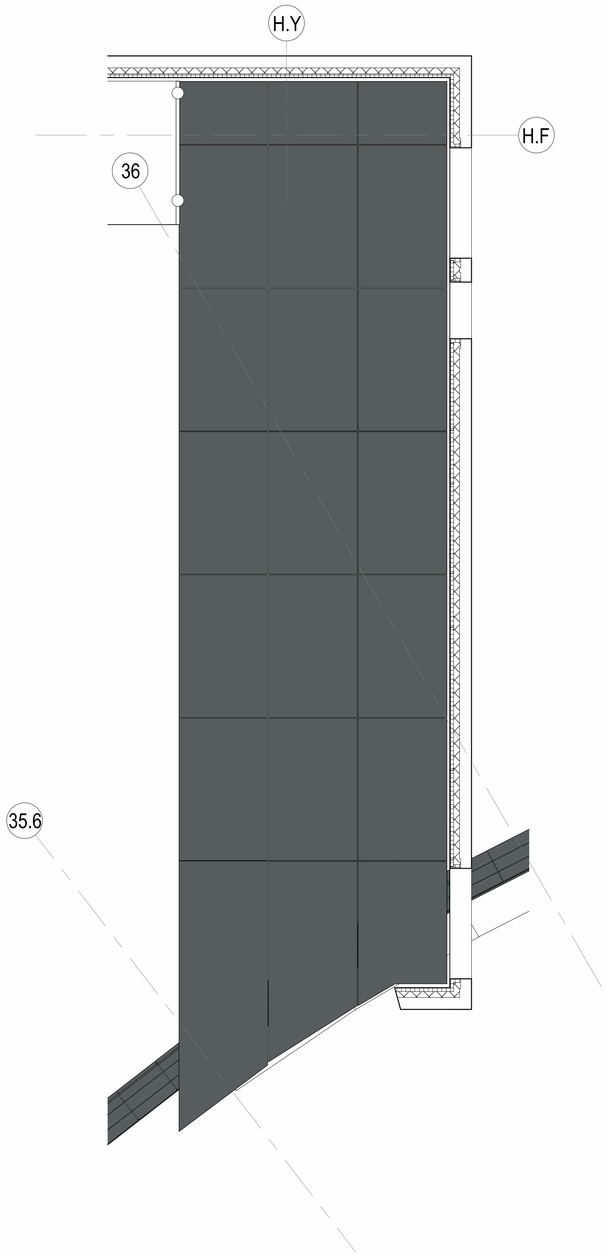

1 CANOPY _ CEILING - 01
SCALE: 1/4" = 1'-0"

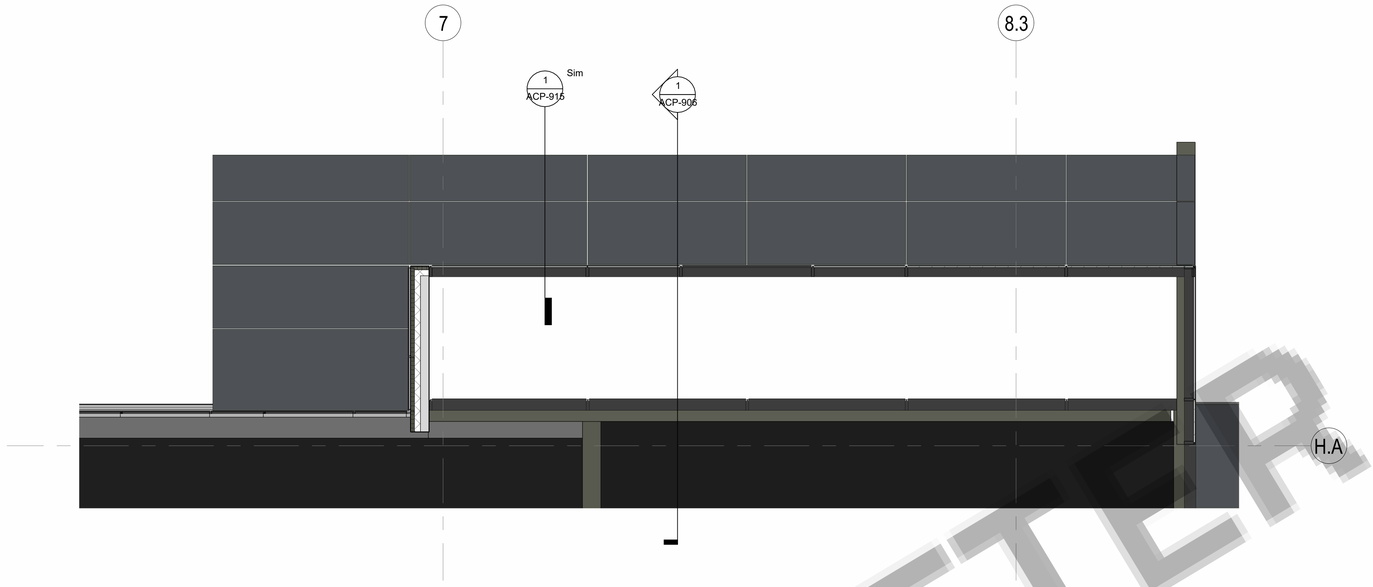

2 CANOPY _ CEILING - 02
SCALE: 1/4" = 1'-0"

CAD DRAFTER

DNI

CAD DRAFTER
4024 Coleman Ave, San Diego, CA 92110
info@cadrafter.us
+1 -619-639-3595

PROJECT NAME: **Grand Sierra Resort & Casino - Masterplan**
East 2nd StreetReno NV 89595

SHEET TITLE: **ACP-MT-73 Ceiling Panels**

PROJECT MGR : Approver

REV	DATE	COMMENTS
1		
2		
3		
4		

JOB NO.
05.4604.000

DATE
16/06/26

DRAWN BY
Author

DWG NO.
ACP-242

Refer to Schedules for Panels Details

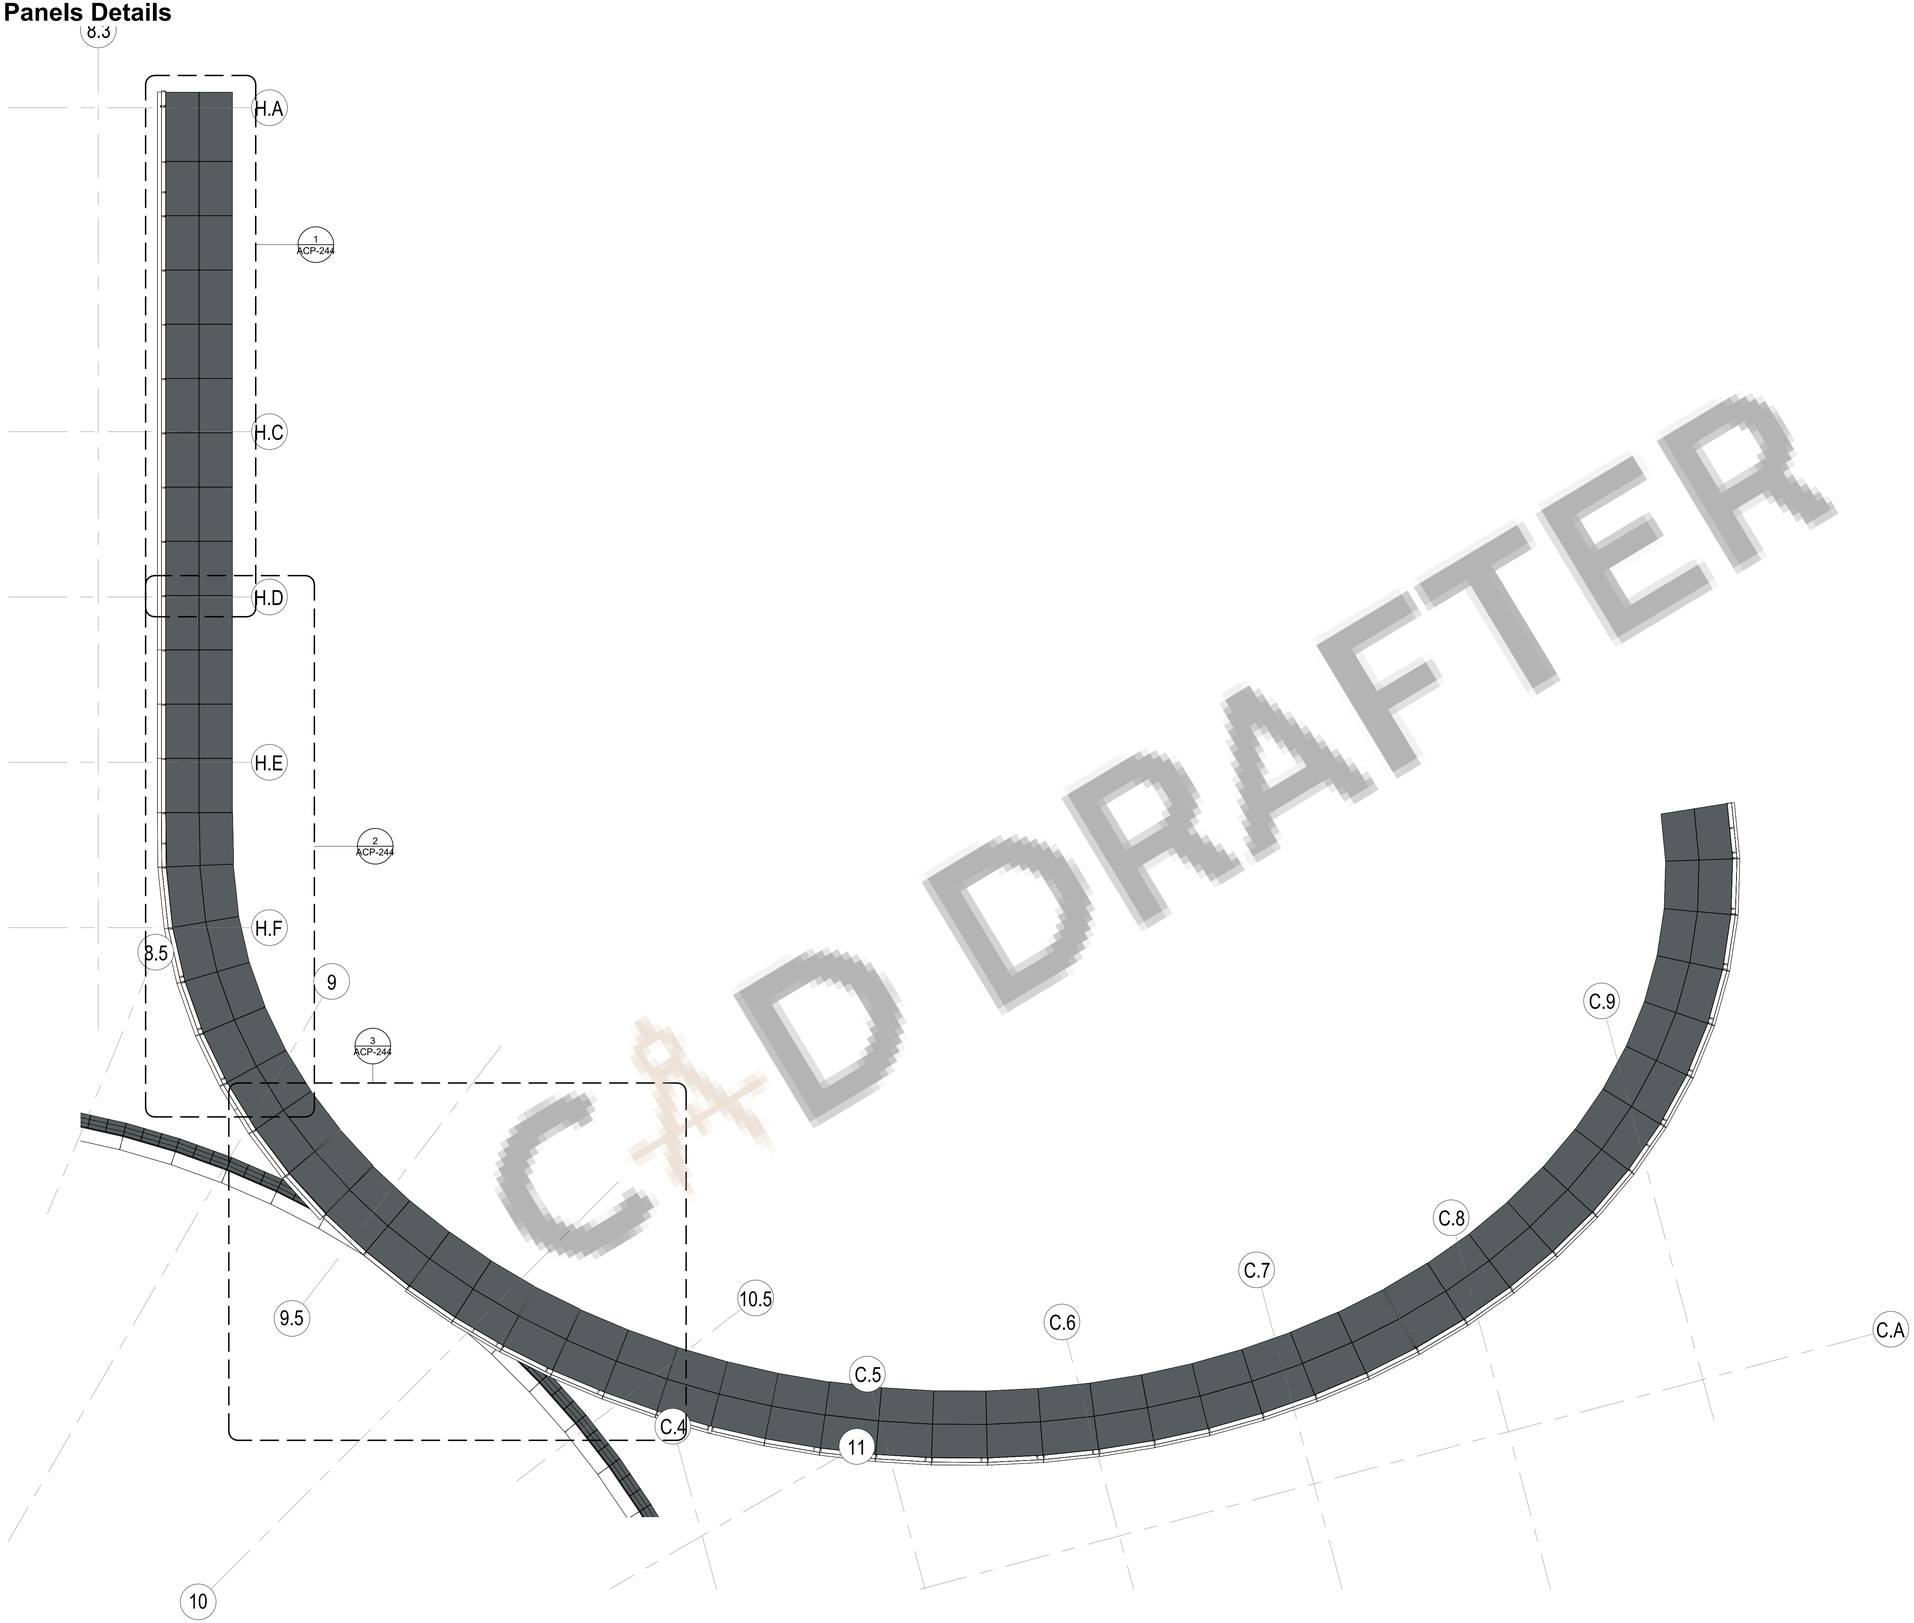

CAD DRAFTER

DNI

CAD DRAFTER
4024 Coleman Ave, San Diego, CA 92110
info@cadrafter.us
+1 -619-639-3555

PROJECT NAME: **Grand Sierra Resort & Casino - Masterplan**
East 2nd StreetReno NV 89595

SHEET TITLE: **ACP-MT-73 Ceiling Panels**

PROJECT MGR.: Approver

REV	DATE	COMMENTS
1		
2		
3		
4		

JOB NO.
05.4604.000

DATE
16/06/26

DRAWN BY
Author

DWG NO.
ACP-243

Refer to Schedules for Panels Details

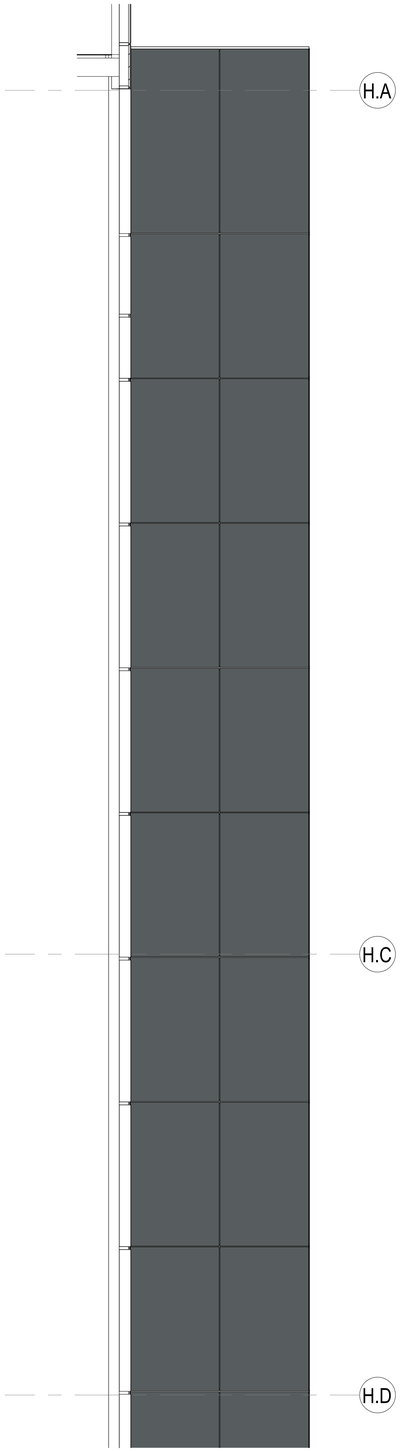

1 HORSESHOE CEILING-1
SCALE: 1/4" = 1'-0"

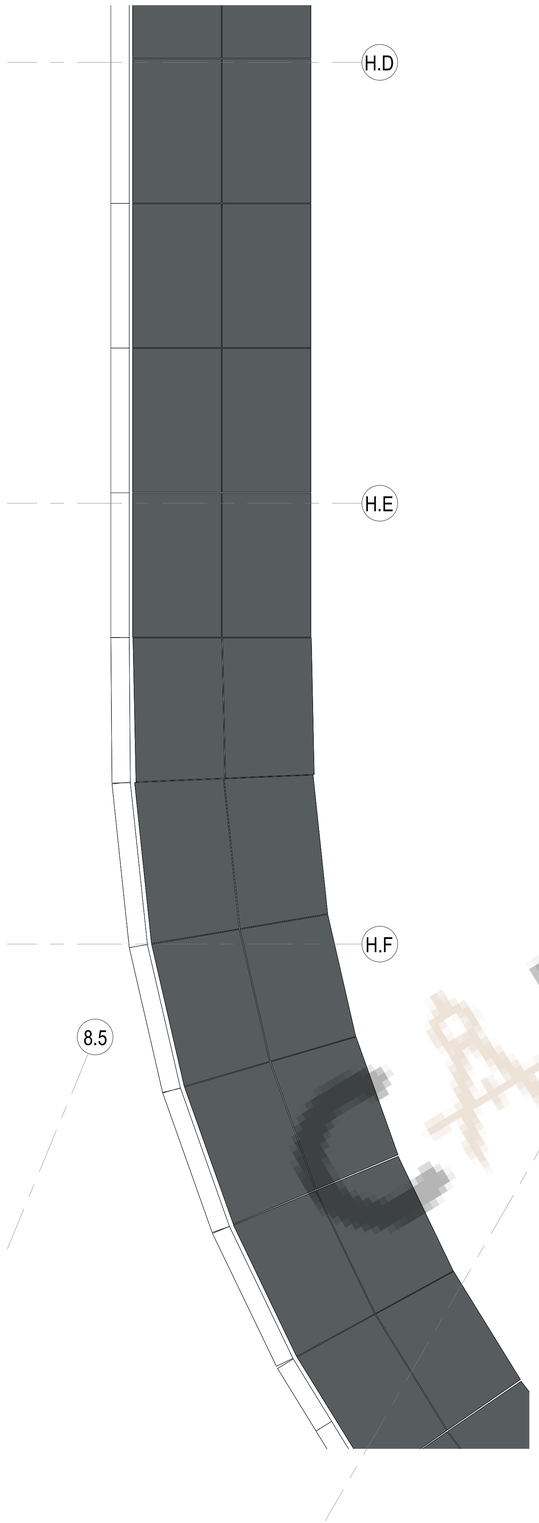

2 HORSESHOE CEILING-2
SCALE: 1/4" = 1'-0"

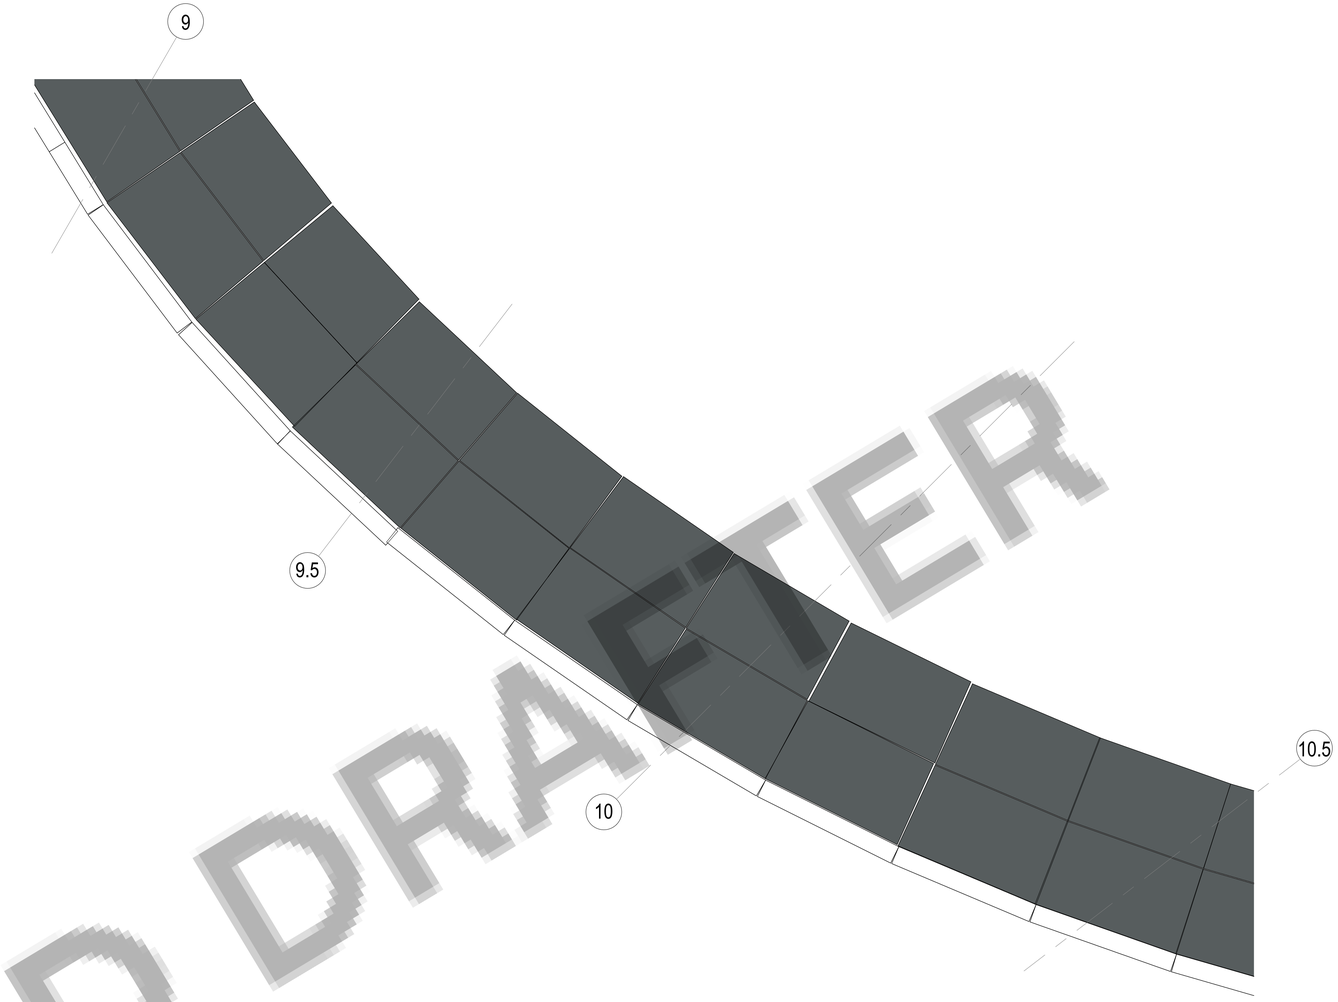

3 HORSESHOE CEILING-3
SCALE: 1/4" = 1'-0"

CAD DRAFTER

DNI

CAD DRAFTER
4024 Coleman Ave, San Diego, CA 92110
info@cadrafter.us
+1 -619-639-3585

PROJECT NAME: Grand Sierra Resort & Casino - Masterplan
East 2nd StreetReno NV 89595
SHEET TITLE: ACP-MT-73 Ceiling Panels Copy 1
PROJECT MGR : Approver

REV	DATE	COMMENTS
1		
2		
3		
4		

JOB NO.
05.4604.000
DATE
16/06/26
DRAWN BY
Author
DWG NO.
ACP-244

MT-73 Panels (ACP_PANEL1)

Family	Panel Mark	Count	Rough W	Rough H	Fold_D
MT-73_ACP_Panel1	S1	2	4"	1'-11 3/8"	1"
MT-73_ACP_Panel1	S2	2	4"	6'-3"	1"
MT-73_ACP_Panel1	S3	4	11 1/4"	8'-6 5/8"	1"
MT-73_ACP_Panel1	S4	2	1'-5 1/2"	7'-6"	1"
MT-73_ACP_Panel1	S5	1	1'-6"	8'-10"	1"
MT-73_ACP_Panel1	S6	2	1'-6"	10'-10 3/8"	1"
MT-73_ACP_Panel1	S7	1	1'-8 3/4"	8'-2"	1"
MT-73_ACP_Panel1	S8	1	1'-10 1/4"	13'-9 7/8"	1"
MT-73_ACP_Panel1	S9	1	1'-10 1/4"	17'-0 1/8"	1"
MT-73_ACP_Panel1	S10	1	1'-11 1/2"	8'-6 5/8"	1"
MT-73_ACP_Panel1	S11	1	2'-0"	6'-0 3/8"	1"
MT-73_ACP_Panel1	S12	1	2'-4 1/2"	2'-0 3/8"	1"
MT-73_ACP_Panel1	S13	1	2'-5 1/2"	6'-3"	1"
MT-73_ACP_Panel1	S14	1	2'-5 1/2"	10'-10 3/8"	1"
MT-73_ACP_Panel1	S15	2	2'-6 1/2"	4"	1"
MT-73_ACP_Panel1	S16	4	3'-0"		1"
MT-73_ACP_Panel1	S17	1	3'-0"	1'-4 5/8"	1"
MT-73_ACP_Panel1	S18	5	3'-0"	1'-7"	1"
MT-73_ACP_Panel1	S19	2	3'-0"	3'-5 3/8"	1"
MT-73_ACP_Panel1	S20	3	3'-0"	4'-4"	1"
MT-73_ACP_Panel1	S21	35	3'-0"	4'-5 3/8"	1"
MT-73_ACP_Panel1	S22	14	3'-0"	5'-9 3/8"	1"
MT-73_ACP_Panel1	S23	7	3'-0"	6'-0 3/8"	1"
MT-73_ACP_Panel1	S24	12	3'-0"	8'-6 5/8"	1"
MT-73_ACP_Panel1	S25	2	3'-2"	2'-8 1/8"	1"
MT-73_ACP_Panel1	S26	2	3'-4 3/8"	7'-6"	1"
MT-73_ACP_Panel1	S27	2	3'-6"	7'-6"	1"
MT-73_ACP_Panel1	S28	1	3'-6"	13'-9 7/8"	1"
MT-73_ACP_Panel1	S29	1	3'-6"	17'-0 1/8"	1"
MT-73_ACP_Panel1	S30	2	3'-6 5/8"	10'-10 3/8"	1"
MT-73_ACP_Panel1	S31	1	3'-6 3/4"	1'-7"	1"
MT-73_ACP_Panel1	S32	1	3'-6 3/4"	6'-0 3/8"	1"
MT-73_ACP_Panel1	S33	1	3'-6 3/4"	8'-6 5/8"	1"
MT-73_ACP_Panel1	S34	1	3'-7 1/2"	5'-9 3/8"	1"
MT-73_ACP_Panel1	S35	2	4'-0"	1'-4"	1"
MT-73_ACP_Panel1	S37	16	4'-0"	3'-0"	1"
MT-73_ACP_Panel1	S38	18	4'-0"	4'-7"	1"
MT-73_ACP_Panel1	S39	1	4'-0"	6'-0 3/8"	1"
MT-73_ACP_Panel1	S40	1	4'-0"	6'-3"	1"
MT-73_ACP_Panel1	S41	16	4'-0"	7'-6"	1"
MT-73_ACP_Panel1	S42	12	4'-0"	8'-2"	1"
MT-73_ACP_Panel1	S43	1	4'-0"	8'-6 5/8"	1"
MT-73_ACP_Panel1	S44	6	4'-0"	8'-10"	1"
MT-73_ACP_Panel1	S45	5	4'-0"	8'-11"	1"
MT-73_ACP_Panel1	S46	16	4'-0"	9'-3 3/8"	1"
MT-73_ACP_Panel1	S47	9	4'-0"	9'-9 1/2"	1"
MT-73_ACP_Panel1	S48	107	4'-0"	10'-10 3/8"	1"
MT-73_ACP_Panel1	S49	4	4'-0"	13'-0"	1"
MT-73_ACP_Panel1	S50	3	4'-0"	13'-9 7/8"	1"
MT-73_ACP_Panel1	S51	5	4'-0"	17'-0 1/8"	1"
MT-73_ACP_Panel1	S52	3	4'-2 5/8"	10'-10 3/8"	1"
MT-73_ACP_Panel1	S53	1	4'-3 1/2"	13'-9 7/8"	1"
MT-73_ACP_Panel1	S54	1	4'-3 1/2"	17'-0 1/8"	1"
MT-73_ACP_Panel1	S55	7	4'-5 1/2"	13'-0"	1"
MT-73_ACP_Panel1	S56	2	4'-6"	13'-0"	1"
MT-73_ACP_Panel1	S57	4	5'-0"		1"
MT-73_ACP_Panel1	S58	1	5'-0"	1'-4 5/8"	1"
MT-73_ACP_Panel1	S59	6	5'-0"	1'-7"	1"
MT-73_ACP_Panel1	S60	1	5'-0"	3'-5 3/8"	1"
MT-73_ACP_Panel1	S61	3	5'-0"	4'-4"	1"
MT-73_ACP_Panel1	S62	36	5'-0"	4'-5 3/8"	1"
MT-73_ACP_Panel1	S63	14	5'-0"	5'-9 3/8"	1"
MT-73_ACP_Panel1	S64	7	5'-0"	6'-0 3/8"	1"
MT-73_ACP_Panel1	S65	16	5'-0"	8'-6 5/8"	1"
MT-73_ACP_Panel1	S66	1	5'-2 3/8"	9'-9 1/2"	1"
MT-73_ACP_Panel1	S67	1	5'-8 1/4"	8'-2"	1"
MT-73_ACP_Panel1	S68	29	7'-11 13/128"	3'-0"	1"
MT-73_ACP_Panel1	S69	3	7'-11 7/8"	3'-0"	1"

Grand total: 478

MT-73 Panels (ACP_PANEL1_D2_L)

Family	Panel Mark	Count	Rough W	Rough H	Fold_D	Opening_H	Opening_L_W
ACP_PANEL1_D2_L	S70	2	3'-0"	4'-5 3/8"	1"	2'-4 1/4"	2'-0 3/4"
ACP_PANEL1_D2_L	S71	1	3'-0"	8'-6 5/8"	1"	7'-0 3/4"	2'-6 101/128"
ACP_PANEL1_D2_L	S72	2	3'-0"	8'-6 5/8"	1"	7'-0 3/4"	2'-9 187/256"
ACP_PANEL1_D2_L	S73	1	4'-0"	8'-6 5/8"	1"	7'-0 3/4"	3'-6 91/128"
ACP_PANEL1_D2_L	S74	1	5'-0"	4'-5 3/8"	1"	2'-4 1/4"	1'-0 3/4"
ACP_PANEL1_D2_L	S75	1	5'-0"	4'-5 3/8"	1"	2'-4 1/4"	4'-0 3/4"

Grand total: 8

MT-73 Panels (ACP_PANEL1_D3_T)

Family	Panel Mark	Count	Rough W	Rough H	Fold_D	Opening_H	Opening_L_W	Opening_R_W
ACP_PANEL1_D3_T	S76	1	5'-0"	8'-6 5/8"	1"	7'-0 3/4"	3'-3 3/4"	3 3/4"

Grand total: 1

MT-73 Panels (ACP_PANEL1_Uppercut1)

Family	Panel Mark	Count	Rough W	Rough H	Fold_D	Angle
MT-73 ACP_PANEL1_Uppercut1	S77	1	4'-0 1/2"	3'-3 181/256"	1"	3.21°
MT-73 ACP_PANEL1_Uppercut1	S78	1	4'-0 1/2"	4'-7 15/128"	1"	3.21°
MT-73 ACP_PANEL1_Uppercut1	S79	1	4'-0 1/2"	4'-10 3/256"	1"	3.21°
MT-73 ACP_PANEL1_Uppercut1	S80	1	4'-0 1/2"	5'-0 47/64"	1"	3.21°
MT-73 ACP_PANEL1_Uppercut1	S81	1	4'-0 1/2"	5'-3 29/64"	1"	3.21°
MT-73 ACP_PANEL1_Uppercut1	S82	1	4'-0 1/2"	5'-6 45/256"	1"	3.21°
MT-73 ACP_PANEL1_Uppercut1	S83	1	4'-0 1/2"	5'-8 229/256"	1"	3.21°
MT-73 ACP_PANEL1_Uppercut1	S84	1	4'-0 1/2"	5'-11 79/128"	1"	3.21°
MT-73 ACP_PANEL1_Uppercut1	S85	1	4'-0 1/2"	6'-2 43/128"	1"	3.21°
MT-73 ACP_PANEL1_Uppercut1	S86	1	4'-0 1/2"	6'-5 7/128"	1"	3.21°
MT-73 ACP_PANEL1_Uppercut1	S87	1	4'-0 1/2"	6'-7 199/256"	1"	3.21°
MT-73 ACP_PANEL1_Uppercut1	S88	1	4'-0 1/2"	6'-10 127/256"	1"	3.21°
MT-73 ACP_PANEL1_Uppercut1	S89	1	4'-0 1/2"	7'-1 55/256"	1"	3.21°
MT-73 ACP_PANEL1_Uppercut1	S90	1	4'-0 1/2"	7'-3 15/16"	1"	3.21°
MT-73 ACP_PANEL1_Uppercut1	S91	1	4'-0 1/2"	7'-6 21/32"	1"	3.21°
MT-73 ACP_PANEL1_Uppercut1	S92	1	4'-0 1/2"	7'-9 97/256"	1"	3.21°
MT-73 ACP_PANEL1_Uppercut1	S93	1	4'-0 1/2"	8'-0 25/256"	1"	3.21°
MT-73 ACP_PANEL1_Uppercut1	S94	1	4'-0 1/2"	8'-2 209/256"	1"	3.21°
MT-73 ACP_PANEL1_Uppercut1	S95	1	4'-0 1/2"	8'-5 69/128"	1"	3.21°
MT-73 ACP_PANEL1_Uppercut1	S96	1	4'-0 1/2"	8'-8 33/128"	1"	3.21°
MT-73 ACP_PANEL1_Uppercut1	S97	1	4'-0 1/2"	8'-10 125/128"	1"	3.21°
MT-73 ACP_PANEL1_Uppercut1	S98	1	4'-0 1/2"	9'-1 179/256"	1"	3.21°
MT-73 ACP_PANEL1_Uppercut1	S99	1	4'-0 1/2"	9'-4 107/256"	1"	3.21°
MT-73 ACP_PANEL1_Uppercut1	S100	1	4'-0 1/2"	9'-7 35/256"	1"	3.21°
MT-73 ACP_PANEL1_Uppercut1	S101	1	4'-0 1/2"	9'-9 55/64"	1"	3.21°
MT-73 ACP_PANEL1_Uppercut1	S102	1	4'-0 1/2"	10'-0 37/64"	1"	3.21°
MT-73 ACP_PANEL1_Uppercut1	S103	1	4'-0 1/2"	10'-3 77/256"	1"	3.21°
MT-73 ACP_PANEL1_Uppercut1	S104	1	4'-1 35/256"	2'-7 227/256"	1"	3.21°
MT-73 ACP_PANEL1_Uppercut1	S105	1	4'-1 9/64"	3'-6 63/128"	1"	3.21°
MT-73 ACP_PANEL1_Uppercut1	S106	1	4'-1 9/64"	3'-9 35/128"	1"	3.21°
MT-73 ACP_PANEL1_Uppercut1	S107	1	4'-1 19/128"	2'-3 5/128"	1"	2.74°
MT-73 ACP_PANEL1_Uppercut1	S108	1	4'-1 19/128"	2'-5 3/8"	1"	2.74°
MT-73 ACP_PANEL1_Uppercut1	S109	1	4'-1 39/256"	1'-6 53/128"	1"	2.29°
MT-73 ACP_PANEL1_Uppercut1	S110	1	4'-1 39/256"	1'-8 95/256"	1"	2.29°
MT-73 ACP_PANEL1_Uppercut1	S111	1	4'-1 39/256"	1'-10 137/256"	1"	2.52°
MT-73 ACP_PANEL1_Uppercut1	S112	1	4'-1 39/256"	2'-0 45/64"	1"	2.52°
MT-73 ACP_PANEL1_Uppercut1	S113	1	4'-1 5/32"	1'-2 41/64"	1"	2.29°
MT-73 ACP_PANEL1_Uppercut1	S114	1	4'-1 5/32"	1'-4 117/256"	1"	2.29°
MT-73 ACP_PANEL1_Uppercut1	S115	1	4'-1 1/4"	2'-10 101/256"	1"	3.21°
MT-73 ACP_PANEL1_Uppercut1	S116	1	4'-1 1/4"	3'-1 13/256"	1"	3.21°
MT-73 ACP_PANEL1_Uppercut1	S117	1	4'-4"	10'-6 55/256"	1"	3.21°
MT-73 ACP_PANEL1_Uppercut1	S118	1	4'-4"	10'-9 17/128"	1"	3.21°
MT-73 ACP_PANEL1_Uppercut1	S119	1	4'-6 19/128"	4'-0 191/256"	1"	3.21°
MT-73 ACP_PANEL1_Uppercut1	S120	1	4'-6 19/128"	4'-4 7/32"	1"	3.21°

Grand total: 44

MT-73 Panels (MT-73_ACP_Panel_Bottom-Cut)

Family	Panel Mark	Count	Rough W	Rough H	Fold_D	Height-2
MT-73_ACP_Panel_Bottom-Cut	S121	1	1'-3 83/256"		1"	
MT-73_ACP_Panel_Bottom-Cut	S122	5	1'-7 1/2"		1"	
MT-73_ACP_Panel_Bottom-Cut	S123	9	3'-0"		1"	
MT-73_ACP_Panel_Bottom-Cut	S124	2	3'-0"	4'-4"	1"	
MT-73_ACP_Panel_Bottom-Cut	S125	1	3'-0"	5'-9 3/8"	1"	
MT-73_ACP_Panel_Bottom-Cut	S126	42	3'-0"	8'-6 5/8"	1"	
MT-73_ACP_Panel_Bottom-Cut	S127	1	3'-0 131/256"		1"	
MT-73_ACP_Panel_Bottom-Cut	S128	1	4'-0 1/2"	1'-10 95/256"	1"	2'-4 69/256"
MT-73_ACP_Panel_Bottom-Cut	S129	1	4'-0 1/2"	2'-8 193/256"	1"	2'-4 69/256"
MT-73_ACP_Panel_Bottom-Cut	S130	1	4'-0 1/2"	2'-8 193/256"	1"	3'-1 15/64"
MT-73_ACP_Panel_Bottom-Cut	S131	1	4'-0 1/2"	3'-5 183/256"	1"	3'-1 15/64"
MT-73_ACP_Panel_Bottom-Cut	S132	1	4'-0 1/2"	3'-5 183/256"	1"	3'-10 51/256"
MT-73_ACP_Panel_Bottom-Cut	S133	1	4'-0 1/2"	4'-2 87/128"	1"	3'-10 51/256"
MT-73_ACP_Panel_Bottom-Cut	S134	1	4'-0 1/2"	4'-2 87/128"	1"	4'-7 21/128"
MT-73_ACP_Panel_Bottom-Cut	S135	1	4'-0 1/2"	4'-4"	1"	
MT-73_ACP_Panel_Bottom-Cut	S136	1	4'-0 1/2"	4'-11 165/256"	1"	4'-7 21/128"
MT-73_ACP_Panel_Bottom-Cut	S137	1	4'-0 1/2"	4'-11 165/256"	1"	5'-4 33/256"
MT-73_ACP_Panel_Bottom-Cut	S138	1	4'-0 1/2"	5'-8 39/64"	1"	5'-4 33/256"
MT-73_ACP_Panel_Bottom-Cut	S139	1	4'-0 1/2"	5'-8 39/64"	1"	6'-1 3/32"
MT-73_ACP_Panel_Bottom-Cut	S140	1	4'-0 1/2"	6'-5 147/256"	1"	6'-1 3/32"
MT-73_ACP_Panel_Bottom-Cut	S141	1	4'-0 1/2"	6'-5 147/256"	1"	6'-10 15/256"
MT-73_ACP_Panel_Bottom-Cut	S142	1	4'-0 1/2"	7'-2 69/128"	1"	6'-10 15/256"
MT-73_ACP_Panel_Bottom-Cut	S143	1	4'-0 1/2"	7'-2 69/128"	1"	7'-7 5/256"
MT-73_ACP_Panel_Bottom-Cut	S144	1	4'-0 1/2"	7'-11 129/256"	1"	7'-7 5/256"
MT-73_ACP_Panel_Bottom-Cut	S145	1	4'-0 1/2"	7'-11 129/256"	1"	8'-3 63/64"
MT-73_ACP_Panel_Bottom-Cut	S146	1	4'-0 1/2"	8'-6 5/8"	1"	
MT-73_ACP_Panel_Bottom-Cut	S147	1	4'-0 1/2"	8'-8 15/32"	1"	8'-3 63/64"
MT-73_ACP_Panel_Bottom-Cut	S148	1	4'-0 1/2"	8'-8 15/32"	1"	9'-0 243/256"
MT-73_ACP_Panel_Bottom-Cut	S149	1	4'-0 1/2"	9'-5 111/256"	1"	9'-0 243/256"
MT-73_ACP_Panel_Bottom-Cut	S150	1	4'-0 1/2"	9'-5 111/256"	1"	9'-9 117/128"
MT-73_ACP_Panel_Bottom-Cut	S151	1	4'-0 1/2"	10'-2 51/128"	1"	9'-9 117/128"
MT-73_ACP_Panel_Bottom-Cut	S152	1	4'-0 1/2"	10'-6 225/256"	1"	10'-2 51/128"
MT-73_ACP_Panel_Bottom-Cut	S153	3	4'-0 1/2"	10'-10 3/8"	1"	
MT-73_ACP_Panel_Bottom-Cut	S154	15	4'-0 1/2"	11'-0"	1"	11'-0"
MT-73_ACP_Panel_Bottom-Cut	S155	6	5'-0"		1"	
MT-73_ACP_Panel_Bottom-Cut	S156	1	5'-0"	4'-4"	1"	
MT-73_ACP_Panel_Bottom-Cut	S157	33	5'-0"	8'-6 5/8"	1"	
MT-73_ACP_Panel_Bottom-Cut	S158	5	5'-0"	8'-6 5/8"	1"	7'-2 43/128"

Grand total: 149

MT-73 Panels (ACP_PANEL1_Corner)

Family	Panel Mark	Count	Rough W	Rough H	Fold_D	L_Depth
MT-73_ACP_Panel1_Corner	S159	1	1'-1 1/2"	8'-10"	1"	3'-10 95/128"
MT-73_ACP_Panel1_Corner	S160	3	3'-10 3/8"	10'-10 3/8"	1"	11 3/8"
MT-73_ACP_Panel1_Corner	S161	2	1'-1 1/2"	10'-10 3/8"	1"	3'-10 95/128"

Grand total: 6

MT-73 Panels (ACP_PANEL1_Corner70)

Family	Panel Mark	Count	Rough H	Fold_D	L1	L2
ACP_PANEL1_Corner70	S162	1	5'-9 3/8"	1"	2'-0"	2'-0"
ACP_PANEL1_Corner70	S163	1	8'-6 5/8"	1"	1'-0"	1'-0"

Grand total: 2

MT-73 Panels (ACP_PANEL1_Corner90)

Family	Panel Mark	Count	Rough H	Fold_D	L1	L2
ACP_PANEL1_Corner90	S164	2	10'-10 3/8"	1"	9 1/2"	3'-11"

Grand total: 2

MT-73 Panels (ACP_PANEL1_D1)

Family	Panel Mark	Count	Rough W	Rough H	Fold_D	DLS_W	DRS_W	Door_H
ACP_PANEL1_D1	S165	5	4'-0"	10'-10 3/8"	1"	4 1/4"	4 1/4"	9'-1 1/2"

Grand total: 5

DRAFT

DNI

CAD DRAFTER
4024 Coleman Ave, San Diego, CA 92110
info@cadrafter.us
+1 489-638-3585

PROJECT NAME: Grand Sierra Resort & Casino - Masterplan
East 2nd StreetReno NV 89595

SHEET TITLE: ACP-MT-73 Panels - Schedule

PROJECT MGR : Approver

REV	DATE	COMMENTS
1		
2		
3		
4		

JOB NO. 05.4604.000

DATE 16/06/26

DRAWN BY Author

DWG NO. ACP-251

Refer to Schedules for Panels Details

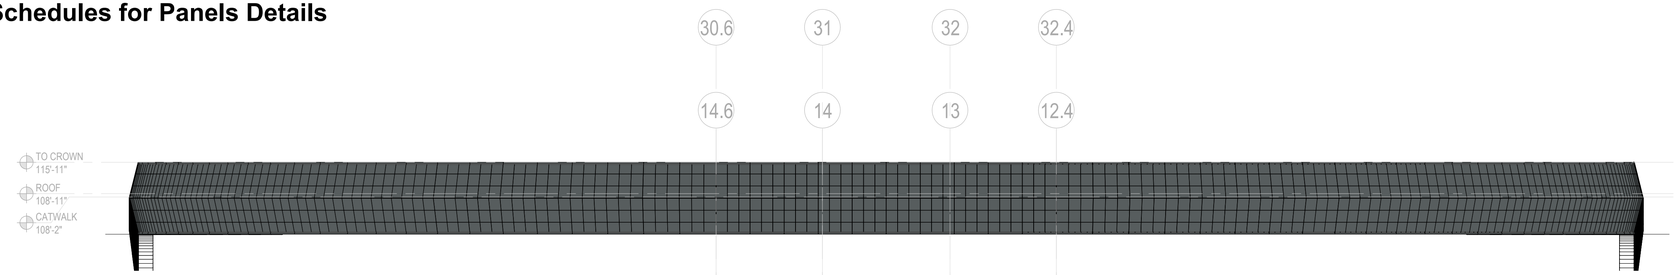

1 Crown Panels_MT-71 Panel _ East Elevation
SCALE: 1/16" = 1'-0"

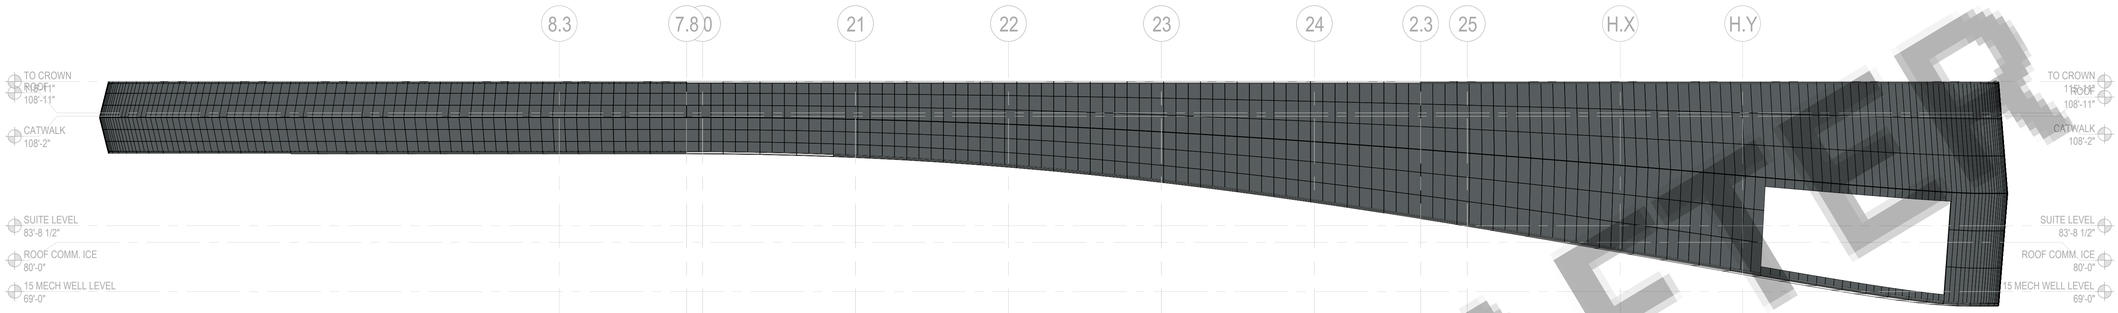

2 Crown Panels_MT-71 Panel _ North Elevation
SCALE: 1/16" = 1'-0"

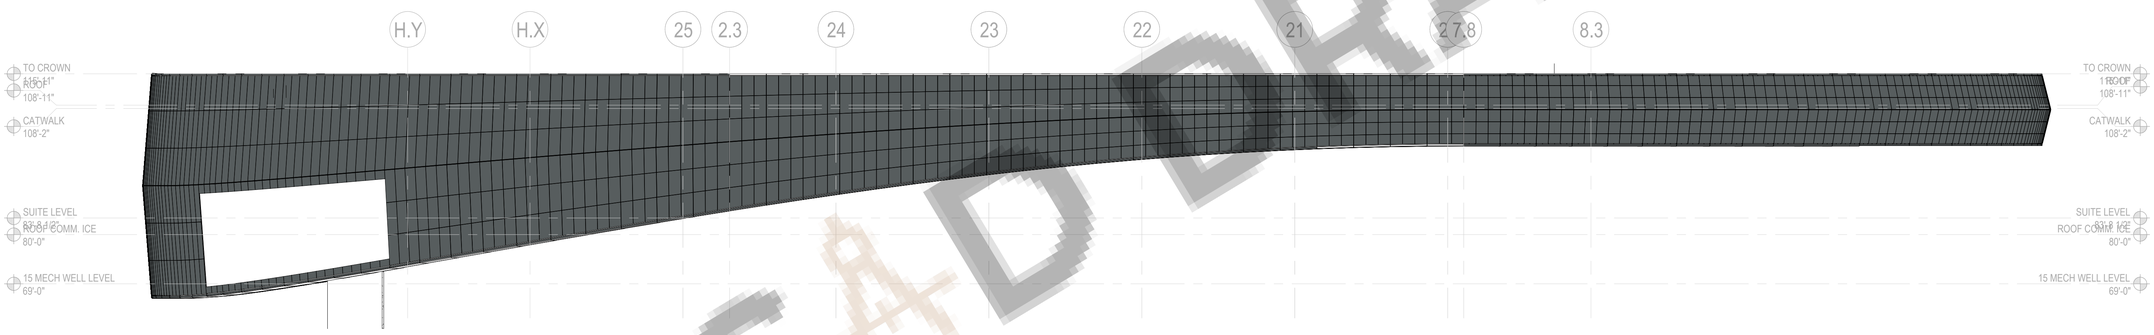

3 Crown Panels_MT-71 Panel _ South Elevation

Refer to Schedules for Panels Details

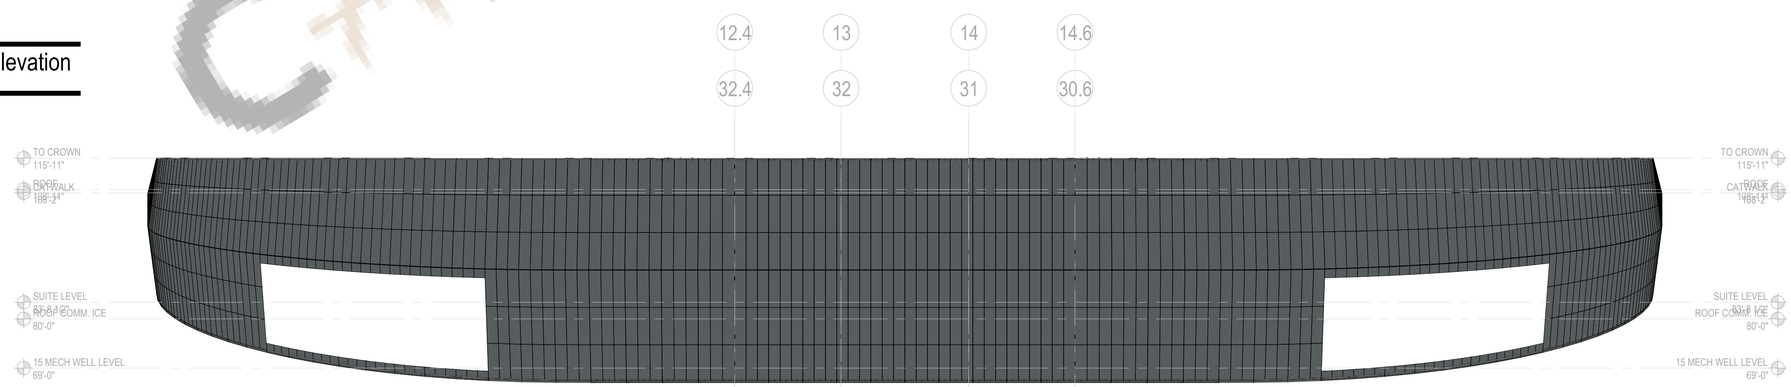

4 Crown Panels_MT-71 Panel _ West Elevation
SCALE: 1/16" = 1'-0"

CADDRAFTER

DNI

CAD DRAFTER
4024 Coleman Ave, San Diego, CA 92110
info@caddrafter.us
+1 -619-639-3585

PROJECT NAME: Grand Sierra Resort & Casino - Masterplan
East 2nd StreetReno NV 89595

SHEET TITLE: Crown Panels_MT-71 Panels - Elevations

PROJECT MGR : Approver

REV	DATE	COMMENTS
1		
2		
3		
4		

JOB NO.
05.4604.000

DATE
16/06/26

DRAWN BY
Author

DWG NO.
ACP-301

Refer to Schedules for Panels Details

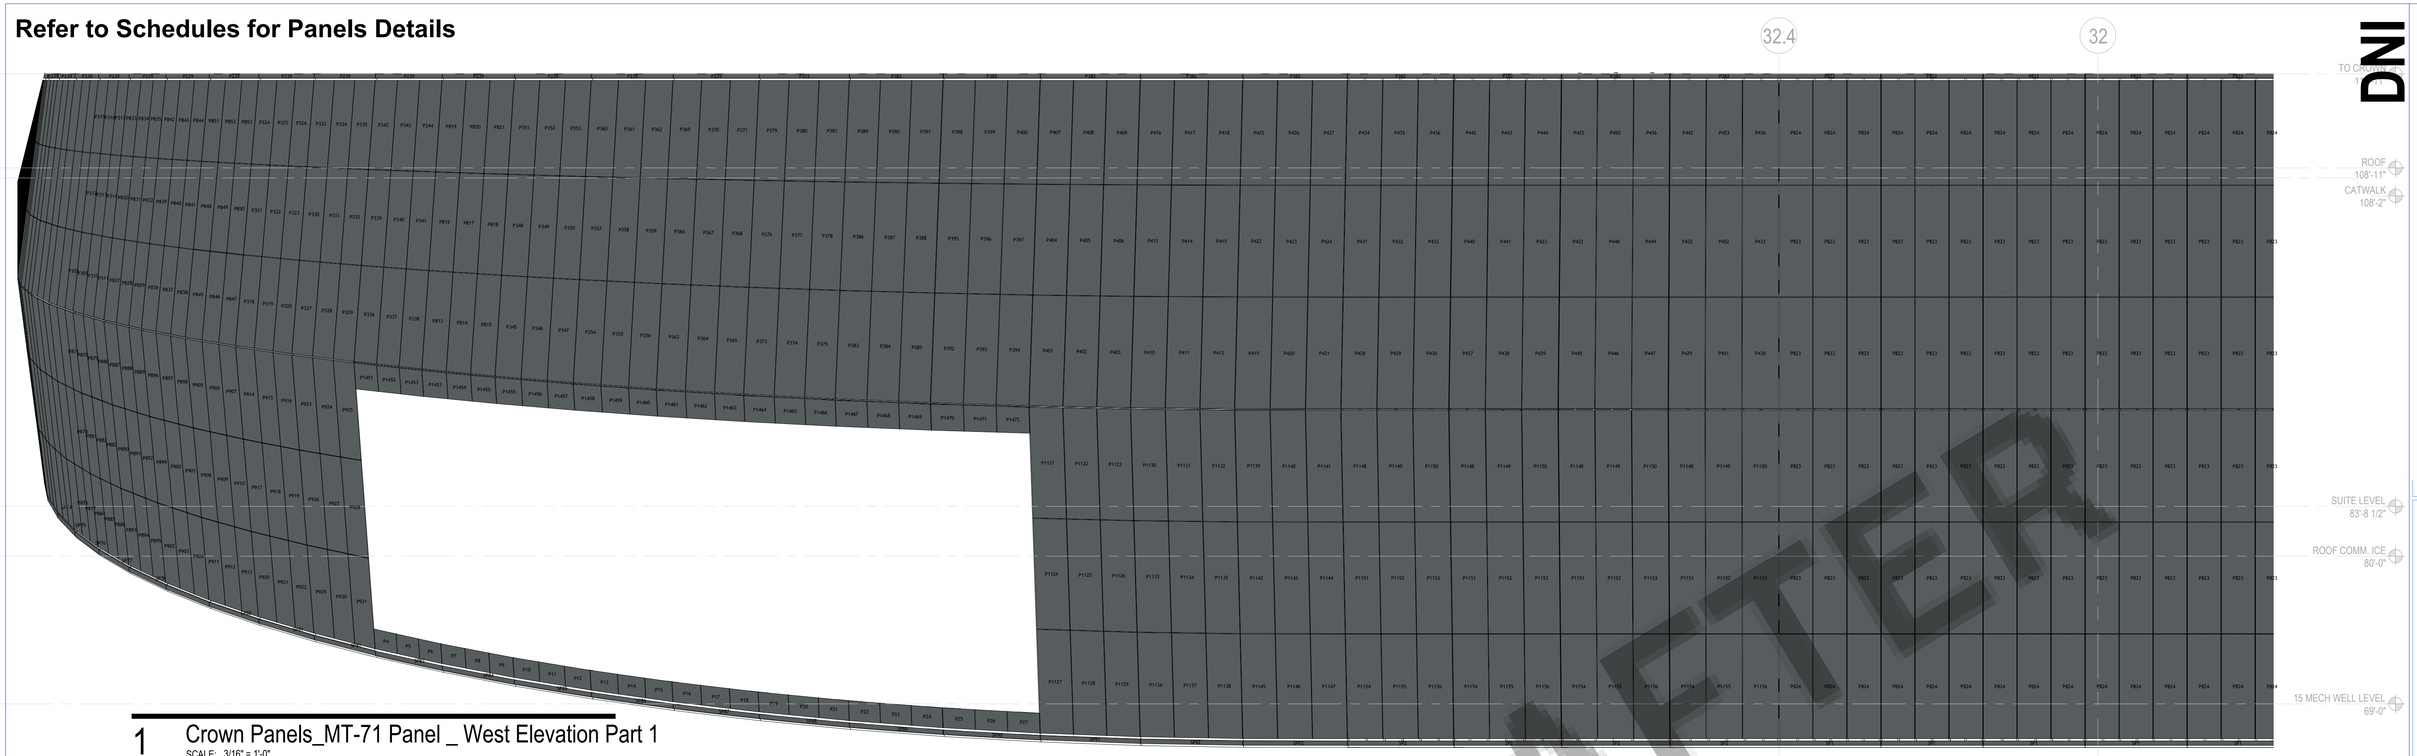

1 Crown Panels_MT-71 Panel _ West Elevation Part 1
SCALE: 3/16" = 1'-0"

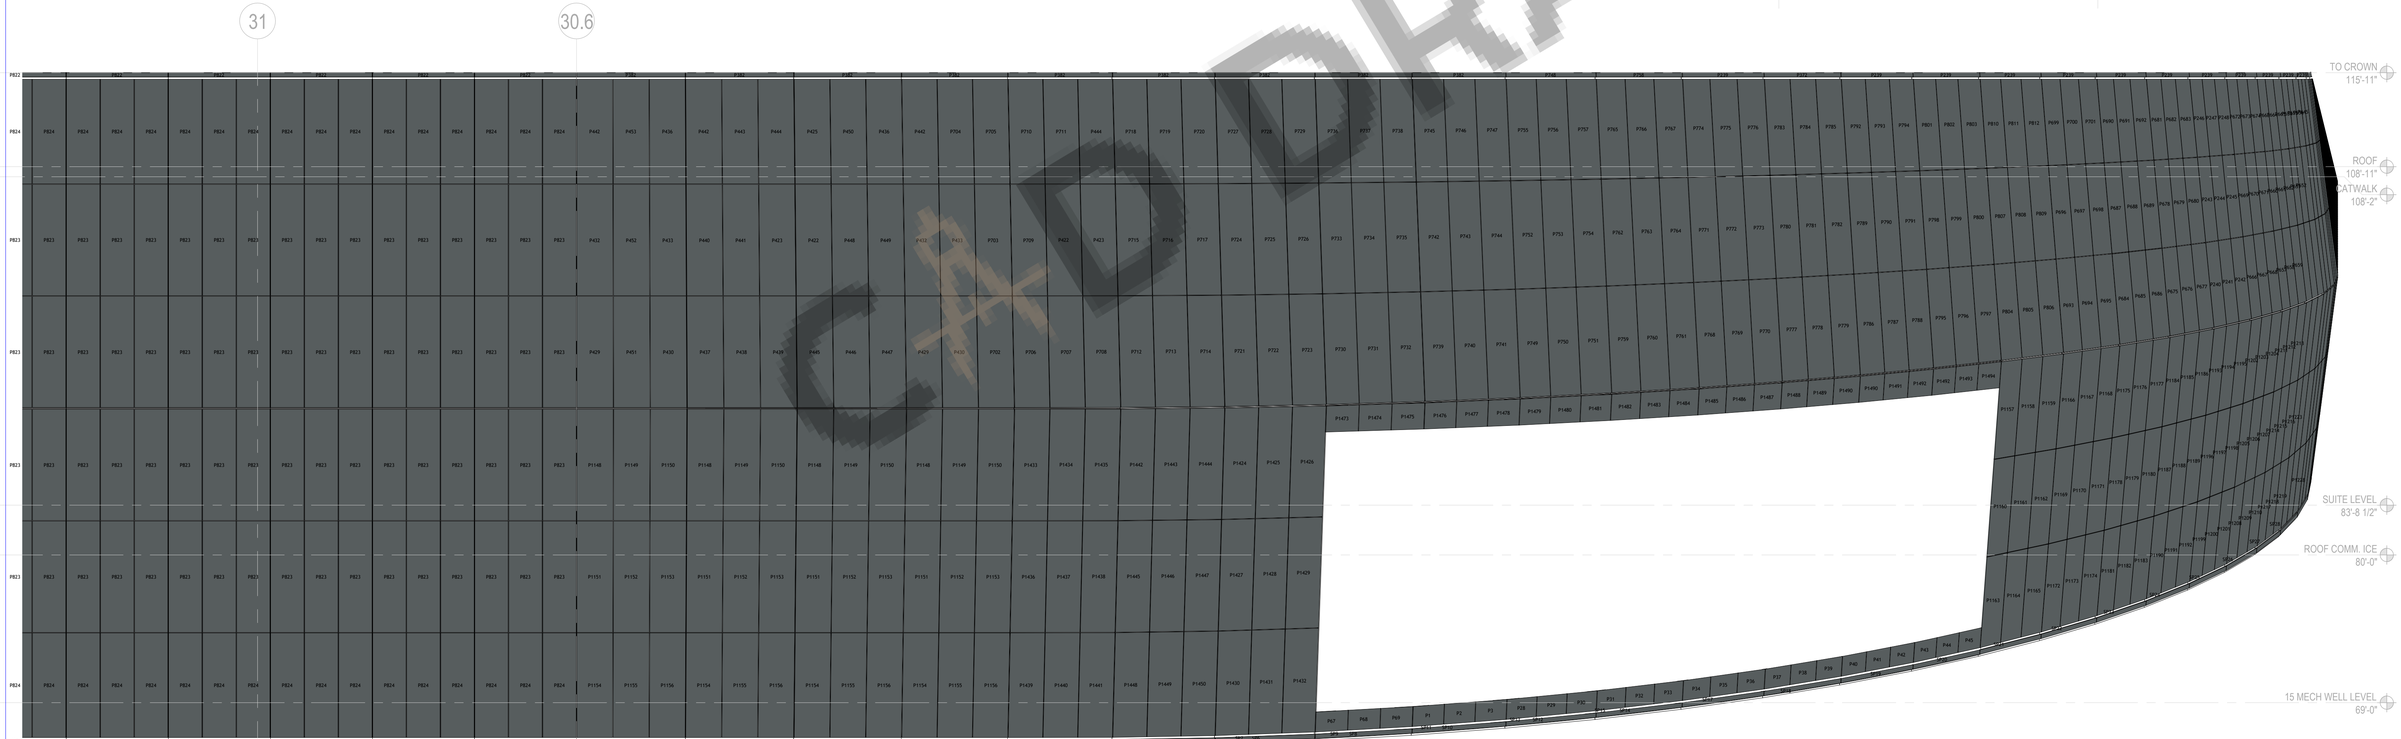

2 Crown Panels_MT-71 Panel _ West Elevation Part 2
SCALE: 3/16" = 1'-0"

CADDRAFTER

DNI

CAD DRAFTER
4024 Coleman Ave, San Diego, CA 92110
info@caddrafter.us
+1 -619-639-3595

PROJECT NAME: Grand Sierra Resort & Casino - Masterplan
East 2nd StreetReno NV 89595

SHEET TITLE: MT-71 Panels - West

PROJECT MGR.: Approver

REV	DATE	COMMENTS
1		
2		
3		
4		

JOB NO.
05.4604.000

DATE
16/06/26

DRAWN BY
Author

DWG NO.
ACP-311

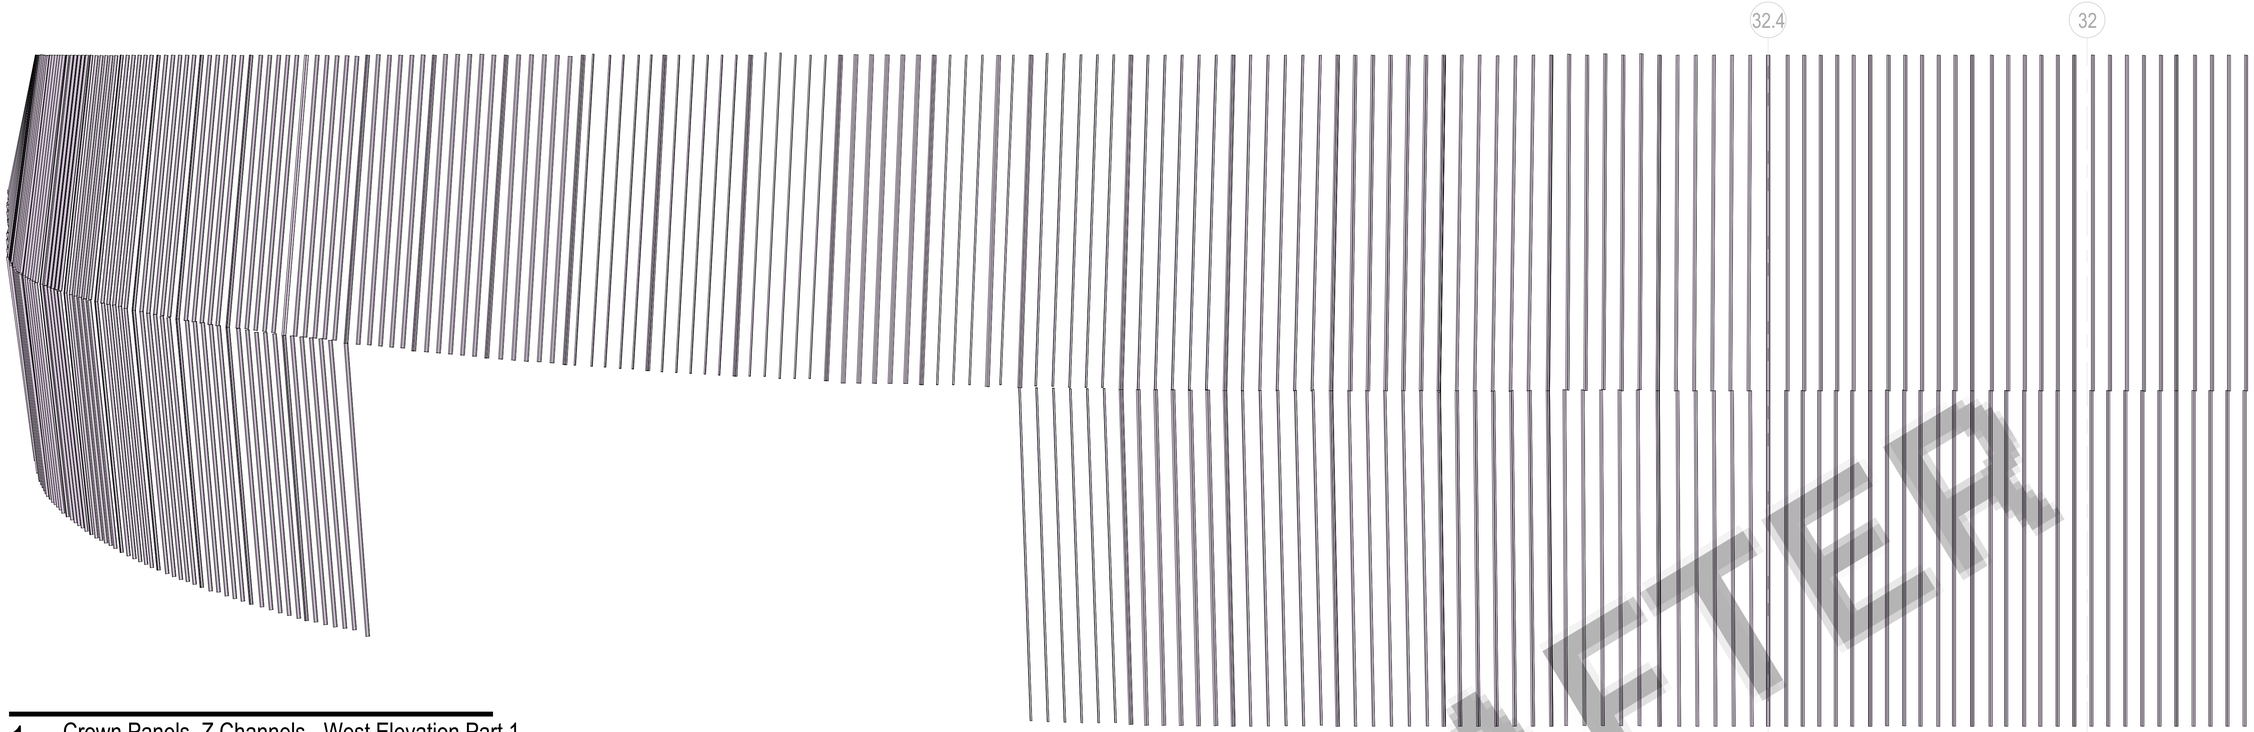

1 Crown Panels_Z Channels - West Elevation Part 1
SCALE: 3/16" = 1'-0"

2 Crown Panels_Z Channels - West Elevation Part 2
SCALE: 3/16" = 1'-0"

CAD DRAFTER

DNI

CAD DRAFTER
4024 Coleman Ave, San Diego, CA 92110
info@caddrafter.us
+1 -619-639-3585

PROJECT NAME: Grand Sierra Resort & Casino - Masterplan
East 2nd StreetReno NV 89595
SHEET TITLE: Z Channels - West
PROJECT MGR : Approver

REV	DATE	COMMENTS
1		
2		
3		
4		

JOB NO. 05.4604.000
DATE 16/06/26
DRAWN BY Author
DWG NO. ACP-312

Refer to Schedules for Panels Details

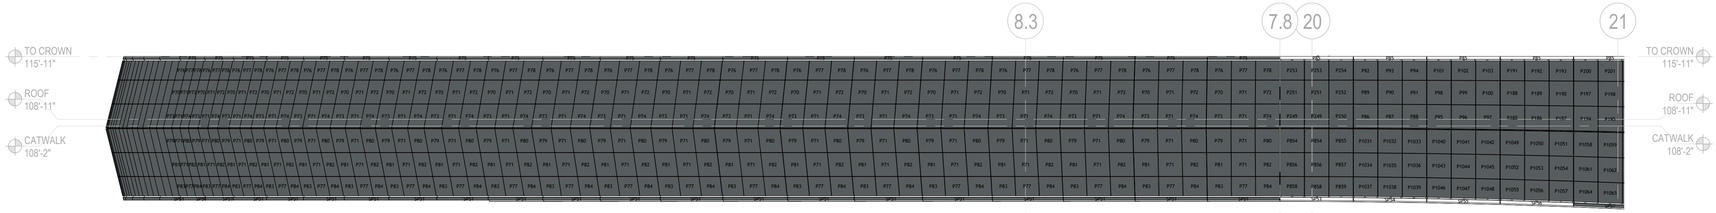

1 Crown Panels_MT-71 Panel _ North Elevation Part 1
SCALE: 1/8" = 1'-0"

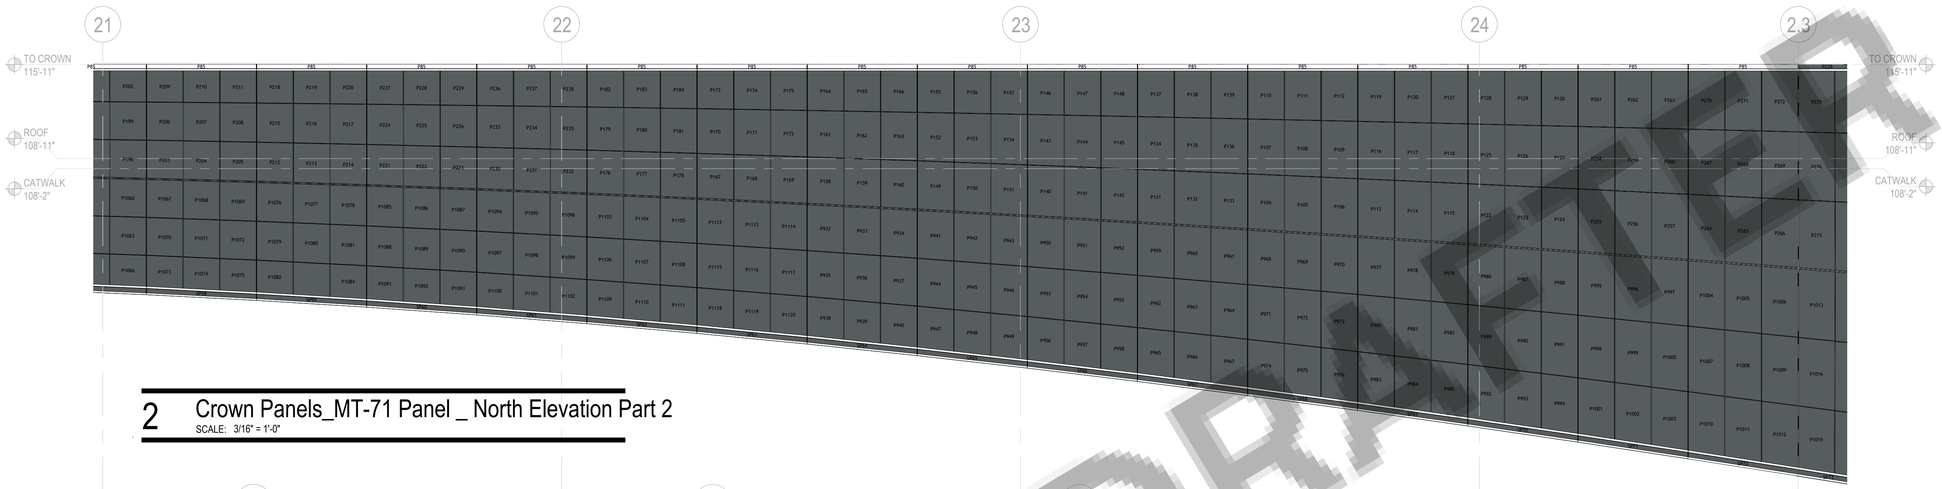

2 Crown Panels_MT-71 Panel _ North Elevation Part 2
SCALE: 3/16" = 1'-0"

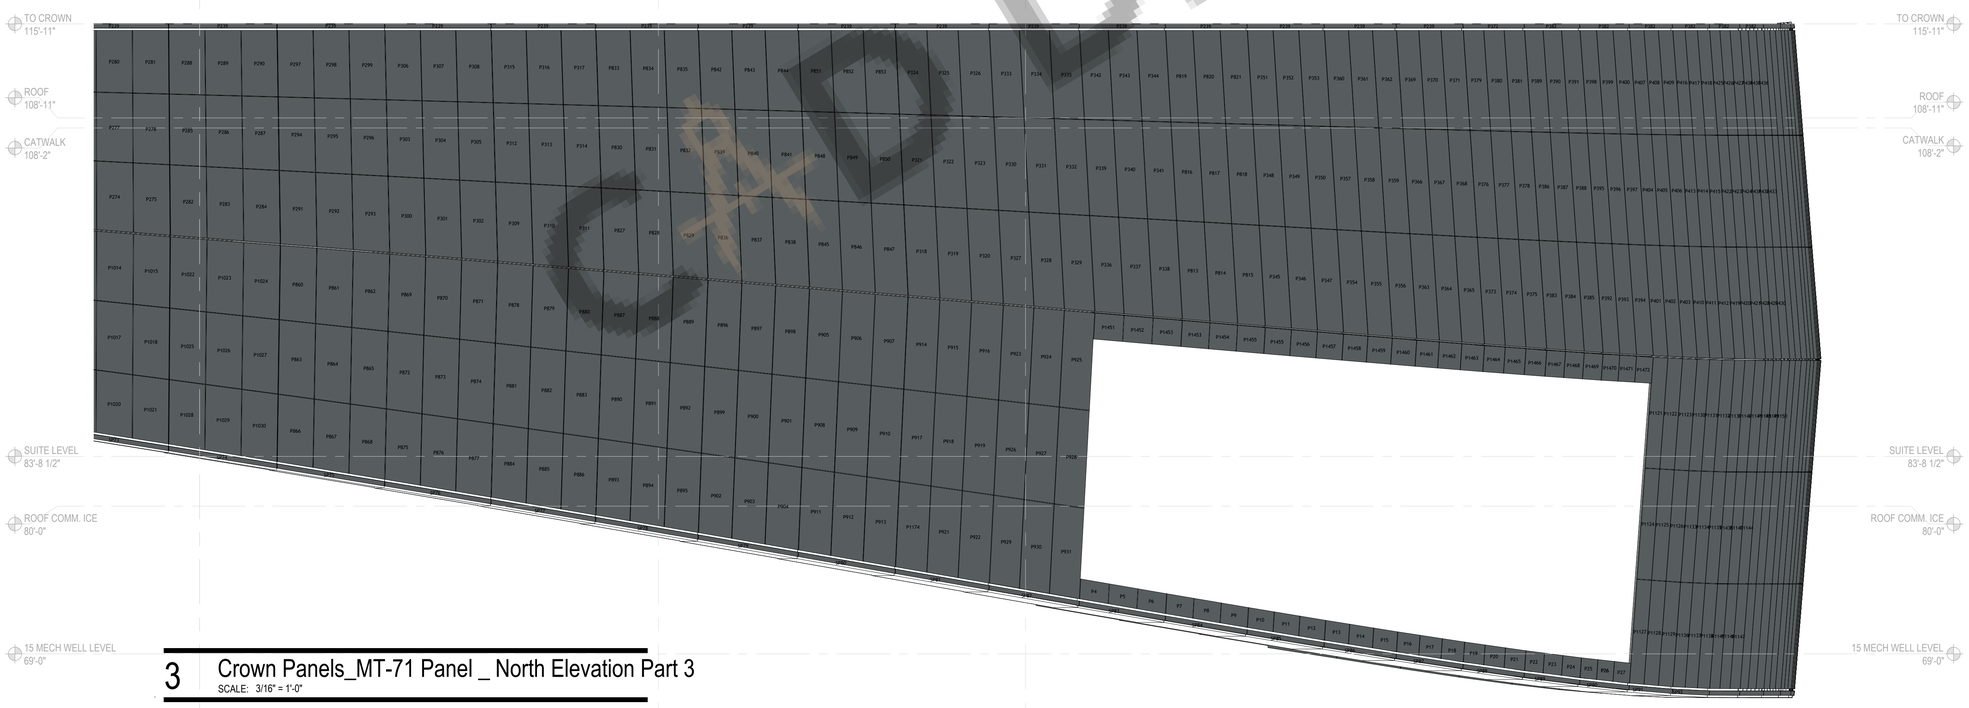

3 Crown Panels_MT-71 Panel _ North Elevation Part 3
SCALE: 3/16" = 1'-0"

CAD DRAFTER

DNI

CAD DRAFTER
4024 Coleman Ave, San Diego, CA 92110
info@cadrafter.us
+1 -619-639-3595

PROJECT NAME: Grand Sierra Resort & Casino - Masterplan
East 2nd SteelReno NV 89595

SHEET TITLE: MT-71 Panels - North

PROJECT MGR : Approver

REV	DATE	COMMENTS
1		
2		
3		
4		

JOB NO.
05.4604.000

DATE
16/06/26

DRAWN BY
Author

DWG NO.
ACP-321

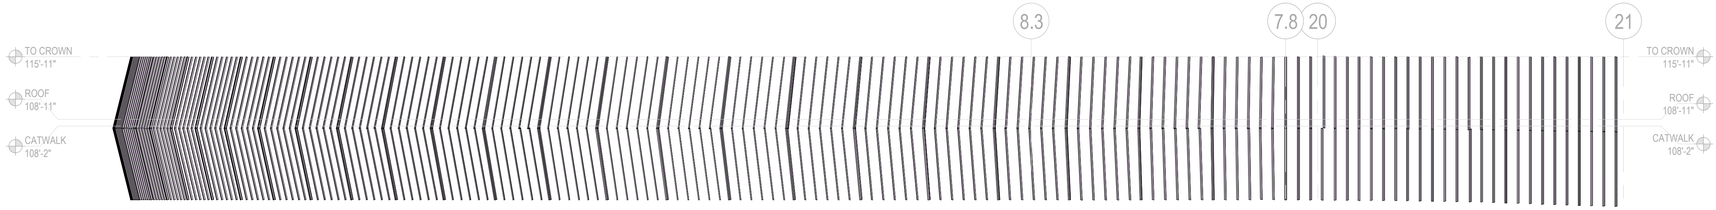

1 Crown Panels_Z Channels - North Elevation Part 1
SCALE: 1/8" = 1'-0"

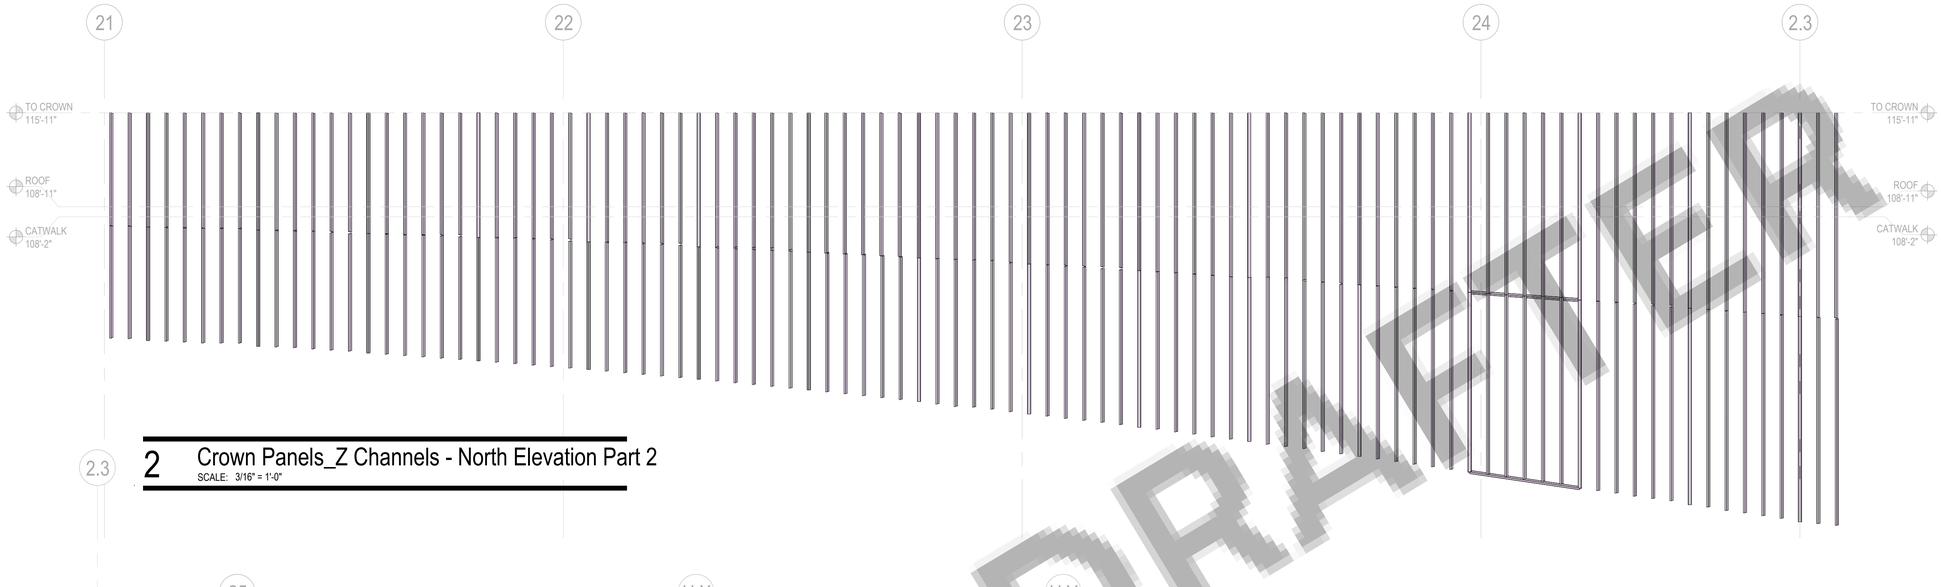

2 Crown Panels_Z Channels - North Elevation Part 2
SCALE: 3/16" = 1'-0"

3 Crown Panels_Z Channels - North Elevation Part 3
SCALE: 3/16" = 1'-0"

DRAFTER
DRAFTER

DNI

CAD DRAFTER
4024 Coleman Ave, San Diego, CA 92110
info@cadrafter.us
+1 -619-639-3595

PROJECT NAME: Grand Sierra Resort & Casino - Masterplan
East 2nd StreetReno NV 89595
SHEET TITLE: Z Channels - North
PROJECT MGR.: Approver

REV	DATE	COMMENTS
1		
2		
3		
4		

JOB NO. 05.4604.000
DATE 16/06/26
DRAWN BY Author
DWG NO. ACP-322

Refer to Schedules for Panels Details

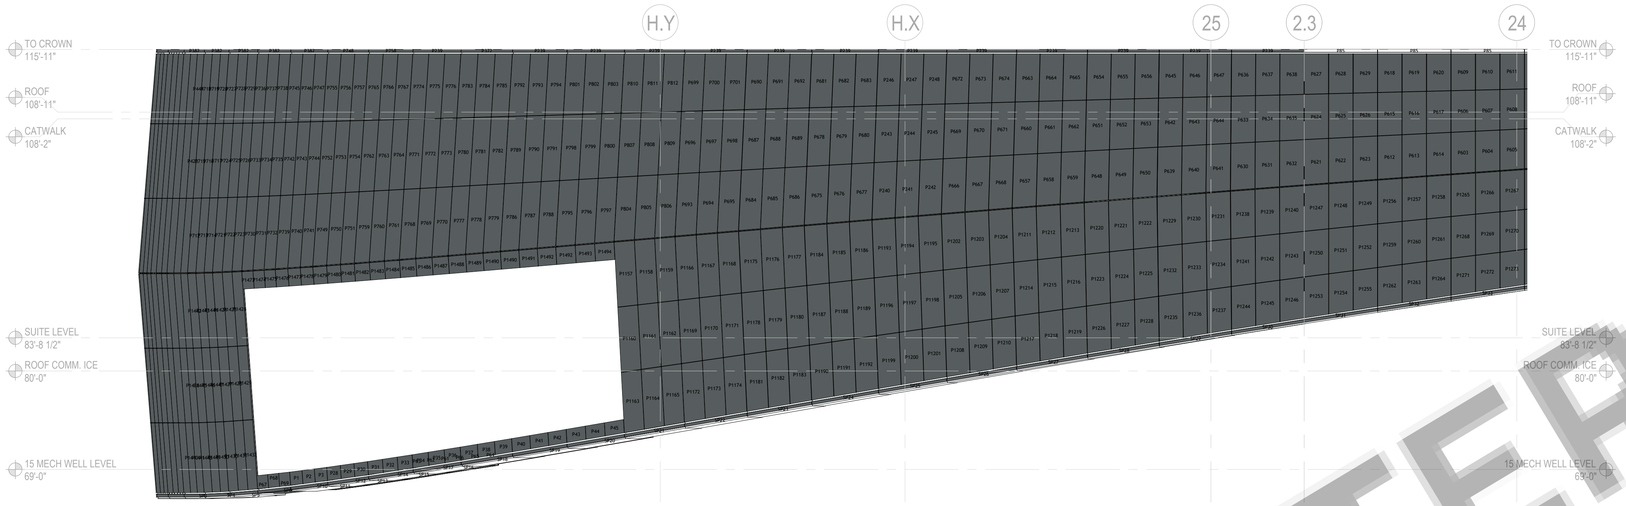

1 Crown Panels_MT-71 Panel _ South Elevation Part 1
SCALE: 1/8" = 1'-0"

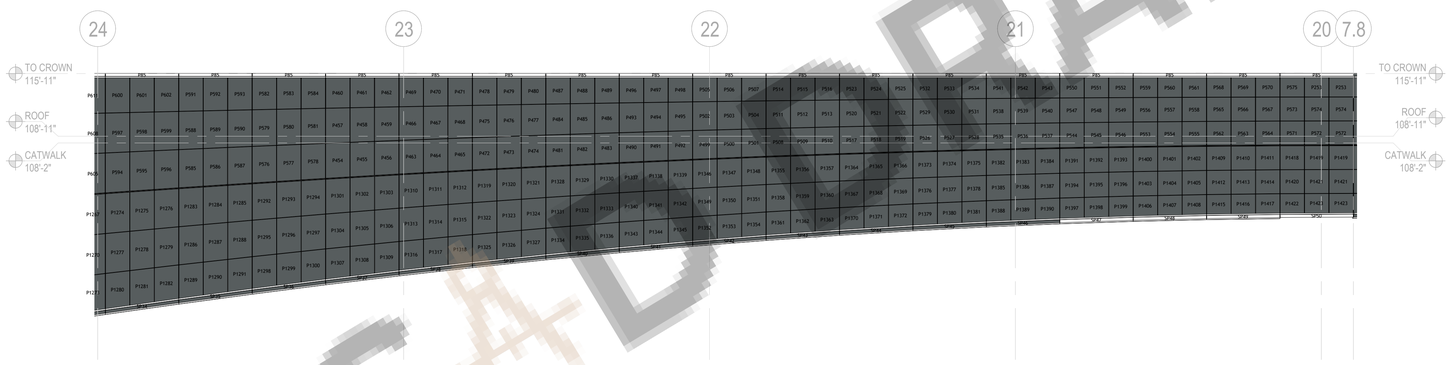

2 Crown Panels_MT-71 Panel _ South Elevation Part 2
SCALE: 1/8" = 1'-0"

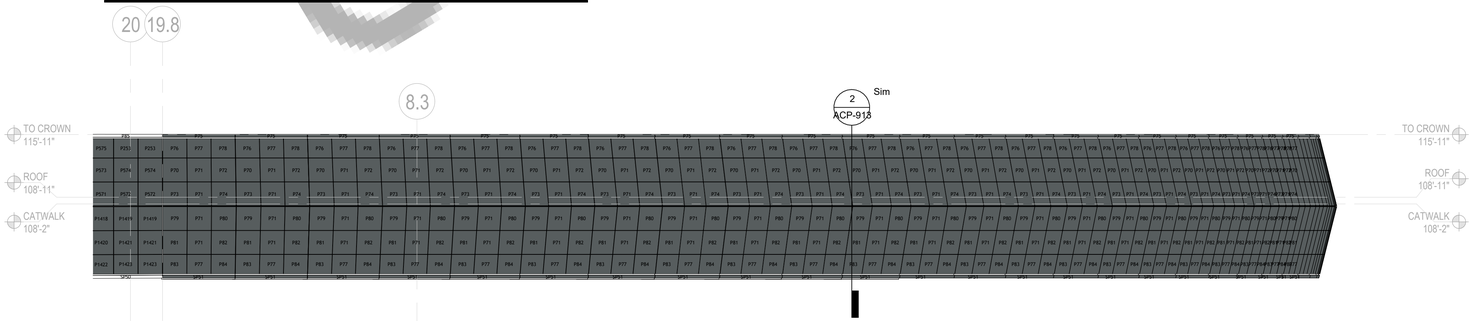

3 Crown Panels_MT-71 Panel _ South Elevation Part 3
SCALE: 1/8" = 1'-0"

CADDRAFTER

DNI

CAD DRAFTER
4024 Coleman Ave, San Diego, CA 92110
info@caddrafter.us
+1 -619-639-3595

PROJECT NAME: Grand Sierra Resort & Casino - Masterplan
East 2nd StreetReno NV 89595

SHEET TITLE: MT-71 Panels - South

PROJECT MGR : Approver

REV	DATE	COMMENTS
1		
2		
3		
4		

JOB NO.
05.4604.000

DATE
16/06/26

DRAWN BY
Author

DWG NO.
ACP-331

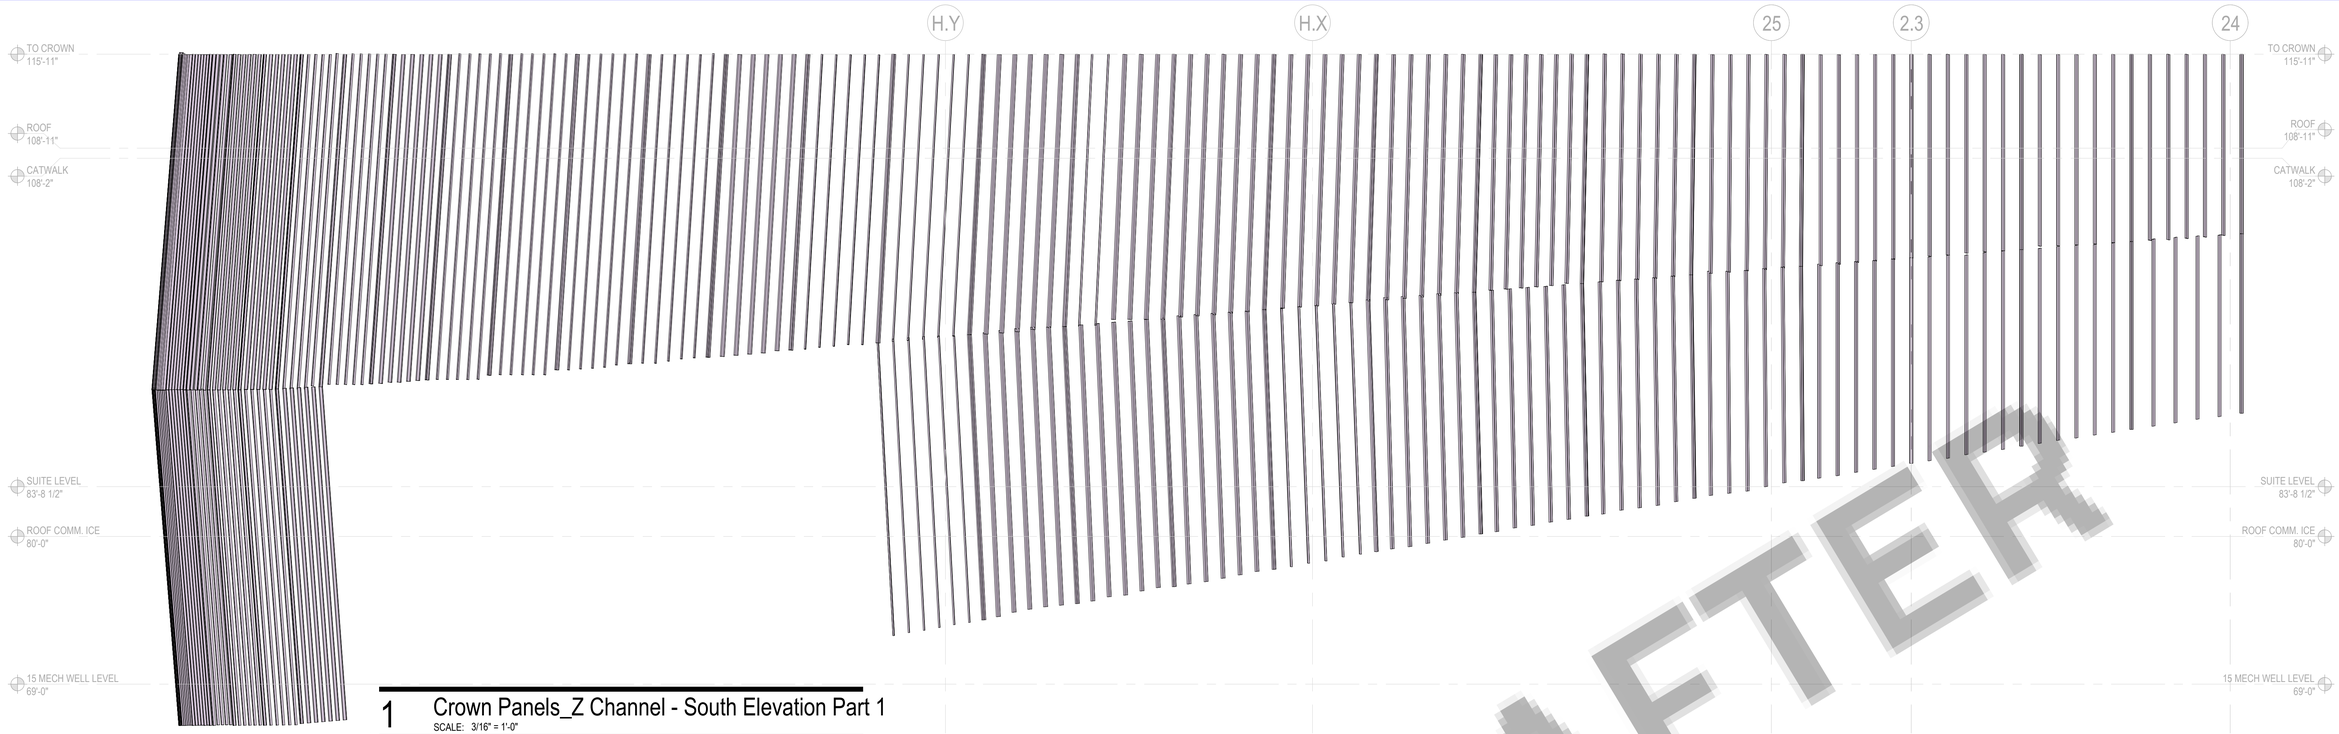

1 Crown Panels_Z Channel - South Elevation Part 1
SCALE: 3/16" = 1'-0"

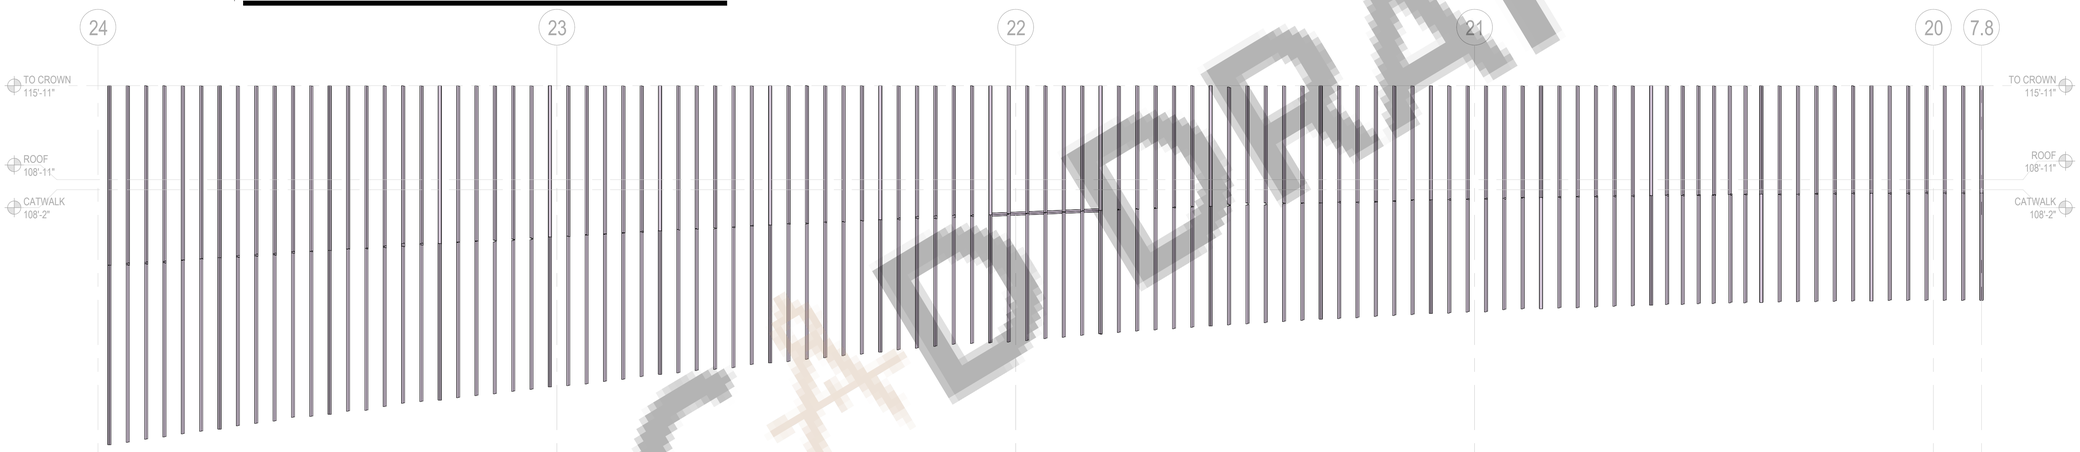

2 Crown Panels_Z Channel - South Elevation Part 2
SCALE: 3/16" = 1'-0"

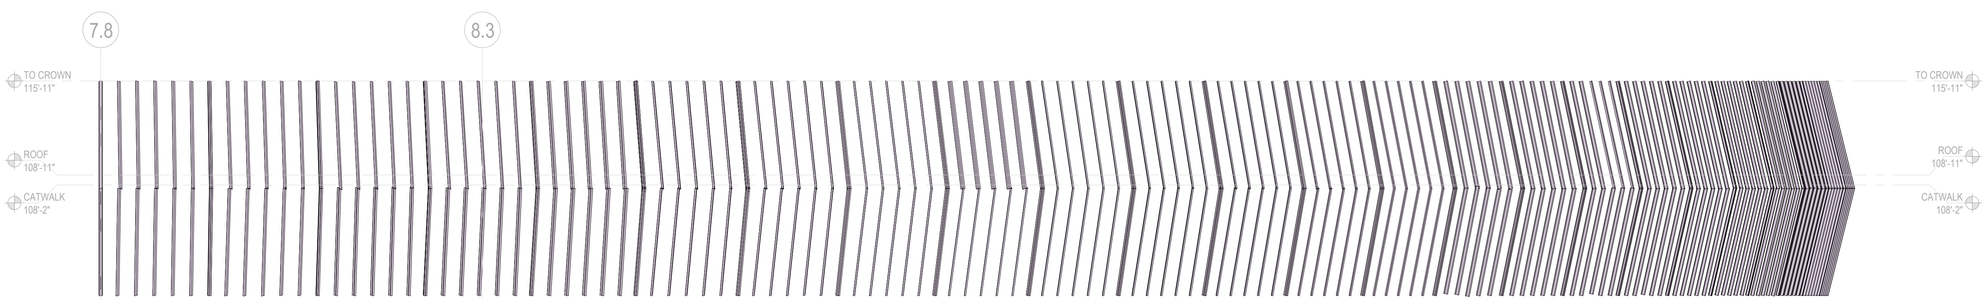

3 Crown Panels_Z Channel - South Elevation Part 3
SCALE: 3/16" = 1'-0"

C#D DRAFTER

DNI

C#D DRAFTER
4024 Coleman Ave, San Diego, CA 92110
info@cadrafter.us
+1 480-638-3685

PROJECT NAME: Grand Sierra Resort & Casino - Masterplan
East 2nd Street/Reno NV 89595

SHEET TITLE: Z Channel - South

PROJECT MGR.: Approver

REV	DATE	COMMENTS
1		
2		
3		
4		

JOB NO. 05.4604.000

DATE 16/06/26

DRAWN BY Author

DWG NO. ACP-332

Refer to Schedules for Panels Details

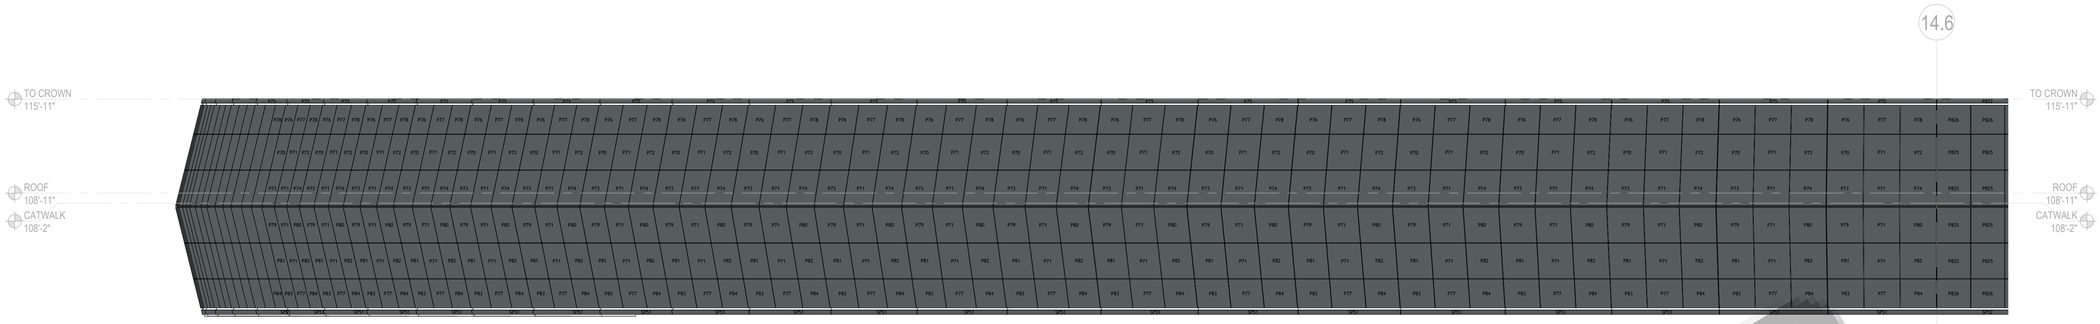

1 Crown Panels_MT-71 Panel _ East Elevation Part 1
SCALE: 3/16" = 1'-0"

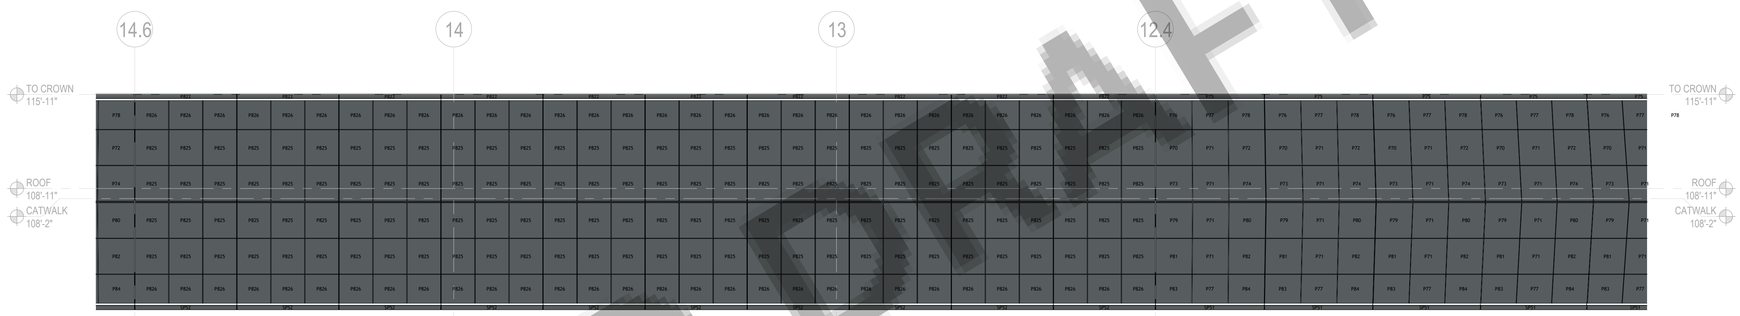

2 Crown Panels_MT-71 Panel _ East Elevation Part 2
SCALE: 3/16" = 1'-0"

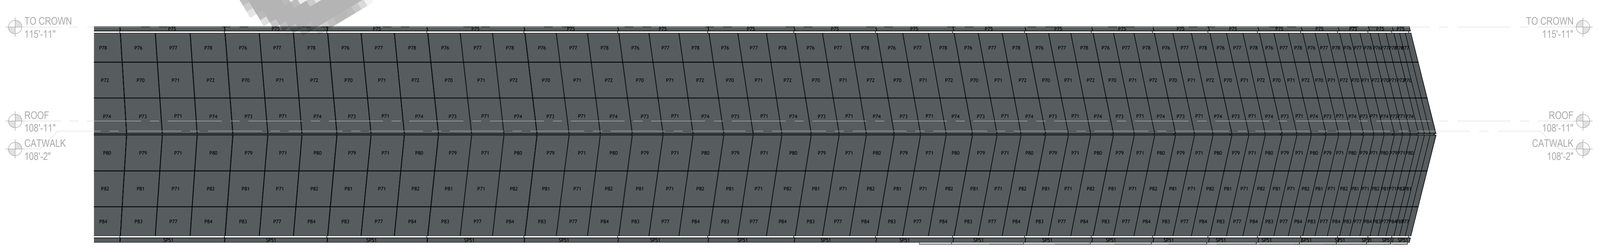

3 Crown Panels_MT-71 Panel _ East Elevation Part 3
SCALE: 3/16" = 1'-0"

CAD DRAFTER

DNI

CAD DRAFTER
4024 Coleman Ave, San Diego, CA 92110
info@caddrafter.us
+1 -619-639-3595

PROJECT NAME: **Grand Sierra Resort & Casino - Masterplan**
East 2nd StreetReno NV 89595

SHEET TITLE: **Crown Panels_MT-71 Panels - East**

PROJECT MGR.: Approver

REV	DATE	COMMENTS
1		
2		
3		
4		

JOB NO.
05.4604.000

DATE
16/06/26

DRAWN BY
Author

DWG NO.
ACP-341

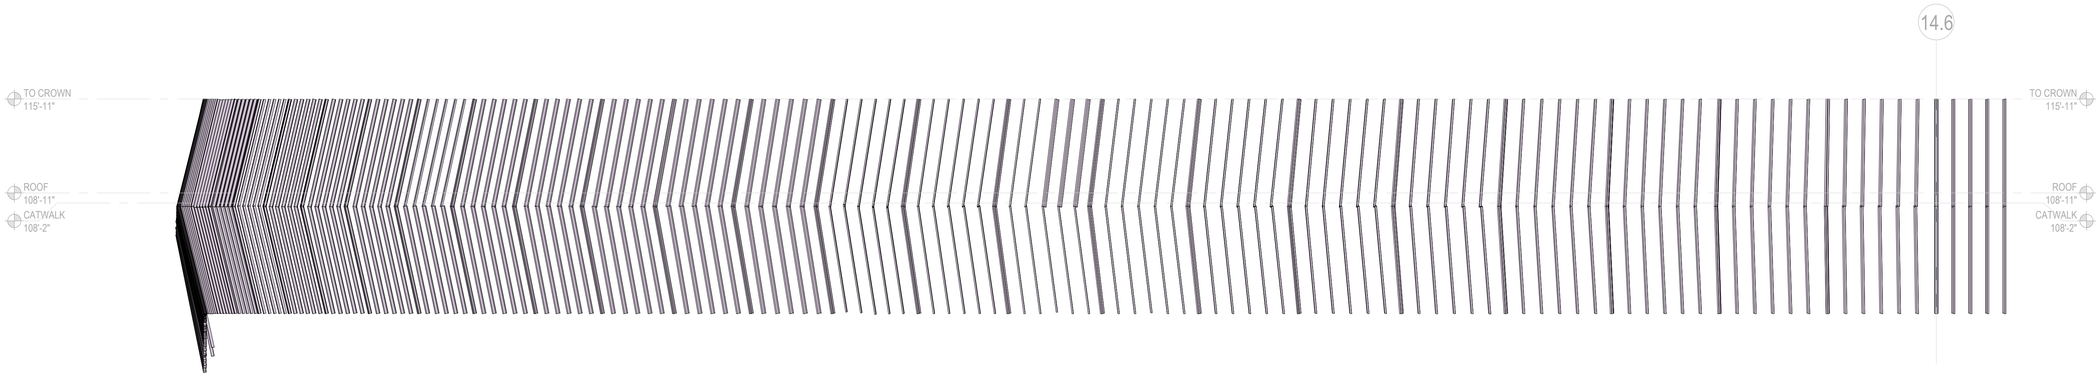

1 Crown Panels_Z Channels - East Elevation Part 1
SCALE: 3/16" = 1'-0"

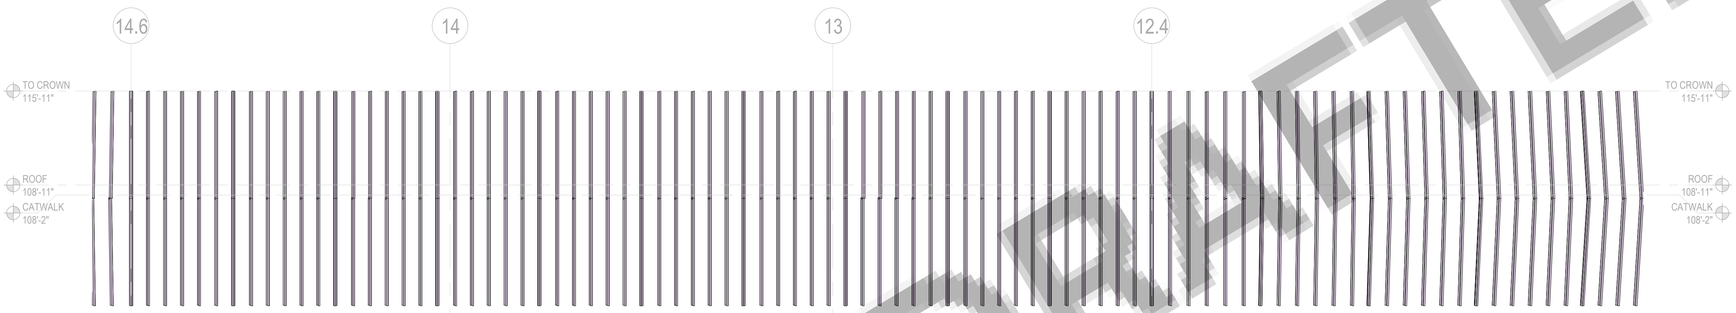

2 Crown Panels_Z Channels - East Elevation Part 2
SCALE: 3/16" = 1'-0"

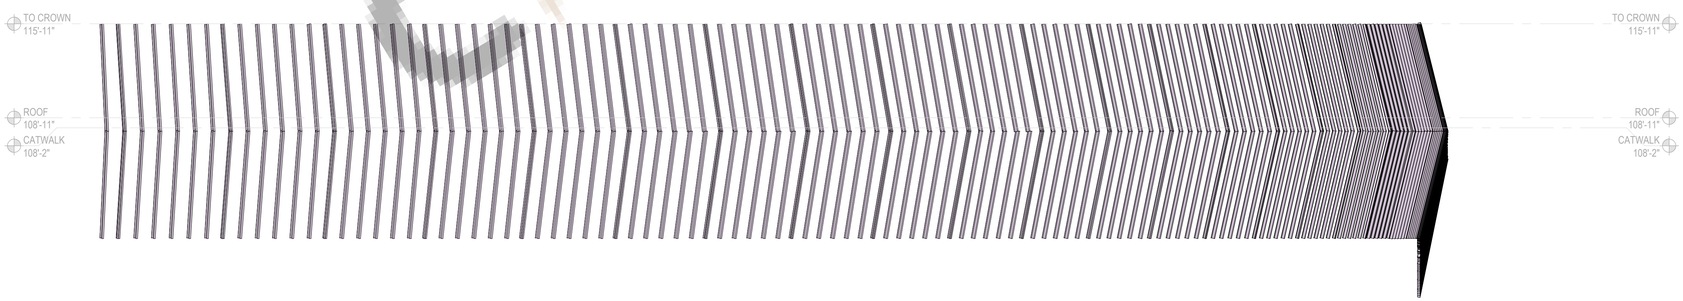

3 Crown Panels_Z Channels - East Elevation Part 3
SCALE: 3/16" = 1'-0"

DNI
CAD DRAFTER
CAD DRAFTER

4024 Coleman Ave, San Diego, CA 92110
info@cadrafter.us
+1 -619-639-3595

PROJECT NAME: Grand Sierra Resort & Casino - Masterplan
East 2nd StreetReno NV 89595
SHEET TITLE: Z Channels - East
PROJECT MGR.: Approver

REV	DATE	COMMENTS
1		
2		
3		
4		

JOB NO. 05.4604.000
DATE 16/06/26
DRAWN BY Author
DWG NO. ACP-342

MT-71 Adaptive Panels Schedule

Panel Mark	Count	A	B	C	D	AB	BC	CD	DA
P1	1	2'-8"	1'-5 15/16"	2'-8"	1'-5 15/16"	86.3°	93.7°	86.4°	93.6°
P2	1	2'-8"	1'-5 15/16"	2'-8"	1'-5 15/16"	86.2°	93.8°	86.3°	93.7°
P3	1	2'-8"	1'-5 15/16"	2'-8"	1'-5 15/16"	86.1°	93.9°	86.2°	93.8°
P4	1	2'-8 1/4"	1'-5 7/8"	2'-8 1/4"	1'-5 7/8"	97.8°	82.2°	97.9°	82.1°
P5	1	2'-8 1/4"	1'-5 7/8"	2'-8 1/4"	1'-5 7/8"	97.7°	82.3°	97.8°	82.2°
P6	1	2'-8 1/4"	1'-5 7/8"	2'-8 1/4"	1'-5 7/8"	97.6°	82.4°	97.7°	82.3°
P7	1	2'-8 1/4"	1'-5 15/16"	2'-8 3/16"	1'-5 15/16"	97.3°	82.7°	97.4°	82.6°
P8	1	2'-8 1/4"	1'-5 15/16"	2'-8 3/16"	1'-5 15/16"	97.2°	82.8°	97.3°	82.7°
P9	1	2'-8 1/4"	1'-5 15/16"	2'-8 3/16"	1'-5 15/16"	97.1°	82.9°	97.2°	82.8°
P10	1	2'-8 3/16"	1'-5 15/16"	2'-8 1/8"	1'-5 15/16"	96.7°	83.3°	96.8°	83.2°
P11	1	2'-8 3/16"	1'-5 15/16"	2'-8 1/8"	1'-5 15/16"	96.6°	83.4°	96.7°	83.3°
P12	1	2'-8 3/16"	1'-5 15/16"	2'-8 1/8"	1'-5 15/16"	96.5°	83.5°	96.6°	83.4°
P13	1	2'-8 1/8"	1'-5 15/16"	2'-8 1/8"	1'-5 15/16"	96.1°	83.9°	96.2°	83.8°
P14	1	2'-8 1/8"	1'-5 15/16"	2'-8 1/8"	1'-5 15/16"	96.0°	84.0°	96.1°	83.9°
P15	1	2'-8 1/8"	1'-5 15/16"	2'-8 1/8"	1'-5 15/16"	95.9°	84.1°	96.0°	84.0°
P16	1	2'-8 1/8"	1'-5 15/16"	2'-8 1/16"	1'-5 15/16"	95.4°	84.6°	95.5°	84.5°
P17	1	2'-8 1/8"	1'-5 15/16"	2'-8 1/16"	1'-5 15/16"	95.3°	84.7°	95.4°	84.6°
P18	1	2'-8 1/8"	1'-5 15/16"	2'-8 1/16"	1'-7 15/16"	95.2°	84.8°	95.3°	84.7°
P19	1	2'-8 1/16"	1'-5 15/16"	2'-8"	1'-5 15/16"	94.6°	85.4°	94.7°	85.3°
P20	1	2'-8 1/16"	1'-5 15/16"	2'-8"	1'-5 15/16"	94.5°	85.5°	94.6°	85.4°
P21	1	2'-8 1/16"	1'-5 15/16"	2'-8"	1'-5 15/16"	94.4°	85.6°	94.5°	85.5°
P22	1	2'-8"	1'-5 15/16"	2'-8"	1'-5 15/16"	93.8°	86.2°	93.9°	86.1°
P23	1	2'-8"	1'-5 15/16"	2'-8"	1'-5 15/16"	93.7°	86.3°	93.8°	86.2°
P24	1	2'-8"	1'-5 15/16"	2'-8"	1'-5 15/16"	93.6°	86.4°	93.7°	86.3°
P25	1	2'-8"	1'-5 15/16"	2'-7 15/16"	1'-5 15/16"	92.9°	87.1°	93.0°	87.0°
P26	1	2'-8"	1'-5 15/16"	2'-7 15/16"	1'-5 15/16"	92.8°	87.2°	92.9°	87.1°
P27	1	2'-8"	1'-5 15/16"	2'-7 15/16"	1'-5 15/16"	92.7°	87.3°	92.8°	87.2°
P28	1	2'-8 1/16"	1'-5 15/16"	2'-8"	1'-5 15/16"	85.5°	94.5°	85.6°	94.4°
P29	1	2'-8 1/16"	1'-5 15/16"	2'-8"	1'-5 15/16"	85.4°	94.6°	85.5°	94.5°
P30	1	2'-8 1/16"	1'-5 15/16"	2'-8"	1'-5 15/16"	85.3°	94.7°	85.4°	94.6°
P31	1	2'-8 1/8"	1'-5 15/16"	2'-8 1/16"	1'-5 15/16"	84.7°	95.3°	84.8°	95.2°
P32	1	2'-8 1/8"	1'-5 15/16"	2'-8 1/16"	1'-5 15/16"	84.6°	95.4°	84.7°	95.3°
P33	1	2'-8 1/8"	1'-5 15/16"	2'-8 1/16"	1'-5 15/16"	84.5°	95.5°	84.6°	95.4°
P34	1	2'-8 1/8"	1'-5 15/16"	2'-8 1/8"	1'-5 15/16"	84.0°	96.0°	84.1°	95.9°
P35	1	2'-8 1/8"	1'-5 15/16"	2'-8 1/8"	1'-5 15/16"	83.9°	96.1°	84.0°	96.0°
P36	1	2'-8 1/8"	1'-5 15/16"	2'-8 1/8"	1'-5 15/16"	83.8°	96.2°	83.9°	96.1°
P37	1	2'-8 3/16"	1'-5 15/16"	2'-8 1/8"	1'-5 15/16"	83.4°	96.6°	83.5°	96.5°
P38	1	2'-8 3/16"	1'-5 15/16"	2'-8 1/8"	1'-5 15/16"	83.3°	96.7°	83.4°	96.6°
P39	1	2'-8 3/16"	1'-5 15/16"	2'-8 1/8"	1'-5 15/16"	83.2°	96.8°	83.3°	96.7°
P40	1	2'-8 1/4"	1'-5 15/16"	2'-8 3/16"	1'-5 15/16"	82.8°	97.2°	82.9°	97.1°
P41	1	2'-8 1/4"	1'-5 15/16"	2'-8 3/16"	1'-5 15/16"	82.7°	97.3°	82.8°	97.2°
P42	1	2'-8 1/4"	1'-5 15/16"	2'-8 3/16"	1'-5 15/16"	82.6°	97.4°	82.7°	97.3°
P43	1	2'-8 1/4"	1'-5 15/16"	2'-8 1/4"	1'-5 15/16"	82.3°	97.7°	82.4°	97.6°
P44	1	2'-8 1/4"	1'-5 15/16"	2'-8 1/4"	1'-5 15/16"	82.2°	97.8°	82.3°	97.7°
P45	1	2'-8 1/4"	1'-5 7/8"	2'-8 1/4"	1'-5 15/16"	82.1°	97.9°	82.2°	97.8°
P46	1	2'-6 9/16"	4'-11 11/16"	2'-6 9/16"	4'-11 11/16"	90.0°	89.1°	90.9°	90.0°
P47	1	2'-6 9/16"	5'-0 1/8"	2'-6 9/16"	4'-11 11/16"	90.0°	89.1°	90.9°	90.0°
P48	1	2'-6 9/16"	5'-0 5/8"	2'-6 9/16"	5'-0 1/8"	90.0°	89.1°	90.9°	90.0°
P49	1	2'-6 9/16"	4'-9 1/8"	2'-6 9/16"	4'-8 1/16"	90.0°	88.1°	91.9°	90.0°
P50	1	2'-6 9/16"	4'-10 1/8"	2'-6 9/16"	4'-9 1/8"	90.0°	88.1°	91.9°	90.0°
P51	1	2'-6 9/16"	4'-11 3/16"	2'-6 9/16"	4'-10 3/16"	90.0°	88.1°	91.9°	90.0°
P52	1	2'-6 9/16"	4'-4 13/16"	2'-6 9/16"	4'-3 1/4"	90.0°	87.0°	93.0°	90.0°
P53	1	2'-6 9/16"	4'-8 7/16"	2'-6 9/16"	4'-4 7/8"	90.0°	87.0°	93.0°	90.0°
P54	1	2'-6 9/16"	4'-8 7/16"	2'-6 9/16"	4'-6 7/16"	90.0°	87.0°	93.0°	90.0°
P55	1	2'-6 9/16"	3'-10 15/16"	2'-6 5/8"	3'-8 7/8"	90.0°	86.1°	93.9°	90.0°
P56	1	2'-6 9/16"	4'-1 1/16"	2'-6 5/8"	3'-11"	90.0°	86.1°	93.9°	90.0°
P57	1	2'-6 9/16"	4'-3 3/16"	2'-6 5/8"	4'-1 1/8"	90.0°	86.1°	93.9°	90.0°
P58	1	2'-6 9/16"	3'-3 5/8"	2'-6 5/8"	3'-1 1/8"	90.0°	85.2°	94.8°	90.0°
P59	1	2'-6 9/16"	3'-6 1/4"	2'-6 5/8"	3'-3 11/16"	90.0°	85.2°	94.8°	90.0°
P60	1	2'-6 9/16"	3'-8 13/16"	2'-6 5/8"	3'-6 5/16"	90.0°	85.2°	94.8°	90.0°
P61	1	2'-6 9/16"	2'-7"	2'-6 11/16"	2'-4"	90.0°	84.4°	95.6°	90.0°
P62	1	2'-6 9/16"	2'-10"	2'-6 11/16"	2'-7 1/16"	90.0°	84.4°	95.6°	90.0°
P63	1	2'-6 9/16"	3'-1 1/16"	2'-6 11/16"	2'-10 1/16"	90.0°	84.4°	95.6°	90.0°
P64	1	2'-6 9/16"	1'-9 9/16"	2'-6 11/16"	1'-6 7/16"	90.0°	84.1°	95.9°	90.0°
P65	1	2'-6 9/16"	2'-0 3/4"	2'-6 11/16"	1'-9 5/8"	90.0°	84.1°	95.9°	90.0°
P66	1	2'-6 9/16"	2'-3 15/16"	2'-6 11/16"	2'-0 13/16"	90.0°	84.1°	95.9°	90.0°
P67	1	2'-8"	1'-5 15/16"	2'-7 15/16"	1'-5 15/16"	87.2°	92.8°	87.3°	92.7°
P68	1	2'-8"	1'-5 15/16"	2'-7 15/16"	1'-5 15/16"	87.1°	92.9°	87.2°	92.8°
P69	1	2'-8"	1'-5 15/16"	2'-7 15/16"	1'-5 15/16"	87.0°	93.0°	87.1°	92.9°
P70	50	2'-8 3/16"	2'-8 9/16"	2'-8 7/16"	2'-8 9/16"	90.0°	90.0°	89.6°	90.4°
P71	200	2'-7 15/16"	2'-8 9/16"	2'-7 15/16"	2'-8 9/16"	90.0°	90.0°	90.0°	90.0°
P72	50	2'-8 3/16"	2'-8 9/16"	2'-8 7/16"	2'-8 9/16"	90.4°	89.6°	90.0°	90.0°
P73	50	2'-8 7/16"	2'-8 9/16"	2'-8 11/16"	2'-8 9/16"	90.0°	90.0°	89.6°	90.4°
P74	50	2'-8 7/16"	2'-8 9/16"	2'-8 11/16"	2'-8 9/16"	90.4°	89.6°	90.0°	90.0°
P75	50	8'-0 3/4"	4"	8'-0 13/16"	4"	90.4°	89.6°	89.6°	90.4°
P76	50	2'-7 15/16"	2'-2 9/16"	2'-8 3/16"	2'-2 9/16"	90.0°	90.0°	89.6°	90.4°
P77	100	2'-7 15/16"	2'-2 9/16"	2'-7 15/16"	2'-2 9/16"	90.0°	90.0°	90.0°	90.0°
P78	50	2'-7 15/16"	2'-2 9/16"	2'-8 3/16"	2'-2 9/16"	90.4°	89.6°	90.0°	90.0°
P79	50	2'-8 11/16"	2'-8 9/16"	2'-8 7/16"	2'-8 9/16"	90.0°	90.0°	90.4°	89.6°
P80	50	2'-8 11/16"	2'-8 9/16"	2'-8 7/16"	2'-8 9/16"	89.6°	90.4°	90.0°	90.0°
P81	50	2'-8 7/16"	2'-8 9/16"	2'-8 3/16"	2'-8 9/16"	90.0°	90.0°	90.4°	89.6°
P82	50	2'-8 7/16"	2'-8 9/16"	2'-8 3/16"	2'-8 9/16"	89.6°	90.4°	90.0°	90.0°
P83	50	2'-8 3/16"	2'-2 9/16"	2'-7 15/16"	2'-2 9/16"	90.0°	90.0°	90.4°	89.6°
P84	50	2'-8 3/16"	2'-2 9/16"	2'-7 15/16"	2'-2 9/16"	89.6°	90.4°	90.0°	90.0°
P85	40	8'-1 7/8"	4"	8'-1 7/8"	4"	90.0°	90.0°	90.0°	90.0°
P86	1	2'-8 5/16"	2'-8 11/16"	2'-8 5/16"	2'-8 5/8"	90.3°	89.6°	90.4°	89.7°
P87	1	2'-8 5/16"	2'-8 3/4"	2'-8 5/16"	2'-8 11/16"	90.3°	89.6°	90.4°	89.7°
P88	1	2'-8 5/16"	2'-8 7/8"	2'-8 5/16"	2'-8 13/16"	90.3°	89.6°	90.4°	89.7°
P89	1	2'-8 5/16"	2'-8 11/16"	2'-8 5/16"	2'-8 5/8"	90.1°	89.7°	90.3°	89.9°
P90	1	2'-8 5/16"	2'-8 3/4"	2'-8 5/16"	2'-8 11/16"	90.1°	89.7°	90.3°	89.9°
P91	1	2'-8 5/16"	2'-8 7/8"	2'-8 5/16"	2'-8 13/16"	90.1°	89.7°	90.3°	89.9°
P92	1	2'-8 5/16"	2'-2 11/16"	2'-8 5/16"	2'-2 5/8"	90.0°	89.9°	90.1°	90.0°
P93	1	2'-8 5/16"	2'-2 3/4"	2'-8 5/16"	2'-2 11/16"	90.0°	89.9°	90.1°	90.0°
P94	1	2'-8 5/16"	2'-2 7/8"	2'-8 5/16"	2'-2 13/16"	90.0°	89.9°	90.1°	90.0°
P95	1	2'-8 5/16"	2'-9"	2'-8 5/16"	2'-8 7/8"	90.5°	89.3°	90.7°	89.5°
P96	1	2'-8 5/16"	2'-9 1/8"	2'-8 5/16"	2'-9"	90.5°	89.3°	90.7°	89.5°
P97	1	2'-8 5/16"	2'-9 1/4"	2'-8 5/16"	2'-9 1/8"	90.5°	89.3°	90.7°	89.5°
P98	1	2'-8 5/16"	2'-9"	2'-8 5/16"	2'-8 7/8"	90.2°	89.5°	90.5°	89.8°
P99	1	2'-8 5/16"	2'-9 1/8"	2'-8 5/16"	2'-9"	90.2°	89.5°	90.5°	89.8°
P100	1	2'-8 5/16"	2'-9 1/4"	2'-8 5/16"	2'-9 1/8"	90.2°	89.5°	90.5°	89.8°
P101	1	2'-8 5/16"	2'-3"	2'-8 5/16"	2'-2 7/8"	90.0°	89.8°	90.2°	90.0°
P102	1	2'-8 5/16"	2'-3 1/8"	2'-8 5/16"	2'-3"	90.0°	89.8°	90.2°	90.0°
P103	1	2'-8 5/16"	2'-3 1/4"	2'-8 5/16"	2'-3 1/8"	90.0°	89.8°	90.2°	90.0°
P104	1	2'-8 5/16"	4'-1 15/16"	2'-8 3/8"	4'-1 1/4"	92.5°	86.3°	93.7°	87.5°
P105	1	2'-8 5/16"	4'-2 5/8"	2'-8 3/8"	4'-1 15/16"	92.5°	86.3°	93.7°	87.5°
P106	1	2'-8 5/16"	4'-3 3/8"	2'-8 3/8"	4'-2 11/16"	92.5°	86.3°	93.7°	87.5°
P107	1	2'-8 5/16"	4'-1 15/16"	2'-8 5/16"	4'-1 1/4"	91.2°	87.5°	92.5°	88.8°
P108	1	2'-8 5/16"	4'-2 5/8"	2'-8 5/16"	4'-1 15/16"	91.2°	87.5°	92.5°	88.8°
P109	1	2'-8 5/16"	4'-3 3/8"	2'-8 5/16"	4'-2 11/16"	91.2°	87.5°	92.5°	88.8°
P110	1	2'-8 5/16"	3'-7 15/16"	2'-8 5/16"	3'-7 1/4"	90.0°	88.8°	91.2°	90.0°
P111	1	2'-8 5/16"	3'-8 5/8"	2'-8 5/16"	3'-7 15/16"	90.0°	88.8°	91.2°	90.0°
P112	1	2'-8 5/16"	3'-9 3/8"	2'-8 5/16"	3'-8 11/16"	90.0°	88.8°	91.2°	90.0°
P113	1	2'-8 5/16"	4'-4 1/8"	2'-8 3/8"	4'-3 3/8"	92.6°	86.1°	93.9°	87.4°
P114	1	2'-8 5/16"	4'-4 13/16"	2'-8 3/8"	4'-4 1/8"	92.6°	86.1°	93.9°	87.4°
P115	1	2'-8 5/16"	4'-5 9/16"	2'-8 3/8"	4'-4 7/8"	92.6°	86.1°	93.9°	87.4°
P116	1	2'-8 5/16"	4'-4 1/8"	2'-8 5/16"	4'-3 3/8"	91.3°	87.4°	92.6°	88.7°
P117	1	2'-8 5/16"	4'-4 13/16"	2'-8 5/16"	4'-4 1/8"	91.3°	87.4°	92.6°	88.7°
P118	1	2'-8 5/16"	4'-5 9/16"	2'-8 5/16"	4'-4 7/8"	91.3°	87.4°	92.6°	88.7°
P119	1	2'-8 5/16"	3'-10 1/8"	2'-8 5/16"	3'-9 3/8"	90.0°	88.7°	91.3°	90.0°
P120	1	2'-8 5/16"	3'-10 13/16"	2'-8 5/16"	3'-10 1/8"	90.0°	88.7°	91.3°	90.0°
P121	1	2'-8 5/16"	3'-11 9/16"	2'-8 5/16"	3'-10 7/8"	90.0°	88.7°	91.3°	90.0°
P122	1	2'-8 5/16"	4'-6 3/8"	2'-8 3/8"	4'-5 9/16"	92.7°	86.0°	94.0°	87.3°
P123	1	2'-8 5/16"	4'-7 1/8"	2'-8 3/8"	4'-6 3/8"	92.7°	86.0°	94.0°	87.3°

MT-71 Adaptive Panels Schedule

Panel Mark	Count	A	B	C	D	AB	BC	CD	DA
P124	1	2'-8 5/16"	4'-7 7/8"	2'-8 3/8"	4'-7 1/8"	92.7°	86.0°	94.0°	87.3°
P125	1	2'-8 5/16"	4'-6 3/8"	2'-8 5/16"	4'-5 9/16"	91.3°	87.3°	92.7°	88.7°
P126	1	2'-8 5/16"	4'-7 1/8"	2'-8 5/16"	4'-6 3/8"	91.3°	87.3°	92.7°	88.7°
P127	1	2'-8 5/16"	4'-7 7/8"	2'-8 5/16"	4'-7 1/8"	91.3°	87.3°	92.7°	88.7°
P128	1	2'-8 5/16"	4'-0 3/8"	2'-8 5/16"	3'-11 11/16"	90.0°	88.7°	91.3°	90.0°
P129	1	2'-8 5/16"	4'-1 1/8"	2'-8 5/16"	4'-0 3/8"	90.0°	88.7°	91.3°	90.0°
P130	1	2'-8 5/16"	4'-1 7/8"	2'-8 5/16"	4'-1 1/8"	90.0°	88.7°	91.3°	90.0°
P131	1	2'-8 5/16"	3'-11 7/8"	2'-8 3/8"	3'-11 1/4"	92.4°	86.5°	93.5°	87.6°
P132	1	2'-8 5/16"	4'-0 9/16"	2'-8 3/8"	3'-11 7/8"	92.4°	86.5°	93.5°	87.6°
P133	1	2'-8 5/16"	4'-1 1/4"	2'-8 3/8"	4'-0 9/16"	92.4°	86.5°	93.5°	87.6°
P134	1	2'-8 5/16"	3'-11 7/8"	2'-8 5/16"	3'-11 1/4"	91.2°	87.6°	92.4°	88.8°
P135	1	2'-8 5/16"	4'-0 9/16"	2'-8 5/16"	3'-11 7/8"	91.2°	87.6°	92.4°	88.8°
P136	1	2'-8 5/16"	4'-1 1/4"	2'-8 5/16"	4'-0 9/16"	91.2°	87.6°	92.4°	88.8°
P137	1	2'-8 5/16"	3'-5 7/8"	2'-8 5/16"	3'-5 1/4"	90.0°	88.8°	91.2°	90.0°
P138	1	2'-8 5/16"	3'-6 9/16"	2'-8 5/16"	3'-5 7/8"	90.0°	88.8°	91.2°	90.0°
P139	1	2'-8 5/16"	3'-7 1/4"	2'-8 5/16"	3'-6 9/16"	90.0°	88.8°	91.2°	90.0°
P140	1	2'-8 5/16"	3'-9 15/16"	2'-8 3/8"	3'-9 5/16"	92.2°	86.6°	93.4°	87.8°
P141	1	2'-8 5/16"	3'-10 9/16"	2'-8 3/8"	3'-9 15/16"	92.2°	86.6°	93.4°	87.8°
P142	1	2'-8 5/16"	3'-11 13/16"	2'-8 3/8"	3'-10 9/16"	92.2°	86.6°	93.4°	87.8°
P143	1	2'-8 5/16"	3'-9 15/16"	2'-8 5/16"	3'-9 5/16"	91.1°	87.8°	92.2°	88.9°
P144	1	2'-8 5/16"	3'-10 9/16"	2'-8 5/16"	3'-9 15/16"	91.1°	87.8°	92.2°	88.9°
P145	1	2'-8 5/16"	3'-11 13/16"	2'-8 5/16"	3'-10 9/16"	91.1°	87.8°	92.2°	88.9°
P146	1	2'-8 5/16"	3'-3 15/16"	2'-8 5/16"	3'-3 5/16"	90.0°	88.9°	91.1°	90.0°
P147	1	2'-8 5/16"	3'-4 9/16"	2'-8 5/16"	3'-3 15/16"	90.0°	88.9°	91.1°	90.0°
P148	1	2'-8 5/16"	3'-5 3/16"	2'-8 5/16"	3'-4 9/16"	90.0°	88.9°	91.1°	90.0°
P149	1	2'-8 5/16"	3'-8 1/16"	2'-8 3/8"	3'-7 1/2"	92.1°	86.8°	93.2°	87.9°
P150	1	2'-8 5/16"	3'-8 11/16"	2'-8 3/8"	3'-8 1/8"	92.1°	86.8°	93.2°	87.9°
P151	1	2'-8 5/16"	3'-9 5/16"	2'-8 3/8"	3'-8 11/16"	92.1°	86.8°	93.2°	87.9°
P152	1	2'-8 5/16"	3'-8 1/16"	2'-8 5/16"	3'-7 1/2"	91.1°	87.9°	92.1°	88.9°
P153	1	2'-8 5/16"	3'-8 11/16"	2'-8 5/16"	3'-8 1/8"	91.1°	87.9°	92.1°	88.9°
P154	1	2'-8 5/16"	3'-9 5/16"	2'-8 5/16"	3'-8 11/16"	91.1°	87.9°	92.1°	88.9°
P155	1	2'-8 5/16"	3'-2 1/16"	2'-8 5/16"	3'-1 1/2"	90.0°	88.9°	91.1°	90.0°
P156	1	2'-8 5/16"	3'-2 11/16"	2'-8 5/16"	3'-2 1/8"	90.0°	88.9°	91.1°	90.0°
P157	1	2'-8 5/16"	3'-3 5/16"	2'-8 5/16"	3'-2 11/16"	90.0°	88.9°	91.1°	90.0°
P158	1	2'-8 5/16"	3'-6 3/8"	2'-8 3/8"	3'-5 13/16"	92.0°	87.1°	92.9°	88.0°
P159	1	2'-8 5/16"	3'-6 15/16"	2'-8 3/8"	3'-6 3/8"	92.0°	87.1°	92.9°	88.0°
P160	1	2'-8 5/16"	3'-7 1/2"	2'-8 3/8"	3'-6 15/16"	92.0°	87.1°	92.9°	88.0°
P161	1	2'-8 5/16"	3'-6 3/8"	2'-8 5/16"	3'-5 13/16"	91.0°	88.0°	92.0°	89.0°
P162	1	2'-8 5/16"	3'-6 15/16"	2'-8 5/16"	3'-6 3/8"	91.0°	88.0°	92.0°	89.0°
P163	1	2'-8 5/16"	3'-7 1/2"	2'-8 5/16"	3'-6 15/16"	91.0°	88.0°	92.0°	89.0°
P164	1	2'-8 5/16"	3'-0 3/8"	2'-8 5/16"	2'-11 13/16"	90.0°	89.0°	91.0°	90.0°
P165	1	2'-8 5/16"	3'-0 9/16"	2'-8 5/16"	3'-0 3/8"	90.0°	89.0°	91.0°	90.0°
P166	1	2'-8 5/16"	3'-1 1/2"	2'-8 5/16"	3'-0 15/16"	90.0°	89.0°	91.0°	90.0°
P167	1	2'-8 5/16"	3'-4 3/4"	2'-8 5/16"	3'-4 1/4"	91.8°	87.3°	92.7°	88.2°
P168	1	2'-8 5/16"	3'-5 5/16"	2'-8 5/16"	3'-4 3/4"	91.8°	87.3°	92.7°	88.2°
P169	1	2'-8 5/16"	3'-5 13/16"	2'-8 5/16"	3'-5 5/16"	91.8°	87.3°	92.7°	88.2°
P170	1	2'-8 5/16"	3'-4 3/4"	2'-8 5/16"	3'-4 1/4"	90.9°	88.2°	91.8°	89.1°
P171	1	2'-8 5/16"	3'-5 5/16"	2'-8 5/16"	3'-4 3/4"	90.9°	88.2°	91.8°	89.1°
P172	1	2'-8 5/16"	3'-5 13/16"	2'-8 5/16"	3'-5 5/16"	90.9°	88.2°	91.8°	89.1°
P173	1	2'-8 5/16"	2'-10 3/4"	2'-8 5/16"	2'-10 1/4"	90.0°	89.1°	90.9°	90.0°
P174	1	2'-8 5/16"	2'-11 5/16"	2'-8 5/16"	2'-10 3/4"	90.0°	89.1°	90.9°	90.0°
P175	1	2'-8 5/16"	2'-11 13/16"	2'-8 5/16"	2'-11 5/16"	90.0°	89.1°	90.9°	90.0°
P176	1	2'-8 5/16"	3'-3 5/16"	2'-8 5/16"	3'-2 13/16"	91.7°	87.5°	92.5°	88.3°
P177	1	2'-8 5/16"	3'-3 3/4"	2'-8 5/16"	3'-3 5/16"	91.7°	87.5°	92.5°	88.3°
P178	1	2'-8 5/16"	3'-4 1/4"	2'-8 5/16"	3'-3 3/4"	91.7°	87.5°	92.5°	88.3°
P179	1	2'-8 5/16"	3'-3 5/16"	2'-8 5/16"	3'-2 13/16"	90.8°	88.3°	91.7°	89.2°
P180	1	2'-8 5/16"	3'-3 3/4"	2'-8 5/16"	3'-3 5/16"	90.8°	88.3°	91.7°	89.2°
P181	1	2'-8 5/16"	3'-4 1/4"	2'-8 5/16"	3'-3 3/4"	90.8°	88.3°	91.7°	89.2°
P182	1	2'-8 5/16"	2'-9 5/16"	2'-8 5/16"	2'-8 13/16"	90.0°	89.2°	90.8°	90.0°
P183	1	2'-8 5/16"	2'-9 3/4"	2'-8 5/16"	2'-9 5/16"	90.0°	89.2°	90.8°	90.0°
P184	1	2'-8 5/16"	2'-10 1/4"	2'-8 5/16"	2'-9 3/4"	90.0°	89.2°	90.8°	90.0°
P185	1	2'-8 5/16"	2'-9 7/16"	2'-8 5/16"	2'-9 1/4"	90.6°	89.0°	91.0°	89.4°
P186	1	2'-8 5/16"	2'-9 5/8"	2'-8 5/16"	2'-9 7/16"	90.6°	89.0°	91.0°	89.4°
P187	1	2'-8 5/16"	2'-9 13/16"	2'-8 5/16"	2'-9 5/8"	90.6°	89.0°	91.0°	89.4°
P188	1	2'-8 5/16"	2'-9 7/16"	2'-8 5/16"	2'-9 1/4"	90.3°	89.4°	90.6°	89.7°
P189	1	2'-8 5/16"	2'-9 5/8"	2'-8 5/16"	2'-9 7/16"	90.3°	89.4°	90.6°	89.7°
P190	1	2'-8 5/16"	2'-9 13/16"	2'-8 5/16"	2'-9 5/8"	90.3°	89.4°	90.6°	89.7°
P191	1	2'-8 5/16"	2'-3 7/16"	2'-8 5/16"	2'-3 1/4"	90.0°	89.7°	90.3°	90.0°
P192	1	2'-8 5/16"	2'-3 5/8"	2'-8 5/16"	2'-3 7/16"	90.0°	89.7°	90.3°	90.0°
P193	1	2'-8 5/16"	2'-3 13/16"	2'-8 5/16"	2'-3 5/8"	90.0°	89.7°	90.3°	90.0°
P194	1	2'-8 5/16"	2'-10 1/16"	2'-8 5/16"	2'-9 13/16"	90.8°	88.8°	91.2°	89.2°
P195	1	2'-8 5/16"	2'-10 5/16"	2'-8 5/16"	2'-10 1/16"	90.8°	88.8°	91.2°	89.2°
P196	1	2'-8 5/16"	2'-10 1/2"	2'-8 5/16"	2'-10 5/16"	90.8°	88.8°	91.2°	89.2°
P197	1	2'-8 5/16"	2'-10 1/16"	2'-8 5/16"	2'-9 13/16"	90.4°	89.2°	90.8°	89.6°
P198	1	2'-8 5/16"	2'-10 5/16"	2'-8 5/16"	2'-10 1/16"	90.4°	89.2°	90.8°	89.6°
P199	1	2'-8 5/16"	2'-10 1/2"	2'-8 5/16"	2'-10 5/16"	90.4°	89.2°	90.8°	89.6°
P200	1	2'-8 5/16"	2'-4 1/16"	2'-8 5/16"	2'-3 13/16"	90.0°	89.6°	90.4°	90.0°
P201	1	2'-8 5/16"	2'-4 5/16"	2'-8 5/16"	2'-4 1/16"	90.0°	89.6°	90.4°	90.0°
P202	1	2'-8 5/16"	2'-4 1/2"	2'-8 5/16"	2'-4 5/16"	90.0°	89.6°	90.4°	90.0°
P203	1	2'-8 5/16"	2'-10 13/16"	2'-8 5/16"	2'-10 1/2"	91.0°	88.5°	91.5°	89.0°
P204	1	2'-8 5/16"	2'-11 1/16"	2'-8 5/16"	2'-10 13/16"	91.0°	88.5°	91.5°	89.0°
P205	1	2'-8 5/16"	2'-11 3/8"	2'-8 5/16"	2'-11 1/8"	91.0°	88.5°	91.5°	89.0°
P206	1	2'-8 5/16"	2'-10 13/

MT-71 Adaptive Panels Schedule

Panel Mark	Count	A	B	C	D	AB	BC	CD	DA
P493	1	2'-8 5/16"	3'-3 3/4"	2'-8 5/16"	3'-4 1/4"	89.2°	91.7°	88.3°	90.8°
P494	1	2'-8 5/16"	3'-3 5/16"	2'-8 5/16"	3'-3 3/4"	89.2°	91.7°	88.3°	90.8°
P495	1	2'-8 5/16"	3'-2 13/16"	2'-8 5/16"	3'-3 5/16"	89.2°	91.7°	88.3°	90.8°
P496	1	2'-8 5/16"	2'-9 3/4"	2'-8 5/16"	2'-10 1/4"	90.0°	90.8°	89.2°	90.0°
P497	1	2'-8 5/16"	2'-9 5/16"	2'-8 5/16"	2'-9 3/4"	90.0°	90.8°	89.2°	90.0°
P498	1	2'-8 5/16"	2'-8 13/16"	2'-8 5/16"	2'-9 5/16"	90.0°	90.8°	89.2°	90.0°
P499	1	2'-8 5/16"	3'-2 3/8"	2'-8 5/16"	3'-2 13/16"	88.5°	92.3°	87.7°	91.5°
P500	1	2'-8 5/16"	3'-1 15/16"	2'-8 5/16"	3'-2 3/8"	88.5°	92.3°	87.7°	91.5°
P501	1	2'-8 5/16"	3'-1 1/2"	2'-8 5/16"	3'-1 15/16"	88.5°	92.3°	87.7°	91.5°
P502	1	2'-8 5/16"	3'-2 3/8"	2'-8 5/16"	3'-2 13/16"	89.2°	91.5°	88.5°	90.8°
P503	1	2'-8 5/16"	3'-1 15/16"	2'-8 5/16"	3'-2 3/8"	89.2°	91.5°	88.5°	90.8°
P504	1	2'-8 5/16"	3'-1 1/2"	2'-8 5/16"	3'-1 15/16"	89.2°	91.5°	88.5°	90.8°
P505	1	2'-8 5/16"	2'-8 3/8"	2'-8 5/16"	2'-8 13/16"	90.0°	90.8°	89.2°	90.0°
P506	1	2'-8 5/16"	2'-7 15/16"	2'-8 5/16"	2'-8 3/8"	90.0°	90.8°	89.2°	90.0°
P507	1	2'-8 5/16"	2'-7 9/16"	2'-8 5/16"	2'-7 15/16"	90.0°	90.8°	89.2°	90.0°
P508	1	2'-8 5/16"	3'-1 1/8"	2'-8 5/16"	3'-1 1/2"	88.7°	92.0°	88.0°	91.3°
P509	1	2'-8 5/16"	3'-0 3/4"	2'-8 5/16"	3'-1 1/8"	88.7°	92.0°	88.0°	91.3°
P510	1	2'-8 5/16"	3'-0 3/8"	2'-8 5/16"	3'-0 3/4"	88.7°	92.0°	88.0°	91.3°
P511	1	2'-8 5/16"	3'-1 1/8"	2'-8 5/16"	3'-1 1/2"	89.3°	91.3°	88.7°	90.7°
P512	1	2'-8 5/16"	3'-0 3/4"	2'-8 5/16"	3'-1 1/8"	89.3°	91.3°	88.7°	90.7°
P513	1	2'-8 5/16"	3'-0 3/8"	2'-8 5/16"	3'-0 3/4"	89.3°	91.3°	88.7°	90.7°
P514	1	2'-8 5/16"	2'-7 1/8"	2'-8 5/16"	2'-7 1/2"	90.0°	90.7°	89.3°	90.0°
P515	1	2'-8 5/16"	2'-6 3/4"	2'-8 5/16"	2'-7 1/8"	90.0°	90.7°	89.3°	90.0°
P516	1	2'-8 5/16"	2'-6 3/8"	2'-8 5/16"	2'-6 3/4"	90.0°	90.7°	89.3°	90.0°
P517	1	2'-8 5/16"	3'-0 1/16"	2'-8 5/16"	3'-0 3/8"	88.8°	91.8°	88.2°	91.2°
P518	1	2'-8 5/16"	2'-11 11/16"	2'-8 5/16"	3'-0 1/16"	88.8°	91.8°	88.2°	91.2°
P519	1	2'-8 5/16"	2'-11 3/8"	2'-8 5/16"	2'-11 11/16"	88.8°	91.8°	88.2°	91.2°
P520	1	2'-8 5/16"	3'-0 1/16"	2'-8 5/16"	3'-0 3/8"	89.4°	91.2°	88.8°	90.6°
P521	1	2'-8 5/16"	2'-11 11/16"	2'-8 5/16"	3'-0 1/16"	89.4°	91.2°	88.8°	90.6°
P522	1	2'-8 5/16"	2'-11 3/8"	2'-8 5/16"	2'-11 11/16"	89.4°	91.2°	88.8°	90.6°
P523	1	2'-8 5/16"	2'-6 1/16"	2'-8 5/16"	2'-6 3/8"	90.0°	90.6°	89.4°	90.0°
P524	1	2'-8 5/16"	2'-5 11/16"	2'-8 5/16"	2'-6 1/16"	90.0°	90.6°	89.4°	90.0°
P525	1	2'-8 5/16"	2'-5 3/8"	2'-8 5/16"	2'-5 11/16"	90.0°	90.6°	89.4°	90.0°
P526	1	2'-8 5/16"	2'-11 11/16"	2'-8 5/16"	2'-11 3/8"	89.0°	91.5°	88.5°	91.0°
P527	1	2'-8 5/16"	2'-10 13/16"	2'-8 5/16"	2'-11 11/16"	89.0°	91.5°	88.5°	91.0°
P528	1	2'-8 5/16"	2'-10 1/2"	2'-8 5/16"	2'-10 13/16"	89.0°	91.5°	88.5°	91.0°
P529	1	2'-8 5/16"	2'-11 11/16"	2'-8 5/16"	2'-11 3/8"	89.5°	91.0°	89.0°	90.5°
P530	1	2'-8 5/16"	2'-10 13/16"	2'-8 5/16"	2'-11 11/16"	89.5°	91.0°	89.0°	90.5°
P531	1	2'-8 5/16"	2'-10 1/2"	2'-8 5/16"	2'-10 13/16"	89.5°	91.0°	89.0°	90.5°
P532	1	2'-8 5/16"	2'-5 1/16"	2'-8 5/16"	2'-5 3/8"	90.0°	90.5°	89.5°	90.0°
P533	1	2'-8 5/16"	2'-4 13/16"	2'-8 5/16"	2'-5 1/16"	90.0°	90.5°	89.5°	90.0°
P534	1	2'-8 5/16"	2'-4 1/2"	2'-8 5/16"	2'-4 13/16"	90.0°	90.5°	89.5°	90.0°
P535	1	2'-8 5/16"	2'-10 5/16"	2'-8 5/16"	2'-10 1/2"	89.2°	91.2°	88.8°	90.8°
P536	1	2'-8 5/16"	2'-10 1/16"	2'-8 5/16"	2'-10 1/4"	89.2°	91.2°	88.8°	90.8°
P537	1	2'-8 5/16"	2'-9 13/16"	2'-8 5/16"	2'-10 1/16"	89.2°	91.2°	88.8°	90.8°
P538	1	2'-8 5/16"	2'-10 5/16"	2'-8 5/16"	2'-10 1/2"	89.6°	90.8°	89.2°	90.4°
P539	1	2'-8 5/16"	2'-10 1/16"	2'-8 5/16"	2'-10 1/4"	89.6°	90.8°	89.2°	90.4°
P540	1	2'-8 5/16"	2'-9 13/16"	2'-8 5/16"	2'-10 1/16"	89.6°	90.8°	89.2°	90.4°
P541	1	2'-8 5/16"	2'-4 5/16"	2'-8 5/16"	2'-4 1/2"	90.0°	90.4°	89.6°	90.0°
P542	1	2'-8 5/16"	2'-4 1/16"	2'-8 5/16"	2'-4 5/16"	90.0°	90.4°	89.6°	90.0°
P543	1	2'-8 5/16"	2'-3 13/16"	2'-8 5/16"	2'-4 1/16"	90.0°	90.4°	89.6°	90.0°
P544	1	2'-8 5/16"	2'-9 5/8"	2'-8 5/16"	2'-9 13/16"	89.4°	91.0°	89.0°	90.6°
P545	1	2'-8 5/16"	2'-9 7/16"	2'-8 5/16"	2'-9 5/8"	89.4°	91.0°	89.0°	90.6°
P546	1	2'-8 5/16"	2'-9 1/4"	2'-8 5/16"	2'-9 7/16"	89.4°	91.0°	89.0°	90.6°
P547	1	2'-8 5/16"	2'-9 5/8"	2'-8 5/16"	2'-9 13/16"	89.7°	90.6°	89.4°	90.3°
P548	1	2'-8 5/16"	2'-9 7/16"	2'-8 5/16"	2'-9 5/8"	89.7°	90.6°	89.4°	90.3°
P549	1	2'-8 5/16"	2'-9 1/4"	2'-8 5/16"	2'-9 7/16"	89.7°	90.6°	89.4°	90.3°
P550	1	2'-8 5/16"	2'-3 5/8"	2'-8 5/16"	2'-3 13/16"	90.0°	90.3°	89.7°	90.0°
P551	1	2'-8 5/16"	2'-3 7/16"	2'-8 5/16"	2'-3 5/8"	90.0°	90.3°	89.7°	90.0°
P552	1	2'-8 5/16"	2'-3 1/4"	2'-8 5/16"	2'-3 7/16"	90.0°	90.3°	89.7°	90.0°
P553	1	2'-8 5/16"	2'-9 1/8"	2'-8 5/16"	2'-9 1/4"	89.5°	90.7°	89.3°	90.5°
P554	1	2'-8 5/16"	2'-9"	2'-8 5/16"	2'-9 1/8"	89.5°	90.7°	89.3°	90.5°
P555	1	2'-8 5/16"	2'-8 7/8"	2'-8 5/16"	2'-9"	89.5°	90.7°	89.3°	90.5°
P556	1	2'-8 5/16"	2'-9 1/8"	2'-8 5/16"	2'-9 1/4"	89.8°	90.5°	89.5°	90.2°
P557	1	2'-8 5/16"	2'-9"	2'-8 5/16"	2'-9 1/8"	89.8°	90.5°	89.5°	90.2°
P558	1	2'-8 5/16"	2'-8 7/8"	2'-8 5/16"	2'-9"	89.8°	90.5°	89.5°	90.2°
P559	1	2'-8 5/16"	2'-3 1/8"	2'-8 5/16"	2'-3 1/4"	90.0°	90.2°	89.8°	90.0°
P560	1	2'-8 5/16"	2'-3"	2'-8 5/16"	2'-3 1/8"	90.0°	90.2°	89.8°	90.0°
P561	1	2'-8 5/16"	2'-2 7/8"	2'-8 5/16"	2'-3"	90.0°	90.2°	89.8°	90.0°
P562	1	2'-8 5/16"	2'-8 3/4"	2'-8 5/16"	2'-8 7/8"	89.7°	90.4°	89.6°	90.3°
P563	1	2'-8 5/16"	2'-8 11/16"	2'-8 5/16"	2'-8 3/4"	89.7°	90.4°	89.6°	90.3°
P564	1	2'-8 5/16"	2'-8 5/8"	2'-8 5/16"	2'-8 11/16"	89.7°	90.4°	89.6°	90.3°
P565	1	2'-8 5/16"	2'-8 3/4"	2'-8 5/16"	2'-8 7/8"	89.9°	90.3°	89.7°	90.1°
P566	1	2'-8 5/16"	2'-8 11/16"	2'-8 5/16"	2'-8 3/4"	89.9°	90.3°	89.7°	90.1°
P567	1	2'-8 5/16"	2'-8 5/8"	2'-8 5/16"	2'-8 11/16"	89.9°	90.3°	89.7°	90.1°
P568	1	2'-8 5/16"	2'-2 3/4"	2'-8 5/16"	2'-2 7/8"	90.0°	90.1°	89.9°	90.0°
P569	1	2'-8 5/16"	2'-2 11/16"	2'-8 5/16"	2'-2 3/4"	90.0°	90.1°	89.9°	90.0°
P570	1	2'-8 5/16"	2'-2 5/8"	2'-8 5/16"	2'-2 11/16"	90.0°	90.1°	89.9°	90.0°
P571	1	2'-8 5/16"	2'-8 9/16"	2'-8 5/16"	2'-8 5/8"	89.9°	90.1°	89.9°	90.1°
P572	2	2'-8 5/16"	2'-8 9/16"	2'-8 5/16"	2'-8 9/16"	89.9°	90.1°	89.9°	90.0°
P573	1	2'-8 5/16"	2'-8 9/16"	2'-8 5/16"	2'-8 5/8"	90.0°	90.1°	89.9°	90.0°
P574	2	2'-8 5/16"	2'-8 9/16"	2'-8 5/16"	2'-8 9/16"	90.0°	90.1°	89.9°	90.0°
P575	1	2'-8 5/16"	2'-2 9/16"	2'-8 5/16"	2'-2 5/8"	90.0°	90.0°	90.0°	90.0°
P576	1	2'-8 5/16"	4'-0 9/16"	2'-8 3/8"	4'-1 1/4"	87.6°	93.5°	86.5°	92.4°
P577	1	2'-8 5/16"	3'-11 7/8"	2'-8 3/8"	4'-0 9/16"	87.6°	93.5°	86.5°	92.4°
P578	1	2'-8 5/16"	3'-11 13/16"	2'-8 3/8"	3'-11 7/8"	87.6°	93.5°	86.5°	92.4°
P579	1	2'-8 5/16"	4'-0 9/16"	2'-8 5/16"	4'-1 1/4"	88.8°	92.4°	87.6°	91.2°
P580	1	2'-8 5/16"	3'-11 7/8"	2'-8 5/16"	4'-0 9/16"	88.8°	92.4°	87.6°	91.2°
P581	1	2'-8 5/16"	3'-11 3/16"	2'-8 5/16"	3'-11 7/8"	88.8°	92.4°	87.6°	91.2°
P582	1	2'-8 5/16"	3'-6 9/16"	2'-8 5/16"	3'-7 1/4"	90.0°	91.2°	88.8°	90.0°
P583	1	2'-8 5/16"	3'-5 7/8"	2'-8 5/16"	3'-6 9/16"	90.0°	91.2°	88.8°	90.0°
P584	1	2'-8 5/16"	3'-5 3/16"	2'-8 5/16"	3'-5 7/8"	90.0°	91.2°	88.8°	90.0°
P585	1	2'-8 5/16"	4'-2 11/16"	2'-8 3/8"	4'-3 3/8"	87.5°	93.7°	86.3°	92.5°
P586	1	2'-8 5/16"	4'-1 15/16"	2'-8 3/8"	4'-2 5/8"	87.5°	93.7°	86.3°	92.5°
P587	1	2'-8 5/16"	4'-1 1/4"	2'-8 3/8"	4'-1 15/16"	87.5°	93.7°	86.3°	92.5°
P588	1	2'-8 5/16"	4'-2 11/16"	2'-8 5/16"	4'-3 3/8"	88.8°	92.5°	87.5°	91.2°
P589	1	2'-8 5/16"	4'-1 15/16"	2'-8 5/16"	4'-2 5/8"	88.8°	92.5°	87.5°	91.2°
P590	1	2'-8 5/16"	4'-1 1/4"	2'-8 5/16"	4'-1 15/16"	88.8°	92.5°	87.5°	91.2°
P591	1	2'-8 5/16"	3'-8 11/16"	2'-8 5/16"	3'-9 3/8"	90.0°	91.2°	88.8°	90.0°
P592	1	2'-8 5/16"	3'-7 15/16"	2'-8 5/16"	3'-8 5/8"	90.0°	91.2°	88.8°	90.0°
P593	1	2'-8 5/16"	3'-7 1/4"	2'-8 5/16"	3'-7 15/16"	90.0°	91.2°	88.8°	90.0°
P594	1	2'-8 5/16"	4'-4 7/8"	2'-8 3/8"	4'-5 9/16"	87.4°	93.9°	86.1°	92.6°
P595	1	2'-8 5/16"	4'-4 1/8"	2'-8 3/8"	4'-4 13/16"	87.4°	93.9°	86.1°	92.6°
P596	1	2'-8 5/16"	4'-3 3/8"	2'-8 3/8"	4'-4 1/8"	87.4°	93.9°	86.1°	92.6°
P597	1	2'-8 5/16"	4'-4 7/8"	2'-8 5/16"	4'-5 9/16"	88.7°	92.6°	87.4°	91.3°
P598	1	2'-8 5/16"	4'-4 1/8"	2'-8 5/16"	4'-4 13/16"	88.7°	92.6°	87.4°	91.3°
P599	1	2'-8 5/16"	4'-3 3/8"	2'-8 5/16"	4'-4 1/8"	88.7°	92.6°	87.4°	91.3°
P600	1	2'-8 5/16"	3'-10 7/8"	2'-8 5/16"	3'-11 9/16"	90.0°	91.3°	88.7°	90.0°
P601	1	2'-8 5/16"	3'-10 1/8"	2'-8 5/16"	3'-10 13/16"	90.0°	91.3°	88.7°	90.0°
P602	1	2'-8 5/16"	3'-9 3/8"	2'-8 5/16"	3'-10 1/8"	90.0°	91.3°	88.7°	90.0°
P603	1	2'-8 5/16"	4'-7 1/8"	2'-8 3/8"	4'-7 7/8"	87.3°	94.0°	86.0°	92.7°
P604	1	2'-8 5/16"	4'-6 3/8"	2'-8 3/8"	4'-7 1/8"	87.3°	94.0°	86.0°	92.7°
P605	1	2'-8 5/16"	4'-5 9/16"	2'-8 3/8"	4'-6 5/16"	87.3°	94.0°	86.0°	92.7°
P606	1	2'-8 5/16"	4'-7 1/8"	2'-8 5/16"	4'-7 7/8"	88.7°	92.7°	87.3°	91.3°
P607	1	2'-8 5/16"	4'-6 3/8"	2'-8 5/16"	4'-7 1/8"	88.7°	92.7°	87.3°	91.3°
P608	1	2'-8 5/16"	4'-5 9/16"	2'-8 5/16"	4'-6 5/16"	88.7°	92.7°	87.3°	91.3°
P609	1	2'-8 5/16"	4'-1 1/8"	2'-8 5/16"	4'-1 7/8"	90.0°	91.3°	88.7°	90.0°
P610	1	2'-8 5/16"	4'-0 3/8"	2'-8 5/16"	4'-1 1/8"	90.0°	91.3°	88.7°	90.0°
P611	1	2'-8 5/16"	3'-11 9/16"	2'-8 5/16"	4'-0 5/16"	90.0°	91.3°	88.7°	90.0°
P612	1	2'-8 5/16"	4'-9 7/16"	2'-8 3/8"	4'-10 1/4"	87.2°	94.1°	85.9°	92.8°
P613	1	2'-8 5/16"	4'-8 11/16"	2'-8 3/8"	4'-9 7/16"	87.2°	94.1°	85.9°	92.8°
P614	1	2'-8 5/16"	4'-7 7/8"	2'-8 3/8"	4'-8 11/16"	87.2°	94.1°	85.9°	92.8°
P615	1	2'-8 5/16"	4'-9 7/16"	2'-8 5/16"	4'-10 1/4"	88.6°	92.8°	87.2°	91.4°

MT-71 Adaptive Panels Schedule

Panel Mark	Count	A	B	C	D	AB	BC	CD	DA
P616	1	2'-8 5/16"	4'-8 11/16"	2'-8 5/16"	4'-9 7/16"	88.6°	92.8°	87.2°	91.4°
P617	1	2'-8 5/16"	4'-7 7/8"	2'-8 5/16"	4'-8 11/16"	88.6°	92.8°	87.2°	91.4°
P618	1	2'-8 5/16"	4'-3 7/16"	2'-8 5/16"	4'-4 1/4"	90.0°	91.4°	88.6°	90.0°
P619	1	2'-8 5/16"	4'-2 11/16"	2'-8 5/16"	4'-3 7/16"	90.0°	91.4°	88.6°	90.0°
P620	1	2'-8 5/16"	4'-1 7/8"	2'-8 5/16"	4'-2 11/16"	90.0°	91.4°	88.6°	90.0°
P621	1	2'-8 5/16"	4'-11 7/8"	2'-8 3/8"	5'-0 11/16"	87.2°	94.3°	85.7°	92.8°
P622	1	2'-8 5/16"	4'-11 11/16"	2'-8 3/8"	4'-11 7/8"	87.2°	94.3°	85.7°	92.8°
P623	1	2'-8 5/16"	4'-10 1/4"	2'-8 3/8"	4'-11 1/16"	87.2°	94.3°	85.7°	92.8°
P624	1	2'-8 5/16"	4'-11 7/8"	2'-8 5/16"	5'-0 11/16"	88.6°	92.8°	87.2°	91.4°
P625	1	2'-8 5/16"	4'-11 11/16"	2'-8 5/16"	4'-11 7/8"	88.6°	92.8°	87.2°	91.4°
P626	1	2'-8 5/16"	4'-10 1/4"	2'-8 5/16"	4'-11 11/16"	88.6°	92.8°	87.2°	91.4°
P627	1	2'-8 5/16"	4'-5 7/8"	2'-8 5/16"	4'-6 11/16"	90.0°	91.4°	88.6°	90.0°
P628	1	2'-8 5/16"	4'-5 1/16"	2'-8 5/16"	4'-5 7/8"	90.0°	91.4°	88.6°	90.0°
P629	1	2'-8 5/16"	4'-4 1/4"	2'-8 5/16"	4'-5 1/16"	90.0°	91.4°	88.6°	90.0°
P630	1	2'-8 5/16"	5'-2 3/8"	2'-8 1/2"	5'-3 3/16"	87.0°	94.4°	85.4°	93.1°
P631	1	2'-8 5/16"	5'-1 1/2"	2'-8 1/2"	5'-2 5/16"	87.2°	94.3°	85.6°	93.0°
P632	1	2'-8 5/16"	5'-0 11/16"	2'-8 1/2"	5'-1 1/2"	87.3°	94.1°	85.7°	92.8°
P633	1	2'-8 1/8"	5'-2 3/8"	2'-8 5/16"	5'-3 3/16"	88.5°	93.0°	86.9°	91.7°
P634	1	2'-8 1/8"	5'-1 1/2"	2'-8 5/16"	5'-2 5/16"	88.6°	92.8°	87.0°	91.5°
P635	1	2'-8 1/8"	5'-0 11/16"	2'-8 5/16"	5'-1 1/2"	88.8°	92.7°	87.2°	91.4°
P636	1	2'-7 15/16"	4'-8 3/8"	2'-8 1/16"	4'-9 3/16"	89.9°	91.5°	88.3°	90.2°
P637	1	2'-7 15/16"	4'-7 1/2"	2'-8 1/8"	4'-8 3/8"	90.1°	91.4°	88.5°	90.1°
P638	1	2'-7 15/16"	4'-6 11/16"	2'-8 1/16"	4'-7 1/2"	90.2°	91.2°	88.6°	89.9°
P639	1	2'-8 5/16"	5'-4 7/8"	2'-8 1/2"	5'-5 11/16"	87.0°	94.5°	85.4°	93.2°
P640	1	2'-8 5/16"	5'-4"	2'-8 1/2"	5'-4 7/8"	87.1°	94.3°	85.5°	93.0°
P641	1	2'-8 5/16"	5'-3 3/16"	2'-8 1/2"	5'-4"	87.3°	94.2°	85.7°	92.9°
P642	1	2'-8 1/8"	5'-4 7/8"	2'-8 5/16"	5'-5 11/16"	88.4°	93.0°	86.8°	91.7°
P643	1	2'-8 1/8"	5'-4"	2'-8 5/16"	5'-4 7/8"	88.6°	92.9°	87.0°	91.6°
P644	1	2'-8 1/8"	5'-3 3/16"	2'-8 5/16"	5'-4"	88.7°	92.7°	87.1°	91.4°
P645	1	2'-7 15/16"	4'-10 7/8"	2'-8 1/16"	4'-11 11/16"	89.9°	91.6°	88.3°	90.2°
P646	1	2'-7 15/16"	4'-10 1/16"	2'-8 1/8"	4'-10 7/8"	90.1°	91.4°	88.4°	90.1°
P647	1	2'-7 15/16"	4'-9 3/16"	2'-8 1/16"	4'-10"	90.2°	91.3°	88.6°	89.9°
P648	1	2'-8 5/16"	5'-7 7/16"	2'-8 1/2"	5'-8 1/4"	86.9°	94.5°	85.3°	93.2°
P649	1	2'-8 5/16"	5'-6 9/16"	2'-8 1/2"	5'-7 7/16"	87.1°	94.4°	85.5°	93.1°
P650	1	2'-8 5/16"	5'-5 3/4"	2'-8 1/2"	5'-6 9/16"	87.2°	94.2°	85.6°	92.9°
P651	1	2'-8 1/8"	5'-7 7/16"	2'-8 5/16"	5'-8 1/4"	88.4°	93.1°	86.8°	91.7°
P652	1	2'-8 1/8"	5'-6 9/16"	2'-8 5/16"	5'-7 7/16"	88.6°	92.9°	86.9°	91.6°
P653	1	2'-8 1/8"	5'-5 3/4"	2'-8 5/16"	5'-6 9/16"	88.7°	92.8°	87.1°	91.4°
P654	1	2'-7 15/16"	5'-1 7/16"	2'-8 1/16"	5'-2 1/4"	89.9°	91.6°	88.3°	90.2°
P655	1	2'-7 15/16"	5'-0 9/16"	2'-8 1/8"	5'-1 7/16"	90.1°	91.4°	88.4°	90.1°
P656	1	2'-7 15/16"	4'-11 3/4"	2'-8 1/8"	5'-0 9/16"	90.2°	91.3°	88.6°	89.9°
P657	1	2'-8 5/16"	5'-10"	2'-8 1/2"	5'-10 7/8"	86.9°	94.5°	85.3°	93.2°
P658	1	2'-8 5/16"	5'-9 1/8"	2'-8 1/2"	5'-10"	87.1°	94.4°	85.5°	93.1°
P659	1	2'-8 5/16"	5'-8 5/16"	2'-8 1/2"	5'-9 1/8"	87.2°	94.3°	85.6°	92.9°
P660	1	2'-8 1/8"	5'-10"	2'-8 5/16"	5'-10 7/8"	88.4°	93.1°	86.8°	91.7°
P661	1	2'-8 1/8"	5'-9 1/8"	2'-8 5/16"	5'-10"	88.6°	92.9°	86.9°	91.6°
P662	1	2'-8 1/8"	5'-8 5/16"	2'-8 5/16"	5'-9 1/8"	88.7°	92.8°	87.1°	91.4°
P663	1	2'-7 15/16"	5'-4"	2'-8 1/16"	5'-4 7/8"	89.9°	91.6°	88.3°	90.2°
P664	1	2'-7 15/16"	5'-3 1/8"	2'-8 1/8"	5'-4"	90.1°	91.4°	88.4°	90.1°
P665	1	2'-7 15/16"	5'-2 5/16"	2'-8 1/8"	5'-3 1/8"	90.2°	91.3°	88.6°	89.9°
P666	1	2'-8 5/16"	6'-0 9/16"	2'-8 1/2"	6'-1 7/16"	86.9°	94.5°	85.3°	93.2°
P667	1	2'-8 5/16"	5'-11 11/16"	2'-8 1/2"	6'-0 9/16"	87.1°	94.4°	85.5°	93.1°
P668	1	2'-8 5/16"	5'-10 7/8"	2'-8 1/2"	5'-11 11/16"	87.2°	94.3°	85.6°	92.9°
P669	1	2'-8 1/8"	6'-0 9/16"	2'-8 5/16"	6'-1 7/16"	88.4°	93.1°	86.8°	91.7°
P670	1	2'-8 1/8"	5'-11 11/16"	2'-8 5/16"	6'-0 9/16"	88.6°	92.9°	86.9°	91.6°
P671	1	2'-8 1/8"	5'-10 7/8"	2'-8 5/16"	5'-11 11/16"	88.7°	92.8°	87.1°	91.4°
P672	1	2'-7 15/16"	5'-6 9/16"	2'-8 1/16"	5'-7 7/16"	89.9°	91.6°	88.3°	90.2°
P673	1	2'-7 15/16"	5'-5 11/16"	2'-8 1/8"	5'-6 9/16"	90.1°	91.4°	88.4°	90.1°
P674	1	2'-7 15/16"	5'-4 7/8"	2'-8 1/8"	5'-5 11/16"	90.2°	91.3°	88.6°	89.9°
P675	1	2'-8 5/16"	6'-5 11/16"	2'-8 1/2"	6'-6 1/2"	87.0°	94.5°	85.4°	93.1°
P676	1	2'-8 5/16"	6'-4 13/16"	2'-8 1/2"	6'-5 11/16"	87.1°	94.3°	85.5°	93.0°
P677	1	2'-8 5/16"	6'-4"	2'-8 1/2"	6'-4 13/16"	87.2°	94.2°	85.7°	92.9°
P678	1	2'-8 1/8"	6'-5 11/16"	2'-8 5/16"	6'-6 1/2"	88.5°	93.0°	86.9°	91.7°
P679	1	2'-8 1/8"	6'-4 13/16"	2'-8 5/16"	6'-5 11/16"	88.6°	92.9°	87.0°	91.5°
P680	1	2'-8 1/8"	6'-4"	2'-8 5/16"	6'-4 13/16"	88.7°	92.8°	87.1°	91.4°
P681	1	2'-7 15/16"	5'-11 11/16"	2'-8 1/16"	6'-0 1/2"	89.9°	91.5°	88.3°	90.2°
P682	1	2'-7 15/16"	5'-10 13/16"	2'-8 1/8"	5'-11 11/16"	90.1°	91.4°	88.5°	90.1°
P683	1	2'-7 15/16"	5'-10"	2'-8 1/16"	5'-10 13/16"	90.2°	91.3°	88.6°	89.9°
P684	1	2'-8 5/16"	6'-8 3/16"	2'-8 1/2"	6'-9"	87.0°	94.4°	85.5°	93.1°
P685	1	2'-8 5/16"	6'-7 3/8"	2'-8 1/2"	6'-8 3/16"	87.2°	94.2°	85.6°	93.0°
P686	1	2'-8 5/16"	6'-6 1/2"	2'-8 1/2"	6'-7 5/16"	87.3°	94.1°	85.8°	92.8°
P687	1	2'-8 1/8"	6'-8 3/16"	2'-8 5/16"	6'-9"	88.5°	93.0°	86.9°	91.6°
P688	1	2'-8 1/8"	6'-7 3/8"	2'-8 5/16"	6'-8 3/16"	88.6°	92.8°	87.0°	91.5°
P689	1	2'-8 1/8"	6'-6 1/2"	2'-8 5/16"	6'-7 5/16"	88.7°	92.7°	87.2°	91.4°
P690	1	2'-7 15/16"	6'-2 3/16"	2'-8 1/16"	6'-3"	89.9°	91.5°	88.4°	90.2°
P691	1	2'-7 15/16"	6'-1 3/8"	2'-8 1/16"	6'-2 3/16"	90.1°	91.4°	88.5°	90.1°
P692	1	2'-7 15/16"	6'-0 1/2"	2'-8 1/16"	6'-1 5/16"	90.2°	91.3°	88.6°	89.9°
P693	1	2'-8 5/16"	6'-10 5/8"	2'-8 1/2"	6'-11 3/8"	87.1°	94.3°	85.6°	93.0°
P694	1	2'-8 5/16"	6'-9 13/16"	2'-8 1/2"	6'-10 5/8"	87.2°	94.1°	85.7°	92.9°
P695	1	2'-8 5/16"	6'-9"	2'-8 1/2"	6'-9 13/16"	87.4°	94.0°	85.9°	92.8°
P696	1	2'-8 1/16"	6'-10 5/8"	2'-8 5/16"	6'-11 3/8"	88.5°	92.9°	87.0°	91.6°
P697	1	2'-8 1/8"	6'-9 13/16"	2'-8 5

MT-71 Adaptive Panels Schedule

Panel Mark	Count	A	B	C	D	AB	BC	CD	DA
P985	1	2'-8 1/2"	3'-11 9/16"	2'-8 5/8"	3'-10 13/16"	96.6°	82.0°	97.9°	83.4°
P986	1	2'-8 3/8"	4'-6 3/8"	2'-8 7/16"	4'-5 5/8"	94.0°	84.6°	95.4°	86.0°
P987	1	2'-8 3/8"	4'-7 1/4"	2'-8 7/16"	4'-6 7/16"	94.0°	84.6°	95.4°	86.0°
P988	1	2'-8 3/8"	4'-8 1/16"	2'-8 7/16"	4'-7 1/4"	94.0°	84.6°	95.4°	86.0°
P989	1	2'-8 7/16"	4'-6 3/8"	2'-8 9/16"	4'-5 5/8"	95.4°	83.1°	96.9°	84.6°
P990	1	2'-8 7/16"	4'-7 1/4"	2'-8 9/16"	4'-6 7/16"	95.4°	83.1°	96.9°	84.6°
P991	1	2'-8 7/16"	4'-8 1/16"	2'-8 9/16"	4'-7 1/4"	95.4°	83.1°	96.9°	84.6°
P992	1	2'-8 9/16"	4'-0 3/8"	2'-8 5/8"	3'-11 5/8"	96.9°	81.7°	98.3°	83.1°
P993	1	2'-8 9/16"	4'-1 1/4"	2'-8 5/8"	4'-0 7/16"	96.9°	81.7°	98.3°	83.1°
P994	1	2'-8 9/16"	4'-2 1/16"	2'-8 5/8"	4'-1 1/4"	96.9°	81.7°	98.3°	83.1°
P995	1	2'-8 3/8"	4'-8 7/8"	2'-8 7/16"	4'-8 1/16"	94.1°	84.4°	95.6°	85.9°
P996	1	2'-8 3/8"	4'-9 3/4"	2'-8 7/16"	4'-8 15/16"	94.1°	84.4°	95.6°	85.9°
P997	1	2'-8 3/8"	4'-10 5/8"	2'-8 7/16"	4'-9 3/4"	94.1°	84.4°	95.6°	85.9°
P998	1	2'-8 7/16"	4'-8 7/8"	2'-8 9/16"	4'-8 1/16"	95.6°	82.9°	97.1°	84.4°
P999	1	2'-8 7/16"	4'-9 3/4"	2'-8 9/16"	4'-8 15/16"	95.6°	82.9°	97.1°	84.4°
P1000	1	2'-8 7/16"	4'-10 5/8"	2'-8 9/16"	4'-9 3/4"	95.6°	82.9°	97.1°	84.4°
P1001	1	2'-8 9/16"	4'-2 7/8"	2'-8 11/16"	4'-2 1/16"	97.1°	81.4°	98.5°	82.9°
P1002	1	2'-8 9/16"	4'-3 3/4"	2'-8 11/16"	4'-2 15/16"	97.1°	81.4°	98.6°	82.9°
P1003	1	2'-8 9/16"	4'-4 5/8"	2'-8 11/16"	4'-3 3/4"	97.1°	81.4°	98.6°	82.9°
P1004	1	2'-8 3/8"	4'-11 1/2"	2'-8 1/2"	4'-10 5/8"	94.2°	84.2°	95.8°	85.8°
P1005	1	2'-8 3/8"	5'-0 3/8"	2'-8 1/2"	4'-11 1/2"	94.2°	84.2°	95.8°	85.8°
P1006	1	2'-8 3/8"	5'-1 1/4"	2'-8 1/2"	5'-0 3/8"	94.2°	84.2°	95.8°	85.8°
P1007	1	2'-8 1/2"	4'-11 1/2"	2'-8 9/16"	4'-10 5/8"	95.8°	82.7°	97.3°	84.2°
P1008	1	2'-8 1/2"	5'-0 3/8"	2'-8 9/16"	4'-11 1/2"	95.8°	82.7°	97.3°	84.2°
P1009	1	2'-8 1/2"	5'-1 1/4"	2'-8 9/16"	5'-0 3/8"	95.8°	82.7°	97.3°	84.2°
P1010	1	2'-8 9/16"	4'-5 1/2"	2'-8 11/16"	4'-4 5/8"	97.3°	81.2°	98.8°	82.7°
P1011	1	2'-8 9/16"	4'-6 3/8"	2'-8 11/16"	4'-5 1/2"	97.3°	81.2°	98.8°	82.7°
P1012	1	2'-8 9/16"	4'-7 1/4"	2'-8 11/16"	4'-6 3/8"	97.3°	81.2°	98.8°	82.7°
P1013	1	2'-8 1/2"	5'-2 1/8"	2'-8 7/16"	5'-1 1/4"	94.4°	84.0°	96.1°	85.4°
P1014	1	2'-8 1/2"	5'-3"	2'-8 7/16"	5'-2 1/8"	94.3°	84.2°	96.0°	85.6°
P1015	1	2'-8 1/2"	5'-3 7/8"	2'-8 7/16"	5'-3"	94.1°	84.3°	95.8°	85.7°
P1016	1	2'-8 7/16"	5'-2 1/8"	2'-8 3/8"	5'-1 1/4"	96.0°	82.5°	97.7°	83.9°
P1017	1	2'-8 7/16"	5'-3"	2'-8 3/8"	5'-2 1/8"	95.8°	82.6°	97.5°	84.0°
P1018	1	2'-8 7/16"	5'-3 7/8"	2'-8 3/8"	5'-3"	95.7°	82.8°	97.4°	84.2°
P1019	1	2'-8 3/8"	4'-8 1/8"	2'-8 5/16"	4'-7 1/4"	97.5°	80.9°	99.2°	82.3°
P1020	1	2'-8 3/8"	4'-9"	2'-8 5/16"	4'-8 1/8"	97.4°	81.1°	99.1°	82.5°
P1021	1	2'-8 3/8"	4'-9 7/8"	2'-8 5/16"	4'-9"	97.2°	81.2°	98.9°	82.6°
P1022	1	2'-8 1/2"	5'-4 3/4"	2'-8 7/16"	5'-3 7/8"	94.5°	84.0°	96.2°	85.4°
P1023	1	2'-8 1/2"	5'-5 5/8"	2'-8 7/16"	5'-4 3/4"	94.3°	84.1°	96.0°	85.5°
P1024	1	2'-8 1/2"	5'-6 1/2"	2'-8 7/16"	5'-5 5/8"	94.2°	84.2°	95.9°	85.7°
P1025	1	2'-8 7/16"	5'-4 3/4"	2'-8 3/8"	5'-3 7/8"	96.0°	82.4°	97.8°	83.8°
P1026	1	2'-8 7/16"	5'-5 5/8"	2'-8 3/8"	5'-4 3/4"	95.8°	82.5°	97.6°	84.0°
P1027	1	2'-8 7/16"	5'-6 1/2"	2'-8 3/8"	5'-5 5/8"	95.8°	82.7°	97.5°	84.1°
P1028	1	2'-8 3/8"	4'-10 3/4"	2'-8 3/8"	4'-9 7/8"	97.6°	80.8°	99.3°	82.2°
P1029	1	2'-8 3/8"	4'-11 5/8"	2'-8 3/8"	4'-10 3/4"	97.5°	80.9°	99.2°	82.4°
P1030	1	2'-8 3/8"	5'-0 1/2"	2'-8 3/8"	4'-11 5/8"	97.3°	81.1°	99.1°	82.5°
P1031	1	2'-8 5/16"	2'-8 11/16"	2'-8 5/16"	2'-8 5/8"	90.4°	89.5°	90.5°	89.6°
P1032	1	2'-8 5/16"	2'-8 3/4"	2'-8 5/16"	2'-8 11/16"	90.4°	89.5°	90.5°	89.6°
P1033	1	2'-8 5/16"	2'-8 13/16"	2'-8 5/16"	2'-8 3/4"	90.4°	89.5°	90.5°	89.6°
P1034	1	2'-8 5/16"	2'-8 11/16"	2'-8 5/16"	2'-8 5/8"	90.5°	89.3°	90.7°	89.5°
P1035	1	2'-8 5/16"	2'-8 3/4"	2'-8 5/16"	2'-8 11/16"	90.5°	89.3°	90.7°	89.5°
P1036	1	2'-8 5/16"	2'-8 13/16"	2'-8 5/16"	2'-8 3/4"	90.5°	89.3°	90.7°	89.5°
P1037	1	2'-8 5/16"	2'-2 11/16"	2'-8 5/16"	2'-2 5/8"	90.7°	89.2°	90.8°	89.3°
P1038	1	2'-8 5/16"	2'-2 3/4"	2'-8 5/16"	2'-2 11/16"	90.7°	89.2°	90.8°	89.3°
P1039	1	2'-8 5/16"	2'-2 13/16"	2'-8 5/16"	2'-2 3/4"	90.7°	89.2°	90.8°	89.3°
P1040	1	2'-8 5/16"	2'-8 15/16"	2'-8 5/16"	2'-8 13/16"	90.7°	89.1°	90.9°	89.3°
P1041	1	2'-8 5/16"	2'-9 1/16"	2'-8 5/16"	2'-8 15/16"	90.7°	89.1°	90.9°	89.3°
P1042	1	2'-8 5/16"	2'-9 3/16"	2'-8 5/16"	2'-9 1/16"	90.7°	89.1°	90.9°	89.3°
P1043	1	2'-8 5/16"	2'-8 15/16"	2'-8 5/16"	2'-8 13/16"	90.9°	88.9°	91.1°	89.1°
P1044	1	2'-8 5/16"	2'-9 1/16"	2'-8 5/16"	2'-8 15/16"	90.9°	88.9°	91.1°	89.1°
P1045	1	2'-8 5/16"	2'-9 3/16"	2'-8 5/16"	2'-9 1/16"	90.9°	88.9°	91.1°	89.1°
P1046	1	2'-8 5/16"	2'-2 15/16"	2'-8 5/16"	2'-2 13/16"	91.1°	88.7°	91.3°	88.9°
P1047	1	2'-8 5/16"	2'-3 1/16"	2'-8 5/16"	2'-2 15/16"	91.1°	88.7°	91.3°	88.9°
P1048	1	2'-8 5/16"	2'-3 3/16"	2'-8 5/16"	2'-3 1/16"	91.1°	88.7°	91.3°	88.9°
P1049	1	2'-8 5/16"	2'-9 5/16"	2'-8 5/16"	2'-9 3/16"	91.0°	88.7°	91.3°	89.0°
P1050	1	2'-8 5/16"	2'-9 1/2"	2'-8 5/16"	2'-9 5/16"	91.0°	88.7°	91.3°	89.0°
P1051	1	2'-8 5/16"	2'-9 11/16"	2'-8 5/16"	2'-9 1/2"	91.0°	88.7°	91.3°	89.0°
P1052	1	2'-8 5/16"	2'-9 5/16"	2'-8 5/16"	2'-9 3/16"	91.3°	88.4°	91.6°	88.7°
P1053	1	2'-8 5/16"	2'-9 1/2"	2'-8 5/16"	2'-9 5/16"	91.3°	88.4°	91.6°	88.7°
P1054	1	2'-8 5/16"	2'-9 11/16"	2'-8 5/16"	2'-9 1/2"	91.3°	88.4°	91.6°	88.7°
P1055	1	2'-8 5/16"	2'-3 5/16"	2'-8 5/16"	2'-3 3/16"	91.6°	88.2°	91.8°	88.4°
P1056	1	2'-8 5/16"	2'-3 1/2"	2'-8 5/16"	2'-3 5/16"	91.6°	88.2°	91.8°	88.4°
P1057	1	2'-8 5/16"	2'-3 11/16"	2'-8 5/16"	2'-3 1/2"	91.6°	88.2°	91.8°	88.4°
P1058	1	2'-8 5/16"	2'-9 7/8"	2'-8 5/16"	2'-9 11/16"	91.2°	88.4°	91.6°	88.8°
P1059	1	2'-8 5/16"	2'-10 1/8"	2'-8 5/16"	2'-9 7/8"	91.2°	88.4°	91.6°	88.8°
P1060	1	2'-8 5/16"	2'-10 5/16"	2'-8 5/16"	2'-10 1/8"	91.2°	88.4°	91.6°	88.8°
P1061	1	2'-8 5/16"	2'-9 7/8"	2'-8 5/16"	2'-9 11/16"	91.6°	88.0°	92.0°	88.4°
P1062	1	2'-8 5/16"	2'-10 1/8"	2'-8 5/16"	2'-9 7/8"	91.6°	88.0°	92.0°	88.4°
P1063	1	2'-8 5/16"	2'-10 5/16"	2'-8 5/16"	2'-10 1/8"	91.6°	88.0°	92.0°	88.4°
P1064	1	2'-8 5/16"	2'-3 7/8"	2'-8 5/16"	2'-3 11/16"	92.0°	87.6°	92.4°	88.0°
P1065	1	2'-8 5/16"	2'-4 1/8"	2'-8 5/16"	2'-3 7/8"	92.0°	87.6°	92.4°	88.0°
P1066	1	2'-8 5/16"	2'-4 5/16"	2'-8 5/16"	2'-4 1/8"	92.0°	87.6°	92.4°	88.0°
P1067	1	2'-8 5/16"	2'-10 9/16"	2'-8 5/16"	2'-10 5/16"	91.5°	88.0°	92.0°	88.5°
P1068	1	2'-8 5/16"	2'-10 7/8"	2'-8 5/16"	2'-10 9/16"	91.5°	88.0°	92.0°	88.5°
P1069	1	2'-8 5/16"	2'-10 7/8"	2'-8 5/16"	2'-10 7/8"	91.5°	88.0°	92.0°	88.5°
P1070	1	2'-8 5/16"	2'-10 9/16"	2'-8 5/16"	2'-10 5/16"	92.0°	87.6°	92.4°	88.0°
P1071	1	2'-8 5/16"	2'-10 7/8"	2'-8 5/16"	2'-10 9/16"	92.0°	87.6°	92.4°	88.0°
P1072	1	2'-8 5/16"	2'-11 1/8"	2'-8 5/16"	2'-10 7/8"	92.0°	87.6°	92.4°	88.0°
P1073	1	2'-8 5/16"	2'-4 9/16"	2'-8 3/8"	2'-4 5/16"	92.4°	87.1°	92.9°	87.6°
P1074	1	2'-8 5/16"	2'-4 7/8"	2'-8 3/8"	2'-4 9/16"	92.4°	87.1°	92.9°	87.6°
P1075	1	2'-8 5/16"	2'-5 1/8"	2'-8 3/8"	2'-4 7/8"	92.4°	87.1°	92.9°	87.6°
P1076	1	2'-8 5/16"	2'-11 7/16"	2'-8 5/16"	2'-11 1/8"	91.8°	87.7°	92.3°	88.2°
P1077	1	2'-8 5/16"	2'-11 3/4"	2'-8 5/16"	2'-11 7/16"	91.8°	87.7°	92.3°	88.2°
P1078	1	2'-8 5/16"	3'-0 1/16"	2'-8 5/16"	2'-11 3/4"	91.8°	87.7°	92.3°	88.2°
P1079	1	2'-8 5/16"	2'-11 7/16"	2'-8 5/16"	2'-11 1/8"	92.3°	87.1°	92.9°	87.7°
P1080	1	2'-8 5/16"	2'-11 3/4"	2'-8 5/16"	2'-11 7/16"	92.3°	87.1°	92.9°	87.7°
P1081	1	2'-8 5/16"	3'-0 1/16"	2'-8 5/16"	2'-11 3/4"	92.3°	87.1°	92.9°	87.7°
P1082	1	2'-8 5/16"	2'-2 7/16"	2'-8 3/8"	2'-2 5/16"	92.9°	86.6°	93.4°	87.1°
P1083	1	2'-8 5/16"	2'-5 3/4"	2'-8 3/8"	2'-5 7/16"	92.9°	86.6°	93.4°	87.1°
P1084	1	2'-8 5/16"	2'-6 1/16"	2'-8 3/8"	2'-5 3/4"	92.9°	86.6°	93.4°	87.1°
P1085	1	2'-8 5/16"	3'-0 7/16"	2'-8 5/16"	3'-0 1/16"	92.0°	87.3°	92.7°	88.0°
P1086	1	2'-8 5/16"	3'-0 13/16"	2'-8 5/16"	3'-0 7/16"	92.0°	87.3°	92.7°	88.0°
P1087	1	2'-8 5/16"	3'-1 1/8"	2'-8 5/16"	3'-0 13/16"	92.0°	87.3°	92.7°	88.0°
P1088	1	2'-8 5/16"	3'-0 7/16"	2'-8 3/8"	3'-0 1/16"	92.7°	86.7°	93.3°	87.3°
P1089	1	2'-8 5/16"	3'-0 13/16"	2'-8 3/8"	3'-0 7/16"	92.7°	86.7°	93.3°	87.3°
P1090	1	2'-8 5/16"	3'-1 1/8"	2'-8 3/8"	3'-0 13/16"	92.7°	86.7°	93.3°	87.3°
P1091	1	2'-8 3/8"	2'-6 7/16"	2'-8 3/8"	2'-6 1/16"	93.3°	86.1°	93.9°	86.7°
P1092	1	2'-8 3/8"	2'-6 13/16"	2'-8 3/8"	2'-6 7/16"	93.3°	86.1°	93.9°	86.7°
P1093	1	2'-8 3/8"	2'-7 1/8"	2'-8 3/8"	2'-6 13/16"	93.3°	86.1°	93.9°	86.7°
P1094	1	2'-8 5/16"	3'-1 9/16"	2'-8 3/8"	3'-1 3/16"	92.3°	87.0°	93.0°	87.7°
P1095	1	2'-8 5/16"	3'-2"	2'-8 3/8"	3'-1 9/16"	92.3°	87.0°	93.0°	87.7°
P1096	1	2'-8 5/16"	3'-2 3/8"	2'-8 3/8"	3'-2"	92.3°	87.0°	93.0°	87.7°
P1097	1	2'-8 3/8"	3'-1 9/16"	2'-8 3/8"	3'-1 3/16"	93.0°	86.3°	93.7°	87.0°
P1098	1	2'-8 3/8"	3'-2"	2'-8 3/8"	3'-1 9/16"	93.0°	86.3°	93.7°	87.0°
P1099	1	2'-8 3/8"	3'-2 3/8"	2'-8 3/8"	3'-2"	93.0°	86.3°	93.7°	87.0°
P1100	1	2'-8 3/8"	2'-7 9/16"	2'-8 3/8"	2'-7 3/16"	93.7°	85.6°	94.4°	86.3°
P1101	1	2'-8 3/8"	2'-8"	2'-8 3/8"	2'-7 9/16"	93.7°	85.6°	94.4°	86.3°
P1102	1	2'-8 3/8"	2'-8 3/8"	2'-8 3/8"	2'-8"	93.7°	85.6°	94.4°	86.3°
P1103	1	2'-8 5/16"	3'-2 7/8"	2'-8 3/8"	3'-2 3/8"	92.5°	86.7°	93.3°	87.5°
P1104	1	2'-8 5/16"	3'-3 5/16"	2'-8 3/8"	3'-2 7/8"	92.5°	86.7°	93.3°	87.5°
P1105	1	2'-8 5/16"	3'-3 13/16"	2'-8 3/8"	3'-3 5/16"	92.5°	86.7°	93.3°	87.5°
P1106	1	2'-8 3/8"	3'-2 7/8"	2'-8 3/8"	3'-2 3/8"	93.3°	85.9°	94.1°	86.7°
P1107	1	2'-8 3/8"	3'-3 5/16"	2'-8 3/8"	3'-2 7/8"	93.3°	85.9°	94.1°	86.7°

MT-71 Adaptive Panels Schedule

Panel Mark	Count	A	B	C	D	AB	BC	CD	DA
P1108	1	2'-8 3/8"	3'-3 13/16"	2'-8 3/8"	3'-3 5/16"	93.3°	85.9°	94.1°	86.7°
P1109	1	2'-8 3/8"	2'-8 7/8"	2'-8 7/16"	2'-8 7/16"	94.1°	85.1°	94.9°	85.9°
P1110	1	2'-8 3/8"	2'-9 5/16"	2'-8 7/16"	2'-8 7/8"	94.1°	85.1°	94.9°	85.9°
P1111	1	2'-8 3/8"	2'-9 13/16"	2'-8 7/16"	2'-9 5/16"	94.1°	85.1°	94.9°	85.9°
P1112	1	2'-8 5/16"	3'-4 5/16"	2'-8 3/8"	3'-3 13/16"	92.7°	86.4°	93.6°	87.3°
P1113	1	2'-8 5/16"	3'-4 13/16"	2'-8 3/8"	3'-4 5/16"	92.7°	86.4°	93.6°	87.3°
P1114	1	2'-8 5/16"	3'-5 3/8"	2'-8 3/8"	3'-4 7/8"	92.7°	86.4°	93.6°	87.3°
P1115	1	2'-8 3/8"	3'-4 5/16"	2'-8 7/16"	3'-3 13/16"	93.6°	85.5°	94.5°	86.4°
P1116	1	2'-8 3/8"	3'-4 13/16"	2'-8 7/16"	3'-4 5/16"	93.6°	85.5°	94.5°	86.4°
P1117	1	2'-8 3/8"	3'-5 3/8"	2'-8 7/16"	3'-4 7/8"	93.6°	85.5°	94.5°	86.4°
P1118	1	2'-8 7/16"	2'-10 5/16"	2'-8 7/16"	2'-9 13/16"	94.5°	84.6°	95.4°	85.5°
P1119	1	2'-8 7/16"	2'-10 13/16"	2'-8 7/16"	2'-10 5/16"	94.5°	84.6°	95.4°	85.5°
P1120	1	2'-8 7/16"	2'-11 3/8"	2'-8 7/16"	2'-10 7/8"	94.5°	84.6°	95.4°	85.5°
P1121	1	2'-8 7/16"	8'-3 1/4"	2'-8 1/4"	8'-3 1/16"	91.1°	88.6°	91.5°	88.8°
P1122	1	2'-8 7/16"	8'-3 3/8"	2'-8 1/4"	8'-3 1/4"	91.0°	88.7°	91.4°	88.9°
P1123	1	2'-8 7/16"	8'-3 9/16"	2'-8 1/4"	8'-3 3/8"	90.9°	88.8°	91.3°	88.9°
P1124	1	2'-8 1/4"	8'-3 1/4"	2'-8 1/8"	8'-3 1/16"	94.4°	88.3°	91.8°	88.5°
P1125	1	2'-8 1/4"	8'-3 3/8"	2'-8 1/8"	8'-3 1/4"	91.3°	88.4°	91.7°	88.6°
P1126	1	2'-8 1/4"	8'-3 9/16"	2'-8 1/8"	8'-3 3/8"	91.2°	88.5°	91.6°	88.7°
P1127	1	2'-8 1/8"	7'-9 1/4"	2'-7 15/16"	7'-9 1/16"	91.7°	88.0°	92.0°	88.2°
P1128	1	2'-8 1/8"	7'-9 3/8"	2'-7 15/16"	7'-9 1/4"	91.6°	88.1°	92.0°	88.3°
P1129	1	2'-8 1/8"	7'-9 9/16"	2'-7 15/16"	7'-9 3/8"	91.5°	88.2°	91.9°	88.4°
P1130	1	2'-8 7/16"	8'-3 5/8"	2'-8 1/4"	8'-3 9/16"	90.6°	89.3°	90.8°	89.3°
P1131	1	2'-8 7/16"	8'-3 11/16"	2'-8 1/4"	8'-3 5/8"	90.5°	89.4°	90.7°	89.4°
P1132	1	2'-8 7/16"	8'-3 3/4"	2'-8 1/4"	8'-3 11/16"	90.4°	89.5°	90.6°	89.5°
P1133	1	2'-8 1/4"	8'-3 5/8"	2'-8 1/16"	8'-3 9/16"	90.7°	89.2°	90.9°	89.2°
P1134	1	2'-8 1/4"	8'-3 11/16"	2'-8 1/16"	8'-3 5/8"	90.6°	89.3°	90.8°	89.3°
P1135	1	2'-8 1/4"	8'-3 3/4"	2'-8 1/16"	8'-3 11/16"	90.5°	89.4°	90.7°	89.4°
P1136	1	2'-8 1/16"	7'-9 5/8"	2'-7 15/16"	7'-9 9/16"	90.8°	89.0°	91.1°	89.1°
P1137	1	2'-8 1/16"	7'-9 11/16"	2'-7 15/16"	7'-9 5/8"	90.7°	89.1°	91.0°	89.2°
P1138	1	2'-8 1/16"	7'-9 3/4"	2'-7 15/16"	7'-9 11/16"	90.6°	89.2°	90.9°	89.3°
P1139	1	2'-8 7/16"	8'-3 3/4"	2'-8 1/4"	8'-3 3/4"	90.1°	89.9°	90.2°	89.8°
P1140	1	2'-8 7/16"	8'-3 3/4"	2'-8 1/4"	8'-3 3/4"	90.0°	90.0°	90.1°	89.9°
P1141	1	2'-8 7/16"	8'-3 13/16"	2'-8 1/4"	8'-3 3/4"	89.9°	90.1°	90.0°	90.0°
P1142	1	2'-8 1/4"	8'-3 3/4"	2'-8 1/16"	8'-3 3/4"	90.1°	89.9°	90.2°	89.8°
P1143	1	2'-8 1/4"	8'-3 3/4"	2'-8 1/16"	8'-3 3/4"	90.0°	90.0°	90.1°	89.9°
P1144	1	2'-8 1/4"	8'-3 13/16"	2'-8 1/16"	8'-3 3/4"	89.9°	90.1°	90.0°	90.0°
P1145	1	2'-8 1/16"	7'-9 3/4"	2'-7 15/16"	7'-9 3/4"	90.1°	89.9°	90.2°	89.8°
P1146	1	2'-8 1/16"	7'-9 3/4"	2'-7 15/16"	7'-9 3/4"	90.0°	90.0°	90.1°	89.9°
P1147	1	2'-8 1/16"	7'-9 13/16"	2'-7 15/16"	7'-9 3/4"	89.9°	90.1°	90.0°	90.0°
P1148	8	2'-8 7/16"	8'-3 13/16"	2'-8 1/4"	8'-3 13/16"	90.0°	90.0°	90.1°	89.9°
P1149	8	2'-8 7/16"	8'-3 13/16"	2'-8 1/4"	8'-3 13/16"	90.0°	90.0°	90.0°	90.0°
P1150	8	2'-8 7/16"	8'-3 13/16"	2'-8 1/4"	8'-3 13/16"	89.9°	90.1°	90.0°	90.0°
P1151	8	2'-8 1/4"	8'-3 13/16"	2'-8 1/16"	8'-3 13/16"	90.0°	90.0°	90.1°	89.9°
P1152	8	2'-8 1/4"	8'-3 13/16"	2'-8 1/16"	8'-3 13/16"	90.0°	90.0°	90.0°	90.0°
P1153	8	2'-8 1/4"	8'-3 13/16"	2'-8 1/16"	8'-3 13/16"	89.9°	90.1°	90.0°	90.0°
P1154	8	2'-8 1/16"	7'-9 13/16"	2'-7 15/16"	7'-9 13/16"	90.0°	90.0°	90.1°	89.9°
P1155	8	2'-8 1/16"	7'-9 13/16"	2'-7 15/16"	7'-9 13/16"	90.0°	90.0°	90.0°	90.0°
P1156	8	2'-8 1/16"	7'-9 13/16"	2'-7 15/16"	7'-9 13/16"	89.9°	90.1°	90.0°	90.0°
P1157	1	2'-8 1/2"	7'-2 3/8"	2'-8 3/8"	7'-3 1/8"	86.0°	95.4°	84.8°	93.9°
P1158	1	2'-8 1/2"	7'-1 5/8"	2'-8 3/8"	7'-2 3/8"	85.9°	95.5°	84.6°	94.0°
P1159	1	2'-8 1/2"	7'-0 7/8"	2'-8 3/8"	7'-1 5/8"	85.8°	95.6°	84.5°	94.1°
P1160	1	2'-8 3/8"	7'-2 3/8"	2'-8 5/16"	7'-3 1/8"	84.6°	96.7°	83.4°	95.2°
P1161	1	2'-8 3/8"	7'-1 5/8"	2'-8 5/16"	7'-2 3/8"	84.5°	96.8°	83.3°	95.4°
P1162	1	2'-8 3/8"	7'-0 7/8"	2'-8 5/16"	7'-1 5/8"	84.4°	96.9°	83.2°	95.5°
P1163	1	2'-8 5/16"	6'-8 3/8"	2'-8 1/4"	6'-9 1/8"	83.3°	98.1°	82.0°	96.6°
P1164	1	2'-8 5/16"	6'-7 5/8"	2'-8 1/4"	6'-8 3/8"	83.2°	98.2°	81.9°	96.7°
P1165	1	2'-8 5/16"	6'-6 7/8"	2'-8 1/4"	6'-7 5/8"	83.1°	98.3°	81.8°	96.8°
P1166	1	2'-8 1/2"	7'-0 1/16"	2'-8 7/16"	7'-0 13/16"	85.9°	95.6°	84.5°	94.0°
P1167	1	2'-8 1/2"	6'-11 1/4"	2'-8 7/16"	7'-0"	85.7°	95.7°	84.4°	94.1°
P1168	1	2'-8 1/2"	6'-10 7/16"	2'-8 7/16"	6'-11 1/4"	85.6°	95.8°	84.3°	94.3°
P1169	1	2'-8 7/16"	7'-0 1/16"	2'-8 5/16"	7'-0 13/16"	84.4°	97.0°	83.1°	95.5°
P1170	1	2'-8 7/16"	6'-11 1/4"	2'-8 5/16"	7'-0"	84.3°	97.1°	83.0°	95.6°
P1171	1	2'-8 7/16"	6'-10 7/16"	2'-8 5/16"	6'-11 1/4"	84.2°	97.2°	82.9°	95.7°
P1172	1	2'-8 5/16"	6'-6 1/16"	2'-8 5/16"	6'-6 13/16"	83.0°	98.4°	81.7°	96.9°
P1173	1	2'-8 5/16"	6'-5 1/4"	2'-8 5/16"	6'-6"	82.9°	98.6°	81.6°	97.0°
P1174	1	2'-8 5/16"	6'-4 7/16"	2'-8 5/16"	6'-5 1/4"	82.8°	98.7°	81.4°	97.1°
P1175	1	2'-8 1/2"	6'-9 9/16"	2'-8 7/16"	6'-10 7/16"	85.7°	95.7°	84.4°	94.1°
P1176	1	2'-8 1/2"	6'-8 3/4"	2'-8 7/16"	6'-9 9/16"	85.6°	95.9°	84.3°	94.3°
P1177	1	2'-8 1/2"	6'-7 7/8"	2'-8 7/16"	6'-8 3/4"	85.5°	96.0°	84.1°	94.4°
P1178	1	2'-8 7/16"	6'-9 9/16"	2'-8 3/8"	6'-10 7/16"	84.3°	97.2°	82.9°	95.6°
P1179	1	2'-8 7/16"	6'-8 3/4"	2'-8 3/8"	6'-9 9/16"	84.1°	97.3°	82.8°	95.7°
P1180	1	2'-8 7/16"	6'-7 7/8"	2'-8 3/8"	6'-8 3/4"	84.0°	97.5°	82.7°	95.9°
P1181	1	2'-8 3/8"	6'-3 9/16"	2'-8 5/16"	6'-4 7/16"	82.8°	98.7°	81.4°	97.1°
P1182	1	2'-8 3/8"	6'-2 3/4"	2'-8 5/16"	6'-3 9/16"	82.7°	98.8°	81.3°	97.2°
P1183	1	2'-8 3/8"	6'-1 7/8"	2'-8 5/16"	6'-2 3/4"	82.5°	99.0°	81.2°	97.3°
P1184	1	2'-8 1/2"	6'-7"	2'-8 7/16"	6'-7 7/8"	85.7°	95.9°	84.3°	94.2°
P1185	1	2'-8 1/2"	6'-6 3/16"	2'-8 7/16"	6'-7"	85.5°	96.0°	84.1°	94.3°
P1186	1	2'-8 1/2"	6'-5 5/16"	2'-8 7/16"	6'-6 1/8"	85.4

MT-71 Adaptive Panels Schedule

Panel Mark	Count	A	B	C	D	AB	BC	CD	DA
P1477	1	2'-8 7/16"	1'-11 5/16"	2'-8 3/8"	1'-11 5/16"	87.9°	92.1°	88.0°	92.0°
P1478	1	2'-8 7/16"	1'-11 5/16"	2'-8 3/8'	1'-11 5/16"	87.8°	92.2°	87.9°	92.1°
P1479	1	2'-8 7/16"	1'-11 5/16"	2'-8 7/16"	1'-11 5/16"	87.6°	92.4°	87.7°	92.3°
P1480	1	2'-8 7/16"	1'-11 5/16"	2'-8 7/16"	1'-11 5/16"	87.5°	92.5°	87.6°	92.4°
P1481	1	2'-8 7/16"	1'-11 5/16"	2'-8 7/16"	1'-11 5/16"	87.4°	92.6°	87.5°	92.5°
P1482	1	2'-8 7/16"	1'-11 5/16"	2'-8 7/16"	1'-11 5/16"	87.3°	92.7°	87.4°	92.6°
P1483	1	2'-8 7/16"	1'-11 5/16"	2'-8 7/16"	1'-11 5/16"	87.2°	92.8°	87.3°	92.7°
P1484	1	2'-8 7/16"	1'-11 5/16"	2'-8 7/16"	1'-11 5/16"	87.1°	92.9°	87.2°	92.8°
P1485	1	2'-8 7/16"	1'-11 5/16"	2'-8 7/16"	1'-11 5/16"	86.9°	93.1°	87.0°	93.0°
P1486	1	2'-8 7/16"	1'-11 5/16"	2'-8 7/16"	1'-11 5/16"	86.8°	93.2°	86.9°	93.1°
P1487	1	2'-8 7/16"	1'-11 5/16"	2'-8 7/16"	1'-11 5/16"	86.7°	93.3°	86.8°	93.2°
P1488	1	2'-8 1/2"	1'-11 5/16"	2'-8 7/16"	1'-11 5/16"	86.6°	93.4°	86.7°	93.2°
P1489	1	2'-8 1/2"	1'-11 5/16"	2'-8 7/16"	1'-11 5/16"	86.5°	93.5°	86.6°	93.4°
P1490	2	2'-8 1/2"	1'-11 5/16"	2'-8 7/16"	1'-11 5/16"	86.4°	93.6°	86.5°	93.5°
P1491	1	2'-8 1/2"	1'-11 5/16"	2'-8 7/16"	1'-11 5/16"	86.3°	93.7°	86.4°	93.6°
P1492	2	2'-8 1/2"	1'-11 5/16"	2'-8 7/16"	1'-11 5/16"	86.2°	93.8°	86.3°	93.7°
P1493	1	2'-8 1/2"	1'-11 5/16"	2'-8 7/16"	1'-11 5/16"	86.1°	93.9°	86.2°	93.8°
P1494	1	2'-8 1/2"	1'-11 5/16"	2'-8 7/16"	1'-11 5/16"	86.0°	94.0°	86.1°	93.9°

Grand total: 3013

CAD DRAFTER

DNI

CAD DRAFTER
4024 Coleman Ave, San Diego, CA 92110
info@cadrafter.us
+1 -619-639-3935

PROJECT NAME: Grand Sierra Resort & Casino - Masterplan
East 2nd StreetReno NV 89595

SHEET TITLE: MT-71 Panels - Schedule - Part 4

PROJECT MGR : Approver

REV	DATE	COMMENTS
1		
2		
3		
4		

JOB NO.
05.4604.000

DATE
16/06/26

DRAWN BY
Author

DWG NO.
ACP-374

MT-71 Soffit Panels Schedule

Panel Mark	Count	A	B	C	D	AB	BC	CD	DA	Soffit Width	Soffit Angle
SP1	10	7'-6 11/16"	4"	7'-6 11/16"	4"	90.0°	90.0°	90.0°	90.0°	<varies>	<varies>
SP2	8	8'-0 3/4"	4"	8'-0 3/4"	4"	89.9°	90.1°	90.1°	89.9°	2'-0"	4.6°
SP3	1	8'-0 3/4"	4"	8'-0 3/4"	4"	89.8°	90.2°	90.1°	89.9°	2'-0"	4.6°
SP4	1	8'-0 3/4"	4"	8'-0 3/4"	4"	88.9°	91.1°	89.2°	90.8°	3'-4 3/4"	4.6°
SP5	1	7'-8 5/8"	4"	7'-8 5/8"	4"	90.9°	89.1°	90.9°	89.1°	2'-1 11/16"	0.0°
SP6	1	8'-0 13/16"	4"	8'-0 13/16"	4"	88.0°	92.0°	88.2°	91.8°	3'-4 3/4"	4.6°
SP7	1	7'-8 11/16"	4"	7'-8 11/16"	4"	91.9°	88.1°	91.9°	88.1°	2'-1 11/16"	0.0°
SP8	1	8'-0 7/8"	4"	8'-0 7/8"	4"	87.0°	93.0°	87.3°	92.7°	3'-4 3/4"	4.6°
SP9	1	7'-8 3/4"	4"	7'-8 3/4"	4"	93.0°	87.0°	93.0°	87.0°	2'-1 11/16"	0.0°
SP10	1	8'-1"	4"	8'-0 15/16"	4"	86.1°	93.9°	86.4°	93.6°	3'-4 3/4"	4.7°
SP11	1	7'-8 7/8"	4"	7'-8 7/8"	4"	93.9°	86.1°	93.9°	86.1°	2'-1 11/16"	0.0°
SP12	1	8'-1 1/16"	4"	8'-1 1/16"	4"	85.3°	94.7°	85.6°	94.4°	3'-4 3/4"	4.7°
SP13	1	7'-8 15/16"	4"	7'-8 15/16"	4"	94.8°	85.2°	94.8°	85.2°	2'-1 11/16"	0.0°
SP14	1	8'-1 3/16"	4"	8'-1 3/16"	4"	84.5°	95.5°	84.8°	95.2°	3'-4 3/4"	4.8°
SP15	1	7'-9 1/16"	4"	7'-9 1/16"	4"	95.6°	84.4°	95.6°	84.4°	2'-1 11/16"	0.0°
SP16	1	7'-9 1/8"	4"	7'-9 1/8"	4"	95.9°	84.1°	95.9°	84.1°	2'-1 5/8"	0.0°
SP17	1	8'-1 5/16"	4"	8'-1 5/16"	4"	83.8°	96.2°	84.1°	95.9°	3'-4 3/4"	4.9°
SP18	1	8'-1 7/16"	4"	8'-1 7/16"	4"	83.2°	96.8°	83.5°	96.5°	5'-0"	5.0°
SP19	1	8'-1 9/16"	4"	8'-1 9/16"	4"	82.6°	97.4°	82.9°	97.1°	5'-1 5/16"	5.1°
SP20	1	8'-1 11/16"	4"	8'-1 5/8"	4"	82.1°	97.9°	82.4°	97.6°	5'-2 7/16"	5.2°
SP21	1	8'-1 3/4"	4"	8'-1 3/4"	4"	81.7°	98.3°	82.0°	98.0°	2'-0"	5.4°
SP22	1	8'-1 7/8"	4"	8'-1 13/16"	4"	81.3°	98.7°	81.7°	98.3°	2'-0"	5.5°
SP23	1	8'-1 15/16"	4"	8'-1 15/16"	4"	81.0°	99.0°	81.4°	98.6°	2'-0"	5.7°
SP24	1	8'-2"	4"	8'-2"	4"	80.8°	99.2°	81.2°	98.8°	2'-0"	5.9°
SP25	1	8'-2 1/16"	4"	8'-2"	4"	80.7°	99.3°	81.0°	99.0°	2'-0"	6.1°
SP26	1	8'-2 1/16"	4"	8'-2 1/16"	4"	80.6°	99.4°	81.0°	99.0°	2'-0"	6.3°
SP27	1	8'-2 1/16"	4"	8'-2 1/16"	4"	80.5°	99.5°	80.9°	99.1°	2'-0"	6.6°
SP28	1	8'-2 1/16"	4"	8'-2 1/16"	4"	80.6°	99.4°	81.0°	99.0°	2'-0"	6.9°
SP29	1	8'-2 1/16"	4"	8'-2"	4"	80.7°	99.3°	81.1°	98.9°	2'-0"	7.1°
SP30	1	8'-2"	4"	8'-2"	4"	80.8°	99.2°	81.2°	98.8°	2'-0"	7.4°
SP31	1	8'-3 1/16"	4"	8'-3 1/16"	4"	81.2°	98.8°	81.2°	98.8°	2'-0"	7.8°
SP32	1	8'-3"	4"	8'-3"	4"	81.5°	98.5°	81.4°	98.6°	2'-0"	8.1°
SP33	1	8'-2 15/16"	4"	8'-2 15/16"	4"	81.7°	98.3°	81.7°	98.3°	2'-0"	8.5°
SP34	1	8'-2 7/8"	4"	8'-2 7/8"	4"	82.1°	97.9°	82.0°	98.0°	2'-0"	8.9°
SP35	1	8'-2 13/16"	4"	8'-2 13/16"	4"	82.4°	97.6°	82.4°	97.6°	2'-0"	9.3°
SP36	1	8'-2 11/16"	4"	8'-2 11/16"	4"	82.8°	97.2°	82.8°	97.2°	2'-0"	9.7°
SP37	1	8'-2 5/8"	4"	8'-2 5/8"	4"	83.2°	96.8°	83.2°	96.8°	2'-0"	10.2°
SP38	1	8'-2 1/2"	4"	8'-2 1/2"	4"	83.6°	96.4°	83.6°	96.4°	2'-0"	10.6°
SP39	1	8'-2 7/16"	4"	8'-2 7/16"	4"	84.1°	95.9°	84.1°	95.9°	2'-0"	11.0°
SP40	1	8'-2 3/8"	4"	8'-2 3/8"	4"	84.6°	95.4°	84.6°	95.4°	2'-0"	11.5°
SP41	1	8'-2 5/16"	4"	8'-2 5/16"	4"	85.1°	94.9°	85.1°	94.9°	2'-0"	11.9°
SP42	1	8'-2 3/16"	4"	8'-2 3/16"	4"	85.6°	94.4°	85.6°	94.4°	2'-0"	12.3°
SP43	1	8'-2 1/8"	4"	8'-2 1/8"	4"	86.1°	93.9°	86.1°	93.9°	2'-0"	12.7°
SP44	1	8'-2 1/16"	4"	8'-2 1/16"	4"	86.6°	93.4°	86.6°	93.4°	2'-0"	13.0°
SP45	1	8'-2 1/16"	4"	8'-2 1/16"	4"	87.1°	92.9°	87.1°	92.9°	2'-0"	13.3°
SP46	1	8'-2"	4"	8'-2"	4"	87.6°	92.4°	87.6°	92.4°	2'-0"	13.6°
SP47	1	8'-1 15/16"	4"	8'-1 15/16"	4"	88.2°	91.8°	88.2°	91.8°	2'-0"	13.8°
SP48	1	8'-1 15/16"	4"	8'-1 15/16"	4"	88.7°	91.3°	88.7°	91.3°	2'-0"	13.9°
SP49	1	8'-1 15/16"	4"	8'-1 15/16"	4"	89.2°	90.8°	89.2°	90.8°	2'-0"	14.0°
SP50	1	8'-1 7/8"	4"	8'-1 7/8"	4"	89.7°	90.3°	89.7°	90.3°	2'-0"	14.0°
SP51	50	8'-0 13/16"	4"	8'-0 3/4"	4"	89.6°	90.4°	90.4°	89.6°	2'-0"	14.0°
SP52	10	7'-6 11/16"	4"	7'-6 11/16"	4"	90.0°	90.0°	90.0°	90.0°	2'-0"	14.0°
SP53	1	8'-1 7/8"	4"	8'-1 7/8"	4"	90.3°	89.7°	90.3°	89.7°	2'-0"	14.0°
SP54	1	8'-1 15/16"	4"	8'-1 15/16"	4"	90.8°	89.2°	90.8°	89.2°	2'-0"	13.9°
SP55	1	8'-1 15/16"	4"	8'-1 15/16"	4"	91.3°	88.7°	91.3°	88.7°	2'-0"	13.8°
SP56	1	8'-1 15/16"	4"	8'-1 15/16"	4"	91.8°	88.2°	91.8°	88.2°	2'-0"	13.6°
SP57	1	8'-2"	4"	8'-2"	4"	92.4°	87.6°	92.4°	87.6°	2'-0"	13.3°
SP58	1	8'-2 1/16"	4"	8'-2 1/16"	4"	92.9°	87.1°	92.9°	87.1°	2'-0"	13.0°
SP59	1	8'-2 1/16"	4"	8'-2 1/16"	4"	93.4°	86.6°	93.4°	86.6°	2'-0"	12.7°
SP60	1	8'-2 1/8"	4"	8'-2 1/8"	4"	93.9°	86.1°	93.9°	86.1°	2'-0"	12.3°
SP61	1	8'-2 3/16"	4"	8'-2 3/16"	4"	94.4°	85.6°	94.4°	85.6°	2'-0"	11.9°
SP62	1	8'-2 5/16"	4"	8'-2 5/16"	4"	94.9°	85.1°	94.9°	85.1°	2'-0"	11.5°
SP63	1	8'-2 3/8"	4"	8'-2 3/8"	4"	95.4°	84.6°	95.4°	84.6°	2'-0"	11.0°
SP64	1	8'-2 7/16"	4"	8'-2 7/16"	4"	95.9°	84.1°	95.9°	84.1°	2'-0"	10.6°
SP65	1	8'-2 1/2"	4"	8'-2 1/2"	4"	96.4°	83.6°	96.4°	83.6°	2'-0"	10.2°
SP66	1	8'-2 5/8"	4"	8'-2 5/8"	4"	96.8°	83.2°	96.8°	83.2°	2'-0"	9.7°
SP67	1	8'-2 11/16"	4"	8'-2 11/16"	4"	97.2°	82.8°	97.2°	82.8°	2'-0"	9.3°
SP68	1	8'-2 13/16"	4"	8'-2 13/16"	4"	97.6°	82.4°	97.6°	82.4°	2'-0"	8.9°
SP69	1	8'-2 7/8"	4"	8'-2 7/8"	4"	98.0°	82.0°	97.9°	82.1°	2'-0"	8.5°
SP70	1	8'-2 15/16"	4"	8'-2 15/16"	4"	98.3°	81.7°	98.3°	81.7°	2'-0"	8.1°
SP71	1	8'-3"	4"	8'-3"	4"	98.6°	81.4°	98.5°	81.5°	2'-0"	7.8°
SP72	1	8'-3 1/16"	4"	8'-3 1/16"	4"	98.8°	81.2°	98.8°	81.2°	2'-0"	7.4°
SP73	1	8'-2"	4"	8'-2"	4"	98.8°	81.2°	99.2°	80.8°	2'-0"	7.1°
SP74	1	8'-2 1/16"	4"	8'-2"	4"	98.9°	81.1°	99.3°	80.7°	2'-0"	6.9°
SP75	1	8'-2 1/16"	4"	8'-2 1/16"	4"	99.0°	81.0°	99.4°	80.6°	2'-0"	6.6°
SP76	1	8'-2 1/16"	4"	8'-2 1/16"	4"	99.1°	80.9°	99.5°	80.5°	2'-0"	6.3°
SP77	1	8'-2 1/16"	4"	8'-2 1/16"	4"	99.0°	81.0°	99.4°	80.6°	2'-0"	6.1°
SP78	1	8'-2 1/16"	4"	8'-2"	4"	99.0°	81.0°	99.3°	80.7°	2'-0"	5.9°
SP79	1	8'-2"	4"	8'-2"	4"	98.8°	81.2°	99.2°	80.8°	2'-0"	5.7°
SP80	1	8'-1 15/16"	4"	8'-1 15/16"	4"	98.6°	81.4°	99.0°	81.0°	2'-0"	5.5°
SP81	1	8'-1 7/8"	4"	8'-1 13/16"	4"	98.3°	81.7°	98.7°	81.3°	2'-0"	5.4°
SP82	1	8'-1 3/4"	4"	8'-1 3/4"	4"	98.0°	82.0°	98.3°	81.7°	2'-0"	5.2°
SP83	1	8'-1 11/16"	4"	8'-1 5/8"	4"	97.6°	82.4°	97.9°	82.1°	2'-0"	5.1°
SP84	1	8'-1 9/16"	4"	8'-1 9/16"	4"	97.1°	82.9°	97.4°	82.6°	2'-0"	5.0°
SP85	1	8'-1 7/16"	4"	8'-1 7/16"	4"	96.5°	83.5°	96.8°	83.2°	2'-0"	4.9°
SP86	1	8'-1 5/16"	4"	8'-1 5/16"	4"	95.9°	84.1°	96.2°	83.8°	2'-0"	4.8°
SP87	1	8'-1 3/16"	4"	8'-1 3/16"	4"	95.2°	84.8°	95.5°	84.5°	2'-0"	4.7°
SP88	1	8'-1 1/16"	4"	8'-1 1/16"	4"	94.4°	85.6°	94.7°	85.3°	2'-0"	4.7°
SP89	1	8'-1"	4"	8'-0 15/16"	4"	93.6°	86.4°	93.9°	86.1°	2'-0"	4.6°
SP90	1	8'-0 7/8"	4"	8'-0 7/8"	4"	92.7°	87.3°	93.0°	87.0°	2'-0"	4.6°
SP91	1	8'-0 13/16"	4"	8'-0 13/16"	4"	91.8°	88.2°	92.0°	88.0°	2'-0"	4.6°
SP92	1	8'-0 3/4"	4"	8'-0 3/4"	4"	90.8°	89.2°	91.1°	88.9°	2'-0"	4.6°
SP93	1	8'-0 3/4"	4"	8'-0 3/4"	4"	89.9°	90.1°	90.2°	89.8°	2'-0"	4.6°

Grand total: 167

CAD DRAFTER

DNI

CAD DRAFTER
4024 Coleman Ave, San Diego, CA 92110
info@caddrafter.us
+1 -619-639-3935

PROJECT NAME: **Grand Sierra Resort & Casino - Masterplan**
East 2nd StreetReno NV 89595

SHEET TITLE: **MT-71 Soffit Panels - Schedule**

PROJECT MGR.: Approver

REV	DATE	COMMENTS
1		
2		
3		
4		

JOB NO. 05.4604.000

DATE 16/06/26

DRAWN BY Author

DWG NO. ACP-375

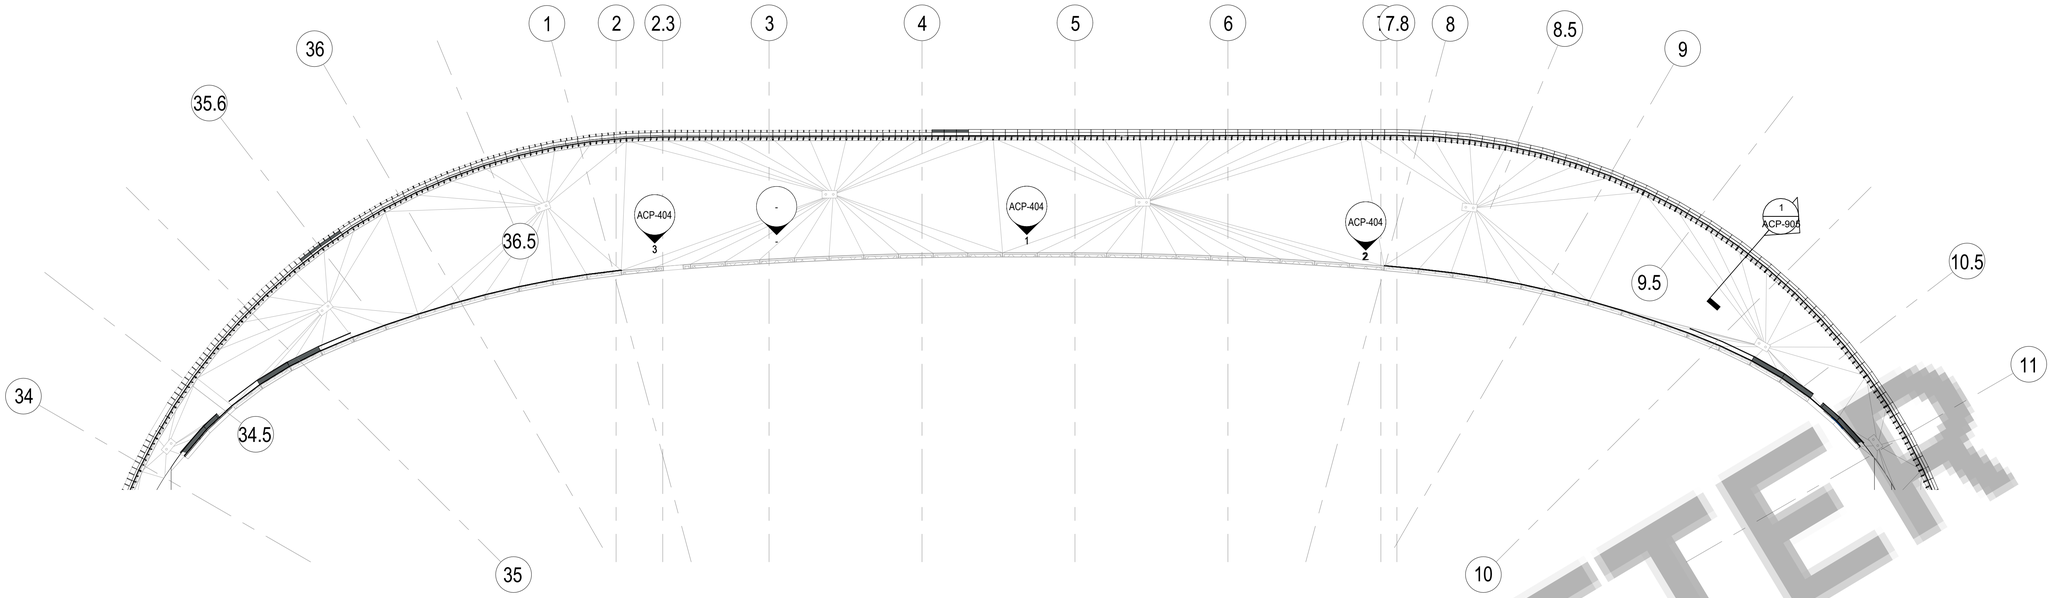

1 ROOF-ACP_MT-73_Plan_North
SCALE: 1/16" = 1'-0"

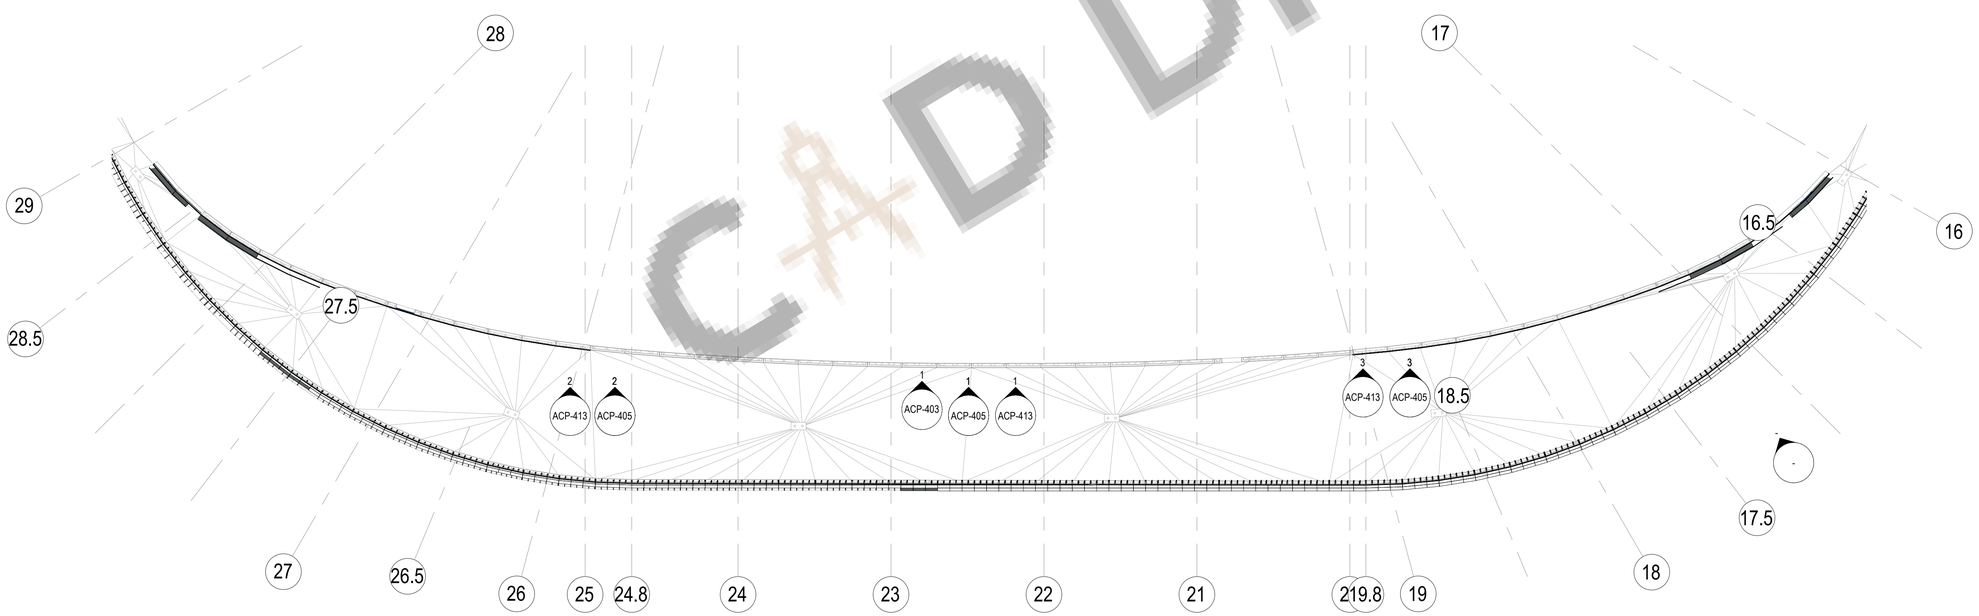

2 ROOF-ACP_MT-73_Plan_South
SCALE: 1/16" = 1'-0"

CAD DRAFTER

DNI

CAD DRAFTER
4024 Coleman Ave, San Diego, CA 92110
info@cadrafter.us
+1 -619-639-3535

PROJECT NAME: Grand Sierra Resort & Casino - Masterplan
East 2nd StreetReno NV 89595
SHEET TITLE: Roofing_ACP_Plans_MT-77
PROJECT MGR.: Approver

REV	DATE	COMMENTS
1		
2		
3		
4		

JOB NO.
05.4604.000
DATE
16/06/26
DRAWN BY
Author
DWG NO.
ACP-401

Refer to Schedules for Panels Details

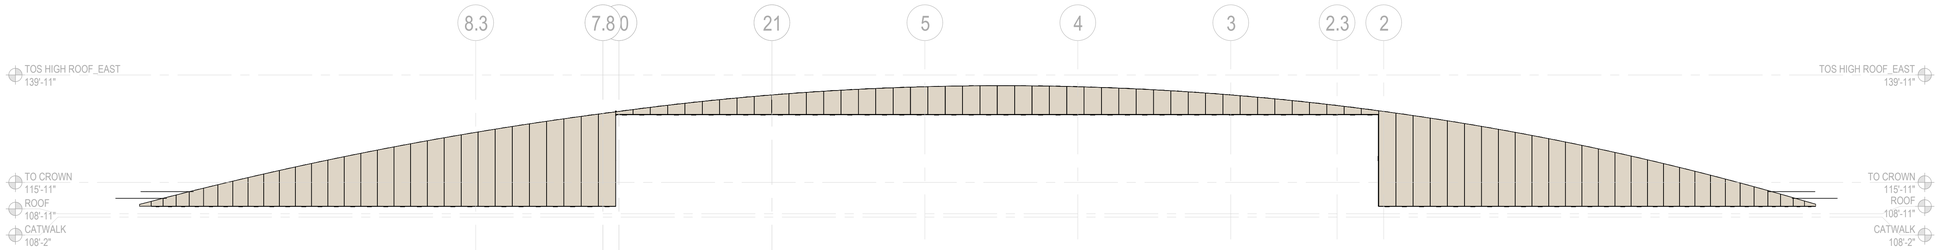

1 MT-77 Panel _ North Elevation
SCALE: 1/16" = 1'-0"

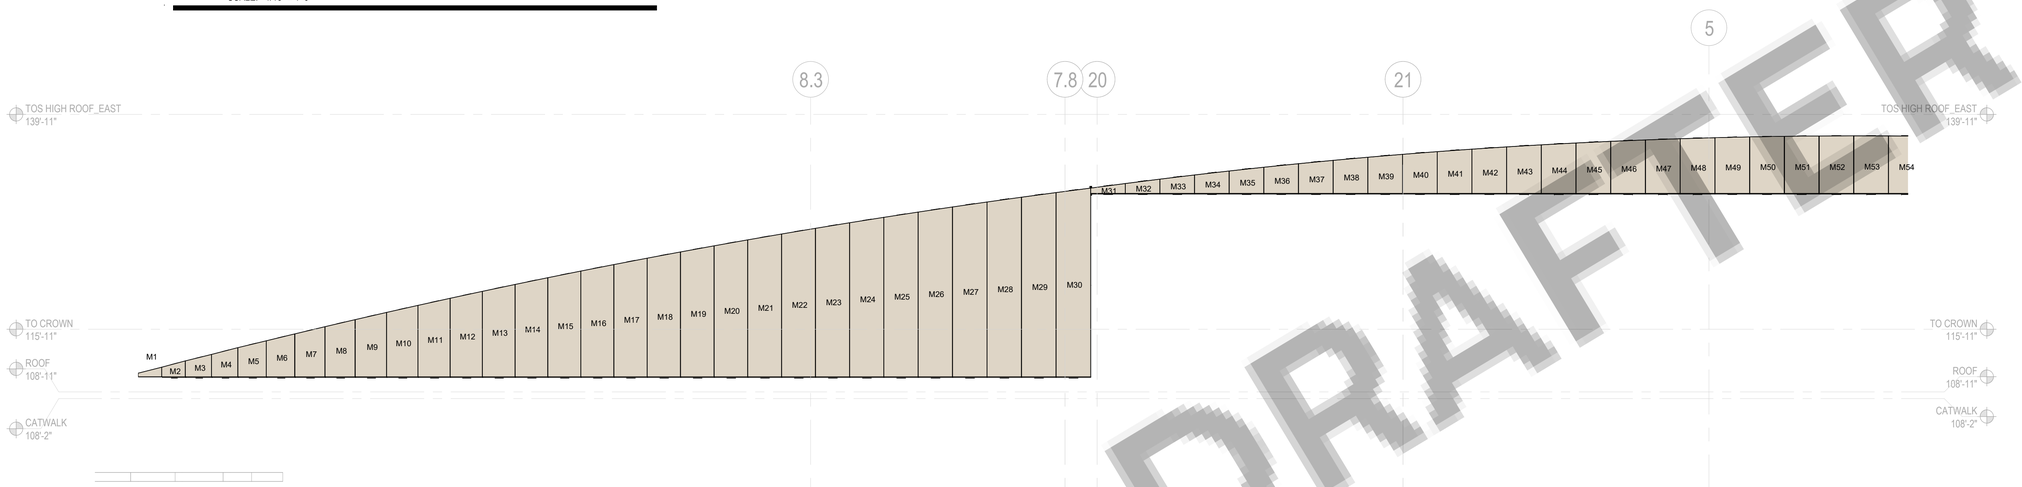

2. MT-77 Panel _ North Elevation Part 1
SCALE: 1/8" = 1'-0"

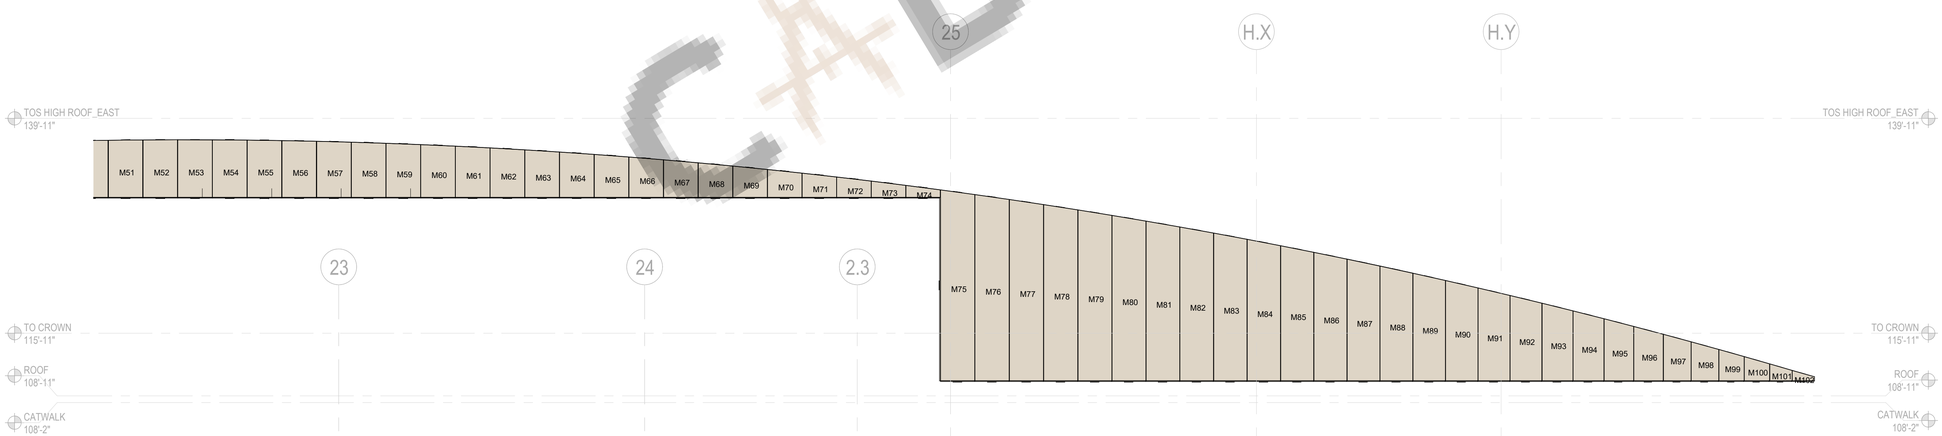

3 MT-77 Panel _ North Elevation Part 2
SCALE: 1/8" = 1'-0"

CAD DRAFTER

DNI

CAD DRAFTER
4024 Coleman Ave, San Diego, CA 92110
info@cadrafter.us
+1 -619-639-3585

PROJECT NAME: **Grand Sierra Resort & Casino - Masterplan**
East 2nd StreetReno NV 89595

SHEET TITLE: **Roofing_ACP_Panels_MT-77_North**

PROJECT MGR : Approver

REV	DATE	COMMENTS
1		
2		
3		
4		

JOB NO.
05.4604.000

DATE
16/06/26

DRAWN BY
Author

DWG NO.
ACP-402

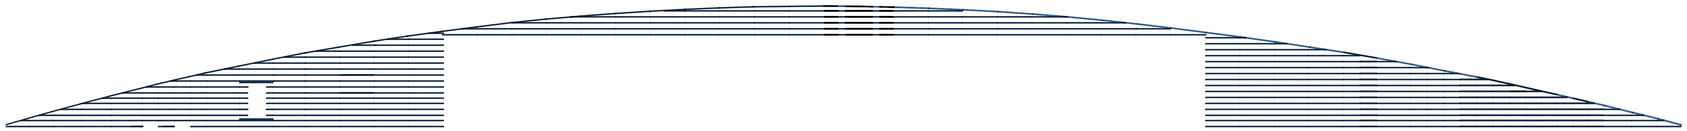

1 MT-77 Panel _ North Elevation
SCALE: 1/16" = 1'-0"

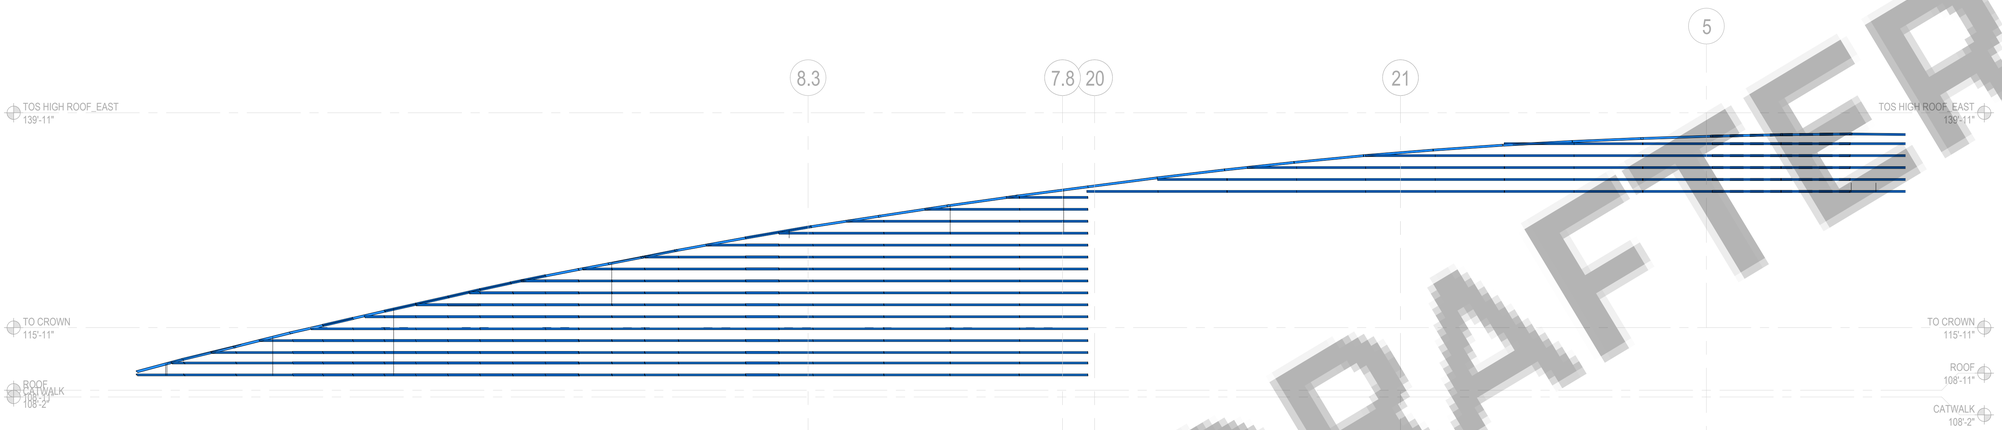

2 MT-77 Panel _ North Elevation Part 1
SCALE: 1/8" = 1'-0"

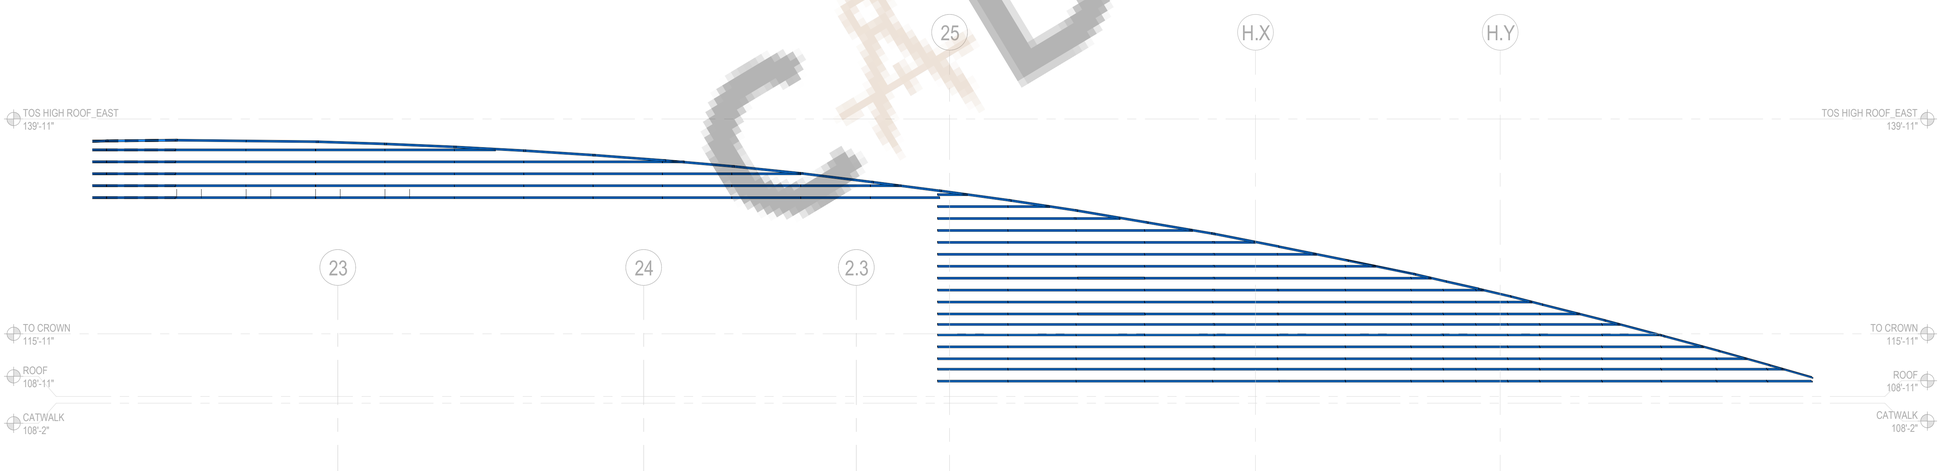

3 MT-77 Framing _ North Elevation Part 2.
SCALE: 1/8" = 1'-0"

CAD DRAFTER

DNI

CAD DRAFTER
4024 Coleman Ave, San Diego, CA 92110
info@cadrafter.us
+1-619-639-3595

PROJECT NAME: Grand Sierra Resort & Casino - Masterplan
East 2nd StreetReno NV 89595
SHEET TITLE: Roofing_ACP_Framing_MT-77_North
PROJECT MGR : Approver

REV	DATE	COMMENTS
1		
2		
3		
4		

JOB NO.
05.4604.000
DATE
16/06/26
DRAWN BY
Author
DWG NO.
ACP-403

Refer to Schedules for Panels Details

1 MT-80 Panel _ North Elevation
SCALE: 1/16" = 1'-0"

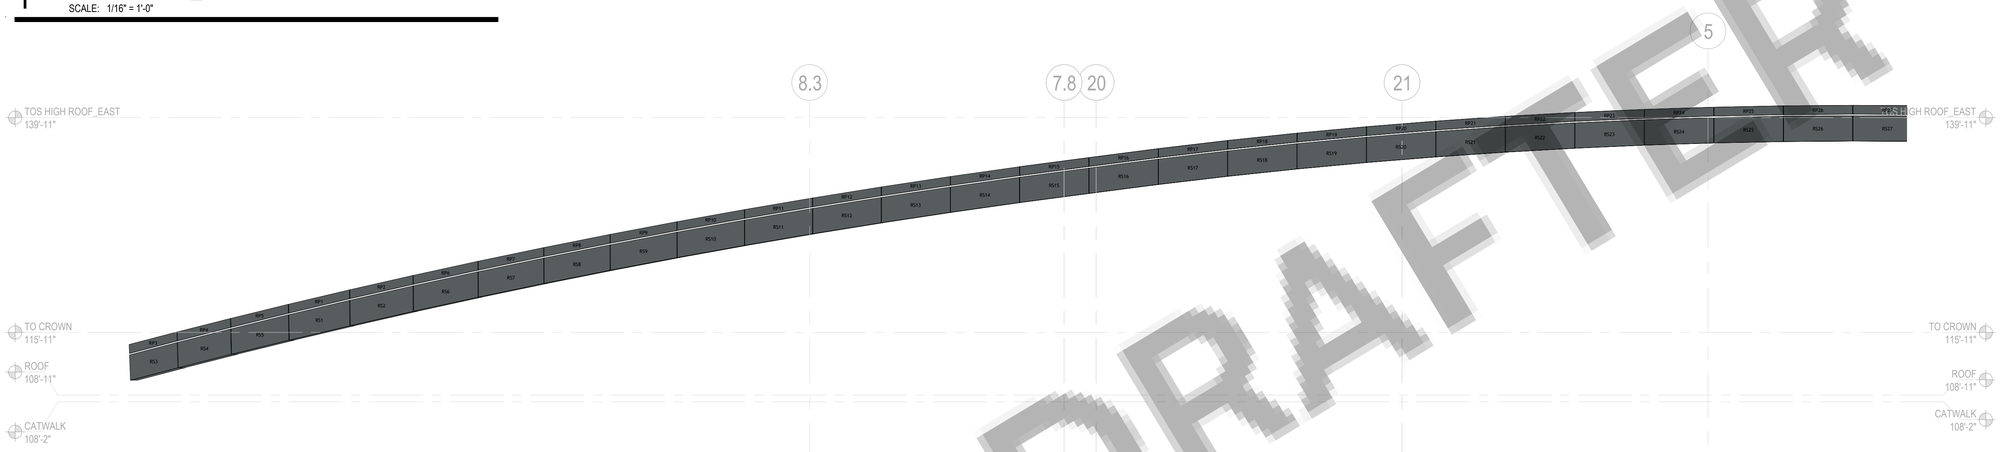

2 MT-80 Panel _ North Elevation Part 1
SCALE: 1/8" = 1'-0"

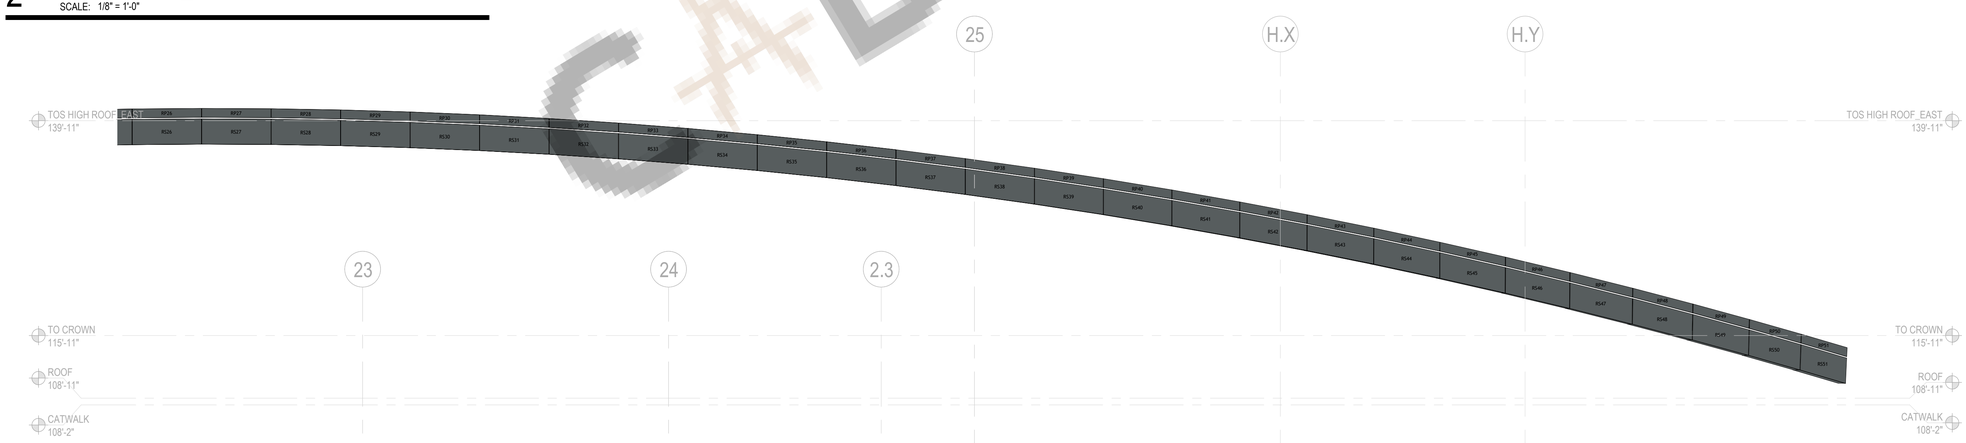

3 MT-80 Panel _ North Elevation Part 2
SCALE: 1/8" = 1'-0"

CAD DRAFTER

DNI

CAD DRAFTER

4024 Coleman Ave, San Diego, CA 92110
info@cadrafter.us
+1 -619-639-3595

PROJECT NAME: **Grand Sierra Resort & Casino - Masterplan**
East 2nd StreetReno NV 89595

SHEET TITLE: **Roofing_ACP_Panels_MT-80_North**

PROJECT MGR : Approver

REV	DATE	COMMENTS
1		
2		
3		
4		

JOB NO.
05.4604.000

DATE
16/06/26

DRAWN BY
Author

DWG NO.
ACP-404

Refer to Schedules for Panels Details

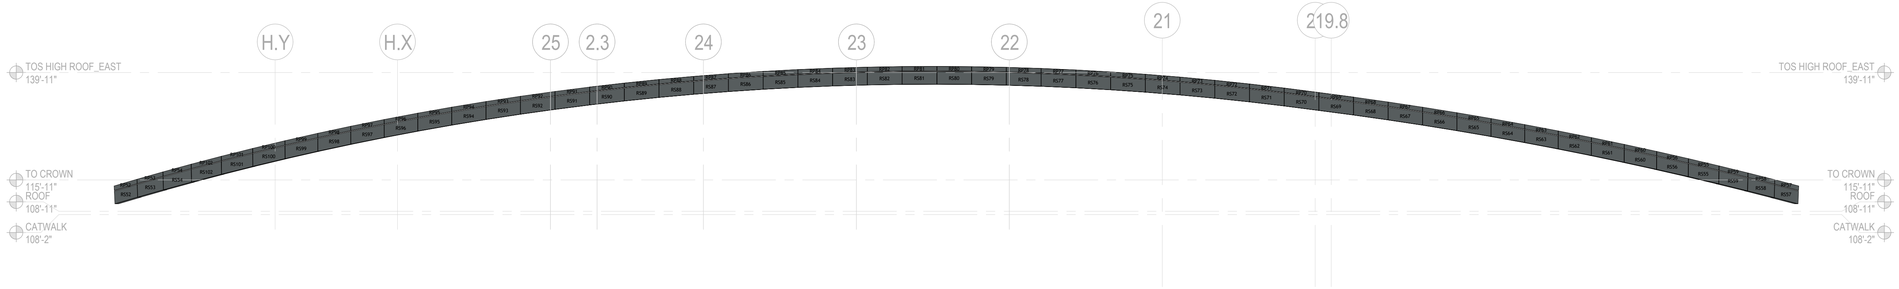

1 MT-80 Panel _ South Elevation
SCALE: 1/16" = 1'-0"

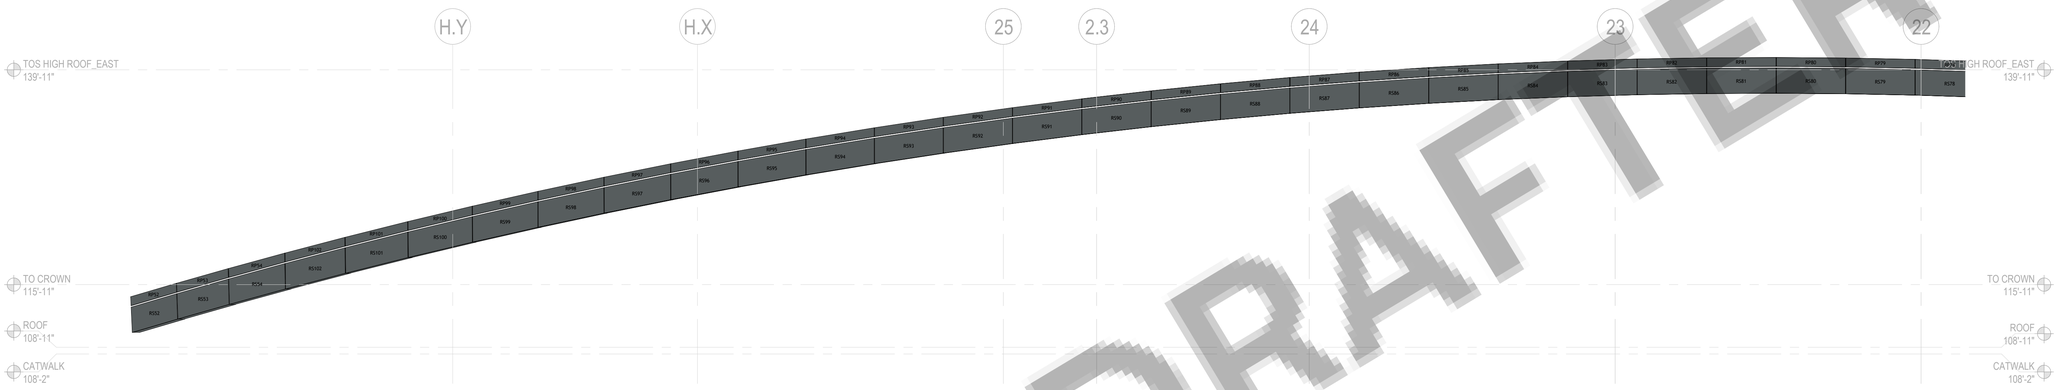

2 MT-80 Panel _ South Elevation Part 1
SCALE: 1/8" = 1'-0"

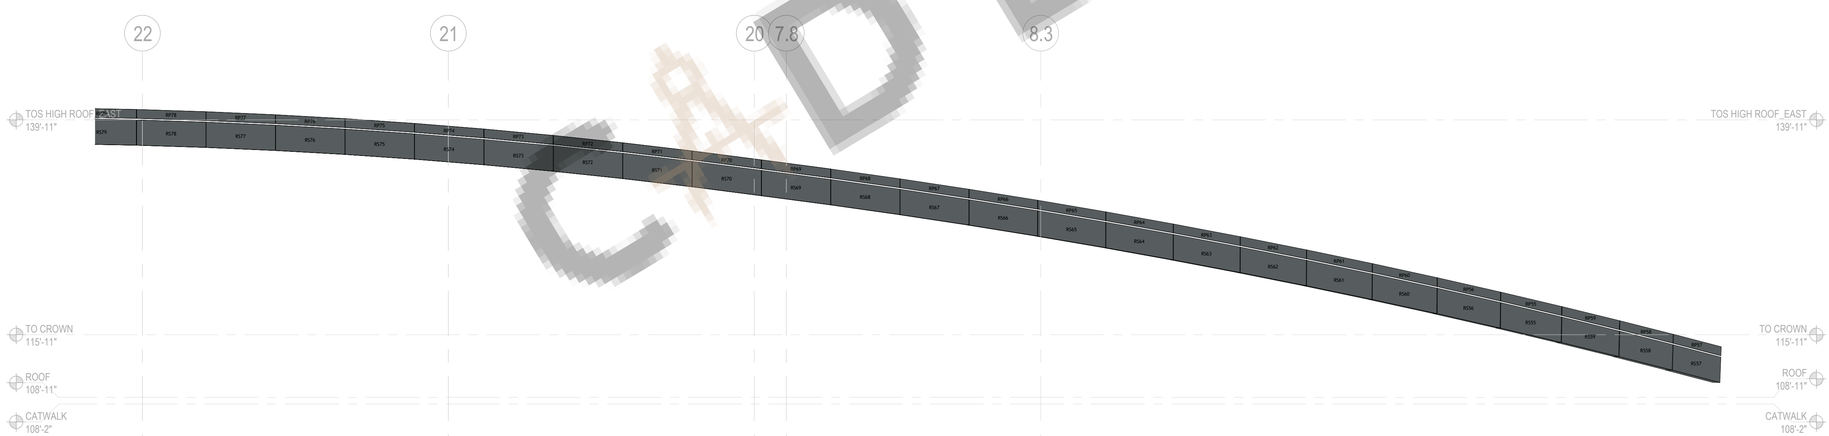

3 MT-80 Panel _ South Elevation Part 2
SCALE: 1/8" = 1'-0"

CAD DRAFTER

DNI

CAD DRAFTER
4024 Coleman Ave, San Diego, CA 92110
info@cadrafter.us
+1 -619-639-3585

PROJECT NAME: Grand Sierra Resort & Casino - Masterplan
East 2nd StreetReno NV 89595

SHEET TITLE: Roofing_ACP_Panels_MT-80_South

PROJECT MGR : Approver

REV	DATE	COMMENTS
1		
2		
3		
4		

JOB NO.
05.4604.000

DATE
16/06/26

DRAWN BY
Author

DWG NO.
ACP-405

MT-80 Panels Schedule

Panel Mark	Count	A	B	C	D	AB	BC	CD	DA
RP1	1	7'-11 1/2"	1'-0"	7'-11 7/16"	1'-0"	78.3°	101.7°	78.4°	101.6°
RP2	1	7'-11 1/4"	1'-0"	7'-11 1/4"	1'-0"	78.3°	101.7°	78.4°	101.6°
RP3	1	7'-11 1/2"	1'-0"	7'-11 7/16"	1'-0"	79.8°	100.2°	80.1°	99.9°
RP4	1	7'-11 9/16"	1'-0"	7'-11 1/2"	1'-0"	79.0°	101.0°	79.2°	100.8°
RP5	1	7'-11 9/16"	1'-0"	7'-11 9/16"	1'-0"	78.5°	101.5°	78.7°	101.3°
RP6	1	7'-11"	1'-0"	7'-11"	1'-0"	78.5°	101.5°	78.6°	101.4°
RP7	1	7'-10 11/16"	1'-0"	7'-10 11/16"	1'-0"	78.9°	101.1°	78.9°	101.1°
RP8	1	7'-10 1/2"	1'-0"	7'-10 1/2"	1'-0"	79.3°	100.7°	79.3°	100.7°
RP9	1	7'-10 3/8"	1'-0"	7'-10 3/8"	1'-0"	79.7°	100.3°	79.7°	100.3°
RP10	1	7'-10 5/16"	1'-0"	7'-10 5/16"	1'-0"	80.1°	99.9°	80.1°	99.9°
RP11	1	7'-10 3/16"	1'-0"	7'-10 3/16"	1'-0"	80.5°	99.5°	80.6°	99.4°
RP12	1	7'-10 1/8"	1'-0"	7'-10 1/8"	1'-0"	81.0°	99.0°	81.0°	99.0°
RP13	1	7'-9 15/16"	1'-0"	7'-9 15/16"	1'-0"	81.5°	98.5°	81.5°	98.5°
RP14	1	7'-9 3/4"	1'-0"	7'-9 3/4"	1'-0"	82.0°	98.0°	82.0°	98.0°
RP15	1	7'-9 9/16"	1'-0"	7'-9 9/16"	1'-0"	82.5°	97.5°	82.5°	97.5°
RP16	1	7'-9 7/16"	1'-0"	7'-9 7/16"	1'-0"	82.7°	97.3°	82.7°	97.3°
RP17	1	7'-9 1/4"	1'-0"	7'-9 1/4"	1'-0"	83.3°	96.7°	83.3°	96.7°
RP18	1	7'-9 1/8"	1'-0"	7'-9 1/8"	1'-0"	84.0°	96.0°	84.0°	96.0°
RP19	1	7'-9 1/16"	1'-0"	7'-9 1/16"	1'-0"	84.7°	95.3°	84.7°	95.3°
RP20	1	7'-8 15/16"	1'-0"	7'-8 15/16"	1'-0"	85.4°	94.6°	85.4°	94.6°
RP21	1	7'-8 7/8"	1'-0"	7'-8 7/8"	1'-0"	86.1°	93.9°	86.1°	93.9°
RP22	1	7'-8 13/16"	1'-0"	7'-8 13/16"	1'-0"	86.8°	93.2°	86.8°	93.2°
RP23	1	7'-8 3/4"	1'-0"	7'-8 3/4"	1'-0"	87.5°	92.5°	87.5°	92.5°
RP24	1	7'-8 11/16"	1'-0"	7'-8 11/16"	1'-0"	88.2°	91.8°	88.2°	91.8°
RP25	1	7'-8 5/8"	1'-0"	7'-8 5/8"	1'-0"	88.9°	91.1°	88.9°	91.1°
RP26	1	7'-8 1/2"	1'-0"	7'-8 1/2"	1'-0"	89.6°	90.4°	89.6°	90.4°
RP27	1	7'-8 5/8"	1'-0"	7'-8 5/8"	1'-0"	90.3°	89.7°	90.3°	89.7°
RP28	1	7'-8 5/8"	1'-0"	7'-8 5/8"	1'-0"	91.0°	89.0°	91.0°	89.0°
RP29	1	7'-8 11/16"	1'-0"	7'-8 11/16"	1'-0"	91.7°	88.3°	91.7°	88.3°
RP30	1	7'-8 11/16"	1'-0"	7'-8 11/16"	1'-0"	92.4°	87.6°	92.4°	87.6°
RP31	1	7'-8 3/4"	1'-0"	7'-8 3/4"	1'-0"	93.1°	86.9°	93.1°	86.9°
RP32	1	7'-8 13/16"	1'-0"	7'-8 13/16"	1'-0"	93.7°	86.3°	93.7°	86.3°
RP33	1	7'-8 15/16"	1'-0"	7'-8 15/16"	1'-0"	94.4°	85.6°	94.4°	85.6°
RP34	1	7'-9"	1'-0"	7'-9"	1'-0"	95.1°	84.9°	95.1°	84.9°
RP35	1	7'-9 1/8"	1'-0"	7'-9 1/8"	1'-0"	95.8°	84.2°	95.8°	84.2°
RP36	1	7'-9 5/16"	1'-0"	7'-9 5/16"	1'-0"	96.5°	83.5°	96.5°	83.5°
RP37	1	7'-9 1/2"	1'-0"	7'-9 1/2"	1'-0"	97.2°	82.8°	97.2°	82.8°
RP38	1	7'-9 3/4"	1'-0"	7'-9 3/4"	1'-0"	97.9°	82.1°	97.9°	82.1°
RP39	1	7'-10"	1'-0"	7'-10"	1'-0"	98.5°	81.5°	98.6°	81.4°
RP40	1	7'-10 3/16"	1'-0"	7'-10 3/16"	1'-0"	99.2°	80.8°	99.2°	80.8°
RP41	1	7'-10 5/16"	1'-0"	7'-10 5/16"	1'-0"	99.8°	80.2°	99.8°	80.2°
RP42	1	7'-10 7/16"	1'-0"	7'-10 7/16"	1'-0"	100.4°	79.6°	100.4°	79.6°
RP43	1	7'-10 9/16"	1'-0"	7'-10 9/16"	1'-0"	100.9°	79.1°	100.9°	79.1°
RP44	1	7'-10 3/4"	1'-0"	7'-10 3/4"	1'-0"	101.5°	78.5°	101.5°	78.5°
RP45	1	7'-11 5/16"	1'-0"	7'-11 1/4"	1'-0"	102.0°	78.0°	102.3°	77.7°
RP46	1	7'-11 7/16"	1'-0"	7'-11 3/8"	1'-0"	102.4°	77.6°	102.5°	77.6°
RP47	1	7'-11 11/16"	1'-0"	7'-11 11/16"	1'-0"	102.6°	77.4°	102.7°	77.3°
RP48	1	7'-11 15/16"	1'-0"	7'-11 15/16"	1'-0"	102.8°	77.2°	102.8°	77.2°
RP49	1	8'-0"	1'-0"	7'-11 15/16"	1'-0"	102.3°	77.7°	102.5°	77.5°
RP50	1	7'-11 15/16"	1'-0"	7'-11 7/8"	1'-0"	101.7°	78.3°	102.0°	78.1°
RP51	1	7'-11 13/16"	1'-0"	7'-11 3/4"	1'-0"	100.6°	79.3°	101.0°	79.0°
RP52	1	7'-11 13/16"	1'-0"	7'-11 3/4"	1'-0"	79.0°	101.0°	79.3°	100.6°
RP53	1	7'-11 15/16"	1'-0"	7'-11 7/8"	1'-0"	78.1°	102.0°	78.3°	101.7°
RP54	1	8'-0"	1'-0"	7'-11 15/16"	1'-0"	77.5°	102.5°	77.7°	102.3°
RP55	1	7'-11 1/2"	1'-0"	7'-11 7/16"	1'-0"	101.6°	78.4°	101.7°	78.3°
RP56	1	7'-11 1/4"	1'-0"	7'-11 1/4"	1'-0"	101.6°	78.4°	101.7°	78.3°
RP57	1	7'-11 1/2"	1'-0"	7'-11 7/16"	1'-0"	99.9°	80.1°	100.2°	79.8°
RP58	1	7'-11 9/16"	1'-0"	7'-11 1/2"	1'-0"	100.8°	79.2°	101.0°	79.0°
RP59	1	7'-11 9/16"	1'-0"	7'-11 9/16"	1'-0"	101.3°	78.7°	101.5°	78.5°
RP60	1	7'-11"	1'-0"	7'-11"	1'-0"	101.4°	78.6°	101.5°	78.5°
RP61	1	7'-10 11/16"	1'-0"	7'-10 11/16"	1'-0"	101.1°	78.9°	101.1°	78.9°
RP62	1	7'-10 1/2"	1'-0"	7'-10 1/2"	1'-0"	100.7°	79.3°	100.7°	79.3°
RP63	1	7'-10 3/8"	1'-0"	7'-10 3/8"	1'-0"	100.3°	79.7°	100.3°	79.7°
RP64	1	7'-10 5/16"	1'-0"	7'-10 5/16"	1'-0"	99.9°	80.1°	99.9°	80.1°
RP65	1	7'-10 3/16"	1'-0"	7'-10 3/16"	1'-0"	99.4°	80.6°	99.5°	80.5°
RP66	1	7'-10 1/8"	1'-0"	7'-10 1/8"	1'-0"	99.0°	81.0°	99.0°	81.0°
RP67	1	7'-9 15/16"	1'-0"	7'-9 15/16"	1'-0"	98.5°	81.5°	98.5°	81.5°
RP68	1	7'-9 3/4"	1'-0"	7'-9 3/4"	1'-0"	98.0°	82.0°	98.0°	82.0°
RP69	1	7'-9 9/16"	1'-0"	7'-9 9/16"	1'-0"	97.5°	82.5°	97.5°	82.5°
RP70	1	7'-9 7/16"	1'-0"	7'-9 7/16"	1'-0"	97.3°	82.7°	97.3°	82.7°
RP71	1	7'-9 1/4"	1'-0"	7'-9 1/4"	1'-0"	96.7°	83.3°	96.7°	83.3°
RP72	1	7'-9 1/8"	1'-0"	7'-9 1/8"	1'-0"	96.0°	84.0°	96.0°	84.0°
RP73	1	7'-9 1/16"	1'-0"	7'-9 1/16"	1'-0"	95.3°	84.7°	95.3°	84.7°
RP74	1	7'-8 15/16"	1'-0"	7'-8 15/16"	1'-0"	94.6°	85.4°	94.6°	85.4°
RP75	1	7'-8 7/8"	1'-0"	7'-8 7/8"	1'-0"	93.9°	86.1°	93.9°	86.1°
RP76	1	7'-8 13/16"	1'-0"	7'-8 13/16"	1'-0"	93.2°	86.8°	93.2°	86.8°
RP77	1	7'-8 3/4"	1'-0"	7'-8 3/4"	1'-0"	92.5°	87.5°	92.5°	87.5°
RP78	1	7'-8 11/16"	1'-0"	7'-8 11/16"	1'-0"	91.8°	88.2°	91.8°	88.2°
RP79	1	7'-8 5/8"	1'-0"	7'-8 5/8"	1'-0"	91.1°	88.9°	91.1°	88.9°
RP80	1	7'-8 1/2"	1'-0"	7'-8 1/2"	1'-0"	90.4°	89.6°	90.4°	89.6°
RP81	1	7'-8 5/8"	1'-0"	7'-8 5/8"	1'-0"	89.7°	90.3°	89.7°	90.3°
RP82	1	7'-8 5/8"	1'-0"	7'-8 5/8"	1'-0"	89.0°	91.0°	89.0°	91.0°
RP83	1	7'-8 11/16"	1'-0"	7'-8 11/16"	1'-0"	88.3°	91.7°	88.3°	91.7°
RP84	1	7'-8 11/16"	1'-0"	7'-8 11/16"	1'-0"	87.6°	92.4°	87.6°	92.4°
RP85	1	7'-8 3/4"	1'-0"	7'-8 3/4"	1'-0"	86.9°	93.1°	86.9°	93.1°
RP86	1	7'-8 13/16"	1'-0"	7'-8 13/16"	1'-0"	86.3°	93.7°	86.3°	93.7°
RP87	1	7'-8 15/16"	1'-0"	7'-8 15/16"	1'-0"	85.6°	94.4°	85.6°	94.4°
RP88	1	7'-9"	1'-0"	7'-9"	1'-0"	84.9°	95.1°	84.9°	95.1°
RP89	1	7'-9 1/8"	1'-0"	7'-9 1/8"	1'-0"	84.2°	95.8°	84.2°	95.8°
RP90	1	7'-9 5/16"	1'-0"	7'-9 5/16"	1'-0"	83.5°	96.5°	83.5°	96.5°
RP91	1	7'-9 1/2"	1'-0"	7'-9 1/2"	1'-0"	82.8°	97.2°	82.8°	97.2°
RP92	1	7'-9 3/4"	1'-0"	7'-9 3/4"	1'-0"	82.1°	97.9°	82.1°	97.9°
RP93	1	7'-10"	1'-0"	7'-10"	1'-0"	81.4°	98.6°	81.5°	98.5°
RP94	1	7'-10 3/16"	1'-0"	7'-10 3/16"	1'-0"	80.8°	99.2°	80.8°	99.2°
RP95	1	7'-10 5/16"	1'-0"	7'-10 5/16"	1'-0"	80.2°	99.8°	80.2°	99.8°
RP96	1	7'-10 7/16"	1'-0"	7'-10 7/16"	1'-0"	79.6°	100.4°	79.6°	100.4°
RP97	1	7'-10 9/16"	1'-0"	7'-10 9/16"	1'-0"	79.1°	100.9°	79.1°	100.9°
RP98	1	7'-10 3/4"	1'-0"	7'-10 3/4"	1'-0"	78.5°	101.5°	78.5°	101.5°
RP99	1	7'-11 5/16"	1'-0"	7'-11 1/4"	1'-0"	77.7°	102.3°	78.0°	102.0°
RP100	1	7'-11 7/16"	1'-0"	7'-11 3/8"	1'-0"	77.6°	102.5°	77.6°	102.4°
RP101	1	7'-11 11/16"	1'-0"	7'-11 11/16"	1'-0"	77.3°	102.7°	77.4°	102.6°
RP102	1	7'-11 15/16"	1'-0"	7'-11 15/16"	1'-0"	77.2°	102.8°	77.2°	102.8°

Grand total: 102

MT-80 Soffit Panels Schedule

Panel Mark	Count	A	B	C	D	AB	BC	CD	DA	Soffit Width	Soffit Angle
RS1	1	7'-11 7/16"	2'-10 3/16"	7'-11 3/8"	2'-10 3/16"	78.3°	101.7°	78.4°	101.6°	1'-0"	1.8°
RS2	1	7'-11 1/4"	2'-10 3/16"	7'-11 3/16"	2'-10 3/16"	78.3°	101.7°	78.4°	101.6°	1'-0"	1.5°
RS3	1	7'-11 3/8"	2'-10 1/16"	7'-11 3/16"	2'-10"	79.8°	100.2°	80.1°	99.9°	1'-0"	2.8°
RS4	1	7'-11 1/2"	2'-10 1/8"	7'-11 5/16"	2'-10 1/16"	79.0°	101.0°	79.2°	100.8°	1'-0"	2.5°
RS5	1	7'-11 9/16"	2'-10 3/16"	7'-11 7/16"	2'-10 1/8"	78.5°	101.5°	78.7°	101.3°	1'-0"	2.1°
RS6	1	7'-11"	2'-10 3/16"	7'-10 15/16"	2'-10 3/16"	78.5°	101.5°	78.6°	101.4°	1'-0"	1.2°
RS7	1	7'-10 11/16"	2'-10 3/16"	7'-10 11/16"	2'-10 3/16"	78.9°	101.2°	78.9°	101.1°	1'-0"	1.0°
RS8	1	7'-10 1/2"	2'-10 3/16"	7'-10 7/16"	2'-10 3/16"	79.3°	100.8°	79.3°	100.7°	1'-0"	0.9°
RS9	1	7'-10 3/8"	2'-10 3/16"	7'-10 3/8"	2'-10 3/16"	79.7°	100.3°	79.7°	100.3°	1'-0"	0.8°
RS10	1	7'-10 5/16"	2'-10 3/16"	7'-10 5/16"	2'-10 3/16"	80.1°	99.9°	80.1°	99.9°	1'-0"	0.7°
RS11	1	7'-10 3/16"	2'-10 1/8"	7'-10 3/16"	2'-10 3/16"	80.5°	99.5°	80.6°	99.4°	1'-0"	0.6°
RS12	1	7'-10 1/8"	2'-10 1/8"	7'-10 1/8"	2'-10 1/8"	81.0°	99.0°	81.0°	99.0°	1'-0"	0.5°
RS13	1	7'-9 15/16"	2'-10 1/8"	7'-9 15/16"	2'-10 1/8"	81.5°	98.5°	81.5°	98.5°	1'-0"	0.4°
RS14	1	7'-9 3/4"	2'-10 1/8"	7'-9 3/4"	2'-10 1/8"	82.0°	98.0°	82.0°	98.0°	1'-0"	0.3°
RS15	1	7'-9 9/16"	2'-10 1/8"	7'-9 9/16"	2'-10 1/8"	82.5°	97.5°	82.5°	97.5°	1'-0"	0.2°
RS16	1	7'-9 7/16"	2'-10 1/16"	7'-9 7/16"	2'-10 1/8"	82.7°	97.3°	82.7°	97.3°	1'-0"	0.2°
RS17	1	7'-9 1/4"	2'-10 1/16"	7'-9 1/4"	2'-10 1/16"	83.3°	96.7°	83.3°	96.7°	1'-0"	0.1°
RS18	1	7'-9 1/8"	2'-10 1/16"	7'-9 1/8"	2'-10 1/16"	84.0°	96.0°	84.0°	96.0°	1'-0"	0.1°
RS19	1	7'-9 1/16"	2'-10 1/16"	7'-9 1/16"	2'-10 1/16"	84.7°	95.3°	84.7°	95.3°	1'-0"	0.1°
RS20	1	7'-8 15/16"	2'-10 1/16"	7'-8 15/16"	2'-10 1/16"	85.4°	94.6°	85.4°	94.6°	1'-0"	0.1°
RS21	1	7'-8 7/8"	2'-10"	7'-8 7/8"	2'-10 1/16"	86.1°	93.9°	86.1°	93.9°	1'-0"	0.0°
RS22	1	7'-8 13/16"	2'-10"	7'-8 13/16"	2'-10"	86.8°	93.2°	86.8°	93.2°	1'-0"	0.0°
RS23	1	7'-8 3/4"	2'-10"	7'-8 3/4"	2'-10"	87.5°	92.5°	87.5°	92.5°	1'-0"	0.0°
RS24	1	7'-8 11/16"	2'-10"	7'-8 11/16"	2'-10"	88.2°	91.8°	88.2°	91.8°	1'-0"	0.0°
RS25	1	7'-8 5/8"	2'-10"	7'-8 5/8"	2'-10"	88.9°	91.1°	88.9°	91.1°	1'-0"	0.0°
RS26	1	7'-8 1/2"	2'-10"	7'-8 1/2"	2'-10"	89.6°	90.4°	89.6°	90.4°	1'-0"	0.0°
RS27	1	7'-8 5/8"	2'-10"	7'-8 5/8"	2'-10"	90.3°	89.7°	90.3°	89.7°	1'-0"	0.0°
RS28	1	7'-8 5/8"	2'-10"	7'-8 5/8"	2'-10"	91.0°	89.0°	91.0°	89.0°	1'-0"	0.0°
RS29	1	7'-8 11/16"	2'-10"	7'-8 11/16"	2'-10"	91.7°	88.3°	91.7°	88.3°	1'-0"	0.0°
RS30	1	7'-8 11/16"	2'-10"	7'-8 11/16"	2'-10"	92.4°	87.6°	92.4°	87.6°	1'-0"	0.0°
RS31	1	7'-8 3/4"	2'-10"	7'-8 3/4"	2'-10"	93.1°	86.9°	93.1°	86.9°	1'-0"	0.0°
RS32	1	7'-8 13/16"	2'-10"	7'-8 13/16"	2'-10"	93.7°	86.2°	93.8°	86.3°	1'-0"	0.0°
RS33	1	7'-8 15/16"	2'-10 1/16"	7'-8 15/16"	2'-10"	94.4°	85.5°	94.5°	85.6°	1'-0"	0.1°
RS34	1	7'-9"	2'-10 1/16"	7'-9"	2'-10 1/16"	95.1°	84.9°	95.1°	84.9°	1'-0"	0.1°
RS35	1	7'-9 1/8"	2'-10 1/16"	7'-9 1/8"	2'-10 1/16"	95.8°	84.2°	95.8°	84.2°	1'-0"	0.1°
RS36	1	7'-9 5/16"	2'-10 1/16"	7'-9 5/16"	2'-10 1/16"	96.5°	83.5°	96.5°	83.5°	1'-0"	0.1°
RS37	1	7'-9 1/2"	2'-10 1/8"	7'-9 1/2"	2'-10 1/16"	97.2°	82.8°	97.2°	82.8°	1'-0"	0.2°
RS38	1	7'-9 3/4"	2'-10 1/8"	7'-9 3/4"	2'-10 1/8"	97.9°	82.1°	97.9°	82.1°	1'-0"	0.2°
RS39	1	7'-10"	2'-10 1/8"	7'-9 15/16"	2'-10 1/8"	98.5°	81.4°	98.6°	81.4°	1'-0"	0.3°
RS40	1	7'-10 3/16"	2'-10 3/16"	7'-10 1/8"	2'-10 1/8"	99.2°	80.8°	99.2°	80.8°	1'-0"	0.4°
RS41	1	7'-10 5/16"	2'-10 3/16"	7'-10 5/16"	2'-10 3/16"	99.8°	80.2°	99.8°	80.2°	1'-0"	0.5°
RS42	1	7'-10 7/16"	2'-10 3/16"	7'-10 7/16"	2'-10 3/16"	100.4°	79.6°	100.4°	79.6°	1'-0"	0.6°
RS43	1	7'-10 9/16"	2'-10 3/16"	7'-10 9/16"	2'-10 3/16"	100.9°	79.1°	101.0°	79.1°	1'-0"	0.8°
RS44	1	7'-10 3/4"	2'-10 1/4"	7'-10 3/4"	2'-10 3/16"	101.5°	78.5°	101.5°	78.5°	1'-0"	0.9°
RS45	1	7'-11 1/4"	2'-10 1/4"	7'-11 1/16"	2'-10 5/16"	102.0°	78.0°	102.3°	77.7°	1'-0"	1.1°
RS46	1	7'-11 3/8"	2'-10 1/4"	7'-11 3/8"	2'-10 1/4"	102.4°	77.6°	102.5°	77.5°	1'-0"	1.2°
RS47	1	7'-11 11/16"	2'-10 1/4"	7'-11 5/8"	2'-10 1/4"	102.6°	77.4°	102.7°	77.3°	1'-0"	1.4°
RS48	1	7'-11 15/16"	2'-10 1/4"	8'-0"	2'-10 1/4"	102.8°	77.2°	102.8°	77.2°	1'-0"	1.7°
RS49	1	7'-11 15/16"	2'-10 1/8"	7'-11 13/16"	2'-10 3/16"	102.3°	77.7°	102.5°	77.5°	1'-0"	2.1°
RS50	1	7'-11 7/8"	2'-10 1/16"	7'-11 11/16"	2'-10 1/8"	101.7°	78.4°	101.9°	78.0°	1'-0"	2.5°
RS51	1	7'-11 11/16"	2'-9 15/16"	7'-11 1/2"	2'-10 1/16"	100.7°	79.4°	101.0°	79.0°	1'-0"	2.9°
RS52	1	7'-11 11/16"	2'-10 1/16"	7'-11 1/2"	2'-9 15/16"	79.0°	101.0°	79.4°	100.7°	1'-0"	3.3°
RS53	1	7'-11 7/8"	2'-10 1/8"	7'-11 11/16"	2'-10 1/16"	78.0°	101.9°	78.4°	101.7°	1'-0"	2.9°
RS54	1	7'-11 15/16"	2'-10 3/16"	7'-11 13/16"	2'-10 1/8"	77.5°	102.5°	77.7°	102.3°	1'-0"	2.5°
RS55	1	7'-11 7/16"	2'-10 3/16"	7'-11 3/8"	2'-10 3/16"	101.6°	78.4°	101.7°	78.3°	1'-0"	1.5°
RS56	1	7'-11 1/4"	2'-10 3/16"	7'-11 3/16"	2'-10 3/16"	101.6°	78.4°	101.7°	78.3°	1'-0"	1.2°
RS57	1	7'-11 3/8"	2'-10"	7'-11 3/16"	2'-10 1/16"	99.9°	80.1°	100.2°	79.8°	1'-0"	2.5°
RS58	1	7'-11 1/2"	2'-10 1/16"	7'-11 5/16"	2'-10 1/8"	100.8°	79.2°	101.0°	79.0°	1'-0"	2.1°
RS59	1	7'-11 9/16"	2'-10 1/8"	7'-11 7/16"	2'-10 3/16"	101.3°	78.7°	101.5°	78.5°	1'-0"	1.8°
RS60	1	7'-11"	2'-10 3/16"	7'-10 15/16"	2'-10 3/16"	101.4°	78.6°	101.5°	78.5°	1'-0"	1.0°
RS61	1	7'-10 11/16"	2'-10 3/16"	7'-10 11/16"	2'-10 3/16"	101.1°	78.9°	101.2°	78.9°	1'-0"	0.9°
RS62	1	7'-10 1/2"	2'-10 3/16"	7'-10 7/16"	2'-10 3/16"	100.7°	79.3°	100.8°	79.3°	1'-0"	0.8°
RS63	1	7'-10 3/8"	2'-10 3/16"	7'-10 3/8"	2'-10 3/16"	100.3°	79.7°	100.3°	79.7°	1'-0"	0.7°
RS64	1	7'-10 5/16"	2'-10 3/16"	7'-10 5/16"	2'-10 3/16"	99.9°	80.1°	99.9°	80.1°	1'-0"	0.6°
RS65	1	7'-10 3/16"	2'-10 3/16"	7'-10 3/16"	2'-10 1/8"	99.4°	80.6°	99.5°	80.5°	1'-0"	0.5°
RS66	1	7'-10 1/8"	2'-10 1/8"	7'-10 1/8"	2'-10 1/8"	99.0°	81.0°	99.0°	81.0°	1'-0"	0.4°
RS67	1	7'-9 15/16"	2'-10 1/8"	7'-9 15/16"	2'-10 1/8"	98.5°	81.5°	98.5°	81.5°	1'-0"	0.3°
RS68	1	7'-9 3/4"	2'-10 1/8"	7'-9 3/4"	2'-10 1/8"	98.0°	82.0°	98.0°	82.0°	1'-0"	0.2°
RS69	1	7'-9 9/16"	2'-10 1/8"	7'-9 9/16"	2'-10 1/8"	97.5°	82.5°	97.5°	82.5°	1'-0"	0.2°
RS70	1	7'-9 7/16"	2'-10 1/8"	7'-9 7/16"	2'-10 1/16"	97.3°	82.7°	97.3°	82.7°	1'-0"	0.1°
RS71	1	7'-9 1/4"	2'-10 1/16"	7'-9 1/4"	2'-10 1/16"	96.7°	83.3°	96.7°	83.3°	1'-0"	0.1°
RS72	1	7'-9 1/8"	2'-10 1/16"	7'-9 1/8"	2'-10 1/16"	96.0°	84.0°	96.0°	84.0°	1'-0"	0.1°
RS73	1	7'-9 1/16"	2'-10 1/16"	7'-9 1/16"	2'-10 1/16"	95.3°	84.7°	95.3°	84.7°	1'-0"	0.1°
RS74	1	7'-8 15/16"	2'-10 1/16"	7'-8 15/16"	2'-10 1/16"	94.6°	85.4°	94.6°	85.4°	1'-0"	0.0°
RS75	1	7'-8 7/8"	2'-10 1/16"	7'-8 7/8"	2'-10"	93.9°	86.1°	93.9°	86.1°	1'-0"	0.0°
RS76	1	7'-8 13/16"	2'-10"	7'-8 13/16"	2'-10"	93.2°	86.8°	93.2°	86.8°	1'-0"	0.0°
RS77	1	7'-8 3/4"	2'-10"	7'-8 3/4"	2'-10"	92.5°	87.5°	92.5°	87.5°	1'-0"	0.0°
RS78	1	7'-8 11/16"	2'-10"	7'-8 11/16"	2'-10"	91.8°	88.2°	91.8°	88.2°	1'-0"	0.0°
RS79	1	7'-8 5/8"	2'-10"	7'-8 5/8"	2'-10"	91.1°	88.9°	91.1°	88.9°	1'-0"	0.0°
RS80	1	7'-8 1/2"	2'-10"	7'-8 1/2"	2'-10"	90.4°	89.6°	90.4°	89.6°	1'-0"	0.0°
RS81	1	7'-8 5/8"	2'-10"	7'-8 5/8"	2'-10"	89.7°	90.3°	89.7°	90.3°	1'-0"	0.0°
RS82	1	7'-8 5/8"	2'-10"	7'-8 5/8"	2'-10"	89.0°	91.0°	89.0°	91.0°	1'-0"	0.0°
RS83	1	7'-8 11/16"	2'-10"	7'-8 11/16"	2'-10"	88.3°	91.7°	88.3°	91.7°	1'-0"	0.0°
RS84	1	7'-8 11/16"	2'-10"	7'-8 11/16"	2'-10"	87.6°	92.4°	87.6°	92.4°	1'-0"	0.0°
RS85	1	7'-8 3/4"	2'-10"	7'-8 3/4"	2'-10"	86.9°	93.1°	86.9°	93.1°	1'-0"	0.0°
RS86	1	7'-8 13/16"	2'-10"	7'-8 13/16"	2'-10"	86.3°	93.8°	86.2°	93.7°	1'-0"	0.1°
RS87	1	7'-8 15/16"	2'-10"	7'-8 15/16"	2'-10 1/16"	85.6°	94.5°	85.5°	94.4°	1'-0"	0.1°
RS88	1	7'-9"	2'-10 1/16"	7'-9"	2'-10 1/16"	84.9°	95.1°	84.9°	95.1°	1'-0"	0.1°
RS89	1	7'-9 1/8"	2'-10 1/16"	7'-9 1/8"	2'-10 1/16"	84.2°	95.8°	84.2°	95.8°	1'-0"	0.1°
RS90	1	7'-9 5/16"	2'-10 1/16"	7'-9 5/16"	2'-10 1/16"	83.5°	96.5°	83.5°	96.5°	1'-0"	0.2°
RS91	1	7'-9 1/2"	2'-10 1/16"	7'-9 1/2"	2'-10 1/8"	82.8°	97.2°	82.8°	97.2°	1'-0"	0.2°
RS92	1	7'-9 3/4"	2'-10 1/8"	7'-9 3/4"	2'-10 1/8"	82.1°	97.9°	82.1°	97.9°	1'-0"	0.3°
RS93	1	7'-10"	2'-10 1/8"	7'-9 15/16"	2'-10 1/8"	81.4°	98.6°	81.4°	98.5°	1'-0"	0.4°
RS94	1	7'-10 3/16"	2'-10 1/8"	7'-10 1/8"	2'-10 3/16"	80.8°	99.2°	80.8°	99.2°	1'-0"	0.5°
RS95	1	7'-10 5/16"	2'-10 3/16"	7'-10 5/16"	2'-10 3/16"	80.2°	99.8°	80.2°	99.8°	1'-0"	0.6°
RS96	1	7'-10 7/16"	2'-10 3/16"	7'-10 7/16"	2'-10 3/16"	79.6°	100.4°	79.6°	100.4°	1'-0"	0.8°
RS97	1	7'-10 9/16"	2'-10 3/16"	7'-10 9/16"	2'-10 3/

Refer to Schedules for Panels Details

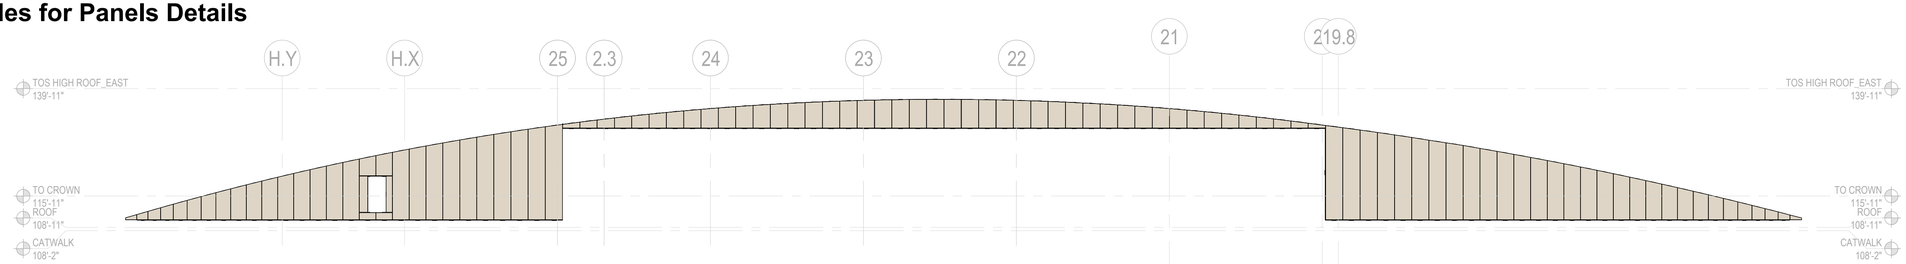

1 MT-77 Panel _ South Elevation
SCALE: 1/16" = 1'-0"

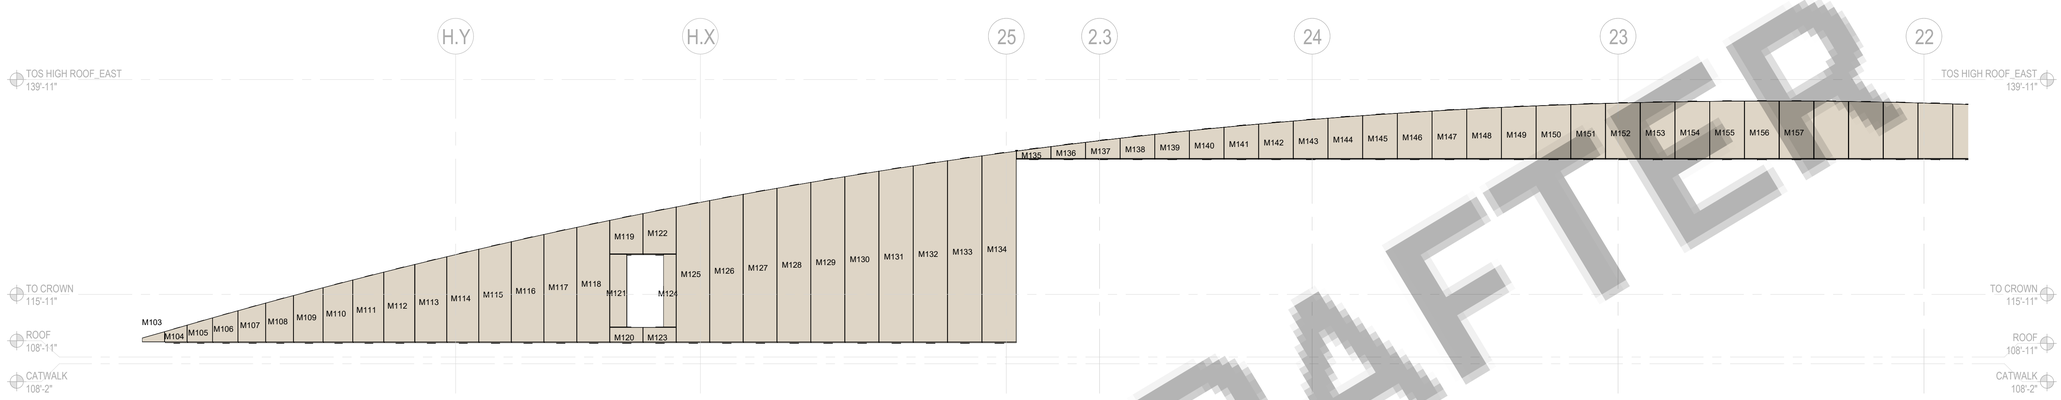

2 MT-77 Panel _ South Elevation Part 1
SCALE: 1/8" = 1'-0"

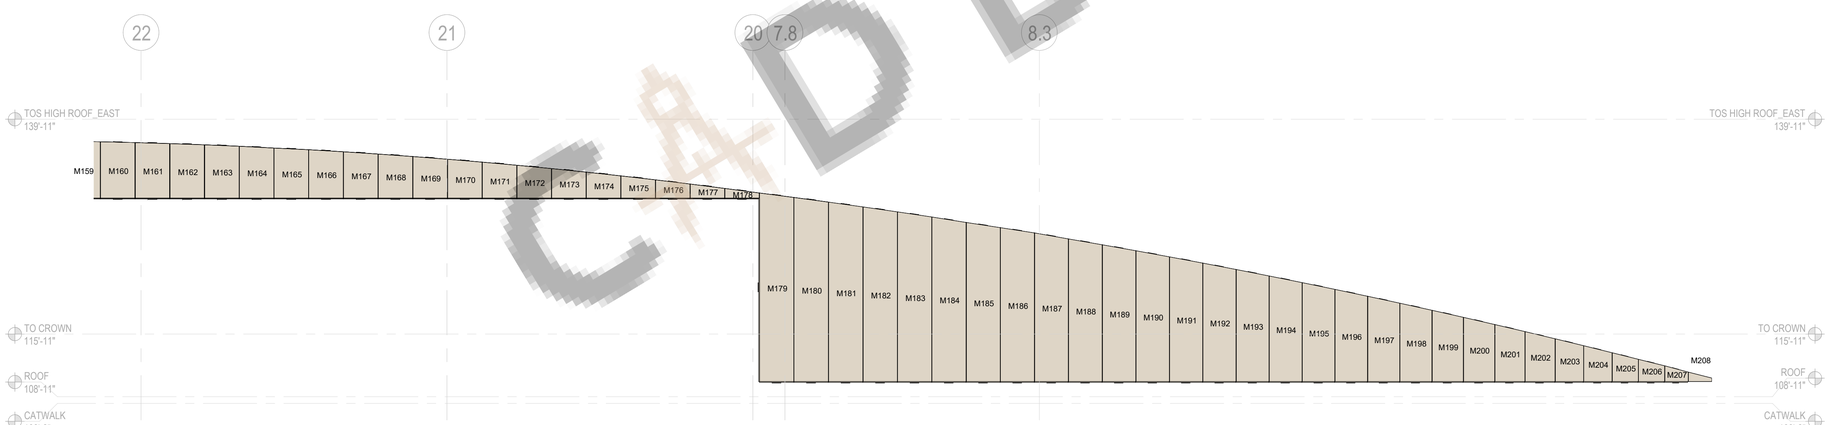

3 MT-77 Panel _ South Elevation Part 2
SCALE: 1/8" = 1'-0"

CAD DRAFTER

DNI

CAD DRAFTER
4024 Coleman Ave, San Diego, CA 92110
info@cadrafter.us
+1 -619-639-3935

PROJECT NAME: **Grand Sierra Resort & Casino - Masterplan**
East 2nd StreetReno NV 89595

SHEET TITLE: **Roofing_ACP_Panels_MT-77_South**

PROJECT MGR : Approver

REV	DATE	COMMENTS
1		
2		
3		
4		

JOB NO.
05.4604.000

DATE
16/06/26

DRAWN BY
Author

DWG NO.
ACP-412

1 MT-77 Framing _ South Elevation.
SCALE: 1/16" = 1'-0"

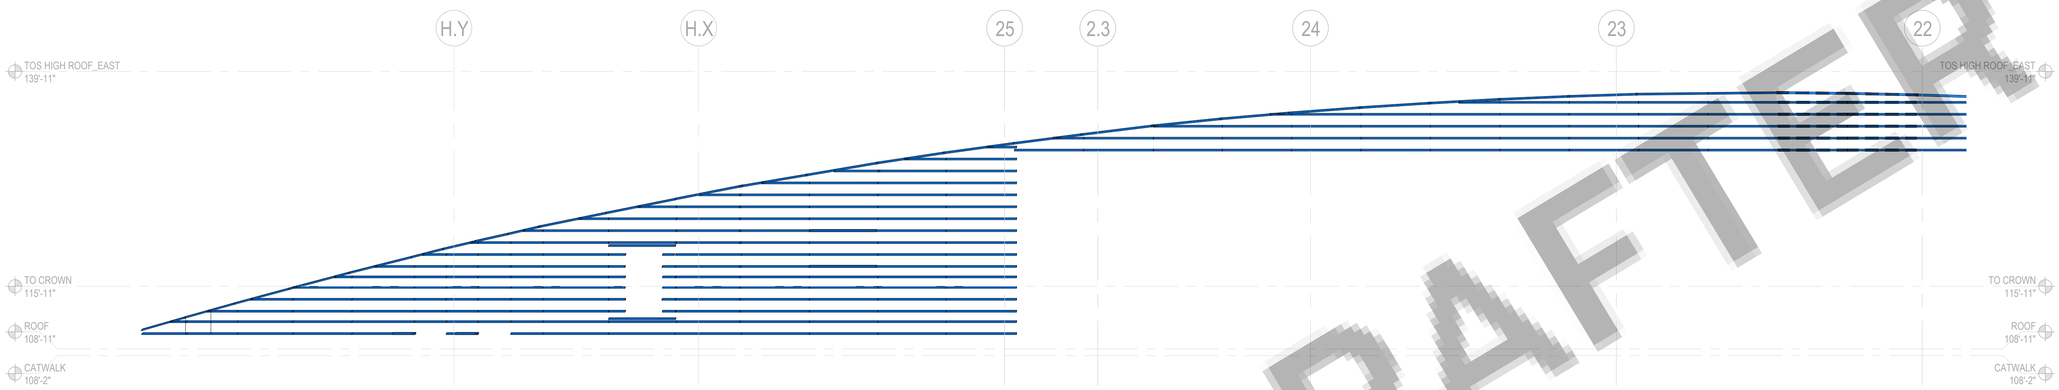

2 MT-77 Framing _ South Elevation Part 1.
SCALE: 1/8" = 1'-0"

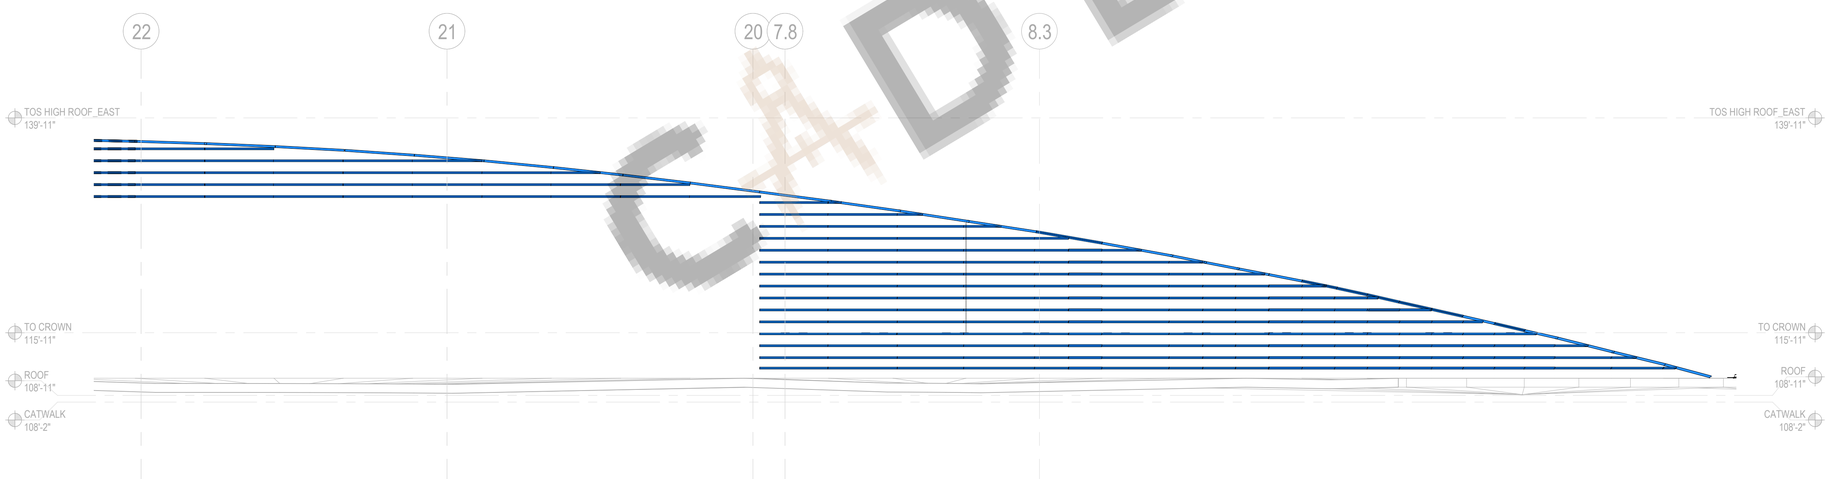

3 MT-77 Framing _ South Elevation Part 2.
SCALE: 1/8" = 1'-0"

CADDRAFTER

DNI

CADDRAFTER
4024 Coleman Ave, San Diego, CA 92110
info@caddraftter.us
+1-409-639-3595

PROJECT NAME: Grand Sierra Resort & Casino - Masterplan
East 2nd StreetReno NV 89595

SHEET TITLE: Roofing_ACP_Framing_MT-77_South

PROJECT MGR.: Approver

REV	DATE	COMMENTS
1		
2		
3		
4		

JOB NO.
05.4604.000

DATE
16/06/26

DRAWN BY
Author

DWG NO.
ACP-413

MT-77 Panels Schedule

Mark	Count	Dim A	Dim B	Dim C	Dim D	AB	BC	CD	DA
M1	1	3'-11 3/16"	1'-1 7/16"	3'-10 1/2"	5 7/16"	80.3°	90.0°	90.0°	99.7°
M2	1	3'-11 5/16"	1'-9 7/8"	3'-10 1/2"	1'-1 7/16"	79.7°	90.0°	90.0°	100.3°
M3	1	3'-11 5/16"	2'-6 9/16"	3'-10 1/2"	1'-9 7/8"	79.4°	90.0°	90.0°	100.6°
M4	1	3'-11 7/16"	3'-3 5/8"	3'-10 1/2"	2'-6 9/16"	78.9°	90.0°	90.0°	101.1°
M5	1	3'-11 7/16"	4'-0 13/16"	3'-10 1/2"	3'-3 5/8"	78.8°	90.0°	90.0°	101.2°
M6	1	3'-11 7/16"	4'-10 1/16"	3'-10 1/2"	4'-0 13/16"	78.8°	90.0°	90.0°	101.2°
M7	1	3'-11 1/2"	5'-7 11/16"	3'-10 1/2"	4'-10 1/16"	78.3°	90.0°	90.0°	101.7°
M8	1	3'-11 1/2"	6'-5 3/16"	3'-10 1/2"	5'-7 11/16"	78.5°	90.0°	90.0°	101.5°
M9	1	3'-11 1/2"	7'-2 13/16"	3'-10 1/2"	6'-5 3/16"	78.3°	90.0°	90.0°	101.7°
M10	1	3'-11 1/2"	8'-0 1/4"	3'-10 1/2"	7'-2 13/16"	78.5°	90.0°	90.0°	101.5°
M11	1	3'-11 1/2"	8'-9 13/16"	3'-10 1/2"	8'-0 1/4"	78.4°	90.0°	90.0°	101.6°
M12	1	3'-11 7/16"	9'-7 1/16"	3'-10 1/2"	8'-9 13/16"	78.7°	90.0°	90.0°	101.3°
M13	1	3'-11 7/16"	10'-4 5/16"	3'-10 1/2"	9'-7 1/16"	78.8°	90.0°	90.0°	101.2°
M14	1	3'-11 3/8"	11'-1 3/8"	3'-10 1/2"	10'-4 5/16"	79.0°	90.0°	90.0°	101.0°
M15	1	3'-11 3/8"	11'-10 5/16"	3'-10 1/2"	11'-1 3/8"	79.2°	90.0°	90.0°	100.8°
M16	1	3'-11 5/16"	12'-7"	3'-10 1/2"	11'-10 5/16"	79.4°	90.0°	90.0°	100.6°
M17	1	3'-11 5/16"	13'-3 9/16"	3'-10 1/2"	12'-7"	79.6°	90.0°	90.0°	100.4°
M18	1	3'-11 1/4"	13'-11 7/8"	3'-10 1/2"	13'-3 9/16"	79.8°	90.0°	90.0°	100.2°
M19	1	3'-11 1/4"	14'-8 1/8"	3'-10 1/2"	13'-11 7/8"	80.0°	90.0°	90.0°	100.0°
M20	1	3'-11 3/16"	15'-4 1/8"	3'-10 1/2"	14'-8 1/8"	80.3°	90.0°	90.0°	99.7°
M21	1	3'-11 3/16"	15'-11 15/16"	3'-10 1/2"	15'-4 1/8"	80.4°	90.0°	90.0°	99.6°
M22	1	3'-11 1/8"	16'-7 9/16"	3'-10 1/2"	15'-11 15/16"	80.7°	90.0°	90.0°	99.3°
M23	1	3'-11 1/8"	17'-3 1/16"	3'-10 1/2"	16'-7 9/16"	80.9°	90.0°	90.0°	99.1°
M24	1	3'-11 1/16"	17'-10 5/16"	3'-10 1/2"	17'-3 1/16"	81.2°	90.0°	90.0°	98.8°
M25	1	3'-11 1/16"	18'-5 3/8"	3'-10 1/2"	17'-10 5/16"	81.4°	90.0°	90.0°	98.6°
M26	1	3'-11"	19'-0 3/16"	3'-10 1/2"	18'-5 3/8"	81.6°	90.0°	90.0°	98.4°
M27	1	3'-11"	19'-6 7/8"	3'-10 1/2"	19'-0 3/16"	81.9°	90.0°	90.0°	98.1°
M28	1	3'-11"	20'-1 1/4"	3'-10 1/2"	19'-6 7/8"	82.1°	90.0°	90.0°	97.9°
M29	1	3'-10 15/16"	20'-7 1/2"	3'-10 1/2"	20'-1 1/4"	82.4°	90.0°	90.0°	97.6°
M30	1	3'-10 15/16"	21'-1 1/2"	3'-10 1/2"	20'-7 1/2"	82.7°	90.0°	90.0°	97.3°
M31	1	3'-10 15/16"	1'-1 5/8"	3'-10 1/2"	7 1/2"	82.5°	90.0°	90.0°	97.5°
M32	1	3'-10 7/8"	1'-7 1/2"	3'-10 1/2"	1'-1 5/8"	82.8°	90.0°	90.0°	97.2°
M33	1	3'-10 7/8"	2'-1 1/8"	3'-10 1/2"	1'-7 1/2"	83.1°	90.0°	90.0°	96.9°
M34	1	3'-10 13/16"	2'-6 7/16"	3'-10 1/2"	2'-1 1/8"	83.5°	90.0°	90.0°	96.5°
M35	1	3'-10 13/16"	2'-11 7/16"	3'-10 1/2"	2'-6 7/16"	83.8°	90.0°	90.0°	96.2°
M36	1	3'-10 3/4"	3'-4 3/16"	3'-10 1/2"	2'-11 7/16"	84.2°	90.0°	90.0°	95.8°
M37	1	3'-10 3/4"	3'-8 11/16"	3'-10 1/2"	3'-4 3/16"	84.5°	90.0°	90.0°	95.5°
M38	1	3'-10 11/16"	4'-0 7/8"	3'-10 1/2"	3'-8 11/16"	84.9°	90.0°	90.0°	95.1°
M39	1	3'-10 11/16"	4'-4 3/4"	3'-10 1/2"	4'-0 7/8"	85.2°	90.0°	90.0°	94.8°
M40	1	3'-10 11/16"	4'-8 3/8"	3'-10 1/2"	4'-4 3/4"	85.6°	90.0°	90.0°	94.4°
M41	1	3'-10 5/8"	4'-11 11/16"	3'-10 1/2"	4'-8 3/8"	85.9°	90.0°	90.0°	94.1°
M42	1	3'-10 5/8"	5'-2 3/4"	3'-10 1/2"	4'-11 11/16"	86.3°	90.0°	90.0°	93.7°
M43	1	3'-10 5/8"	5'-5 1/2"	3'-10 1/2"	5'-2 3/4"	86.6°	90.0°	90.0°	93.4°
M44	1	3'-10 9/16"	5'-7 15/16"	3'-10 1/2"	5'-5 1/2"	87.0°	90.0°	90.0°	93.0°
M45	1	3'-10 9/16"	5'-10 1/8"	3'-10 1/2"	5'-7 15/16"	87.3°	90.0°	90.0°	92.7°
M46	1	3'-10 9/16"	6'-0 1/16"	3'-10 1/2"	5'-10 1/8"	87.7°	90.0°	90.0°	92.3°
M47	1	3'-10 9/16"	6'-1 11/16"	3'-10 1/2"	6'-0 1/16"	88.0°	90.0°	90.0°	92.0°
M48	1	3'-10 9/16"	6'-3"	3'-10 1/2"	6'-1 11/16"	88.4°	90.0°	90.0°	91.6°
M49	1	3'-10 9/16"	6'-4 1/16"	3'-10 1/2"	6'-3"	88.7°	90.0°	90.0°	91.3°
M50	1	3'-10 9/16"	6'-4 7/8"	3'-10 1/2"	6'-4 1/16"	89.0°	90.0°	90.0°	91.0°
M51	1	3'-10 1/2"	6'-5 3/8"	3'-10 1/2"	6'-4 7/8"	89.4°	90.0°	90.0°	90.6°
M52	1	3'-10 1/2"	6'-5 9/16"	3'-10 1/2"	6'-5 3/8"	89.7°	90.0°	90.0°	90.3°
M53	1	3'-10 1/2"	6'-5 1/2"	3'-10 1/2"	6'-5 9/16"	90.1°	90.0°	90.0°	89.9°
M54	1	3'-10 1/2"	6'-5 1/8"	3'-10 1/2"	6'-5 1/2"	90.4°	90.0°	90.0°	89.6°
M55	1	3'-10 9/16"	6'-4 1/2"	3'-10 1/2"	6'-5 1/8"	90.8°	90.0°	90.0°	89.2°
M56	1	3'-10 9/16"	6'-3 9/16"	3'-10 1/2"	6'-4 1/2"	91.1°	90.0°	90.0°	88.9°
M57	1	3'-10 9/16"	6'-2 3/8"	3'-10 1/2"	6'-3 9/16"	91.5°	90.0°	90.0°	88.5°
M58	1	3'-10 9/16"	6'-0 7/8"	3'-10 1/2"	6'-2 3/8"	91.8°	90.0°	90.0°	88.2°
M59	1	3'-10 9/16"	5'-11 1/16"	3'-10 1/2"	6'-0 7/8"	92.2°	90.0°	90.0°	87.8°
M60	1	3'-10 9/16"	5'-9"	3'-10 1/2"	5'-11 1/16"	92.5°	90.0°	90.0°	87.5°
M61	1	3'-10 9/16"	5'-6 11/16"	3'-10 1/2"	5'-9"	92.9°	90.0°	90.0°	87.1°
M62	1	3'-10 5/8"	5'-4 1/16"	3'-10 1/2"	5'-6 11/16"	93.2°	90.0°	90.0°	86.8°
M63	1	3'-10 5/8"	5'-1 1/8"	3'-10 1/2"	5'-4 1/16"	93.6°	90.0°	90.0°	86.4°
M64	1	3'-10 5/8"	4'-9 15/16"	3'-10 1/2"	5'-1 1/8"	93.9°	90.0°	90.0°	86.1°
M65	1	3'-10 11/16"	4'-6 1/2"	3'-10 1/2"	4'-9 15/16"	94.3°	90.0°	90.0°	85.7°
M66	1	3'-10 11/16"	4'-2 3/4"	3'-10 1/2"	4'-6 1/2"	94.6°	90.0°	90.0°	85.4°
M67	1	3'-10 11/16"	3'-10 11/16"	3'-10 1/2"	4'-2 3/4"	95.0°	90.0°	90.0°	85.0°
M68	1	3'-10 3/4"	3'-6 3/8"	3'-10 1/2"	3'-10 11/16"	95.3°	90.0°	90.0°	84.7°
M69	1	3'-10 3/4"	3'-1 3/4"	3'-10 1/2"	3'-6 3/8"	95.7°	90.0°	90.0°	84.3°
M70	1	3'-10 13/16"	2'-8 7/8"	3'-10 1/2"	3'-1 3/4"	96.0°	90.0°	90.0°	84.0°
M71	1	3'-10 13/16"	2'-3 11/16"	3'-10 1/2"	2'-8 7/8"	96.4°	90.0°	90.0°	83.6°
M72	1	3'-10 7/8"	1'-10 1/4"	3'-10 1/2"	2'-3 11/16"	96.7°	90.0°	90.0°	83.3°
M73	1	3'-10 7/8"	1'-4 7/16"	3'-10 1/2"	1'-10 1/4"	97.1°	90.0°	90.0°	82.9°
M74	1	3'-10 15/16"	10 7/16"	3'-10 1/2"	1'-4 7/16"	97.4°	90.0°	90.0°	82.6°
M75	1	3'-10 15/16"	20'-10 1/8"	3'-10 1/2"	21'-4 7/16"	97.7°	90.0°	90.0°	82.3°
M76	1	3'-11"	20'-3 9/16"	3'-10 1/2"	20'-10 1/8"	98.1°	90.0°	90.0°	81.9°
M77	1	3'-11"	19'-8 11/16"	3'-10 1/2"	20'-3 9/16"	98.4°	90.0°	90.0°	81.6°
M78	1	3'-11 1/16"	19'-1 9/16"	3'-10 1/2"	19'-8 11/16"	98.7°	90.0°	90.0°	81.3°
M79	1	3'-11 1/8"	18'-6 3/16"	3'-10 1/2"	19'-1 9/16"	99.0°	90.0°	90.0°	81.0°
M80	1	3'-11 1/8"	17'-10 9/16"	3'-10 1/2"	18'-6 3/16"	99.3°	90.0°	90.0°	80.7°
M81	1	3'-11 3/16"	17'-2 11/16"	3'-10 1/2"	17'-10 9/16"	99.6°	90.0°	90.0°	80.4°
M82	1	3'-11 1/4"	16'-6 9/16"	3'-10 1/2"	17'-2 11/16"	99.9°	90.0°	90.0°	80.1°
M83	1	3'-11 1/4"	15'-10 3/16"	3'-10 1/2"	16'-6 9/16"	100.2°	90.0°	90.0°	79.8°
M84	1	3'-11 5/16"	15'-1 9/16"	3'-10 1/2"	15'-10 3/16"	100.5°	90.0°	90.0°	79.5°
M85	1	3'-11 3/8"	14'-4 11/16"	3'-10 1/2"	15'-1 9/16"	100.8°	90.0°	90.0°	79.2°
M86	1	3'-11 7/16"	13'-7 9/16"	3'-10 1/2"	14'-4 11/16"	101.1°	90.0°	90.0°	78.9°
M87	1	3'-11 7/16"	12'-10 5/16"	3'-10 1/2"	13'-7 9/16"	101.3°	90.0°	90.0°	78.7°
M88	1	3'-11 1/2"	12'-0 11/16"	3'-10 1/2"	12'-10 5/16"	101.6°	90.0°	90.0°	78.4°
M89	1	3'-11 9/16"	11'-2 15/16"	3'-10 1/2"	12'-0 11/16"	101.8°	90.0°	90.0°	78.2°
M90	1	3'-11 9/16"	10'-4 15/16"	3'-10 1/2"	11'-2 15/16"	102.1°	90.0°	90.0°	77.9°
M91	1	3'-11 5/8"	9'-6 7/8"	3'-10 1/2"	10'-4 15/16"	102.2°	90.0°	90.0°	77.8°

MT-77 Panels Schedule

Mark	Count	Dim A	Dim B	Dim C	Dim D	AB	BC	CD	DA
M92	1	3'-11 11/16"	8'-8 1/2"	3'-10 1/2"	9'-6 7/8"	102.5°	90.0°	90.0°	77.5°
M93	1	3'-11 5/8"	7'-10 3/16"	3'-10 1/2"	8'-8 1/2"	102.5°	90.0°	90.0°	77.5°
M94	1	3'-11 11/16"	6'-11 11/16"	3'-10 1/2"	7'-10 3/16"	102.8°	90.0°	90.0°	77.2°
M95	1	3'-11 11/16"	6'-1 3/8"	3'-10 1/2"	6'-11 11/16"	102.5°	90.0°	90.0°	77.5°
M96	1	3'-11 11/16"	5'-2 7/8"	3'-10 1/2"	6'-1 3/8"	102.7°	90.0°	90.0°	77.3°
M97	1	3'-11 5/8"	4'-4 3/4"	3'-10 1/2"	5'-2 7/8"	102.2°	90.0°	90.0°	77.8°
M98	1	3'-11 5/8"	3'-6 1/2"	3'-10 1/2"	4'-4 3/4"	102.4°	90.0°	90.0°	77.6°
M99	1	3'-11 1/2"	2'-8 15/16"	3'-10 1/2"	3'-6 1/2"	101.7°	90.0°	90.0°	78.3°
M100	1	3'-11 9/16"	1'-11 3/16"	3'-10 1/2"	2'-8 15/16"	101.8°	90.0°	90.0°	78.2°
M101	1	3'-11 3/8"	1'-2 3/8"	3'-10 1/2"	1'-11 3/16"	100.7°	90.0°	90.0°	79.3°
M102	1	3'-11 5/16"	5 7/8"	3'-10 1/2"	1'-2 3/8"	100.4°	90.0°	90.0°	79.6°
M103	1	3'-11 5/16"	1'-2 3/8"	3'-10 1/2"	5 7/8"	79.6°	90.0°	90.0°	100.4°
M104	1	3'-11 3/8"	1'-11 1/8"	3'-10 1/2"	1'-2 3/8"	79.3°	90.0°	90.0°	100.7°
M105	1	3'-11 9/16"	2'-8 15/16"	3'-10 1/2"	1'-11 3/16"	78.2°	90.0°	90.0°	101.8°
M106	1	3'-11 1/2"	3'-6 1/2"	3'-10 1/2"	2'-8 15/16"	78.4°	90.0°	90.0°	101.6°
M107	1	3'-11 5/8"	4'-4 3/4"	3'-10 1/2"	3'-6 1/2"	77.5°	90.0°	90.0°	102.5°
M108	1	3'-11 5/8"	5'-2 13/16"	3'-10 1/2"	4'-4 3/4"	77.8°	90.0°	90.0°	102.2°
M109	1	3'-11 11/16"	6'-1 3/8"	3'-10 1/2"	5'-2 13/16"	77.2°	90.0°	90.0°	102.8°
M110	1	3'-11 5/8"	6'-11 5/8"	3'-10 1/2"	6'-1 3/8"	77.5°	90.0°	90.0°	102.5°
M111	1	3'-11 11/16"	7'-10 3/16"	3'-10 1/2"	6'-11 5/8"	77.2°	90.0°	90.0°	102.8°
M112	1	3'-11 5/8"	8'-8 1/2"	3'-10 1/2"	7'-10 3/16"	77.5°	90.0°	90.0°	102.5°
M113	1	3'-11 11/16"	9'-6 7/8"	3'-10 1/2"	8'-8 1/2"	77.4°	90.0°	90.0°	102.6°
M114	1	3'-11 5/8"	10'-4 15/16"	3'-10 1/2"	9'-6 7/8"	77.8°	90.0°	90.0°	102.2°
M115	1	3'-11 5/8"	11'-2 15/16"	3'-10 1/2"	10'-4 15/16"	77.8°	90.0°	90.0°	102.2°
M116	1	3'-11 9/16"	12'-0 11/16"	3'-10 1/2"	11'-2 15/16"	78.2°	90.0°	90.0°	101.8°
M117	1	3'-11 1/2"	12'-10 5/16"	3'-10 1/2"	12'-0 11/16"	78.4°	90.0°	90.0°	101.6°
M118	1	3'-11 7/16"	13'-7 9/16"	3'-10 1/2"	12'-10 5/16"	78.7°	90.0°	90.0°	101.3°
M119	1	3'-11 7/16"	4'-6 11/16"	3'-10 1/2"	3'-9 5/8"	78.9°	90.0°	90.0°	101.1°
M120	1	3'-10 1/2"	1'-8"	3'-10 1/2"	1'-8"	90.0°	90.0°	90.0°	90.0°
M121	1	2'-0"	8'-2"	2'-0"	8'-2"	90.0°	90.0°	90.0°	90.0°
M122	1	3'-11 3/8"	5'-3 9/16"	3'-10 1/2"	4'-6 11/16"	79.3°	90.0°	90.0°	100.7°
M123	1	3'-10 1/2"	1'-8"	3'-10 1/2"	1'-8"	90.0°	90.0°	90.0°	90.0°
M124	1	1'-6"	8'-2"	1'-6"	8'-2"	90.0°	90.0°	90.0°	90.0°
M125	1	3'-11 5/16"	15'-10 3/16"	3'-10 1/2"	15'-1 9/16"	79.5°	90.0°	90.0°	100.5°
M126	1	3'-11 1/4"	16'-6 1/2"	3'-10 1/2"	15'-10 3/16"	79.8°	90.0°	90.0°	100.2°
M127	1	3'-11 1/4"	17'-2 11/16"	3'-10 1/2"	16'-6 1/2"	80.1°	90.0°	90.0°	99.9°
M128	1	3'-11 3/16"	17'-10 9/16"	3'-10 1/2"	17'-2 11/16"	80.4°	90.0°	90.0°	99.6°
M129	1	3'-11 1/8"	18'-6 3/16"	3'-10 1/2"	17'-10 9/16"	80.7°	90.0°	90.0°	99.3°
M130	1	3'-11 1/8"	19'-1 9/16"	3'-10 1/2"	18'-6 3/16"	81.0°	90.0°	90.0°	99.0°
M131	1	3'-11 1/16"	19'-8 11/16"	3'-10 1/2"	19'-1 9/16"	81.3°	90.0°	90.0°	98.7°
M132	1	3'-11"	20'-3 1/2"	3'-10 1/2"	19'-8 11/16"	81.6°	90.0°	90.0°	98.4°
M133	1	3'-11"	20'-10 1/8"	3'-10 1/2"	20'-3 1/2"	81.9°	90.0°	90.0°	98.1°
M134	1	3'-10 15/16"	21'-4 7/16"	3'-10 1/2"	20'-10 1/8"	82.3°	90.0°	90.0°	97.7°
M135	1	3'-10 15/16"	1'-4 7/16"	3'-10 1/2"	10 7/16"	82.6°	90.0°	90.0°	97.4°
M136	1	3'-10 7/8"	1'-10 3/16"	3'-10 1/2"	1'-4 7/16"	83.0°	90.0°	90.0°	97.0°
M137	1	3'-10 7/8"	2'-3 11/16"	3'-10 1/2"	1'-10 3/16"	83.3°	90.0°	90.0°	96.7°
M138	1	3'-10 13/16"	2'-8 7/8"	3'-10 1/2"	2'-3 11/16"	83.7°	90.0°	90.0°	96.3°
M139	1	3'-10 13/16"	3'-1 3/4"	3'-10 1/2"	2'-8 7/8"	84.0°	90.0°	90.0°	96.0°
M140	1	3'-10 3/4"	3'-6 3/8"	3'-10 1/2"	3'-1 3/4"	84.3°	90.0°	90.0°	95.7°
M141	1	3'-10 3/4"	3'-10 11/16"	3'-10 1/2"	3'-6 3/8"	84.7°	90.0°	90.0°	95.3°
M142	1	3'-10 11/16"	4'-2 3/4"	3'-10 1/2"	3'-10 11/16"	85.0°	90.0°	90.0°	95.0°
M143	1	3'-10 11/16"	4'-6 1/2"	3'-10 1/2"	4'-2 3/4"	85.4°	90.0°	90.0°	94.6°
M144	1	3'-10 11/16"	4'-9 15/16"	3'-10 1/2"	4'-6 1/2"	85.7°	90.0°	90.0°	94.3°
M145	1	3'-10 5/8"	5'-1 1/8"	3'-10 1/2"	4'-9 15/16"	86.1°	90.0°	90.0°	93.9°
M146	1	3'-10 5/8"	5'-4 1/16"	3'-10 1/2"	5'-1 1/8"	86.4°	90.0°	90.0°	93.6°
M147	1	3'-10 5/8"	5'-6 11/16"	3'-10 1/2"	5'-4 1/16"	86.8°	90.0°	90.0°	93.2°
M148	1	3'-10 9/16"	5'-9"	3'-10 1/2"	5'-6 11/16"	87.1°	90.0°	90.0°	92.9°
M149	1	3'-10 9/16"	5'-11 1/16"	3'-10 1/2"	5'-9"	87.5°	90.0°	90.0°	92.5°
M150	1	3'-10 9/16"	6'-0 7/8"	3'-10 1/2"	5'-11 1/16"	87.8°	90.0°	90.0°	92.2°
M151	1	3'-10 9/16"	6'-2 3/8"	3'-10 1/2"	6'-0 7/8"	88.2°	90.0°	90.0°	91.8°
M152	1	3'-10 9/16"	6'-3 9/16"	3'-10 1/2"	6'-2 3/8"	88.5°	90.0°	90.0°	91.5°
M153	1	3'-10 9/16"	6'-4 1/2"	3'-10 1/2"	6'-3 9/16"	88.9°	90.0°	90.0°	91.1°
M154	1	3'-10 9/16"	6'-5 1/8"	3'-10 1/2"	6'-4 1/2"	89.2°	90.0°	90.0°	90.8°
M155	1	3'-10 1/2"	6'-5 1/2"	3'-10 1/2"	6'-5 1/8"	89.6°	90.0°	90.0°	90.4°
M156	1	3'-10 1/2"	6'-5 9/16"	3'-10 1/2"	6'-5 1/2"	89.9°	90.0°	90.0°	90.1°
M157	1	3'-10 1/2"	6'-5 3/8"	3'-10 1/2"	6'-5 9/16"	90.3°	90.0°	90.0°	89.7°
M158	1	3'-10 1/2"	6'-4 7/8"	3'-10 1/2"	6'-5 3/8"	90.6°	90.0°	90.0°	89.4°
M159	1	3'-10 9/16"	6'-4 1/16"	3'-10 1/2"	6'-4 7/8"	91.0°	90.0°	90.0°	89.0°
M160	1	3'-10 9/16"	6'-3"	3'-10 1/2"	6'-4 1/16"	91.3°	90.0°	90.0°	88.7°
M161	1	3'-10 9/16"	6'-1 11/16"	3'-10 1/2"	6'-3"	91.6°	90.0°	90.0°	88.4°
M162	1	3'-10 9/16"	6'-0 1/16"	3'-10 1/2"	6'-1 11/16"	92.0°	90.0°	90.0°	88.0°
M163	1	3'-10 9/16"	5'-10 1/8"	3'-10 1/2"	6'-0 1/16"	92.3°	90.0°	90.0°	87.7°
M164	1	3'-10 9/16"	5'-7 11/16"	3'-10 1/2"	5'-10 1/8"	93.0°	90.0°	90.0°	87.0°
M165	1	3'-10 9/16"	5'-5 1/2"	3'-10 1/2"	5'-7 11/16"	92.7°	90.0°	90.0°	87.3°
M166	1	3'-10 5/8"	5'-2 3/4"	3'-10 1/2"	5'-5 1/2"	93.4°	90.0°	90.0°	86.6°
M167	1	3'-10 5/8"	4'-11 11/16"	3'-10 1/2"	5'-2 3/4"	93.7°	90.0°	90.0°	86.3°
M168	1	3'-10 5/8"	4'-8 3/8"	3'-10 1/2"	4'-11 11/16"	94.1°	90.0°	90.0°	85.9°
M169	1	3'-10 11/16"	4'-4 3/4"	3'-10 1/2"	4'-8 3/8"	94.4°	90.0°	90.0°	85.6°
M170	1	3'-10 11/16"	4'-0 7/8"	3'-10 1/2"	4'-4 3/4"	94.8°	90.0°	90.0°	85.2°
M171	1	3'-10 11/16"	3'-8 11/16"	3'-10 1/2"	4'-0 7/8"	95.1°	90.0°	90.0°	84.9°
M172	1	3'-10 3/4"	3'-4 3/16"	3'-10 1/2"	3'-8 11/16"	95.5°	90.0°	90.0°	84.5°
M173	1	3'-10 3/4"	2'-11 7/16"	3'-10 1/2"	3'-4 3/16"	95.8°	90.0°	90.0°	84.2°
M174	1	3'-10 13/16"	2'-6 7/16"	3'-10 1/2"	2'-11 7/16"	96.2°	90.0°	90.0°	83.8°
M175	1	3'-10 13/16"	2'-1 1/8"	3'-10 1/2"	2'-6 7/16"	96.5°	90.0°	90.0°	83.5°
M176	1	3'-10 7/8"	1'-7 1/2"	3'-10 1/2"	2'-1 1/8"	96.9°	90.0°	90.0°	83.1°
M177	1	3'-10 7/8"	1'-1 5/8"	3'-10 1/2"	1'-7 1/2"	97.2°	90.0°	90.0°	82.8°
M178	1	3'-10 15/16"	7 1/2"	3'-10 1/2"	1'-1 5/8"	97.5°	90.0°	90.0°	82.5°
M179	1	3'-10 15/16"	20'-7 1/2"	3'-10 1/2"	21'-1 1/2"	97.3°	90.0°	90.0°	82.7°
M180	1	3'-10 15/16"	20'-1 1/4"	3'-10 1/2"	20'-7 1/2"	97.6°	90.0°	90.0°	82.4°
M181	1	3'-11"	19'-6 7/8"	3'-10 1/2"	20'-1 1/4"	97.9°	90.0°	90.0°	82.1°
M182	1	3'-11"	19'-0 3/16"	3'-10 1/2"	19'-6 7/8"	98.1°	90.0°	90.0°	81.9°

MT-77 Panels Schedule

Mark	Count	Dim A	Dim B	Dim C	Dim D	AB	BC	CD	DA
M183	1	3'-11"	18'-5 3/8"	3'-10 1/2"	19'-0 3/16"	98.4°	90.0°	90.0°	81.6°
M184	1	3'-11 1/8"	17'-10"	3'-10 1/2"	18'-5 3/8"	99.0°	90.0°	90.0°	81.0°
M185	1	3'-11 1/16"	17'-3 1/16"	3'-10 1/2"	17'-10"	98.5°	90.0°	90.0°	81.5°
M186	1	3'-11 1/16"	16'-8"	3'-10 1/2"	17'-3 1/16"	98.6°	90.0°	90.0°	81.4°
M187	1	3'-11 3/16"	15'-11 15/16"	3'-10 1/2"	16'-8"	99.8°	90.0°	90.0°	80.2°
M188	1	3'-11 3/16"	15'-4 1/8"	3'-10 1/2"	15'-11 15/16"	99.6°	90.0°	90.0°	80.4°
M189	1	3'-11 3/16"	14'-8 1/8"	3'-10 1/2"	15'-4 1/8"	99.7°	90.0°	90.0°	80.3°
M190	1	3'-11 1/4"	13'-11 7/8"	3'-10 1/2"	14'-8 1/8"	100.0°	90.0°	90.0°	80.0°
M191	1	3'-11 1/4"	13'-3 9/16"	3'-10 1/2"	13'-11 7/8"	100.2°	90.0°	90.0°	79.8°
M192	1	3'-11 5/16"	12'-7"	3'-10 1/2"	13'-3 9/16"	100.4°	90.0°	90.0°	79.6°
M193	1	3'-11 5/16"	11'-10 5/16"	3'-10 1/2"	12'-7"	100.6°	90.0°	90.0°	79.4°
M194	1	3'-11 3/8"	11'-1 3/8"	3'-10 1/2"	11'-10 5/16"	100.8°	90.0°	90.0°	79.2°
M195	1	3'-11 3/8"	10'-4 5/16"	3'-10 1/2"	11'-1 3/8"	101.0°	90.0°	90.0°	79.0°
M196	1	3'-11 7/16"	9'-7 1/16"	3'-10 1/2"	10'-4 5/16"	101.2°	90.0°	90.0°	78.8°
M197	1	3'-11 7/16"	8'-9 13/16"	3'-10 1/2"	9'-7 1/16"	101.3°	90.0°	90.0°	78.7°
M198	1	3'-11 1/2"	8'-0 1/4"	3'-10 1/2"	8'-9 13/16"	101.6°	90.0°	90.0°	78.4°
M199	1	3'-11 1/2"	7'-2 13/16"	3'-10 1/2"	8'-0 1/4"	101.5°	90.0°	90.0°	78.5°
M200	1	3'-11 1/2"	6'-5 3/16"	3'-10 1/2"	7'-2 13/16"	101.7°	90.0°	90.0°	78.3°
M201	1	3'-11 1/2"	5'-7 11/16"	3'-10 1/2"	6'-5 3/16"	101.5°	90.0°	90.0°	78.5°
M202	1	3'-11 1/2"	4'-10 1/16"	3'-10 1/2"	5'-7 11/16"	101.7°	90.0°	90.0°	78.3°
M203	1	3'-11 7/16"	4'-0 13/16"	3'-10 1/2"	4'-10 1/16"	101.2°	90.0°	90.0°	78.8°
M204	1	3'-11 1/2"	3'-3 3/8"	3'-10 1/2"	4'-0 13/16"	101.5°	90.0°	90.0°	78.5°
M205	1	3'-11 3/8"	2'-6 9/16"

Refer to Schedules for Panels Details

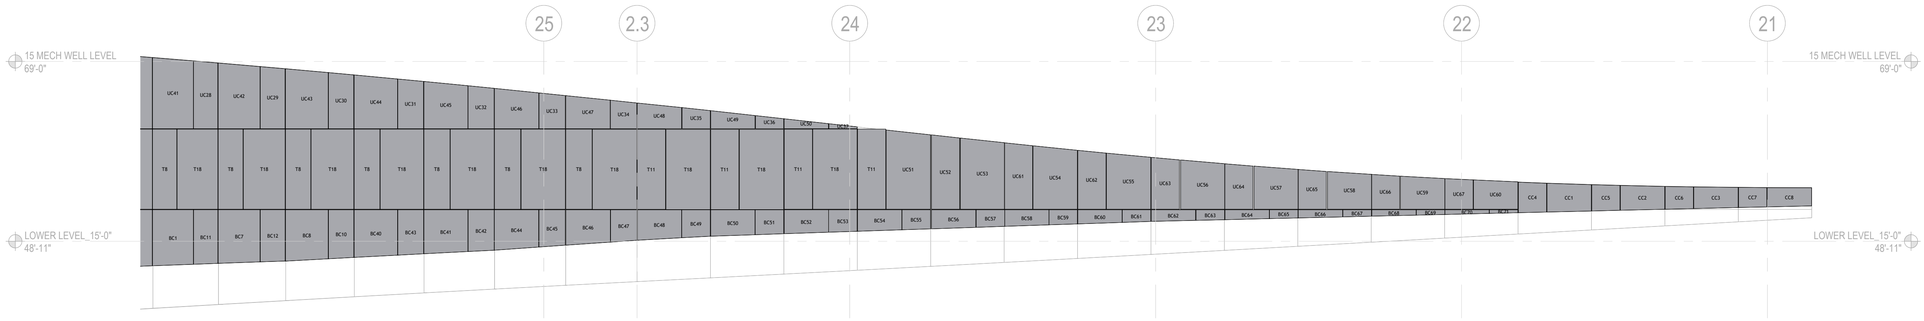

1 ACP-MT-75_Paneling_Elevation-1
SCALE: 1/8" = 1'-0"

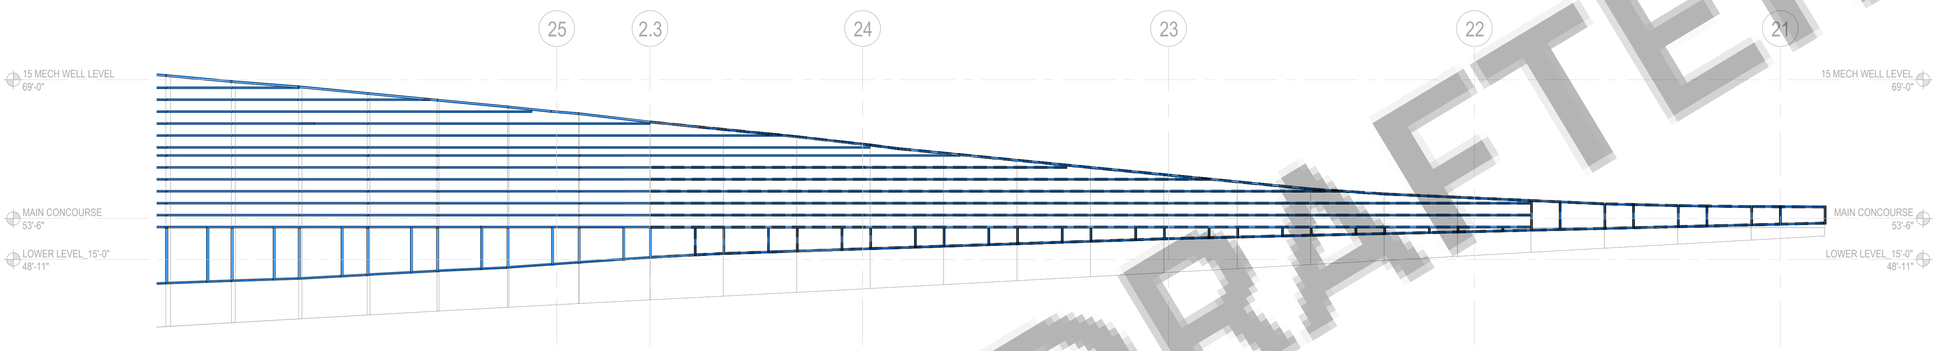

2 ACP-MT-75_Framing_Elevation-1
SCALE: 1/8" = 1'-0"

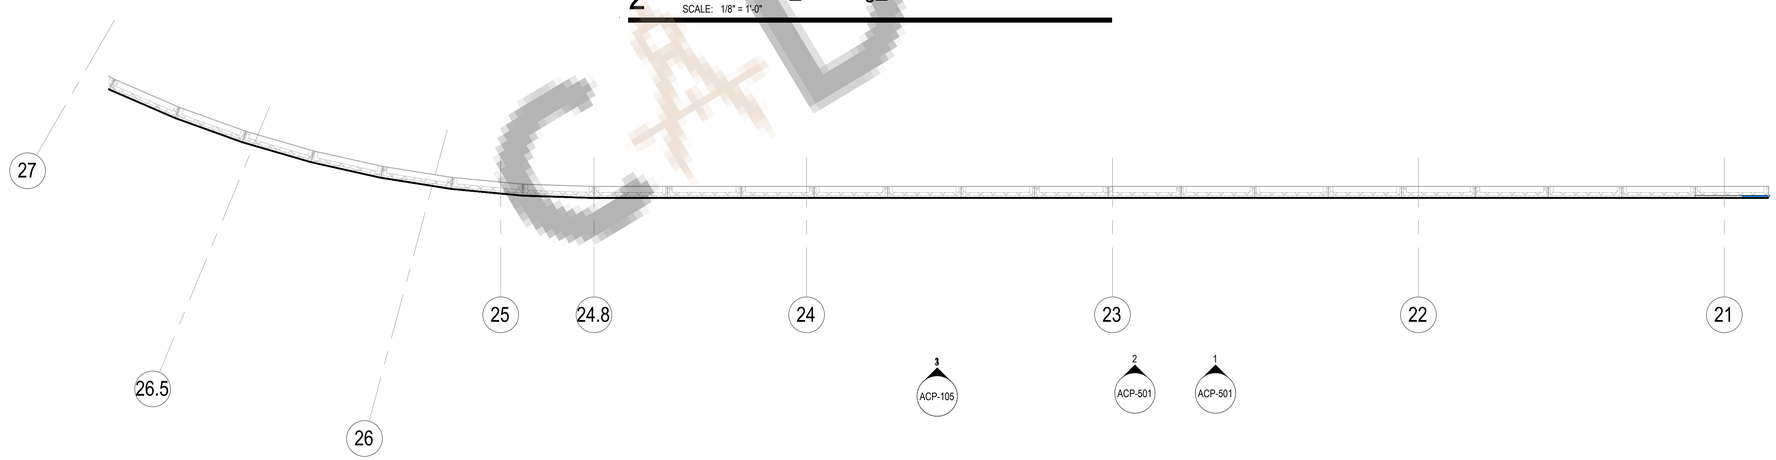

3 LL_15'-0" - MT-75_Plan-1
SCALE: 1/8" = 1'-0"

CAD DRAFTER

DNI

CAD DRAFTER
4024 Coleman Ave, San Diego, CA 92110
info@cadrafter.us
+1 -619-639-3595

PROJECT NAME: Grand Sierra Resort & Casino - Masterplan
East 2nd StreetReno NV 89595

SHEET TITLE: ACP-MT-75_Paneling_Elevation-1

PROJECT MGR.: Approver

REV	DATE	COMMENTS
1		
2		
3		
4		

JOB NO. 05.4604.000

DATE 16/06/26

DRAWN BY Author

DWG NO. ACP-501

Refer to Schedules for Panels Details

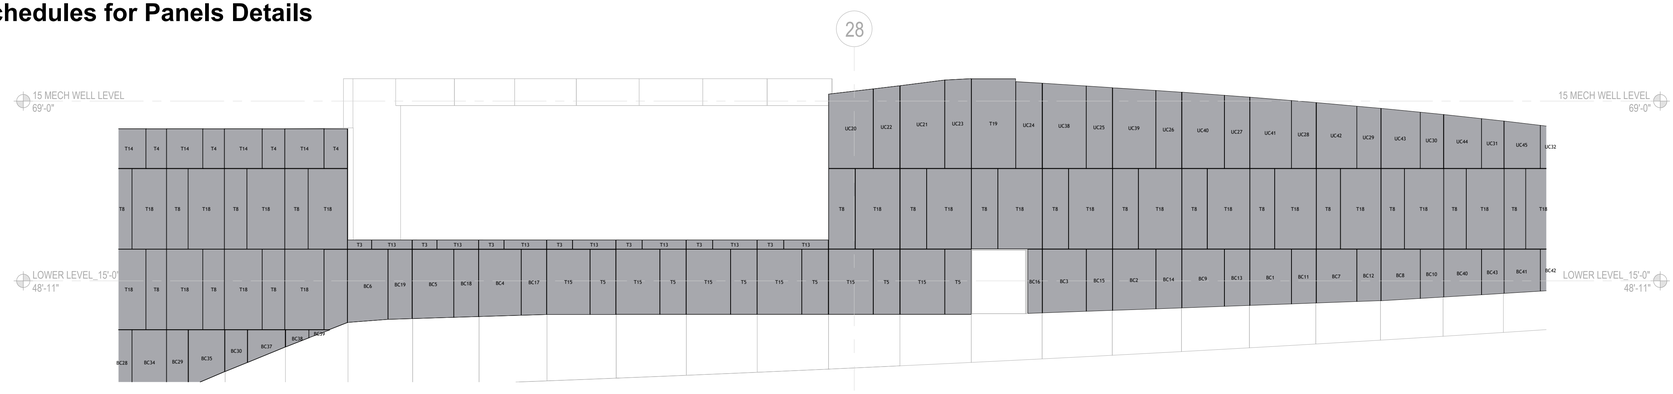

1 ACP-MT-75_Paneling_Elevation-2
SCALE: 1/8" = 1'-0"

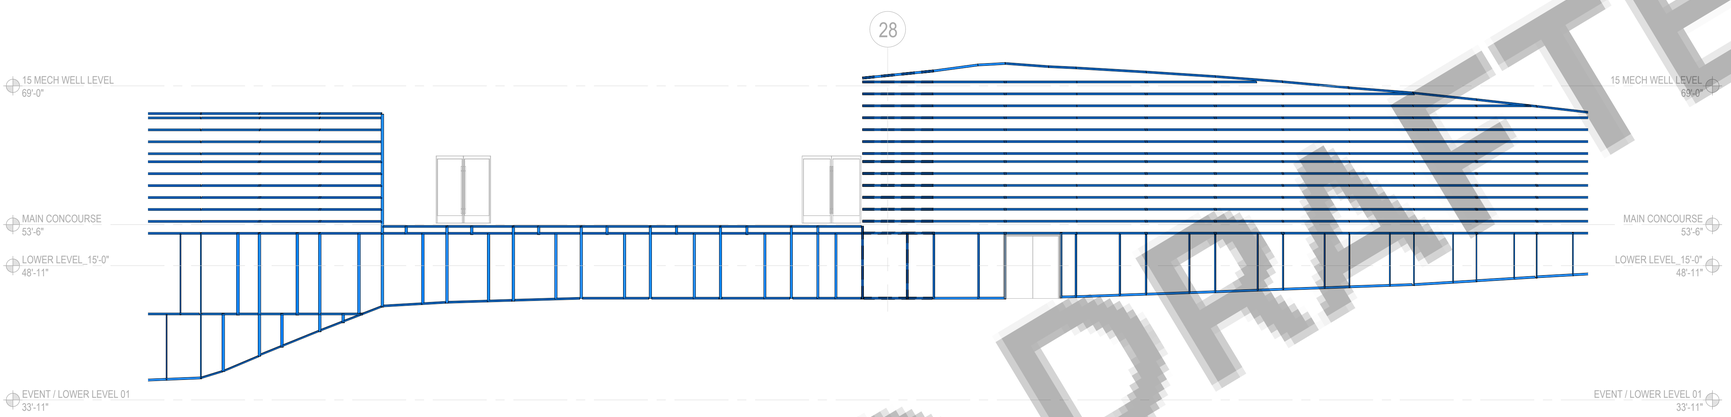

2 ACP-MT-75_Framing_Elevation-2
SCALE: 1/8" = 1'-0"

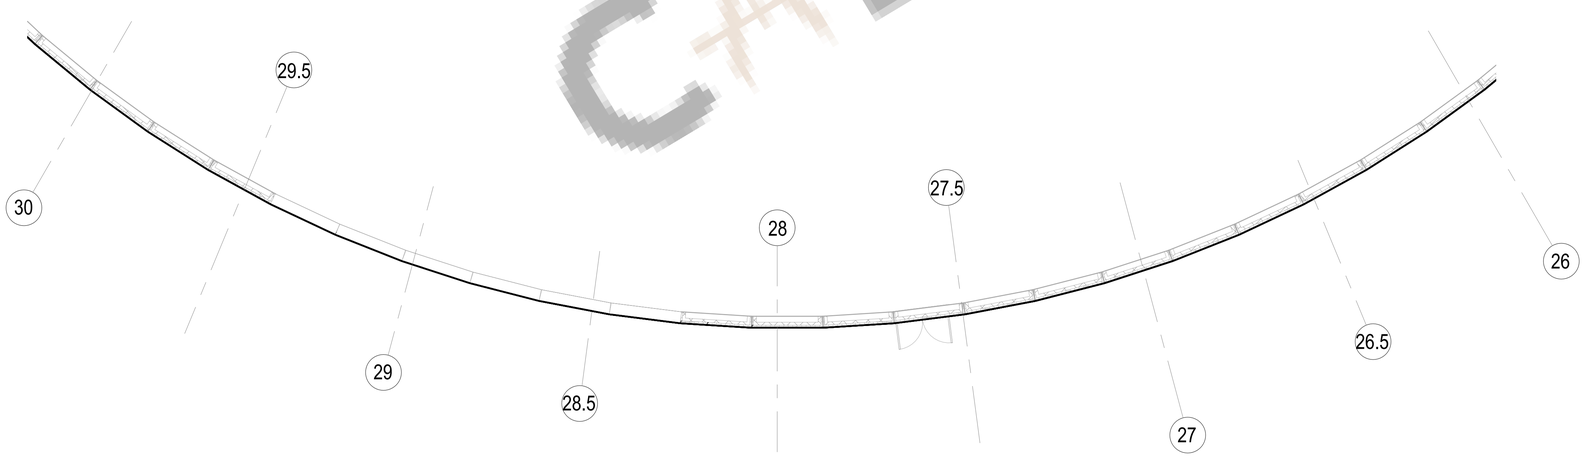

3 LL_15'-0" - MT-75_Plan-2
SCALE: 1/8" = 1'-0"

CAD DRAFTER

DNI

CAD DRAFTER
4024 Coleman Ave, San Diego, CA 92110
info@cadrafter.us
+1 -619-639-3595

PROJECT NAME: Grand Sierra Resort & Casino - Masterplan
East 2nd StreetReno NV 89595

SHEET TITLE: ACP-MT-75_Paneling_Elevation-2

PROJECT MGR.: Approver

REV	DATE	COMMENTS
1		
2		
3		
4		

JOB NO. 05.4604.000

DATE 16/06/26

DRAWN BY Author

DWG NO. ACP-502

Refer to Schedules for Panels Details

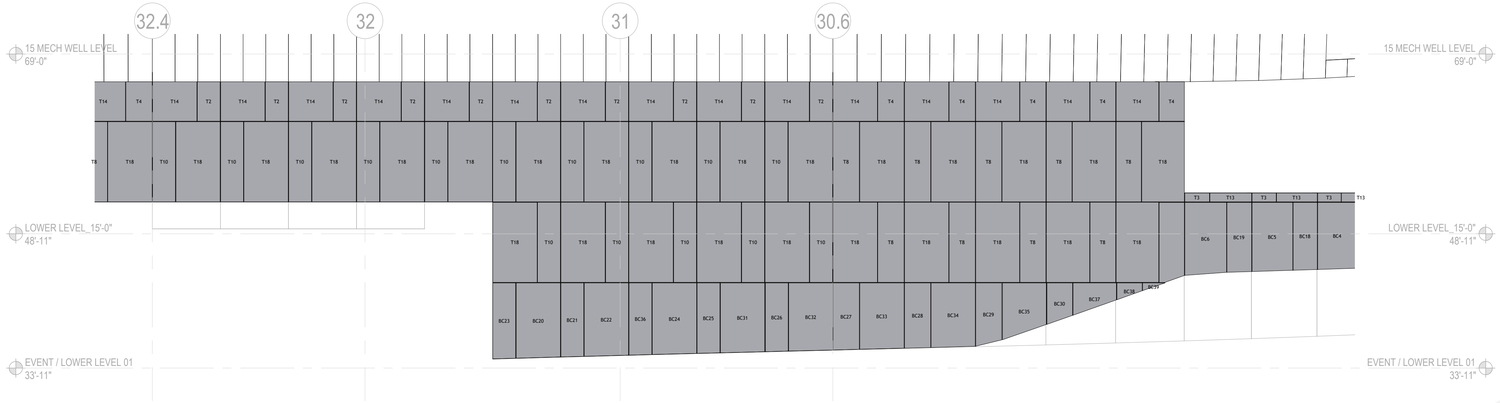

1 ACP-MT-75_Paneling_Elevation-4
SCALE: 1/8" = 1'-0"

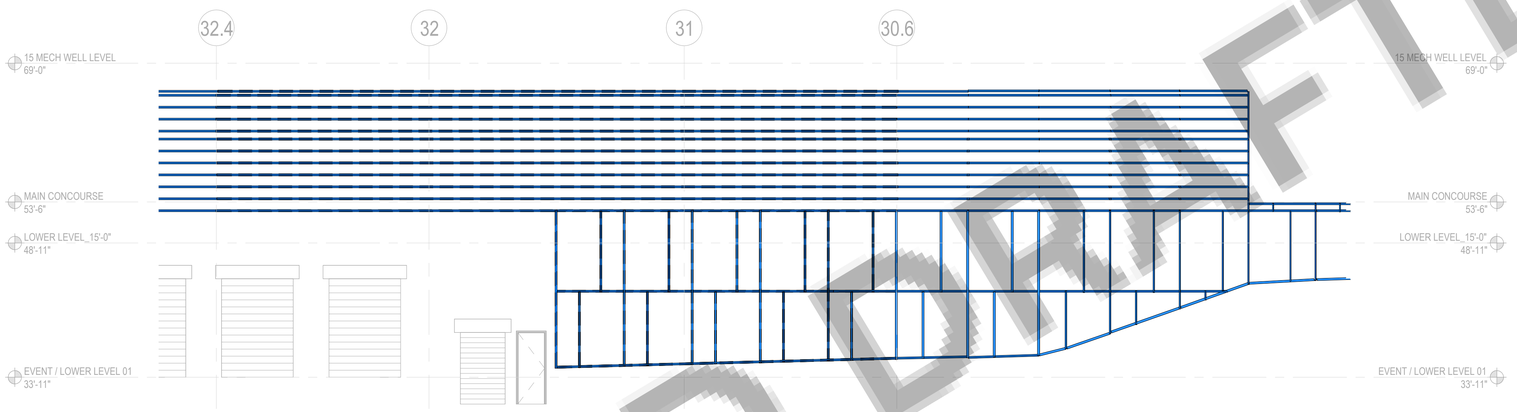

2 ACP-MT-75_Framing_Elevation-4
SCALE: 1/8" = 1'-0"

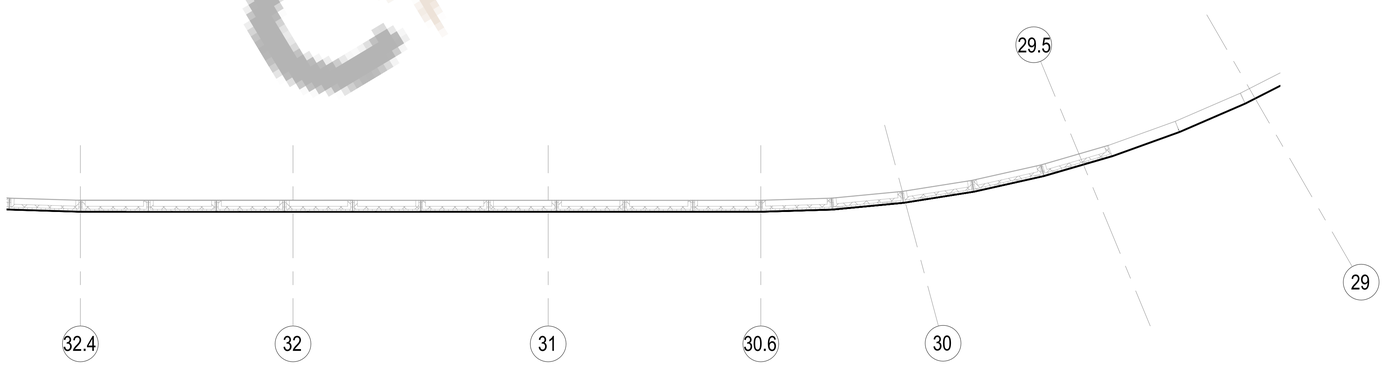

3 LL_15'-0" - MT-75_Plan-4
SCALE: 1/8" = 1'-0"

CAD DRAFTER

DNI

CAD DRAFTER
4024 Coleman Ave, San Diego, CA 92110
info@cadrafter.us
+1 -619-639-3595

PROJECT NAME: Grand Sierra Resort & Casino - Masterplan
East 2nd StreetReno NV 89595

SHEET TITLE: ACP-MT-75_Paneling_Elevation-4

PROJECT MGR.: Approver

REV	DATE	COMMENTS
1		
2		
3		
4		

JOB NO. 05.4604.000

DATE 16/06/26

DRAWN BY Author

DWG NO. ACP-504

Refer to Schedules for Panels Details

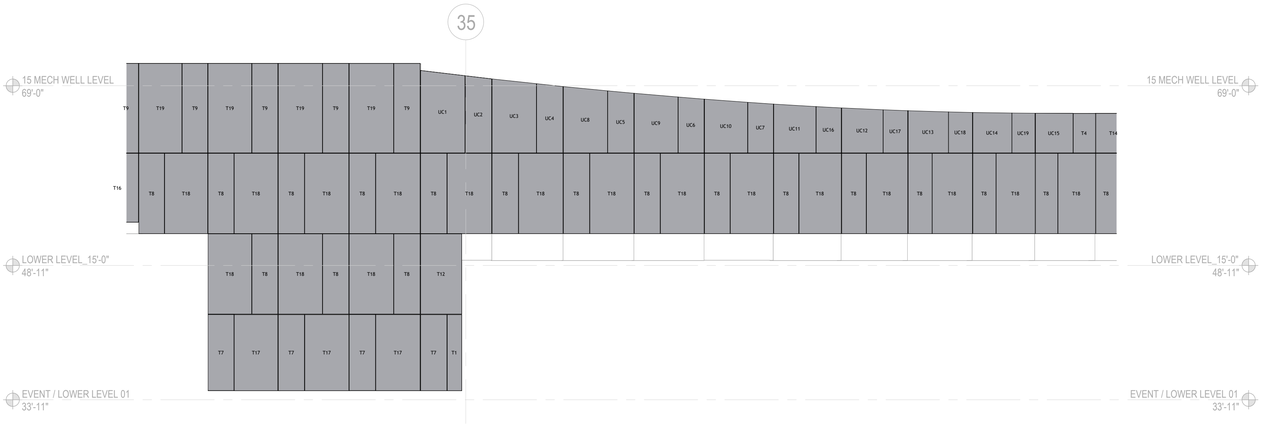

1 ACP-MT-75_Paneling_Elevation-6
SCALE: 1/8" = 1'-0"

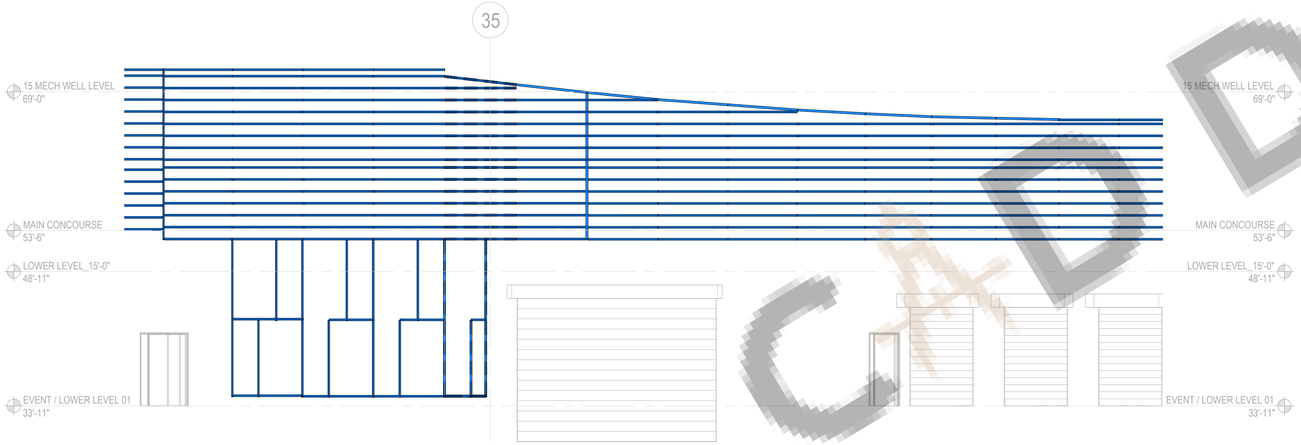

2 ACP-MT-75_Framing_Elevation-6
SCALE: 1/8" = 1'-0"

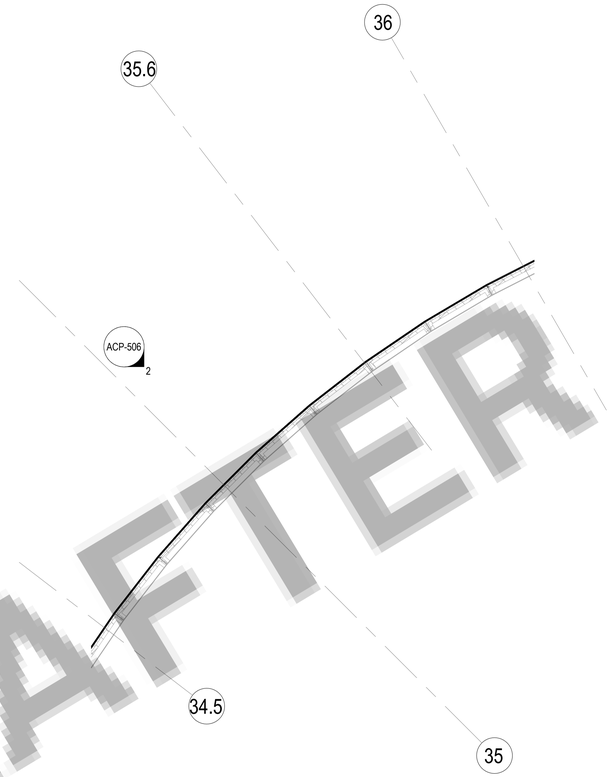

3 LL_15'-0" - MT-75_Plan-6
SCALE: 1/8" = 1'-0"

CAD DRAFTER

DNI

CAD DRAFTER
4024 Coleman Ave, San Diego, CA 92110
info@cadrafter.us
+1 -619-639-3595

PROJECT NAME: Grand Sierra Resort & Casino - Masterplan
East 2nd StreetReno NV 89595

SHEET TITLE: ACP-MT-75_Paneling_Elevation-6

PROJECT MGR : Approver

REV	DATE	COMMENTS
1		
2		
3		
4		

JOB NO.
05.4604.000

DATE
16/06/26

DRAWN BY
Author

DWG NO.
ACP-506

MT-75 Panels Schedule (Single Sided Cut)

Family	Panel Mark	Count	Rough W	Rough H	Fold_D	Ht-2
MT-75_ACP_Panel_Bottom-Cut	BC1	1	5'-0"	6'-3 3/4"	1"	6'-1 3/4"
MT-75_ACP_Panel_Bottom-Cut	BC2	1	5'-0"	6'-10 3/8"	1"	6'-8 3/8"
MT-75_ACP_Panel_Bottom-Cut	BC3	1	5'-0"	7'-1 3/4"	1"	6'-11 5/8"
MT-75_ACP_Panel_Bottom-Cut	BC4	1	5'-0"	7'-6 1/2"	1"	7'-4 3/4"
MT-75_ACP_Panel_Bottom-Cut	BC5	1	5'-0"	7'-9 1/4"	1"	7'-7 1/2"
MT-75_ACP_Panel_Bottom-Cut	BC6	1	5'-0"	8'-2 3/8"	1"	7'-10 1/4"
MT-75_ACP_Panel_Bottom-Cut	BC7	1	5'-0"	6'-0 1/2"	1"	5'-10 1/2"
MT-75_ACP_Panel_Bottom-Cut	BC8	1	5'-0"	5'-9 3/8"	1"	5'-6 1/4"
MT-75_ACP_Panel_Bottom-Cut	BC9	1	5'-0"	6'-7 1/8"	1"	6'-5"
MT-75_ACP_Panel_Bottom-Cut	BC10	1	2'-11 3/4"	5'-6 1/4"	1"	5'-4 3/8"
MT-75_ACP_Panel_Bottom-Cut	BC11	1	2'-11 3/4"	6'-1 3/4"	1"	6'-0 1/2"
MT-75_ACP_Panel_Bottom-Cut	BC12	1	2'-11 3/4"	5'-10 1/2"	1"	5'-9 3/8"
MT-75_ACP_Panel_Bottom-Cut	BC13	1	2'-11 3/4"	6'-5"	1"	6'-3 3/4"
MT-75_ACP_Panel_Bottom-Cut	BC14	1	2'-11 3/4"	6'-8 3/8"	1"	6'-7 1/8"
MT-75_ACP_Panel_Bottom-Cut	BC15	1	2'-11 3/4"	6'-11 5/8"	1"	6'-10 3/8"
MT-75_ACP_Panel_Bottom-Cut	BC16	1	1'-7 3/4"	7'-2 1/2"	1"	7'-1 3/4"
MT-75_ACP_Panel_Bottom-Cut	BC17	1	2'-11 3/4"	7'-4 3/4"	1"	7'-3 3/4"
MT-75_ACP_Panel_Bottom-Cut	BC18	1	2'-11 3/4"	7'-7 1/2"	1"	7'-6 1/2"
MT-75_ACP_Panel_Bottom-Cut	BC19	1	2'-11 3/4"	7'-10 1/4"	1"	7'-9 1/4"
MT-75_ACP_Panel_Bottom-Cut	BC20	1	5'-0"	8'-5 5/8"	1"	8'-3 7/8"
MT-75_ACP_Panel_Bottom-Cut	BC21	1	2'-7 1/4"	8'-3 7/8"	1"	8'-3 1/8"
MT-75_ACP_Panel_Bottom-Cut	BC22	1	5'-0"	8'-3 1/8"	1"	8'-1 1/2"
MT-75_ACP_Panel_Bottom-Cut	BC23	1	2'-7 1/4"	8'-6 1/2"	1"	8'-5 5/8"
MT-75_ACP_Panel_Bottom-Cut	BC24	1	5'-0"	8'-0 5/8"	1"	7'-11 1/8"
MT-75_ACP_Panel_Bottom-Cut	BC25	1	2'-7 1/4"	7'-11 1/8"	1"	7'-10 3/8"
MT-75_ACP_Panel_Bottom-Cut	BC26	1	2'-7 1/4"	7'-8 7/8"	1"	7'-8"
MT-75_ACP_Panel_Bottom-Cut	BC27	1	2'-11 3/4"	7'-6 5/8"	1"	7'-5 5/8"
MT-75_ACP_Panel_Bottom-Cut	BC28	1	2'-11 3/4"	7'-4 1/8"	1"	7'-3 1/4"
MT-75_ACP_Panel_Bottom-Cut	BC29	1	2'-11 3/4"	7'-1 1/2"	1"	6'-4 7/8"
MT-75_ACP_Panel_Bottom-Cut	BC30	1	2'-11 3/4"	4'-8 1/4"	1"	3'-8"
MT-75_ACP_Panel_Bottom-Cut	BC31	1	5'-0"	7'-10 3/8"	1"	7'-8 7/8"
MT-75_ACP_Panel_Bottom-Cut	BC32	1	5'-0"	7'-8"	1"	7'-6 5/8"
MT-75_ACP_Panel_Bottom-Cut	BC33	1	5'-0"	7'-5 5/8"	1"	7'-4 1/8"
MT-75_ACP_Panel_Bottom-Cut	BC34	1	5'-0"	7'-3 1/4"	1"	7'-1 1/2"
MT-75_ACP_Panel_Bottom-Cut	BC35	1	5'-0"	6'-4 7/8"	1"	4'-8 1/4"
MT-75_ACP_Panel_Bottom-Cut	BC36	1	2'-7 1/4"	8'-0 5/8"	1"	8'-1 1/2"
MT-75_ACP_Panel_Bottom-Cut	BC37	1	5'-0"	3'-8"	1"	1'-11 1/4"
MT-75_ACP_Panel_Bottom-Cut	BC38	1	2'-11 3/4"	1'-11 1/4"	1"	11"
MT-75_ACP_Panel_Bottom-Cut	BC39	1	2'-7 7/8"	11"	1"	1/2"
MT-75_ACP_Panel_Bottom-Cut	BC40	1	5'-0"	5'-4 3/8"	1"	5'-1 3/8"
MT-75_ACP_Panel_Bottom-Cut	BC41	1	5'-0"	4'-11 1/2"	1"	4'-8 1/2"
MT-75_ACP_Panel_Bottom-Cut	BC42	1	2'-11 3/4"	4'-8 1/2"	1"	4'-6 3/4"
MT-75_ACP_Panel_Bottom-Cut	BC43	1	2'-11 3/4"	5'-1 3/8"	1"	4'-11 1/2"
MT-75_ACP_Panel_Bottom-Cut	BC44	1	5'-0"	4'-6 3/4"	1"	4'-2 1/2"
MT-75_ACP_Panel_Bottom-Cut	BC45	1	2'-11 3/4"	4'-2 1/2"	1"	4'-0"
MT-75_ACP_Panel_Bottom-Cut	BC46	1	5'-0"	4'-0"	1"	3'-7 7/8"
MT-75_ACP_Panel_Bottom-Cut	BC47	1	2'-11 3/4"	3'-7 7/8"	1"	3'-5 3/8"
MT-75_ACP_Panel_Bottom-Cut	BC48	1	5'-0"	3'-5 3/8"	1"	3'-2"
MT-75_ACP_Panel_Bottom-Cut	BC49	1	3'-2 3/4"	3'-2"	1"	3'-0"
MT-75_ACP_Panel_Bottom-Cut	BC50	1	5'-0"	3'-0"	1"	2'-10"
MT-75_ACP_Panel_Bottom-Cut	BC51	1	3'-2 3/4"	2'-10"	1"	2'-8 5/8"
MT-75_ACP_Panel_Bottom-Cut	BC52	1	5'-0"	2'-8 5/8"	1"	2'-6 5/8"
MT-75_ACP_Panel_Bottom-Cut	BC53	1	3'-2 3/4"	2'-6 5/8"	1"	2'-5 3/8"
MT-75_ACP_Panel_Bottom-Cut	BC54	1	5'-0"	2'-5 3/8"	1"	2'-3 3/8"
MT-75_ACP_Panel_Bottom-Cut	BC55	1	3'-2 3/4"	2'-3 3/8"	1"	2'-2 1/8"
MT-75_ACP_Panel_Bottom-Cut	BC56	1	5'-0"	2'-2 1/8"	1"	2'-0 1/8"
MT-75_ACP_Panel_Bottom-Cut	BC57	1	3'-2 3/4"	2'-0 1/8"	1"	1'-10 3/4"
MT-75_ACP_Panel_Bottom-Cut	BC58	1	5'-0"	1'-10 3/4"	1"	1'-8 3/4"
MT-75_ACP_Panel_Bottom-Cut	BC59	1	3'-2 3/4"	1'-8 3/4"	1"	1'-7 1/2"
MT-75_ACP_Panel_Bottom-Cut	BC60	1	5'-0"	1'-7 1/2"	1"	1'-5 1/2"
MT-75_ACP_Panel_Bottom-Cut	BC61	1	3'-2 3/4"	1'-5 1/2"	1"	1'-4 1/8"
MT-75_ACP_Panel_Bottom-Cut	BC62	1	5'-0"	1'-4 1/8"	1"	1'-2 3/4"
MT-75_ACP_Panel_Bottom-Cut	BC63	1	3'-2 3/4"	1'-2 3/4"	1"	1'-1 7/8"
MT-75_ACP_Panel_Bottom-Cut	BC64	1	5'-0"	1'-1 7/8"	1"	1'-0 3/8"
MT-75_ACP_Panel_Bottom-Cut	BC65	1	3'-2 3/4"	1'-0 3/8"	1"	11 1/2"
MT-75_ACP_Panel_Bottom-Cut	BC66	1	5'-0"	11 1/2"	1"	10 1/8"
MT-75_ACP_Panel_Bottom-Cut	BC67	1	3'-2 3/4"	10 1/8"	1"	9 1/8"
MT-75_ACP_Panel_Bottom-Cut	BC68	1	5'-0"	9 1/8"	1"	7 3/4"
MT-75_ACP_Panel_Bottom-Cut	BC69	1	3'-2 3/4"	7 3/4"	1"	6 7/8"
MT-75_ACP_Panel_Bottom-Cut	BC70	1	5'-0"	6 7/8"	1"	5 3/8"
MT-75_ACP_Panel_Bottom-Cut	BC71	1	3'-2 3/4"	5 3/8"	1"	4 1/2"

MT-75 Panels Schedule (Single Sided Cut)

Family	Panel Mark	Count	Rough W	Rough H	Fold_D	Ht-2
MT-75_ACP_Panel_Upper-Cut	UC1	1	5'-0"	9'-2 7/8"	1"	8'-7 3/4"
MT-75_ACP_Panel_Upper-Cut	UC2	1	2'-11 3/4"	8'-7 3/4"	1"	8'-3 1/2"
MT-75_ACP_Panel_Upper-Cut	UC3	1	5'-0"	8'-3 1/2"	1"	7'-9 1/8"
MT-75_ACP_Panel_Upper-Cut	UC4	1	2'-11 3/4"	7'-9 1/8"	1"	7'-5 1/4"
MT-75_ACP_Panel_Upper-Cut	UC5	1	2'-11 3/4"	6'-11 1/2"	1"	6'-8 1/4"
MT-75_ACP_Panel_Upper-Cut	UC6	1	2'-11 3/4"	6'-3 1/4"	1"	6'-0 3/8"
MT-75_ACP_Panel_Upper-Cut	UC7	1	2'-11 3/4"	5'-8 1/8"	1"	5'-5 3/4"
MT-75_ACP_Panel_Upper-Cut	UC8	1	5'-0"	7'-5 1/4"	1"	6'-11 1/2"
MT-75_ACP_Panel_Upper-Cut	UC9	1	5'-0"	6'-8 1/4"	1"	6'-3 1/4"
MT-75_ACP_Panel_Upper-Cut	UC10	1	5'-0"	6'-0 3/8"	1"	5'-8 1/8"
MT-75_ACP_Panel_Upper-Cut	UC11	1	5'-0"	5'-5 3/4"	1"	5'-2 3/8"
MT-75_ACP_Panel_Upper-Cut	UC12	1	5'-0"	5'-0 5/8"	1"	4'-10 1/8"
MT-75_ACP_Panel_Upper-Cut	UC13	1	5'-0"	4'-8 7/8"	1"	4'-7 1/4"
MT-75_ACP_Panel_Upper-Cut	UC14	1	5'-0"	4'-6 1/2"	1"	4'-5 3/4"
MT-75_ACP_Panel_Upper-Cut	UC15	1	5'-0"	4'-5 1/2"	1"	4'-5 3/8"
MT-75_ACP_Panel_Upper-Cut	UC16	1	2'-11 3/4"	5'-2 3/8"	1"	5'-0 5/8"
MT-75_ACP_Panel_Upper-Cut	UC17	1	2'-11 3/4"	4'-10 1/8"	1"	4'-8 7/8"
MT-75_ACP_Panel_Upper-Cut	UC18	1	2'-11 3/4"	4'-7 1/4"	1"	4'-6 1/2"
MT-75_ACP_Panel_Upper-Cut	UC19	1	2'-11 3/4"	4'-5 3/4"	1"	4'-5 1/2"
MT-75_ACP_Panel_Upper-Cut	UC20	1	5'-0"	8'-3 3/4"	1"	8'-10 3/4"
MT-75_ACP_Panel_Upper-Cut	UC21	1	5'-0"	9'-3"	1"	9'-10 5/8"
MT-75_ACP_Panel_Upper-Cut	UC22	1	2'-11 3/4"	8'-10 3/4"	1"	9'-3"
MT-75_ACP_Panel_Upper-Cut	UC23	1	2'-11 3/4"	9'-10 5/8"	1"	10'-0 1/2"
MT-75_ACP_Panel_Upper-Cut	UC24	1	2'-11 3/4"	9'-8 3/8"	1"	9'-6 3/8"
MT-75_ACP_Panel_Upper-Cut	UC25	1	2'-11 3/4"	9'-2 5/8"	1"	9'-0 3/8"
MT-75_ACP_Panel_Upper-Cut	UC26	1	2'-11 3/4"	8'-8 5/8"	1"	8'-6 1/4"
MT-75_ACP_Panel_Upper-Cut	UC27	1	2'-11 3/4"	8'-2 1/8"	1"	7'-11 5/8"
MT-75_ACP_Panel_Upper-Cut	UC28	1	2'-11 3/4"	7'-7 1/8"	1"	7'-4 3/8"
MT-75_ACP_Panel_Upper-Cut	UC29	1	2'-11 3/4"	6'-11 1/2"	1"	6'-8 5/8"
MT-75_ACP_Panel_Upper-Cut	UC30	1	2'-11 3/4"	6'-3 1/2"	1"	6'-0 3/8"
MT-75_ACP_Panel_Upper-Cut	UC31	1	2'-11 3/4"	5'-6 7/8"	1"	5'-3 5/8"
MT-75_ACP_Panel_Upper-Cut	UC32	1	2'-11 3/4"	4'-9 7/8"	1"	4'-6 3/8"
MT-75_ACP_Panel_Upper-Cut	UC33	1	2'-11 3/4"	4'-0 1/4"	1"	3'-8 5/8"
MT-75_ACP_Panel_Upper-Cut	UC34	1	2'-11 3/4"	3'-2 1/2"	1"	2'-10 3/4"
MT-75_ACP_Panel_Upper-Cut	UC35	1	3'-2 3/8"	2'-4 5/8"	1"	2'-0 1/2"
MT-75_ACP_Panel_Upper-Cut	UC36	1	3'-2 3/8"	1'-5 7/8"	1"	1'-1 5/8"
MT-75_ACP_Panel_Upper-Cut	UC37	1	3'-2 3/8"	7"	1"	2 3/4"
MT-75_ACP_Panel_Upper-Cut	UC38	1	5'-0"	9'-6 3/8"	1"	9'-2 5/8"
MT-75_ACP_Panel_Upper-Cut	UC39	1	5'-0"	9'-0 1/8"	1"	8'-8 5/8"
MT-75_ACP_Panel_Upper-Cut	UC40	1	5'-0"	8'-6 3/8"	1"	8'-2 1/8"
MT-75_ACP_Panel_Upper-Cut	UC41	1	5'-0"	7'-11 5/8"	1"	7'-7 1/8"
MT-75_ACP_Panel_Upper-Cut	UC42	1	5'-0"	7'-4 3/8"	1"	6'-11 1/2"
MT-75_ACP_Panel_Upper-Cut	UC43	1	5'-0"	6'-8 5/8"	1"	6'-3 1/2"
MT-75_ACP_Panel_Upper-Cut	UC44	1	5'-0"	6'-0 3/8"	1"	5'-6 7/8"
MT-75_ACP_Panel_Upper-Cut	UC45	1	5'-0"	5'-3 5/8"	1"	4'-9 7/8"
MT-75_ACP_Panel_Upper-Cut	UC46	1	5'-0"	4'-6 3/8"	1"	4'-0 1/4"
MT-75_ACP_Panel_Upper-Cut	UC47	1	5'-0"	3'-8 5/8"	1"	3'-2 1/2"
MT-75_ACP_Panel_Upper-Cut	UC48	1	5'-0"	2'-10 3/4"	1"	2'-4 5/8"
MT-75_ACP_Panel_Upper-Cut	UC49	1	5'-0"	2'-0 1/2"	1"	1'-5 7/8"
MT-75_ACP_Panel_Upper-Cut	UC50	1	5'-0"	1'-1 5/8"	1"	7"
MT-75_ACP_Panel_Upper-Cut	UC51	1	5'-0"	8'-10 1/2"	1"	8'-4"
MT-75_ACP_Panel_Upper-Cut	UC52	1	3'-2 3/8"	8'-4"	1"	7'-11 3/4"
MT-75_ACP_Panel_Upper-Cut	UC53	1	5'-0"	7'-11 3/4"	1"	7'-5 3/8"
MT-75_ACP_Panel_Upper-Cut	UC54	1	5'-0"	7'-1 3/8"	1"	6'-7 1/4"
MT-75_ACP_Panel_Upper-Cut	UC55	1	5'-0"	6'-3 1/2"	1"	5'-9 7/8"
MT-75_ACP_Panel_Upper-Cut	UC56	1	5'-0"	5'-6 3/8"	1"	5'-1 1/4"
MT-75_ACP_Panel_Upper-Cut	UC57	1	5'-0"	4'-10 1/8"	1"	4'-5 5/8"
MT-75_ACP_Panel_Upper-Cut	UC58	1	5'-0"	4'-2 7/8"	1"	3'-11"
MT-75_ACP_Panel_Upper-Cut	UC59	1	5'-0"	3'-8 5/8"	1"	3'-5 3/8"
MT-75_ACP_Panel_Upper-Cut	UC60	1	5'-0"	3'-3 5/8"	1"	3'-1"
MT-75_ACP_Panel_Upper-Cut	UC61	1	3'-2 3/8"	7'-5 3/8"	1"	7'-1 3/8"
MT-75_ACP_Panel_Upper-Cut	UC62	1	3'-2 3/8"	6'-7 1/4"	1"	6'-3 1/2"
MT-75_ACP_Panel_Upper-Cut	UC63	1	3'-2 3/8"	5'-9 7/8"	1"	5'-6 3/8"
MT-75_ACP_Panel_Upper-Cut	UC64	1	3'-2 3/8"	5'-1 1/4"	1"	4'-10 1/8"
MT-75_ACP_Panel_Upper-Cut	UC65	1	3'-2 3/8"	4'-5 5/8"	1"	4'-2 7/8"
MT-75_ACP_Panel_Upper-Cut	UC66	1	3'-2 3/8"	3'-11"	1"	3'-8 5/8"
MT-75_ACP_Panel_Upper-Cut	UC67	1	3'-2 3/8"	3'-5 3/8"	1"	3'-3 5/8"

Grand total: 138

MT-75 Panels (Both Sided Cut)

Family	Panel Mark	Count	Rough W	Fold_D	H 1	H 2	H1-up	H2-up
MT-75_ACP_Panel_Cut_up&down	CC1	1	5'-0"	1"	3'-3 1/8"	2'-11 7/8"	1'-11"	1'-9 1/8"
MT-75_ACP_Panel_Cut_up&down	CC2	1	5'-0"	1"	2'-9 7/8"	2'-7 1/8"	1'-8 1/8"	1'-6 3/4"
MT-75_ACP_Panel_Cut_up&down	CC3	1	5'-0"	1"	2'-5 5/8"	2'-3 1/2"	1'-6 1/8"	1'-5 1/2"
MT-75_ACP_Panel_Cut_up&down	CC4	1	3'-2 3/8"	1"	3'-5 1/2"	3'-3 1/8"	2'-0 1/2"	1'-11"
MT-75_ACP_Panel_Cut_up&down	CC5	1	3'-2 3/8"	1"	2'-11 7/8"	2'-9 7/8"	1'-9 1/8"	1'-8 1/8"
MT-75_ACP_Panel_Cut_up&down	CC6	1	3'-2 3/8"	1"	2'-7 1/8"	2'-5 5/8"	1'-6 3/4"	1'-6 1/8"
MT-75_ACP_Panel_Cut_up&down	CC7	1	3'-2 3/8"	1"	2'-3 1/2"	2'-2 3/8"	1'-5 1/2"	1'-5 1/8"
MT-75_ACP_Panel_Cut_up&down	CC8	1	5'-0"	1"	2'-2 3/8"	2'-0 7/8"	1'-5 1/8"	1'-5"

Grand total: 8

MT-75 Panels (Rectangular)

Family	Panel Mark	Type	Count	Rough W	Rough H	Fold_D
MT-75_ACP_Panel	T1	1' 7 7/8" x 8' 6 1/2"	1	1'-7 7/8"	8'-6 1/2"	1"
MT-75_ACP_Panel	T2	2' 7 1/4" x 4' 5 3/8"	10	2'-7 1/4"	4'-5 3/8"	1"
MT-75_ACP_Panel	T3	2' 11 3/4" x 1' 1/2"	7	2'-11 3/4"	1'-0 1/2"	1"
MT-75_ACP_Panel	T4	2' 11 3/4" x 4' 5 3/8"	9	2'-11 3/4"	4'-5 3/8"	1"
MT-75_ACP_Panel	T5	2' 11 3/4" x 7' 3 3/4"	6	2'-11 3/4"	7'-3 3/4"	1"
MT-75_ACP_Panel	T6	2' 11 3/4" x 7' 8 3/4"	4	2'-11 3/4"	7'-11 1/2"	1"
MT-75_ACP_Panel	T7	2' 11 3/4" x 8' 6 1/2"	4	2'-11 3/4"	8'-6 1/2"	1"
MT-75_ACP_Panel	T8	2' 11 3/4" x 9' 0"	42	2'-11 3/4"	9'-0"	1"
MT-75_ACP_Panel	T9	2' 11 3/4" x 10' 1/2"	8	2'-11 3/4"	10'-0 1/2"	1"
MT-75_ACP_Panel	T10	2' 7 1/4" x 9' 0"	15	2'-7 1/4"		1"
MT-75_ACP_Panel	T11	3' 2 3/8" x 9' 0"	4	3'-2 3/8"		1"
MT-75_ACP_Panel	T12	4' 7 5/8" x 9' 0"	1	4'-7 5/8"	9'-0"	1"
MT-75_ACP_Panel	T13	5' 0" x 1' 1/2"	7	5'-0"	1'-0 1/2"	1"
MT-75_ACP_Panel	T14	5' 0" x 4' 5 1/2"	18	5'-0"	4'-5 1/2"	1"
MT-75_ACP_Panel	T15	5' 0" x 7' 3 3/4"	6	5'-0"	7'-3 3/4"	1"
MT-75_ACP_Panel	T16	5' 0" x 7' 8 3/4"	4	5'-0"	7'-11 1/2"	1"
MT-75_ACP_Panel	T17	5' 0" x 8' 6 1/2"	3	5'-0"	8'-6 1/2"	1"
MT-75_ACP_Panel	T18	5' 0" x 9' 0"	61	5'-0"	9'-0"	1"
MT-75_ACP_Panel	T19	5' 0" x 10' 1/2"	9	5'-0"	10'-0 1/2"	1"

Grand total: 219

DRAFTER

DNI

CAD DRAFTER
4024 Coleman Ave, San Diego, CA 92110
info@cadrafter.us
+1 -619-639-3935

PROJECT NAME: Grand Sierra Resort & Casino - Masterplan
East 2nd StreetReno NV 89595

SHEET TITLE: MT-75 Panels - Schedule

PROJECT MGR.: Approver

REV	DATE	COMMENTS
1		
2		
3		
4		

JOB NO. 05.4604.000

DATE 16/06/26

DRAWN BY Author

DWG NO. ACP-571

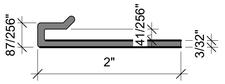

42620
J Clip x 16'

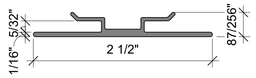

42621s
IS Clip x 12'

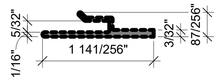

42622s
Modified Clip x 12'

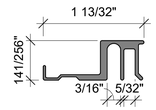

42623s
Frame x 12'

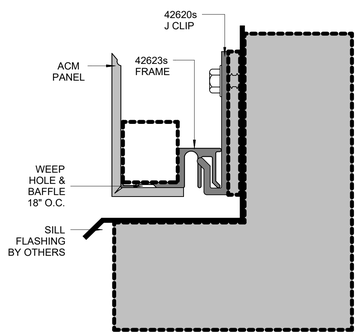

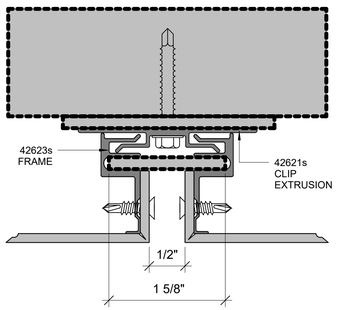

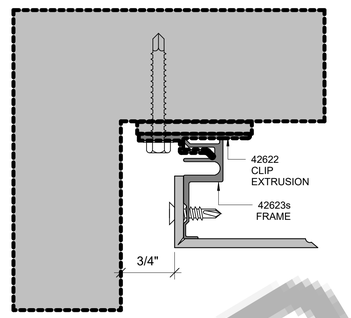

CAD DRAFTER

DNI

CAD DRAFTER
4024 Coleman Ave, San Diego, CA 92110
info@cadrafter.us
+1 -619-639-3585

PROJECT NAME: **Grand Sierra Resort & Casino - Masterplan**
East 2nd StreetReno NV 89595

SHEET TITLE: **CLIPS DETAILS(KODIAK'S SYSTEM)**

PROJECT MGR.: Approver

REV	DATE	COMMENTS
1		
2		
3		
4		

JOB NO.
05.4604.000

DATE
16/06/26

DRAWN BY
Author

DWG NO.
ACP-901

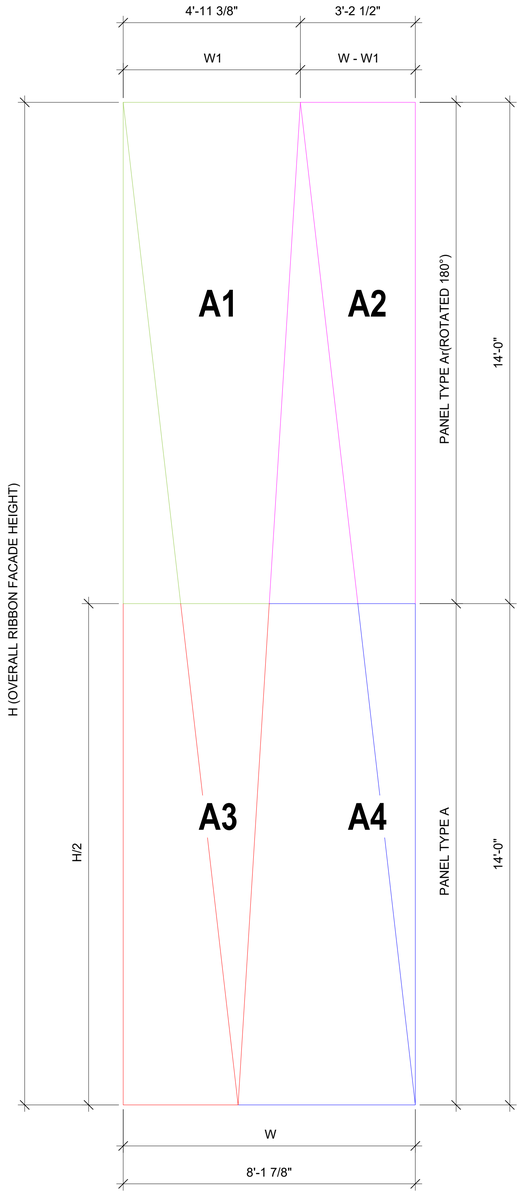

TYPE - A ELEVATION

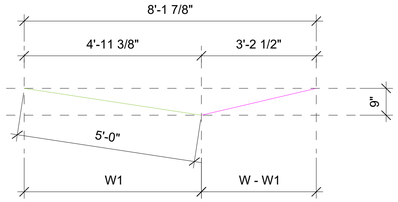

TYPE - A TOP PLAN

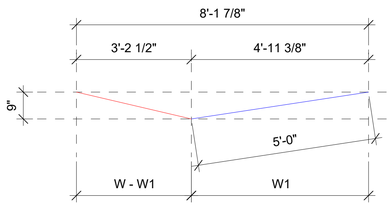

TYPE - A BOTTOM PLAN

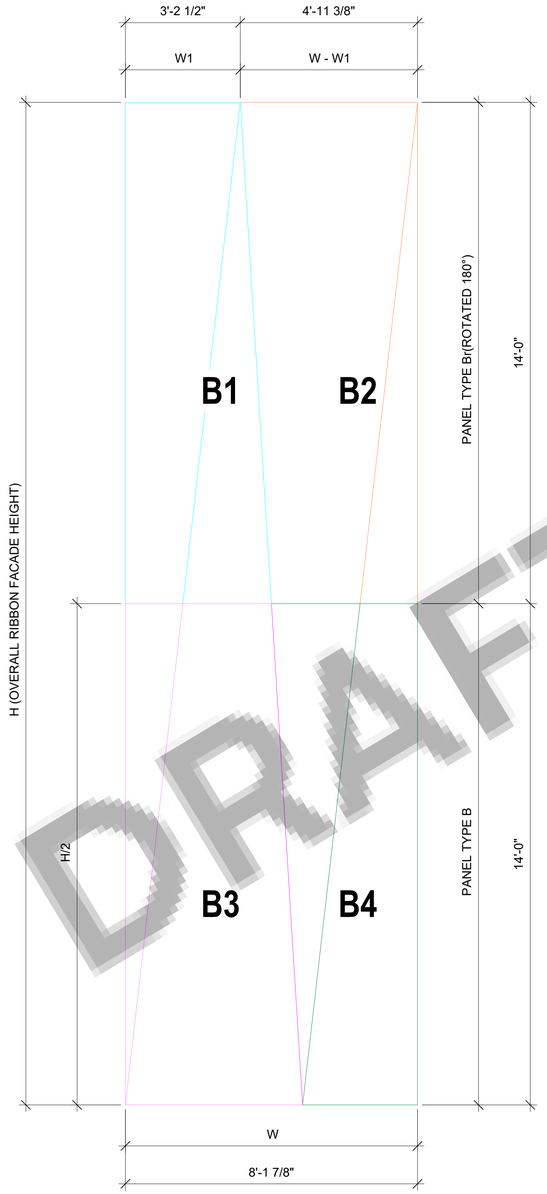

TYPE - B ELEVATION

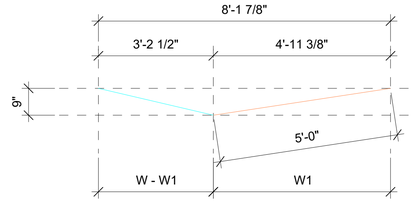

TYPE - B TOP PLAN

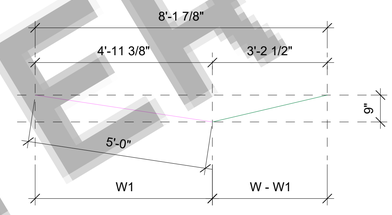

TYPE - B BOTTOM PLAN

CADDRAFTER

DNI

CADDRAFTER
4024 Coleman Ave, San Diego, CA 92110
info@caddrafter.us
+1 -619-639-3595

PROJECT NAME: **Grand Sierra Resort & Casino - Masterplan**
East 2nd StreetReno NV 89595

SHEET TITLE: **MT-72 RIBBON PANEL TYPE A**

PROJECT MGR : Approver

REV	DATE	COMMENTS
1		
2		
3		
4		

JOB NO.
05.4604.000

DATE
16/06/26

DRAWN BY
Author

DWG NO.
ACP-902

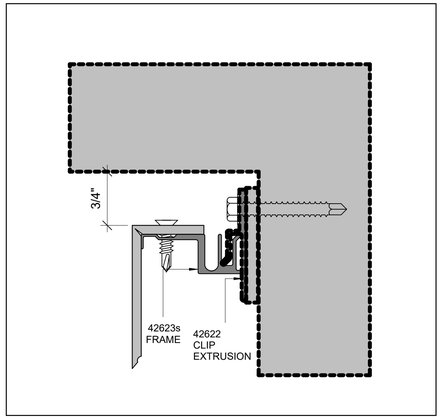

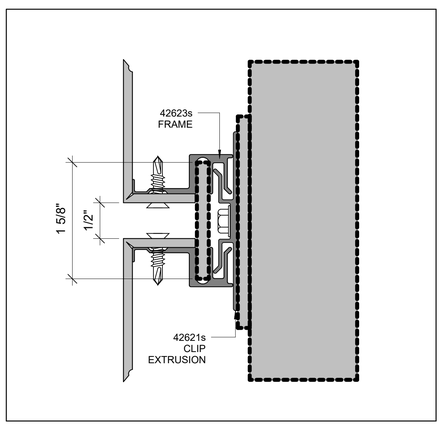

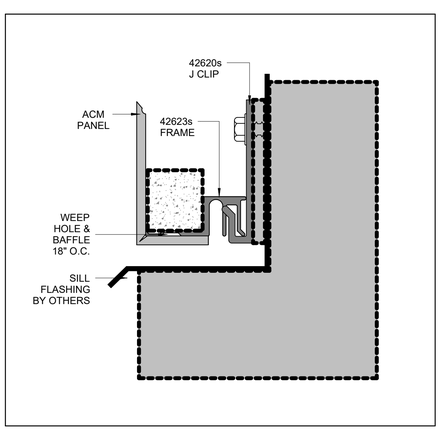

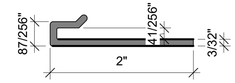

42620
J Clip x 16'

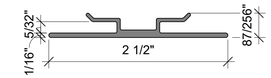

42621s
IS Clip x 12'

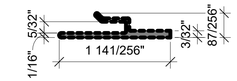

42622s
Modified Clip x 12'

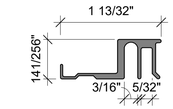

42623s
Frame x 12'

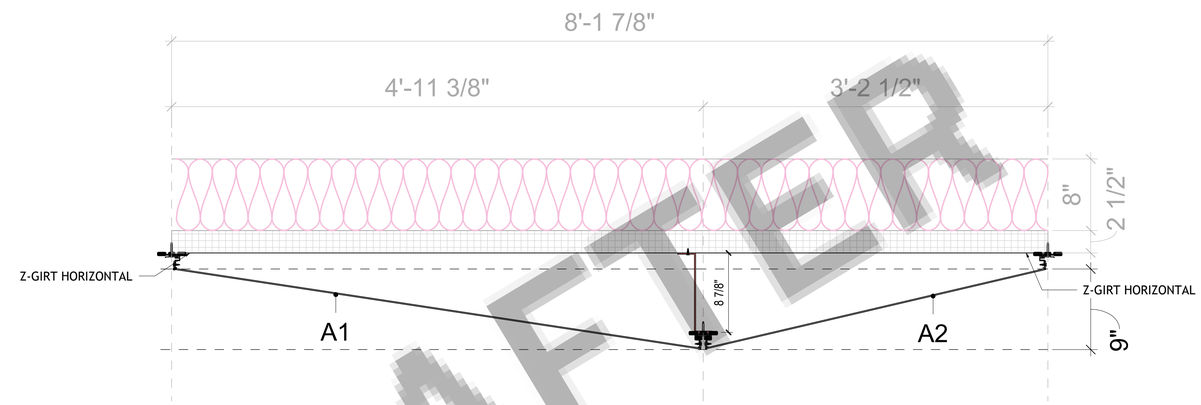

TYPE - A TOP PLAN

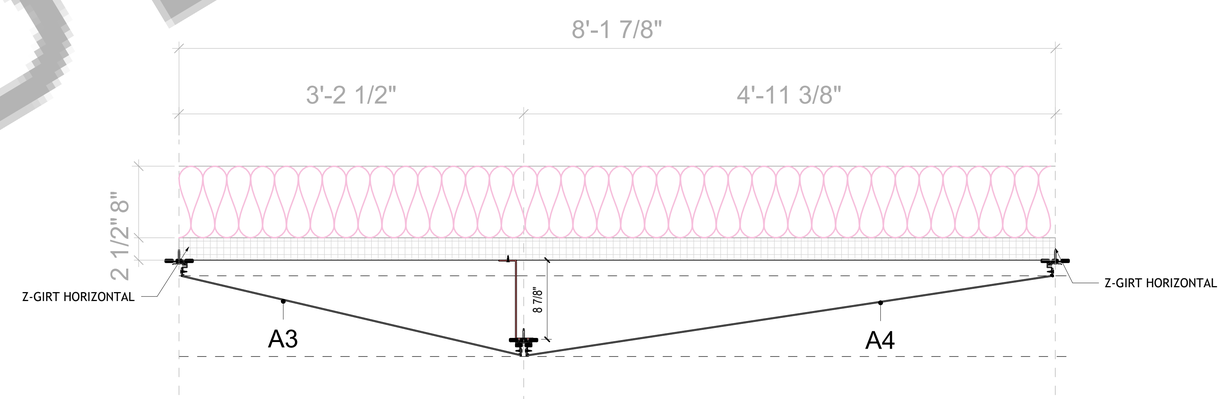

TYPE - A BOTTOM PLAN

CAD DRAFTER

DNI

CAD DRAFTER
4024 Coleman Ave, San Diego, CA 92110
info@cadrafter.us
+1 -619-639-3585

PROJECT NAME: Grand Sierra Resort & Casino - Masterplan
East 2nd StreetReno NV 89595

SHEET TITLE: MT-72 RIBBON PANEL TYPE A DETAILS

PROJECT MGR.: Approver

REV	DATE	COMMENTS
1		
2		
3		
4		

JOB NO. 05.4604.000

DATE 16/06/26

DRAWN BY Author

DWG NO. ACP-903

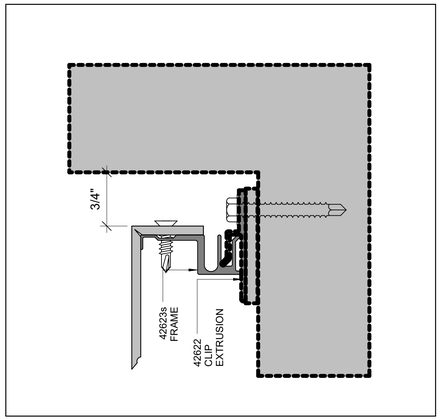

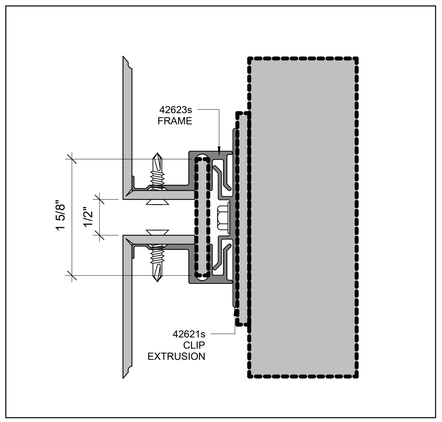

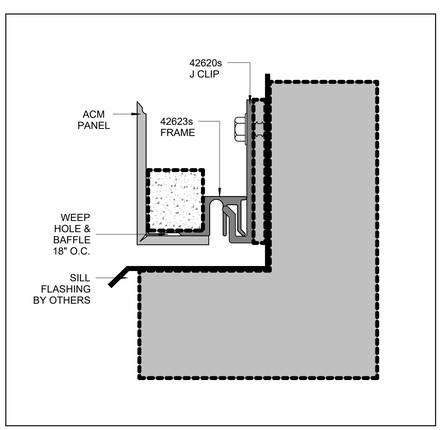

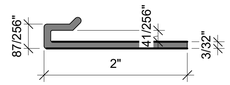

42620
J Clip x 16'

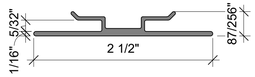

42621s
IS Clip x 12'

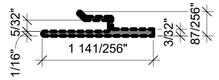

42622s
Modified Clip x 12'

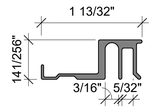

42623s
Frame x 12'

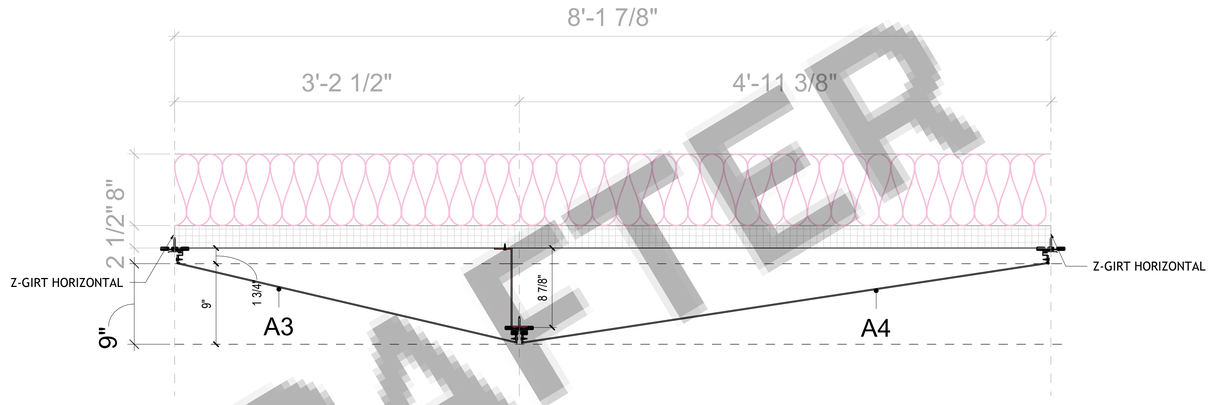

TYPE - B TOP PLAN

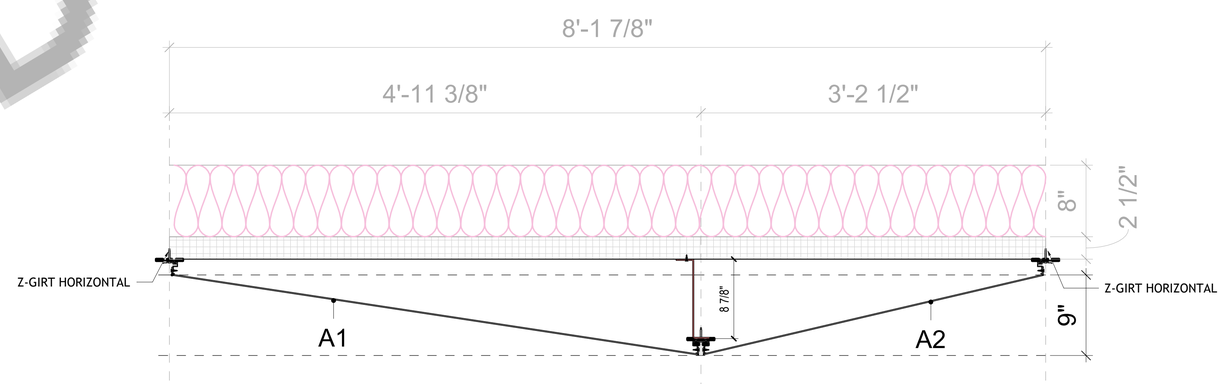

TYPE - B BOTTOM PLAN

CAD DRAFTER

DNI

CAD DRAFTER
4024 Coleman Ave, San Diego, CA 92110
info@cadrafter.us
+1 469-639-3595

PROJECT NAME: Grand Sierra Resort & Casino - Masterplan
East 2nd StreetReno NV 89595

SHEET TITLE: MT-72 RIBBON PANEL TYPE B DETAILS

PROJECT MGR : Approver

REV	DATE	COMMENTS
1		
2		
3		
4		

JOB NO.
05.4604.000

DATE
16/06/26

DRAWN BY
Author

DWG NO.
ACP-904

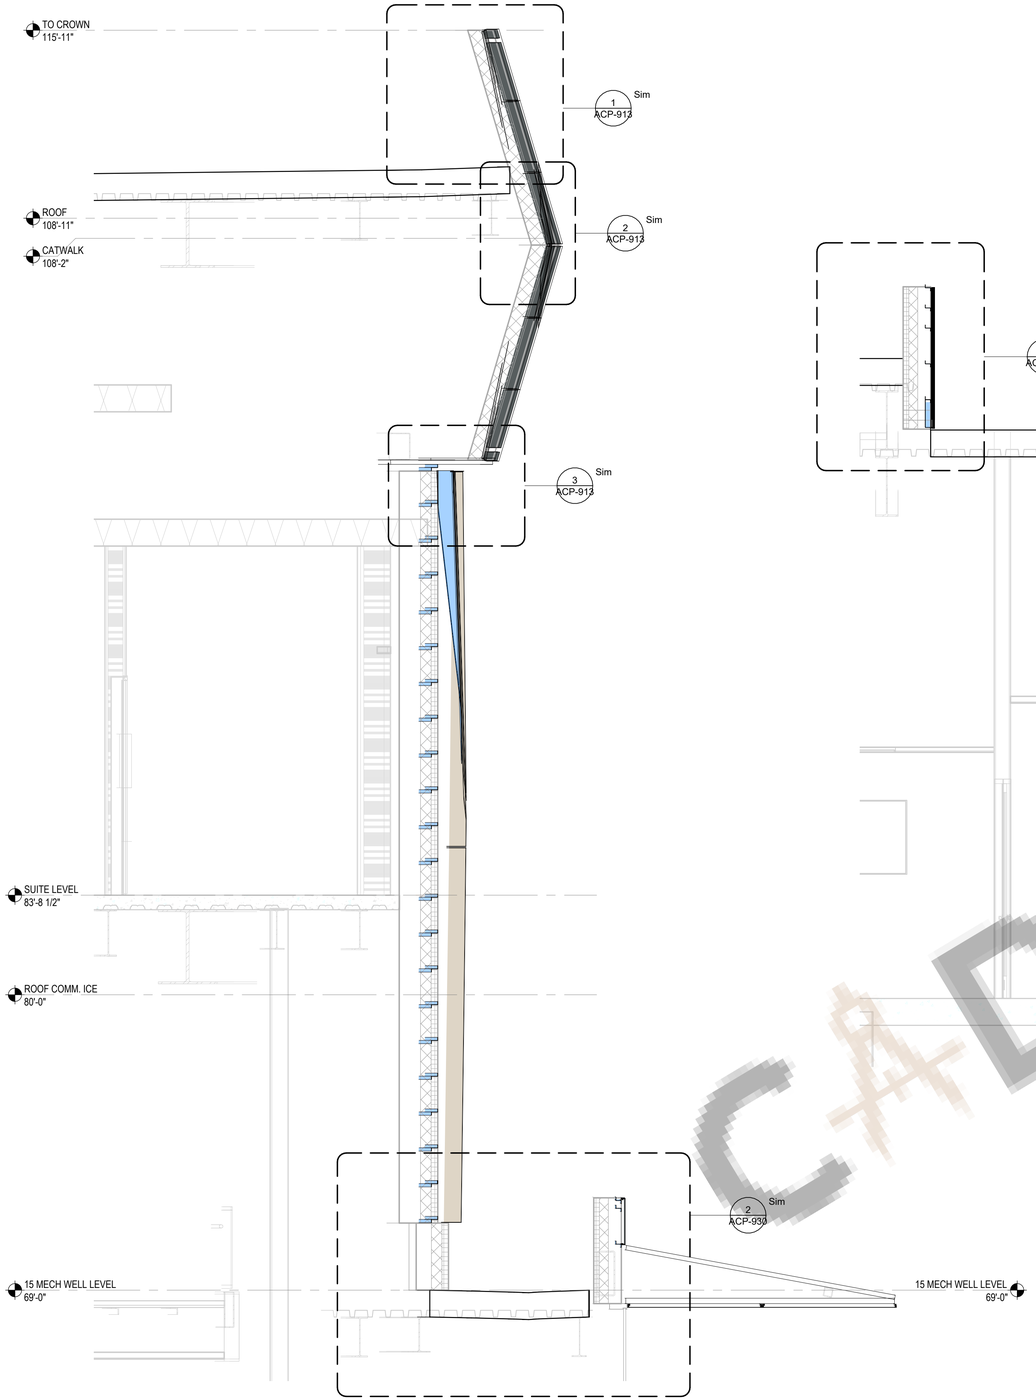

1 WALL SECTION FAN ZONE SPLIT SLAB

SCALE: 3/8" = 1'-0"

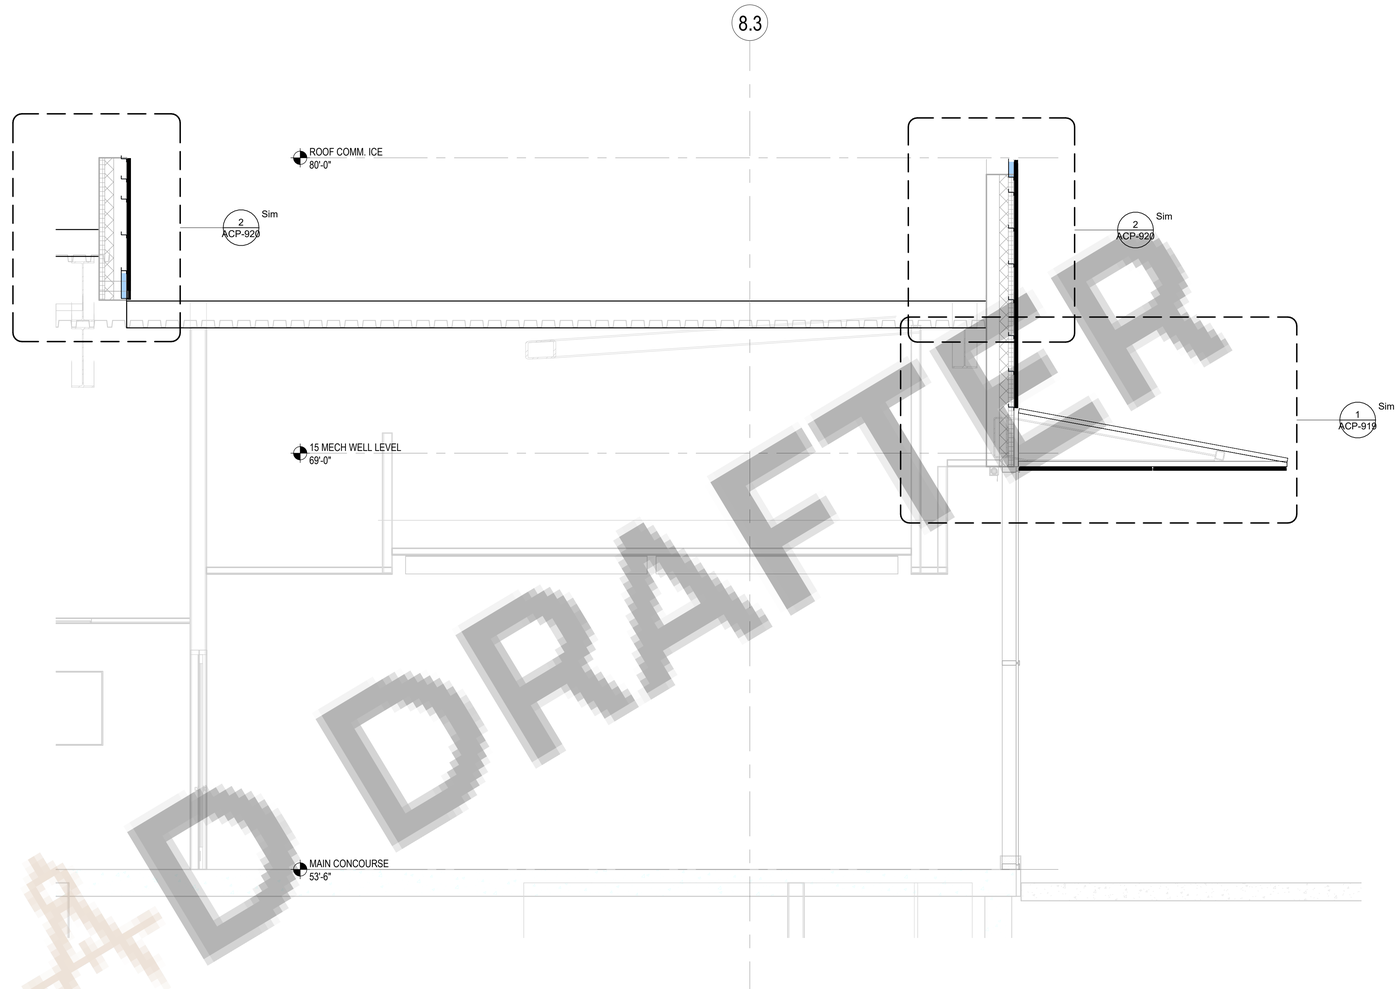

2 WALL SECTIOIN COMMUNITY ICE OFFICE

SCALE: 3/8" = 1'-0"

CAD DRAFTER

DNI

CAD DRAFTER
4024 Coleman Ave, San Diego, CA 92110
info@cadrafter.us
+1 -619-639-3535

PROJECT NAME: Grand Sierra Resort & Casino - Masterplan
East 2nd StreetReno NV 89595

SHEET TITLE: WALL SECTIONS-01

PROJECT MGR.: Approver

REV	DATE	COMMENTS
1		
2		
3		
4		

JOB NO. 05.4604.000

DATE 16/06/26

DRAWN BY Author

DWG NO. ACP-905

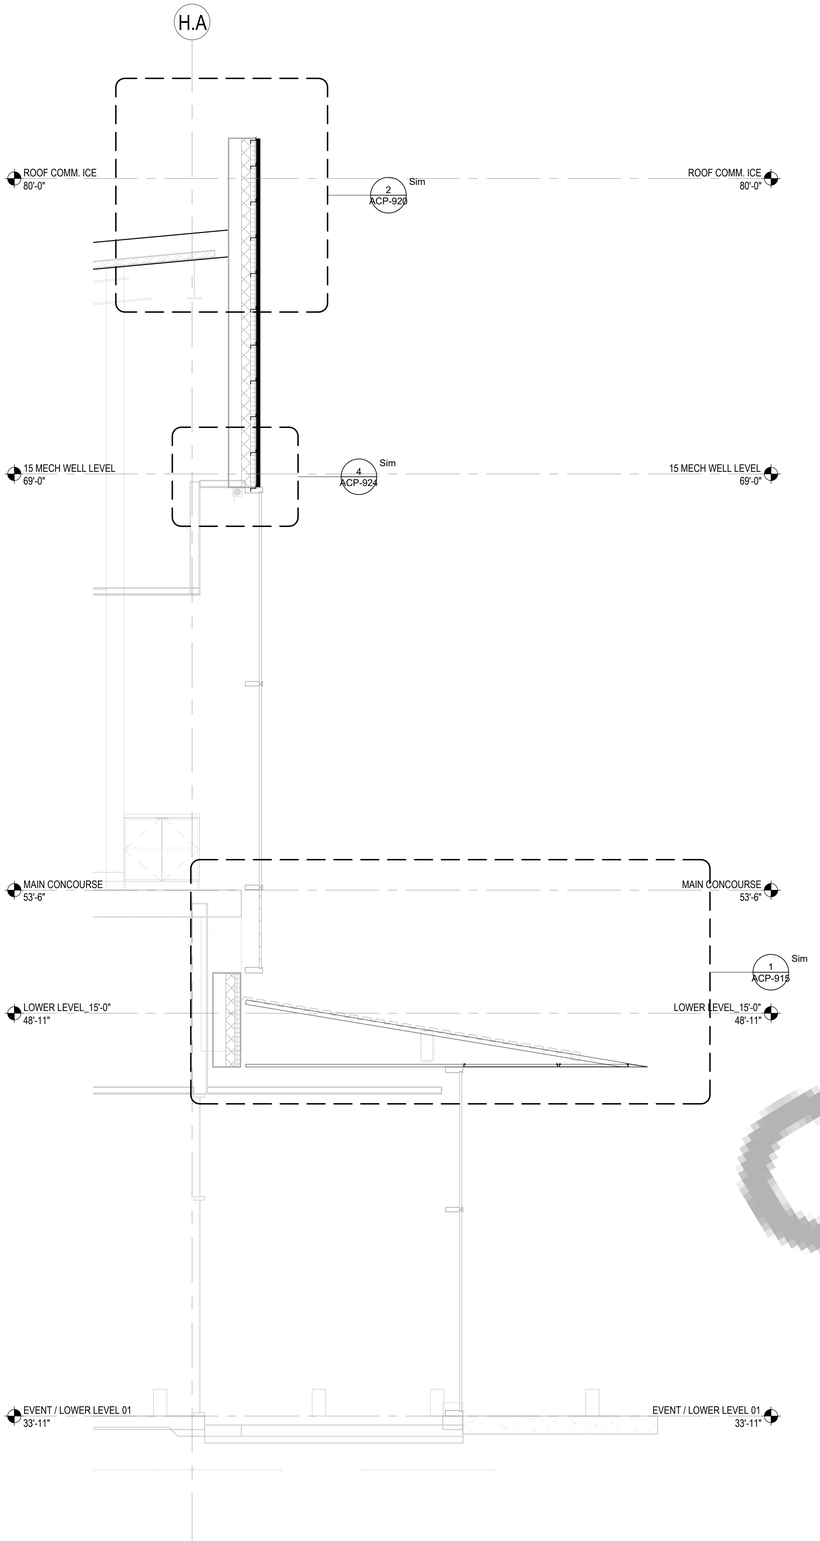

1 WALL SECTION COMMUNITY ICE ENTRANCE
SCALE: 3/8" = 1'-0"

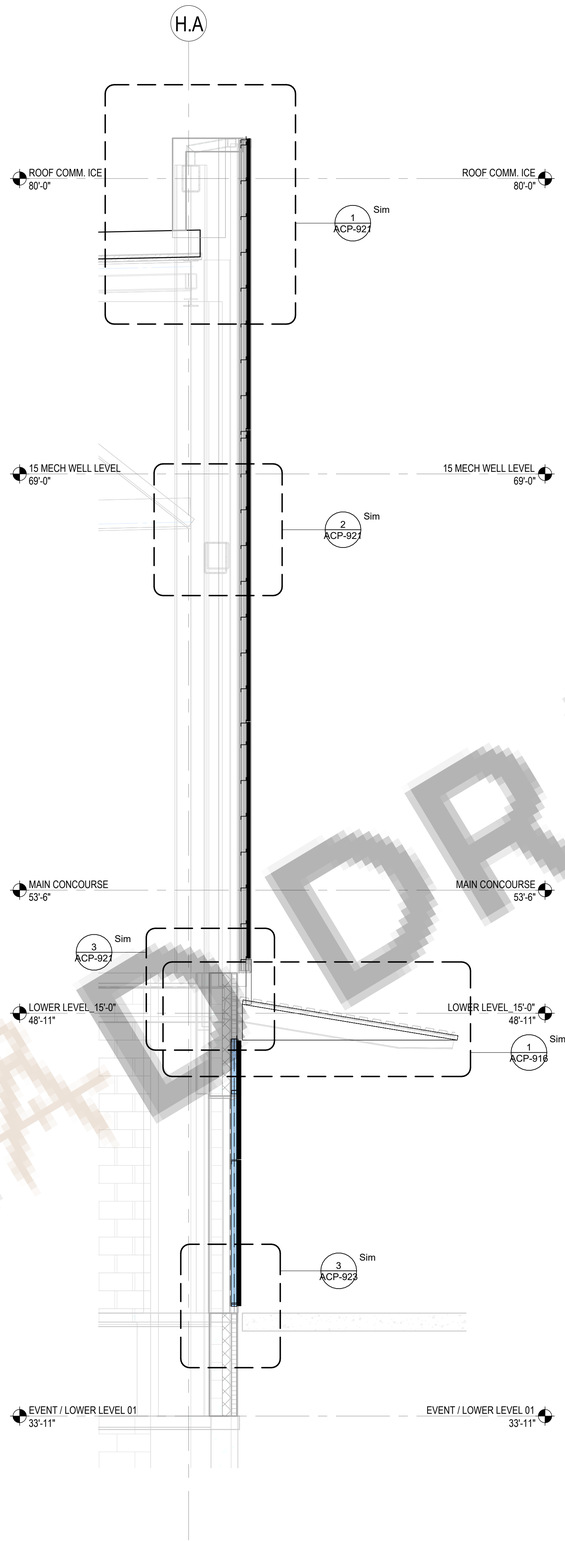

2 WALL SECTION COMMUNITY ICE
SCALE: 3/8" = 1'-0"

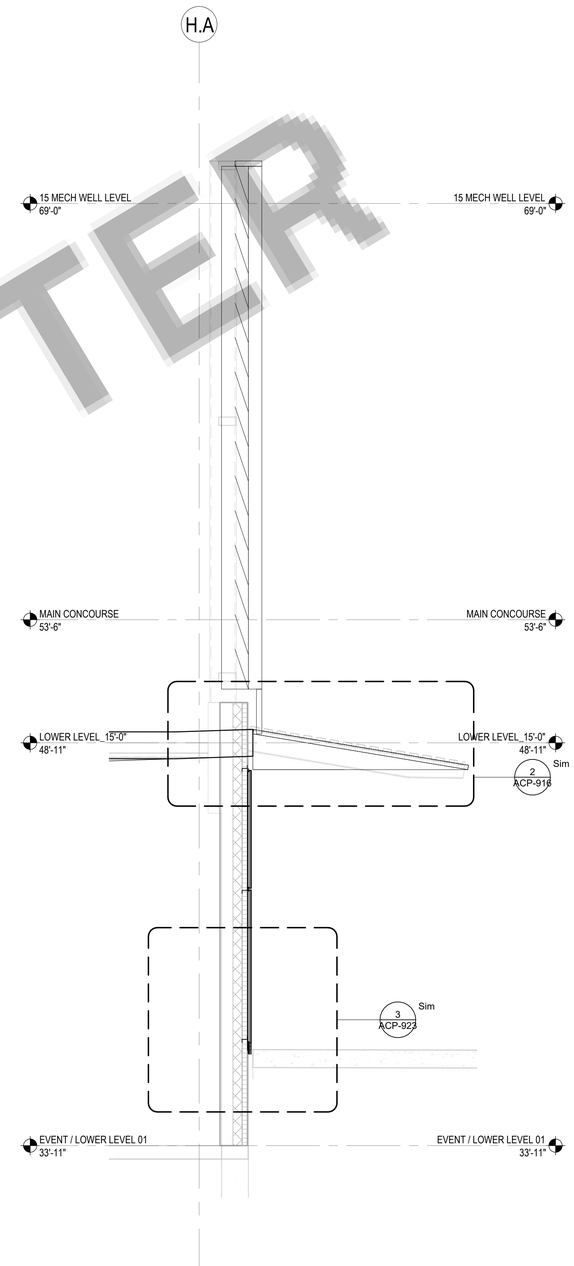

3 WALL SECTION QUAD CHILLERS
SCALE: 3/8" = 1'-0"

CADDRAFTER

DNI

CAD DRAFTER
4024 Coleman Ave, San Diego, CA 92110
info@cadrafter.us
+1 469-639-3595

PROJECT NAME: Grand Sierra Resort & Casino - Masterplan
East 2nd StreetReno NV 89595

SHEET TITLE: WALL SECTIONS-02

PROJECT MGR : Approver

REV	DATE	COMMENTS
1		
2		
3		
4		

JOB NO.
05.4604.000

DATE
16/06/26

DRAWN BY
Author

DWG NO.
ACP-906

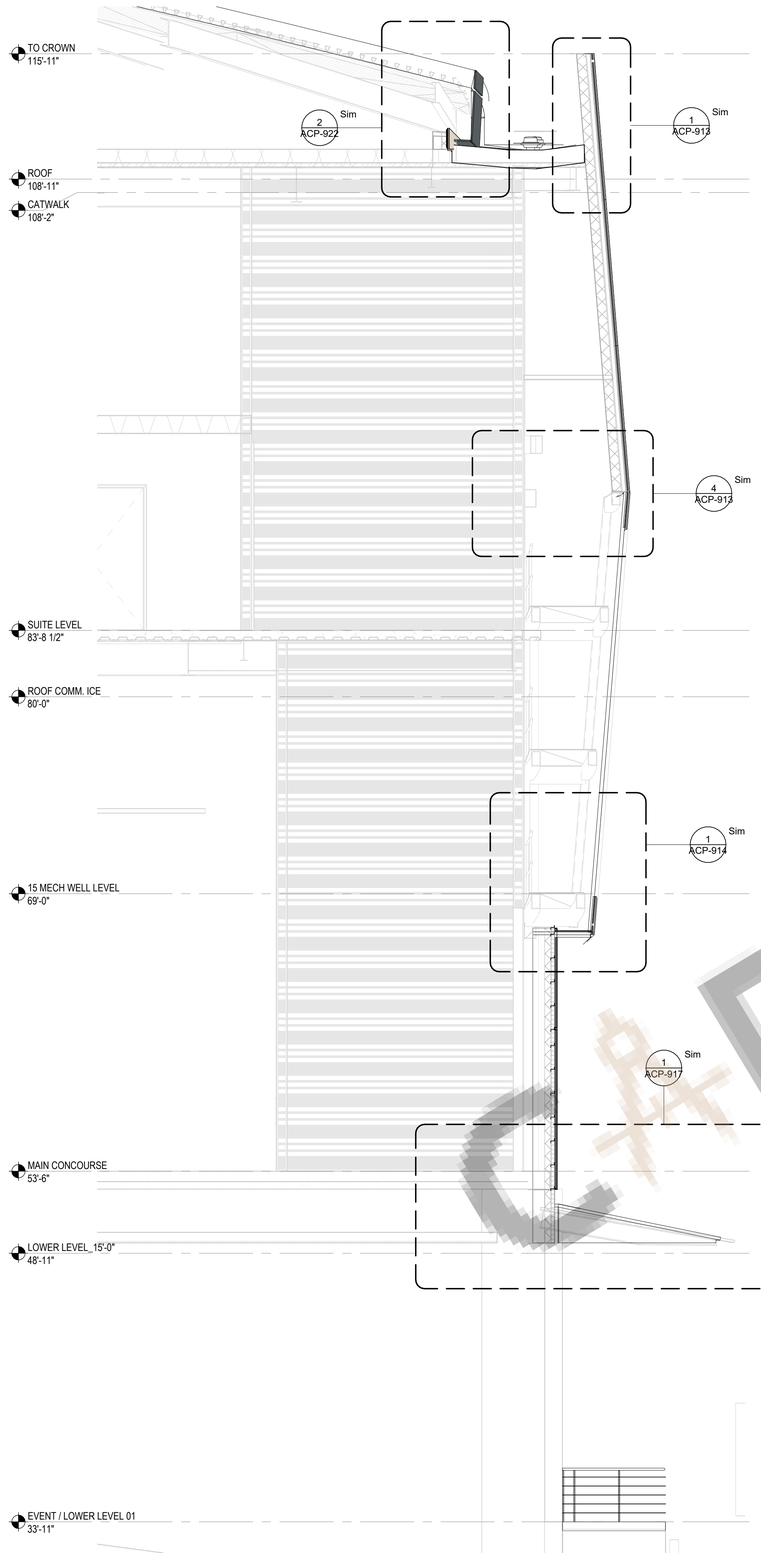

1 WALL SECTION LOADING DOCK-2

SCALE: 1/4" = 1'-0"

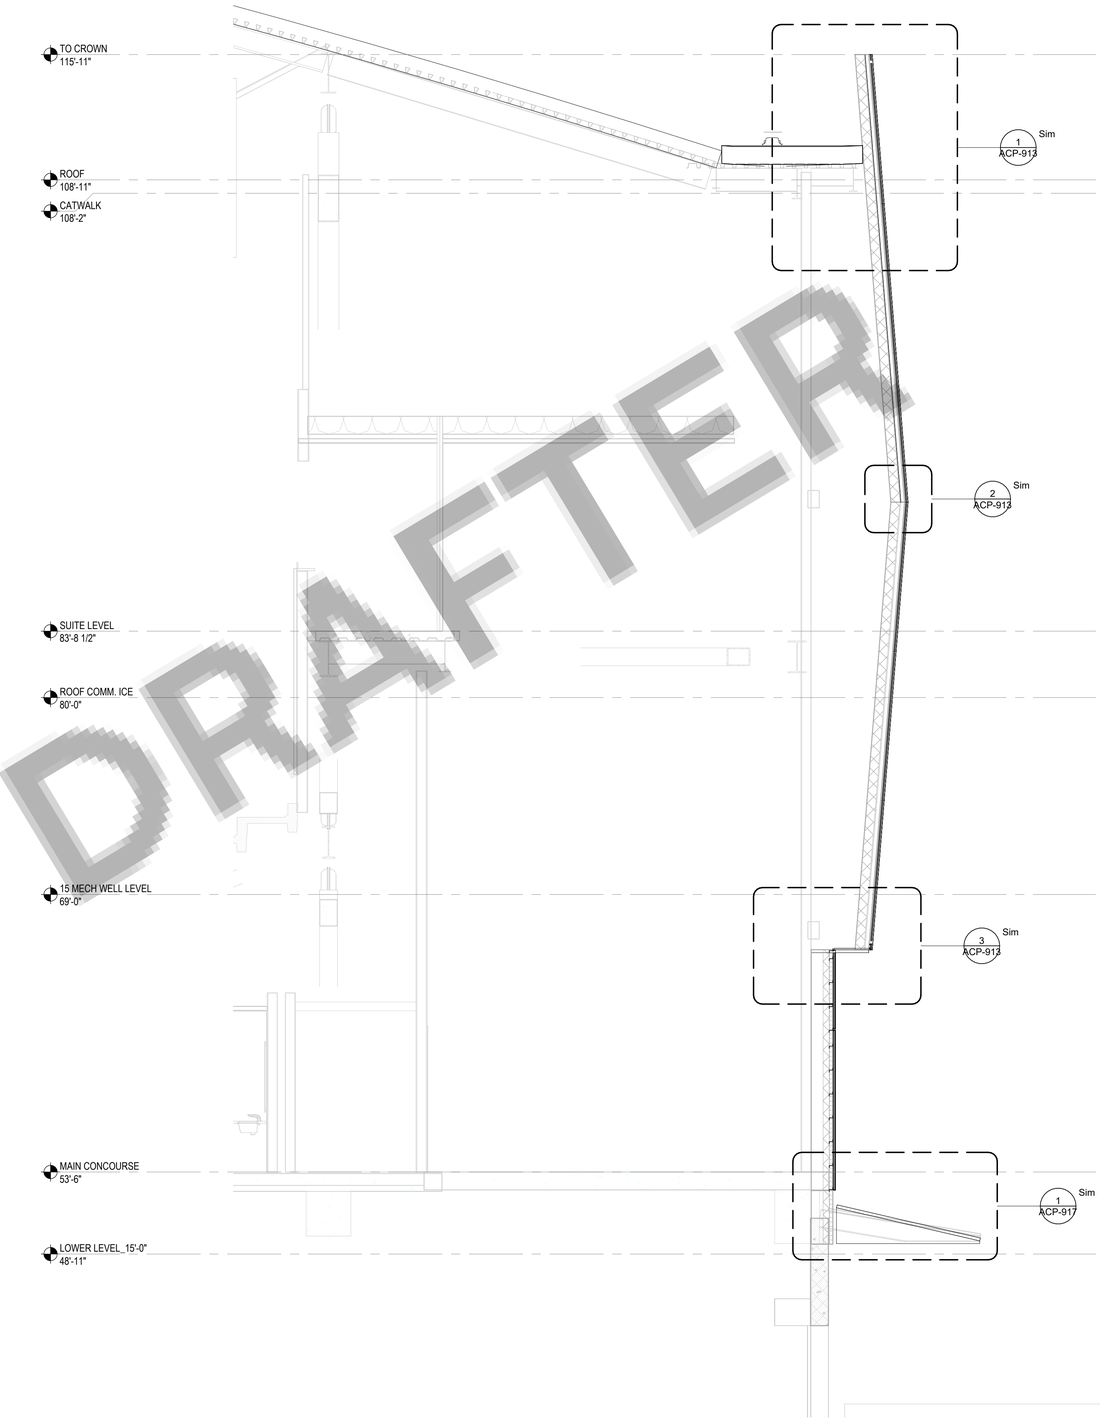

2 WALL SECTION GRID 34

SCALE: 1/4" = 1'-0"

CAD DRAFTER

DNI

CAD DRAFTER
4024 Coleman Ave, San Diego, CA 92110
info@cadrafter.us
+1 469-639-3595

PROJECT NAME: Grand Sierra Resort & Casino - Masterplan
East 2nd StreetReno NV 89595

SHEET TITLE: WALL SECTIONS-03

PROJECT MGR : Approver

REV	DATE	COMMENTS
1		
2		
3		
4		

JOB NO.
05.4604.000

DATE
16/06/26

DRAWN BY
Author

DWG NO.
ACP-907

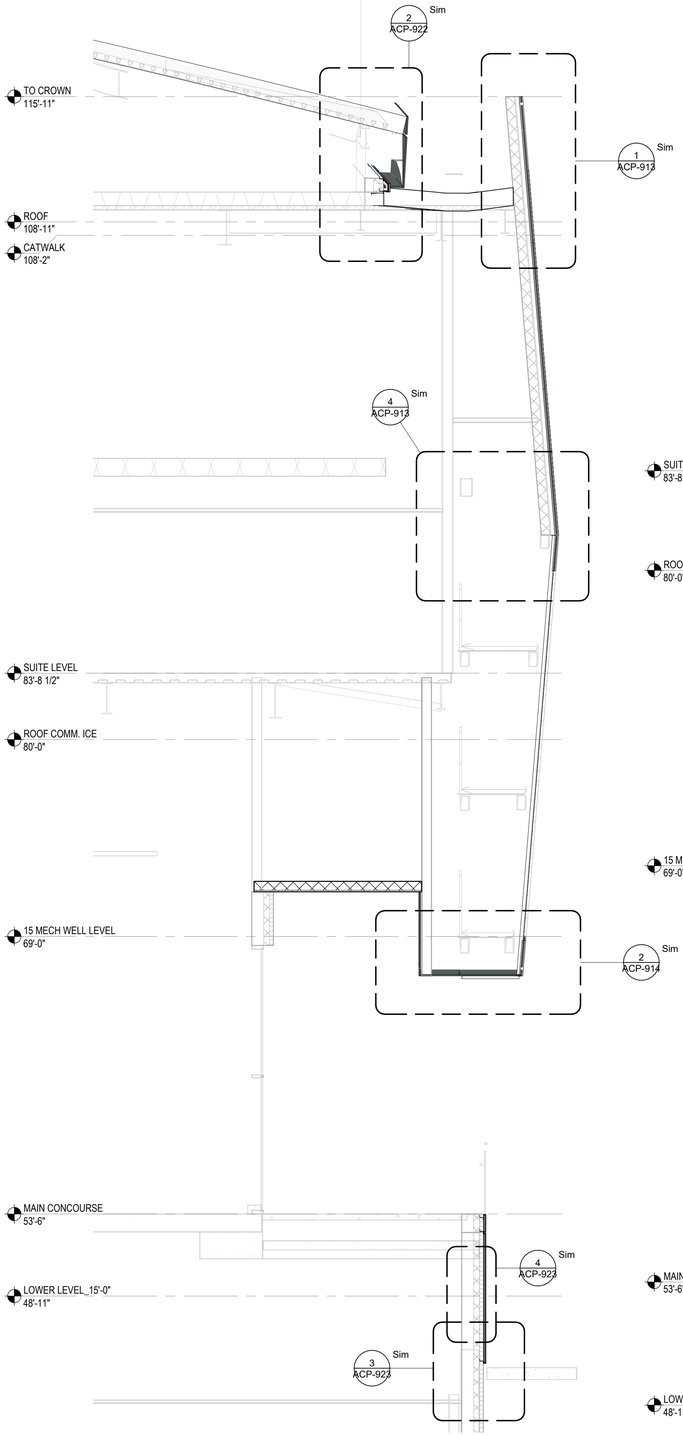

1 WALL SECTION SW BALCONY

SCALE: 1/4" = 1'-0"

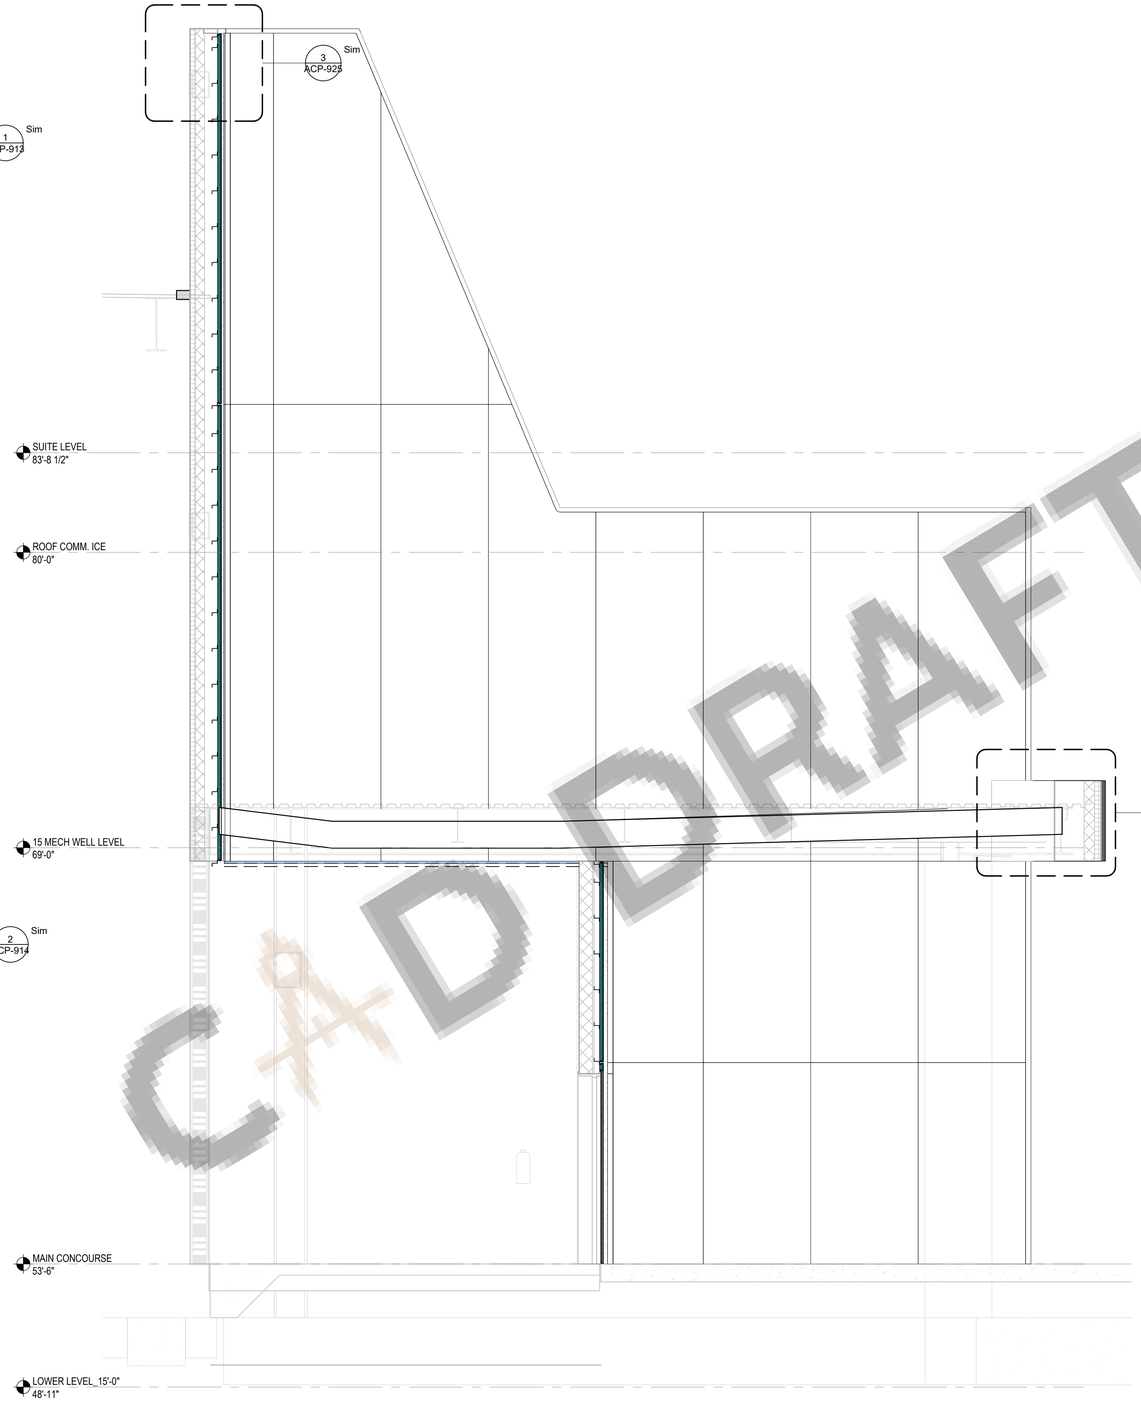

2 WALL SECTION CASINO WEST ENTRY

SCALE: 3/8" = 1'-0"

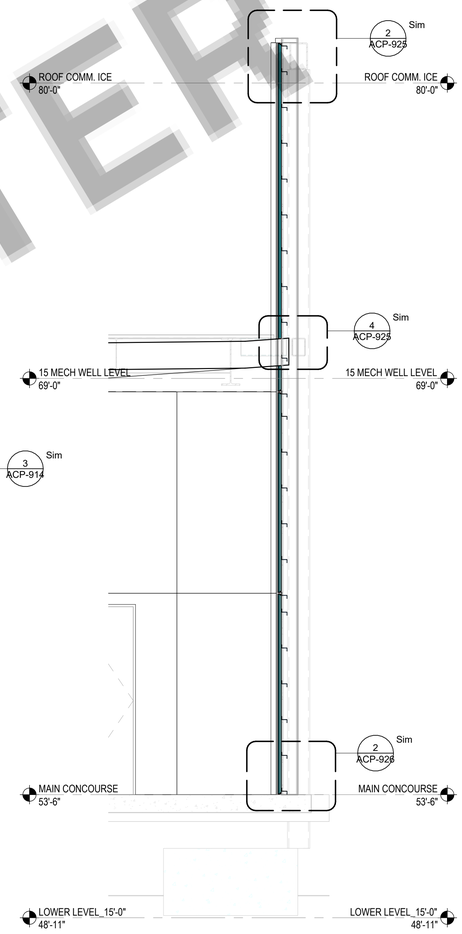

3 WALL SECTION CASINO SOUTH ENTRY-2

SCALE: 3/8" = 1'-0"

CAD DRAFTER

DNI

CAD DRAFTER
4024 Coleman Ave, San Diego, CA 92110
info@cadrafter.us
+1 -619-639-3595

PROJECT NAME: Grand Sierra Resort & Casino - Masterplan

East 2nd StreetReno NV 89595

SHEET TITLE: WALL SECTIONS-04

PROJECT MGR : Approver

REV	DATE	COMMENTS
1		
2		
3		
4		

JOB NO. 05.4604.000

DATE 16/06/26

DRAWN BY Author

DWG NO. ACP-908

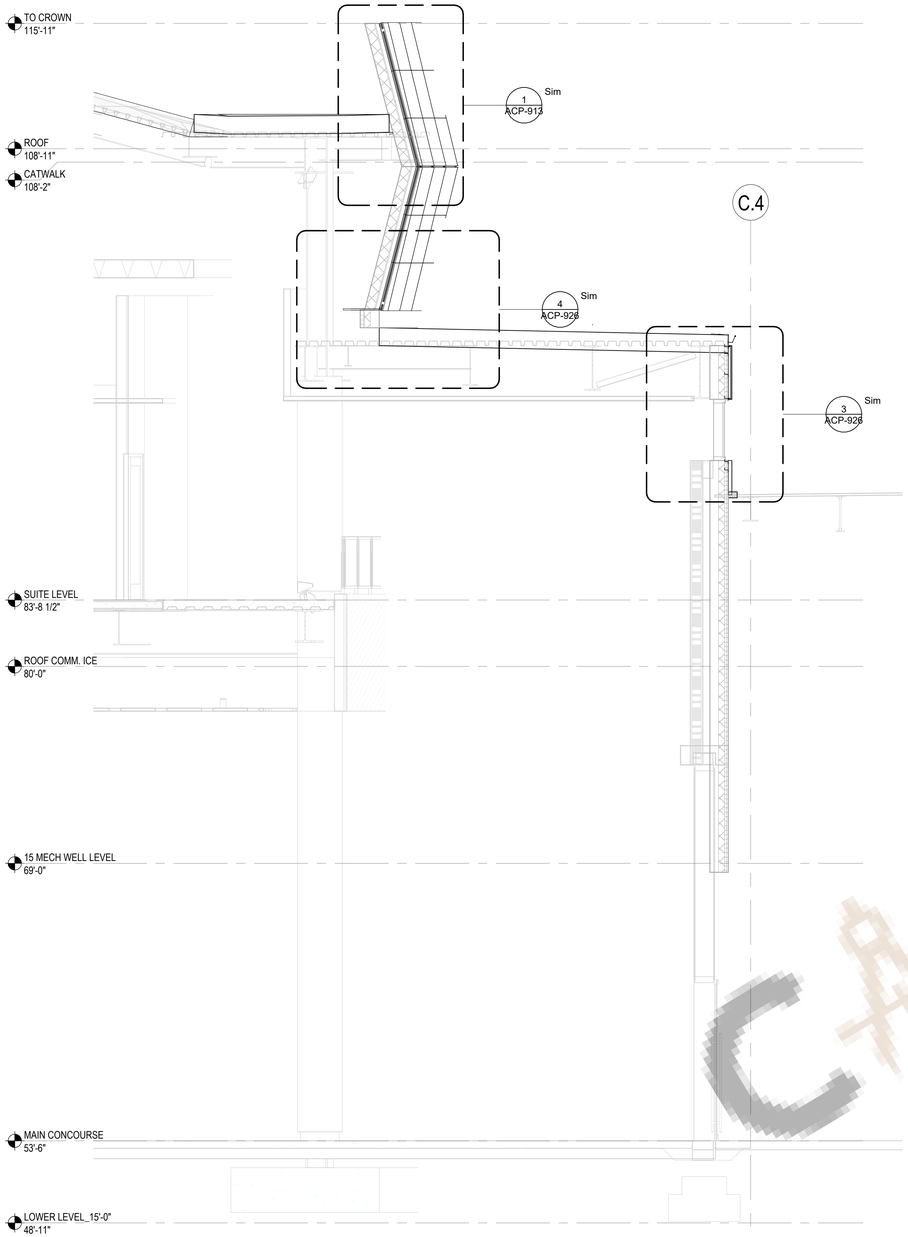

1 WALL SECTION EXISTING CASINO TO ARENA

SCALE: 1/4" = 1'-0"

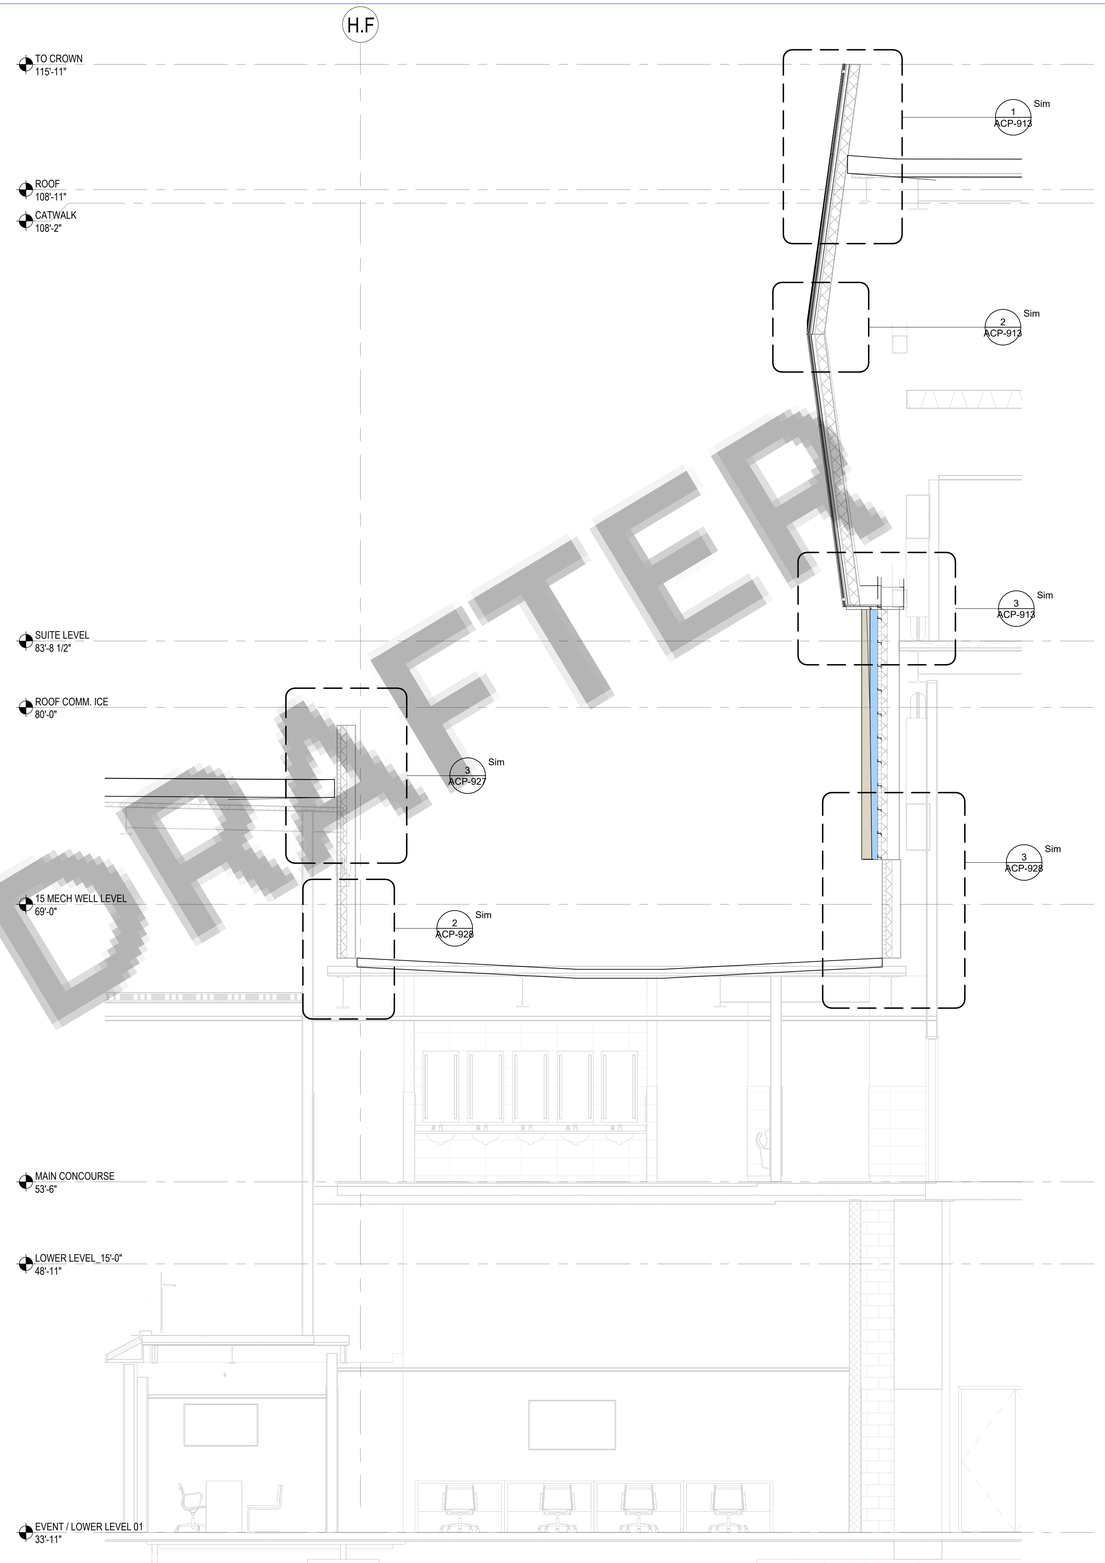

2 WALL SECTION QUAD E LOW MECHANICAL WELL

SCALE: 1/4" = 1'-0"

CAD DRAFTER

DNI

CAD DRAFTER
4024 Coleman Ave, San Diego, CA 92110
info@cadrafter.us
+1 469-638-3585

PROJECT NAME: Grand Sierra Resort & Casino - Masterplan
East 2nd StreetReno NV 89595

SHEET TITLE: WALL SECTIONS-05

PROJECT MGR.: Approver

REV	DATE	COMMENTS
1		
2		
3		
4		

JOB NO. 05.4604.000

DATE 16/06/26

DRAWN BY Author

DWG NO. ACP-909

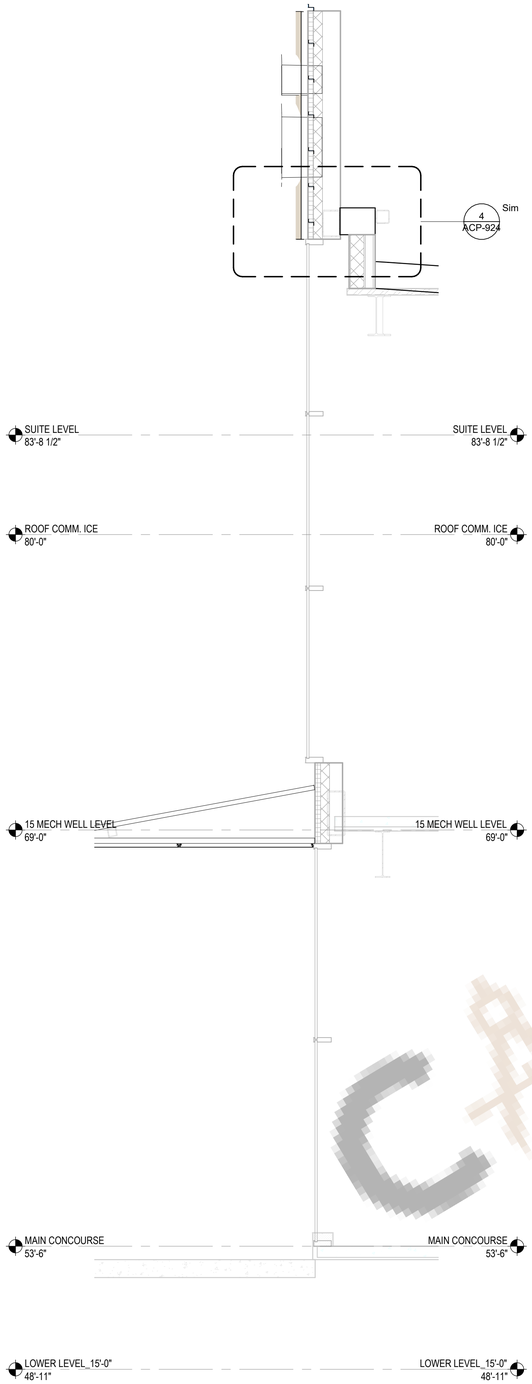

1 WINDOW WALL SECTION-01
SCALE: 3/8" = 1'-0"

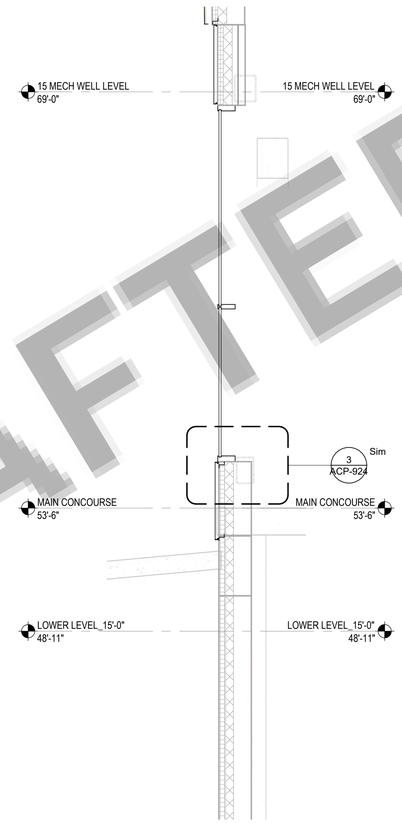

2 WINDOW WALL SECTION-02
SCALE: 3/8" = 1'-0"

CAD DRAFTER

DNI

CAD DRAFTER
4024 Coleman Ave, San Diego, CA 92110
info@cadrafter.us
+1 -619-639-3595

PROJECT NAME: Grand Sierra Resort & Casino - Masterplan
East 2nd StreetReno NV 89595
SHEET TITLE: WALL SECTIONS-06
PROJECT MGR : Approver

REV	DATE	COMMENTS
1		
2		
3		
4		

JOB NO. 05.4604.000
DATE 16/06/26
DRAWN BY Author
DWG NO. ACP-910

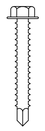

AST
1.2GAX1.50HH-1000

COUNTERSUNK SCREW
10 X 1"16"

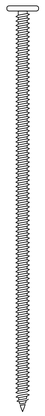

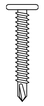

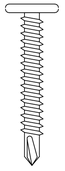

CAD DRAFTER

DNI

CAD DRAFTER
4024 Coleman Ave, San Diego, CA 92110
info@caddrafter.us
+1 -619-639-3595

PROJECT NAME: **Grand Sierra Resort & Casino - Masterplan**
East 2nd StreetReno NV 89595
SHEET TITLE: **SCREW DEATILS**
PROJECT MGR : Approver

REV	DATE	COMMENTS
1		
2		
3		
4		

JOB NO.
05.4604.000
DATE
16/06/26
DRAWN BY
Author
DWG NO.
ACP-911

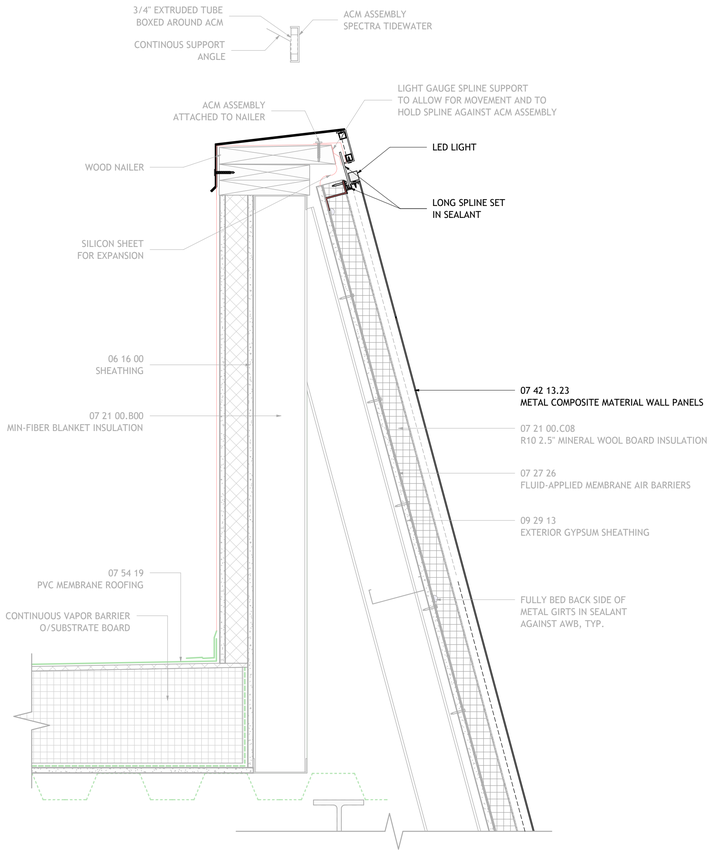

1 PARAPET DETAIL - ACM

SCALE: 1 1/2" = 1'-0"

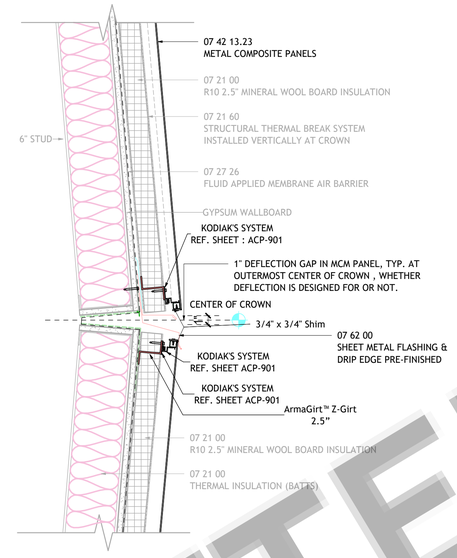

2 ACM WALL DETAIL

SCALE: 1 1/2" = 1'-0"

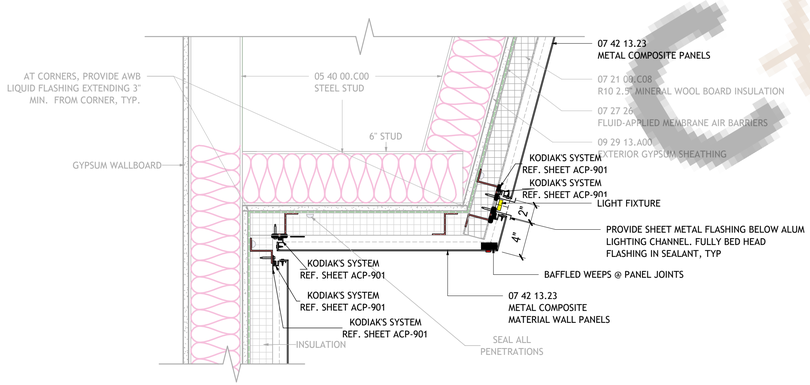

3 SHAPED PANEL TO ACM SOFFIT DETAIL

SCALE: 1 1/2" = 1'-0"

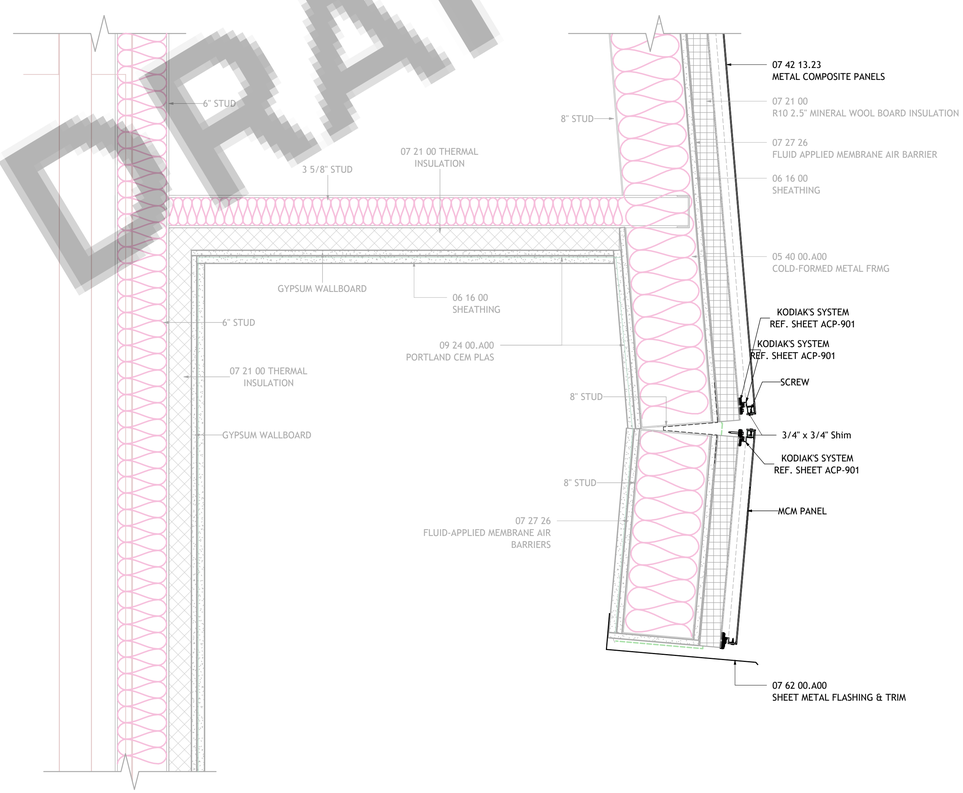

4 LOADING DOCK MEDIA WALL - DETAIL 01

SCALE: 1 1/2" = 1'-0"

CAD DRAFTER

DNI

CAD DRAFTER
4024 Coleman Ave, San Diego, CA 92110
info@cadrafter.us
+1 480-638-3585

PROJECT NAME: Grand Sierra Resort & Casino - Masterplan
East 2nd StreetReno NV 89595

SHEET TITLE: CROWN PANELING DETAILS-01

PROJECT MGR.: Approver

REV	DATE	COMMENTS
1		
2		
3		
4		

JOB NO. 05.4604.000

DATE 16/06/26

DRAWN BY Author

DWG NO. ACP-913

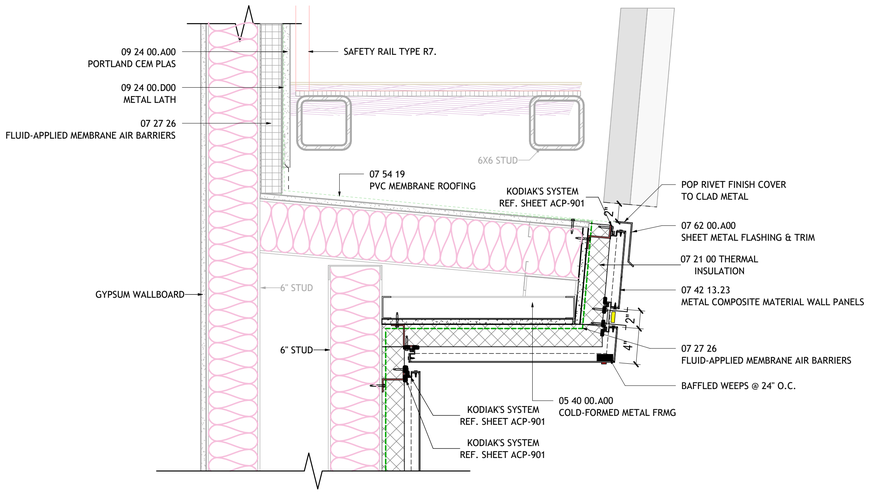

1 LOADING DOCK MEDIA WALL - DETAIL 02

SCALE: 1 1/2" = 1'-0"

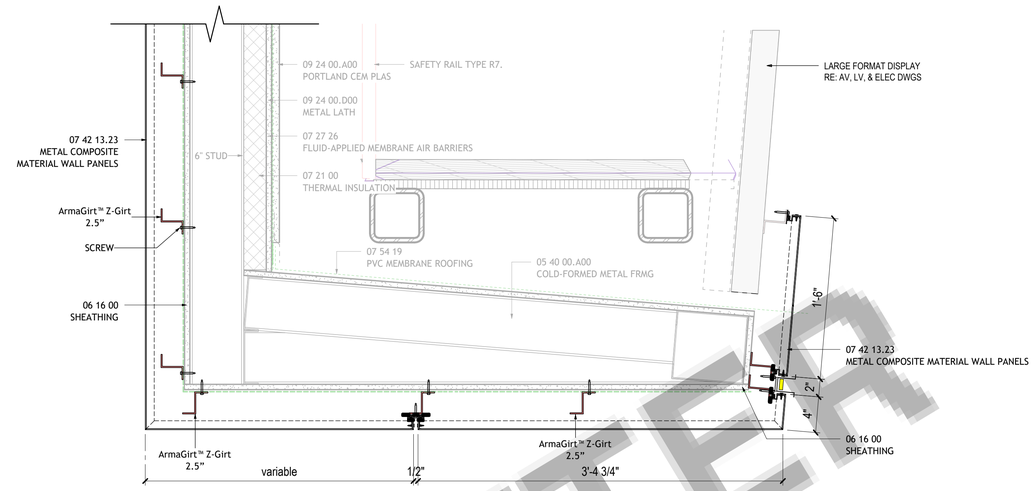

2 LOADING DOCK MEDIA WALL - DETAIL 03

SCALE: 1 1/2" = 1'-0"

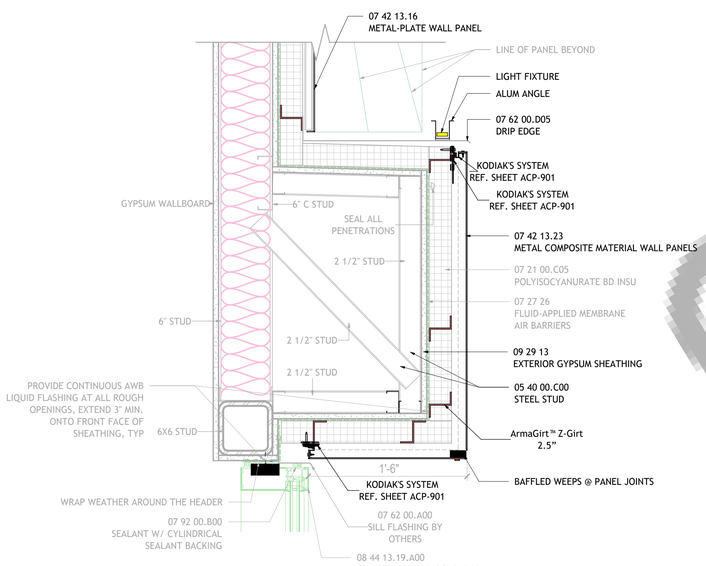

3 WINDOW WALL HEAD DETAIL AT SHAPED PANEL

SCALE: 1 1/2" = 1'-0"

CAD DRAFTER

DNI

CAD DRAFTER
4024 Coleman Ave, San Diego, CA 92110
info@cadrafter.us
+1 -619-639-3595

PROJECT NAME: Grand Sierra Resort & Casino - Masterplan
East 2nd StreetReno NV 89595

SHEET TITLE: CROWN PANELING DETAILS-02

PROJECT MGR : Approver

REV	DATE	COMMENTS
1		
2		
3		
4		

JOB NO.
05.4604.000

DATE
16/06/26

DRAWN BY
Author

DWG NO.
ACP-914

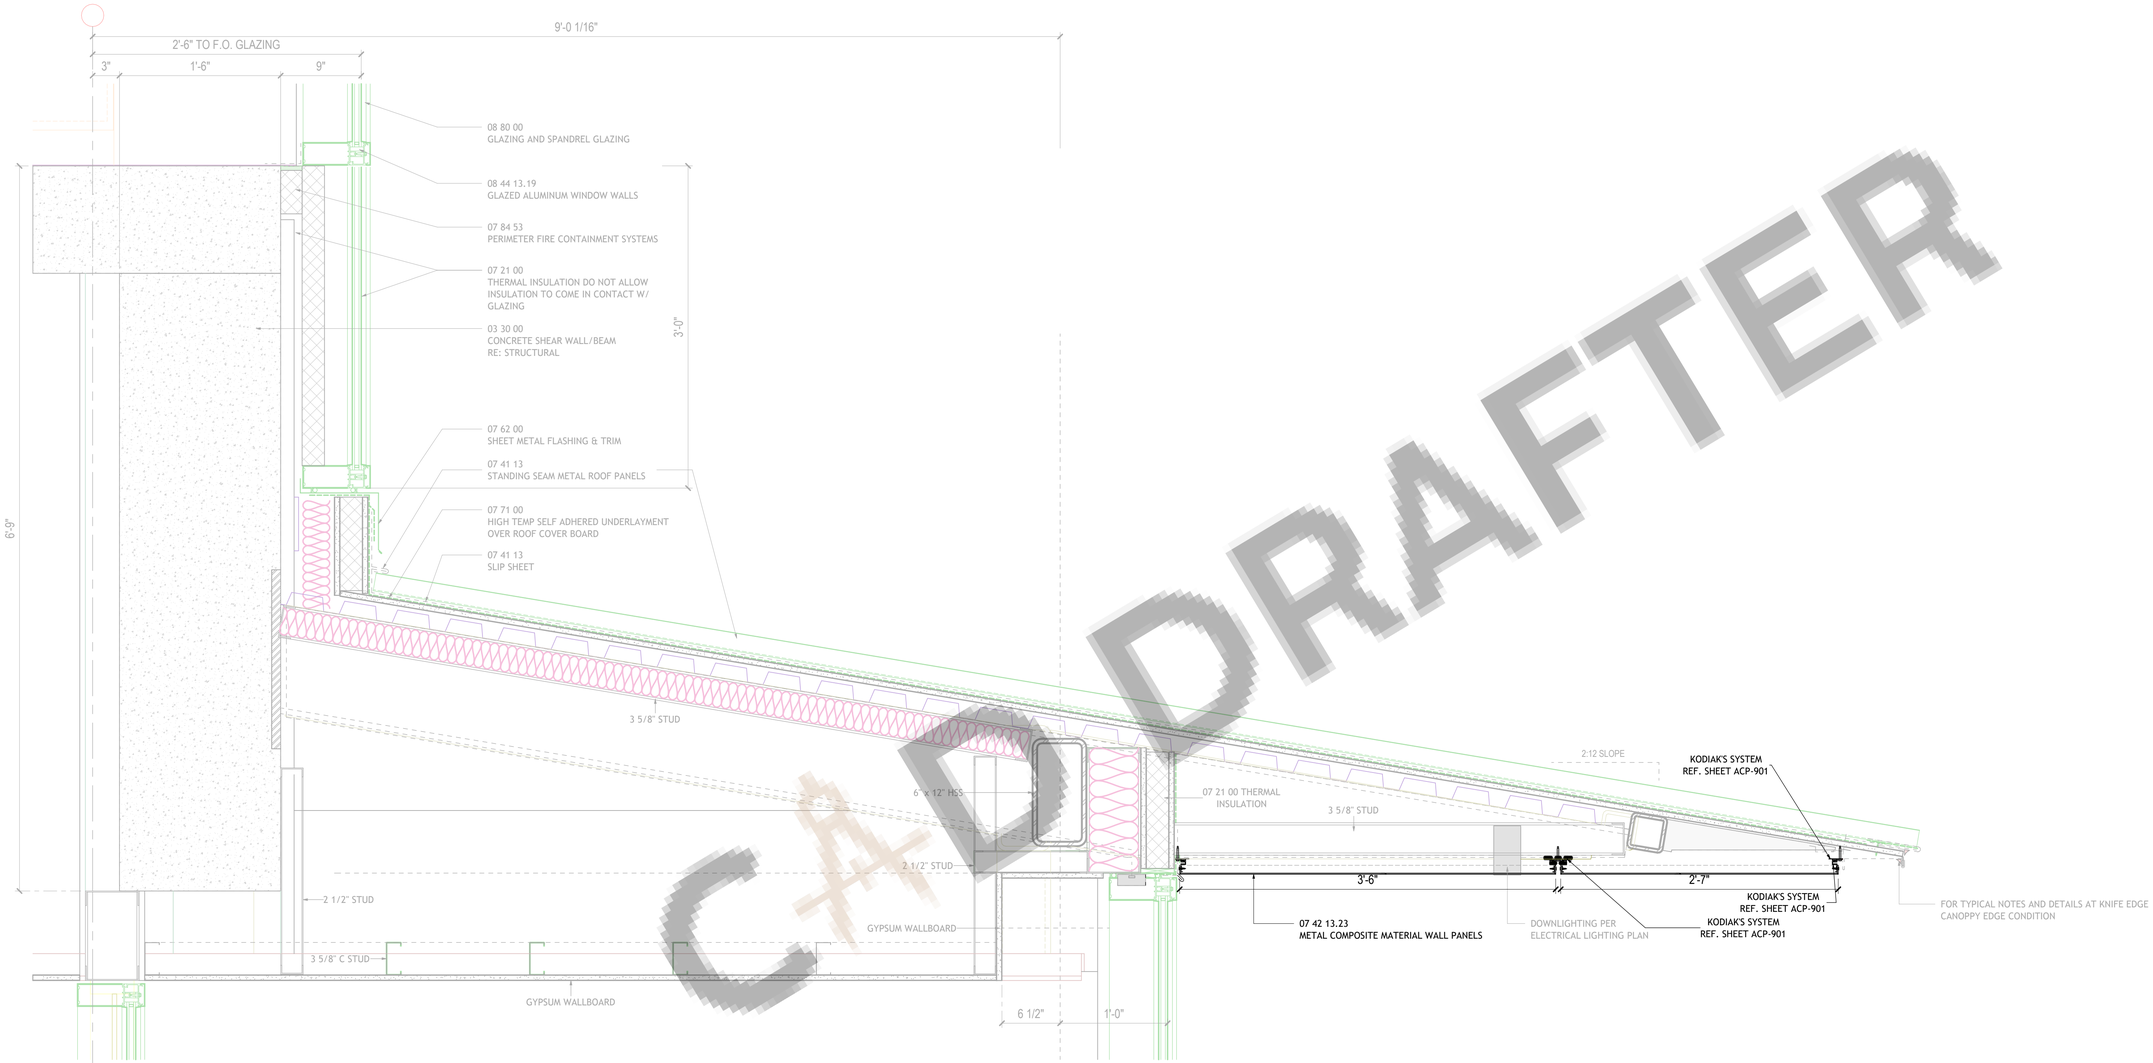

CAD DRAFTER

1 COMMUNITY ICE ENTRANCE CANOPY DETAIL

SCALE: 1 1/2" = 1'-0"

DNI

CAD DRAFTER
4024 Coleman Ave, San Diego, CA 92110
info@cadrafter.us
+1 -619-639-3595

PROJECT NAME: **Grand Sierra Resort & Casino - Masterplan**
East 2nd StreetReno NV 89595

SHEET TITLE: **EXTERIOR CANOPIES DETAILS-01**

PROJECT MGR : Approver

REV	DATE	COMMENTS
1		
2		
3		
4		

JOB NO.
05.4604.000

DATE
16/06/26

DRAWN BY
Author

DWG NO.
ACP-915

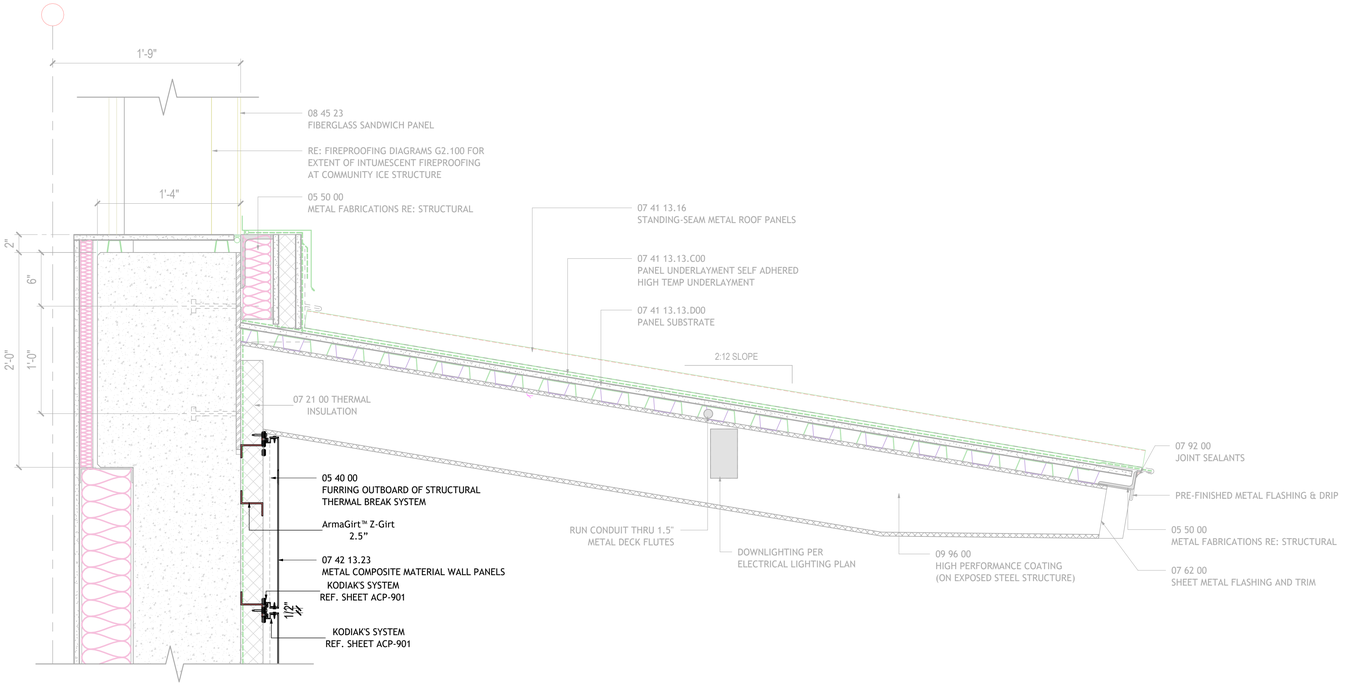

1 COMMUNITY ICE WALKWAY CANOPY
SCALE: 1 1/2" = 1'-0"

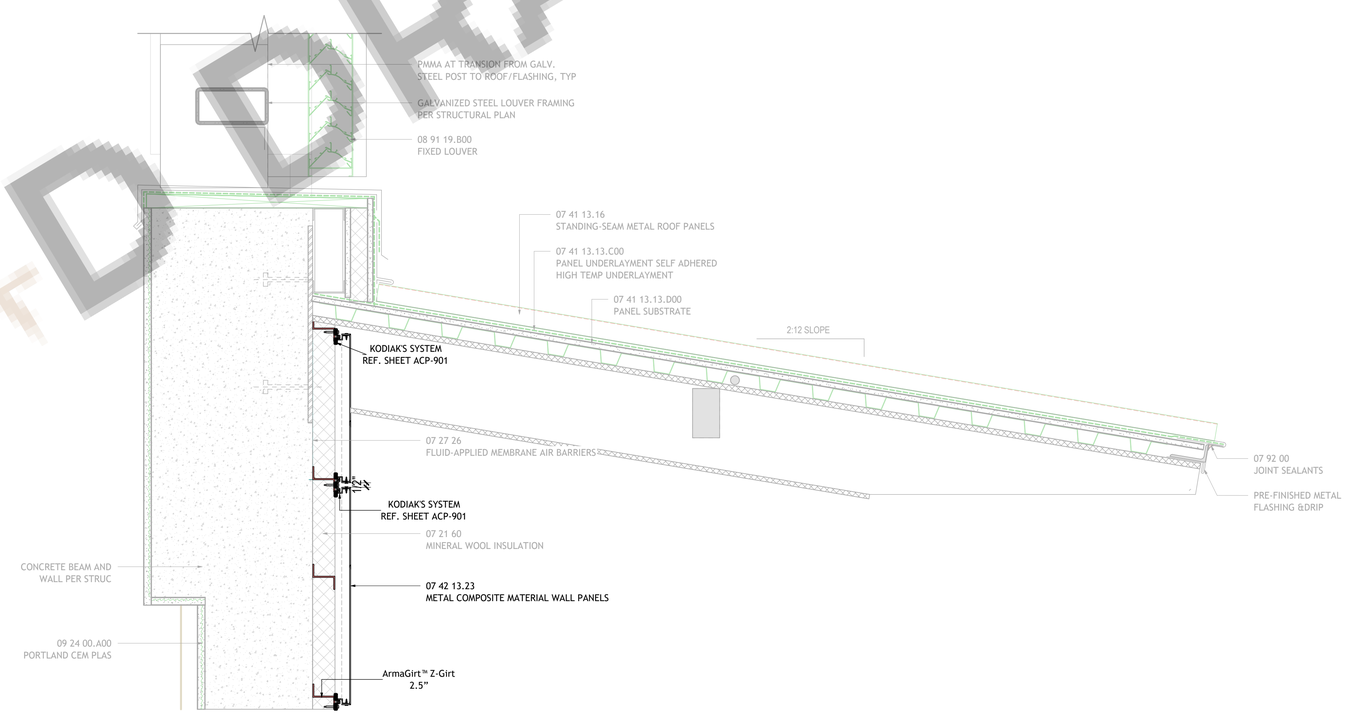

2 ELEC YARD CANOPY DETAIL
SCALE: 1 1/2" = 1'-0"

DRAFTER
CAD DRAFTER
DNI

4024 Coleman Ave, San Diego, CA 92110
info@cadrafter.us
+1 -619-639-3595

PROJECT NAME: Grand Sierra Resort & Casino - Masterplan
East 2nd StreetReno NV 89595

SHEET TITLE: EXTERIOR CANOPIES DETAILS-02

PROJECT MGR.: Approver

REV	DATE	COMMENTS
1		
2		
3		
4		

JOB NO. 05.4604.000

DATE 16/06/26

DRAWN BY Author

DWG NO. ACP-916

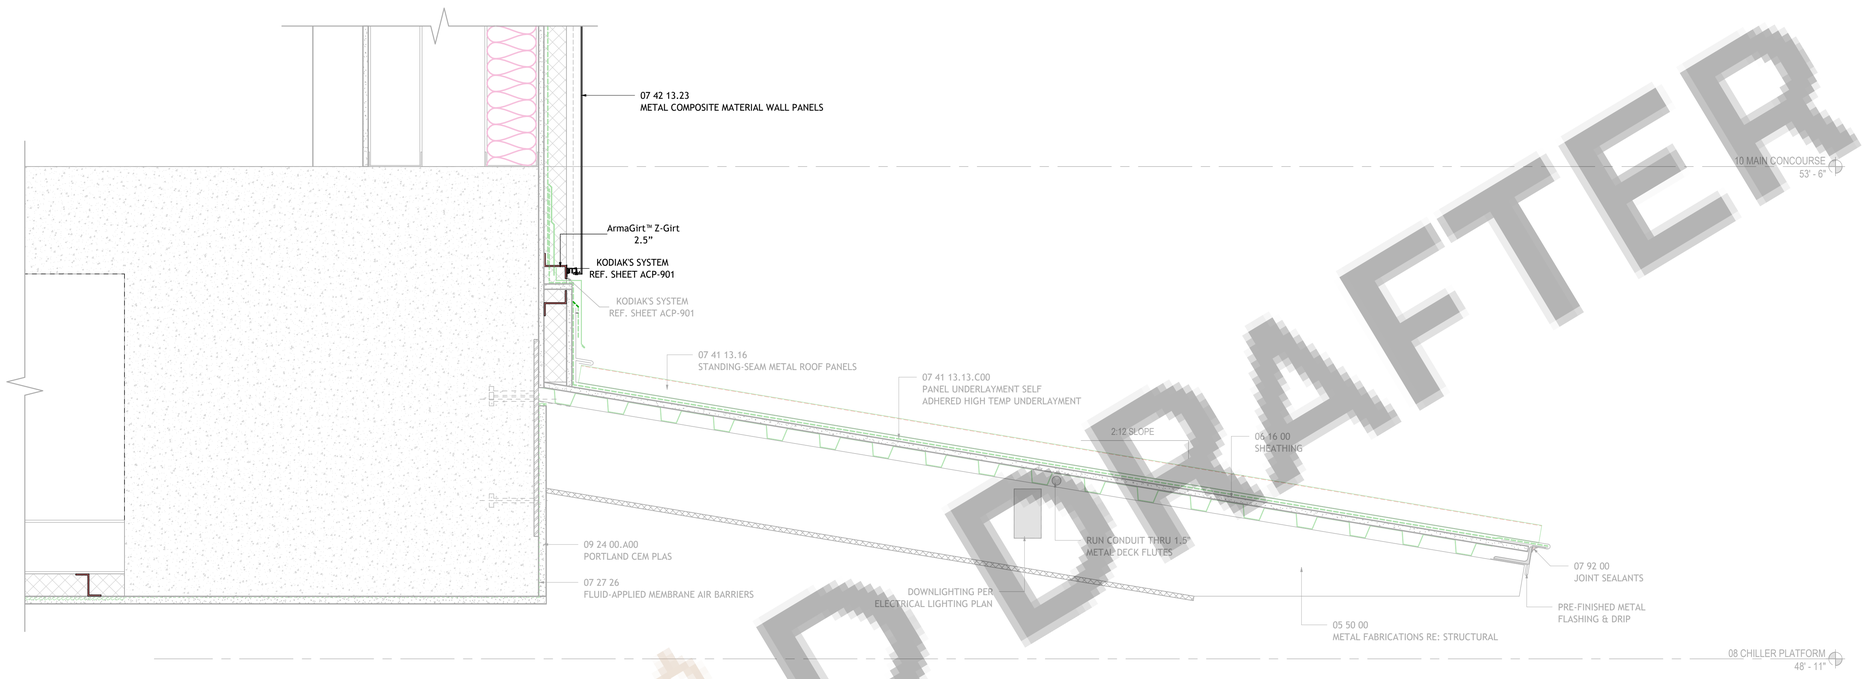

1 LOADING DOCK CANOPY DETAIL -1

SCALE: 1 1/2" = 1'-0"

CADDRAFTER

DNI

CAD DRAFTER
4024 Coleman Ave, San Diego, CA 92110
info@caddrafter.us
+1 -619-639-3595

PROJECT NAME: Grand Sierra Resort & Casino - Masterplan
East 2nd StreetReno NV 89595

SHEET TITLE: EXTERIOR CANOPIES DETAILS-03

PROJECT MGR.: Approver

REV	DATE	COMMENTS
1		
2		
3		
4		

JOB NO. 05.4604.000

DATE 16/06/26

DRAWN BY Author

DWG NO. ACP-917

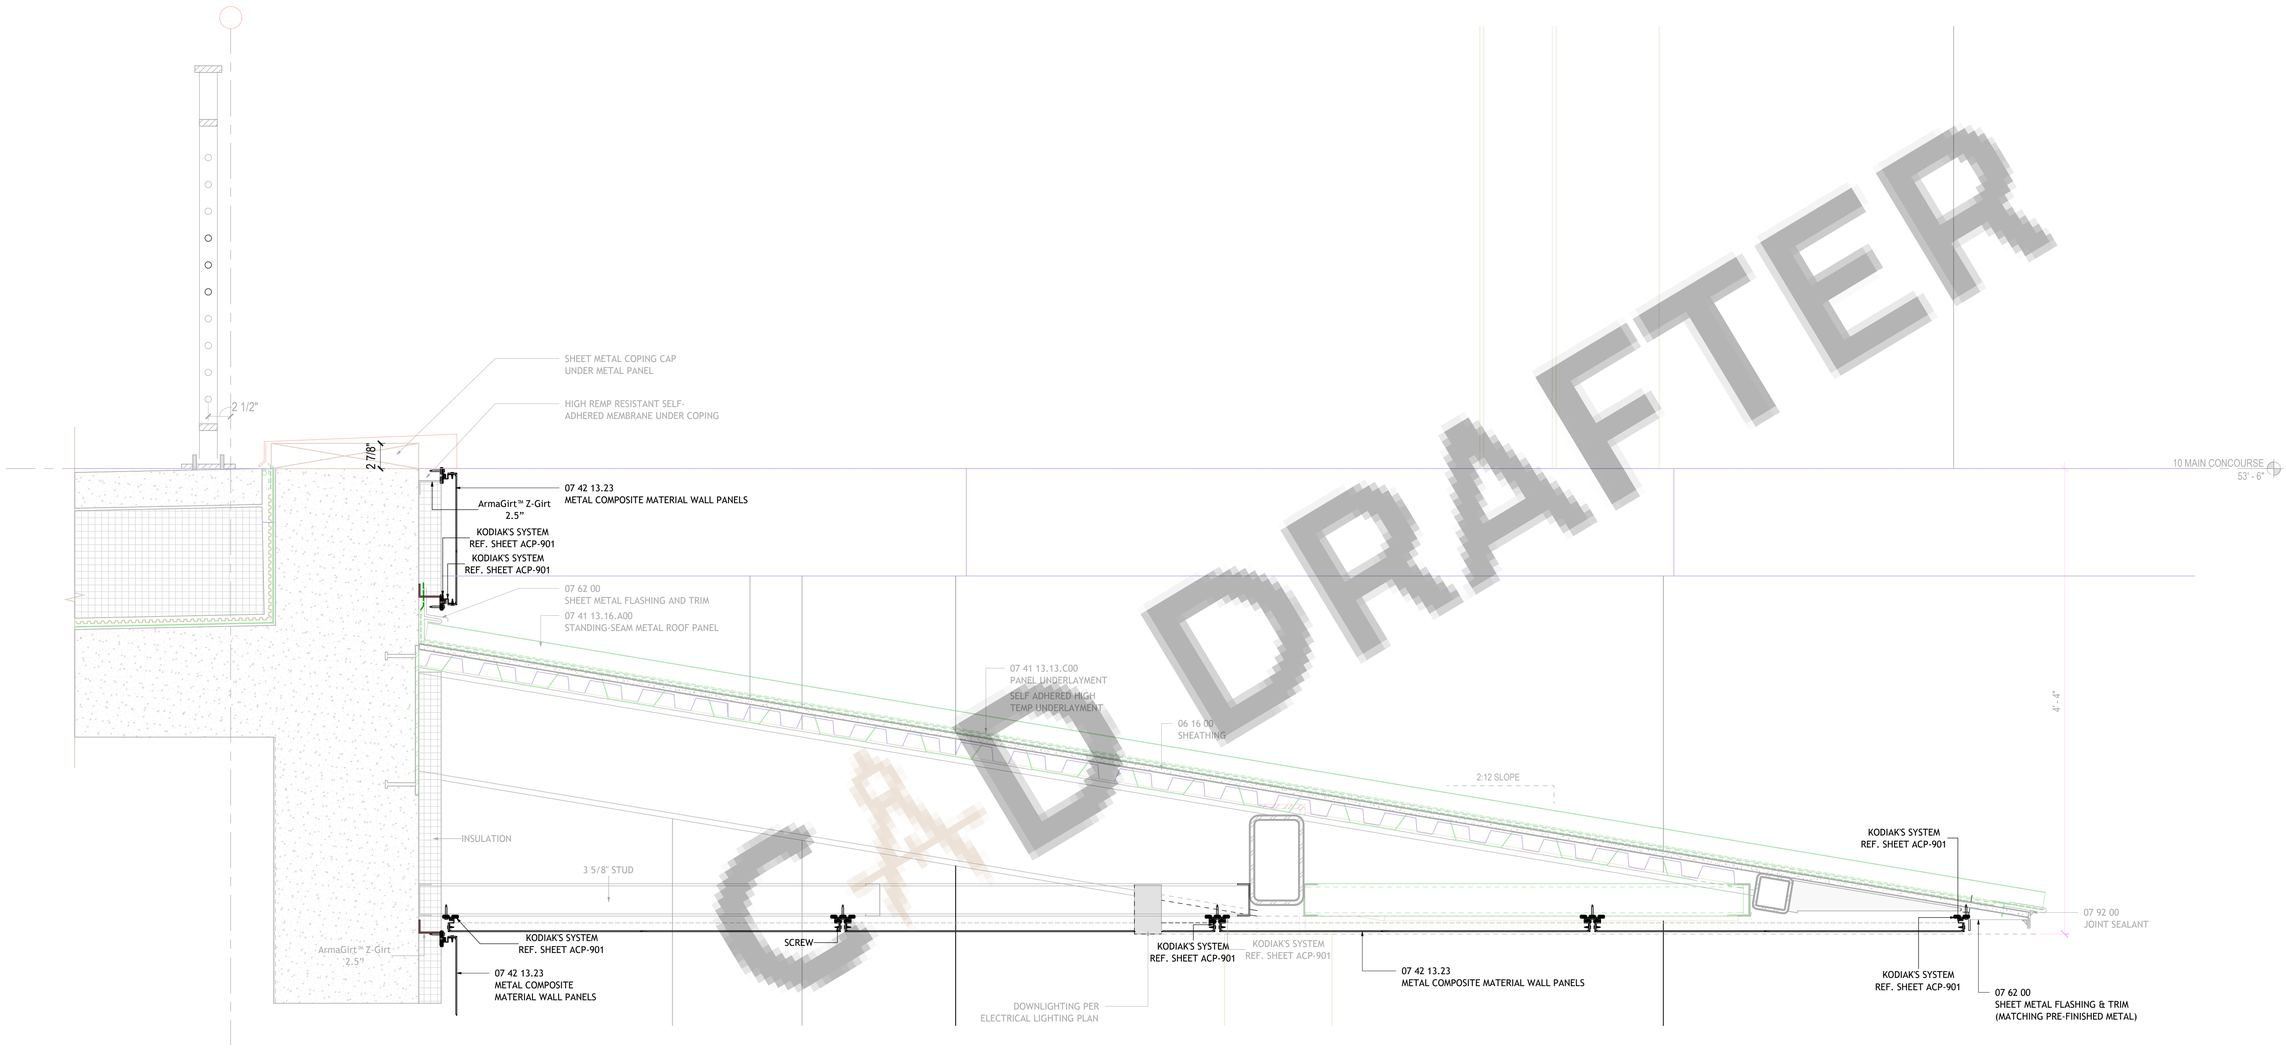

CAD DRAFTER

1 SECURITY & VIP ENTRY CANOPY

SCALE: 1 1/2" = 1'-0"

DNI

CAD DRAFTER
4024 Coleman Ave, San Diego, CA 92110
info@cadrafter.us
+1 -619-639-3595

PROJECT NAME: Grand Sierra Resort & Casino - Masterplan
East 2nd StreetReno NV 89595

SHEET TITLE: EXTERIOR CANOPIES DETAILS-04

PROJECT MGR : Approver

REV	DATE	COMMENTS
1		
2		
3		
4		

JOB NO.
05.4604.000

DATE
16/06/26

DRAWN BY
Author

DWG NO.
ACP-918

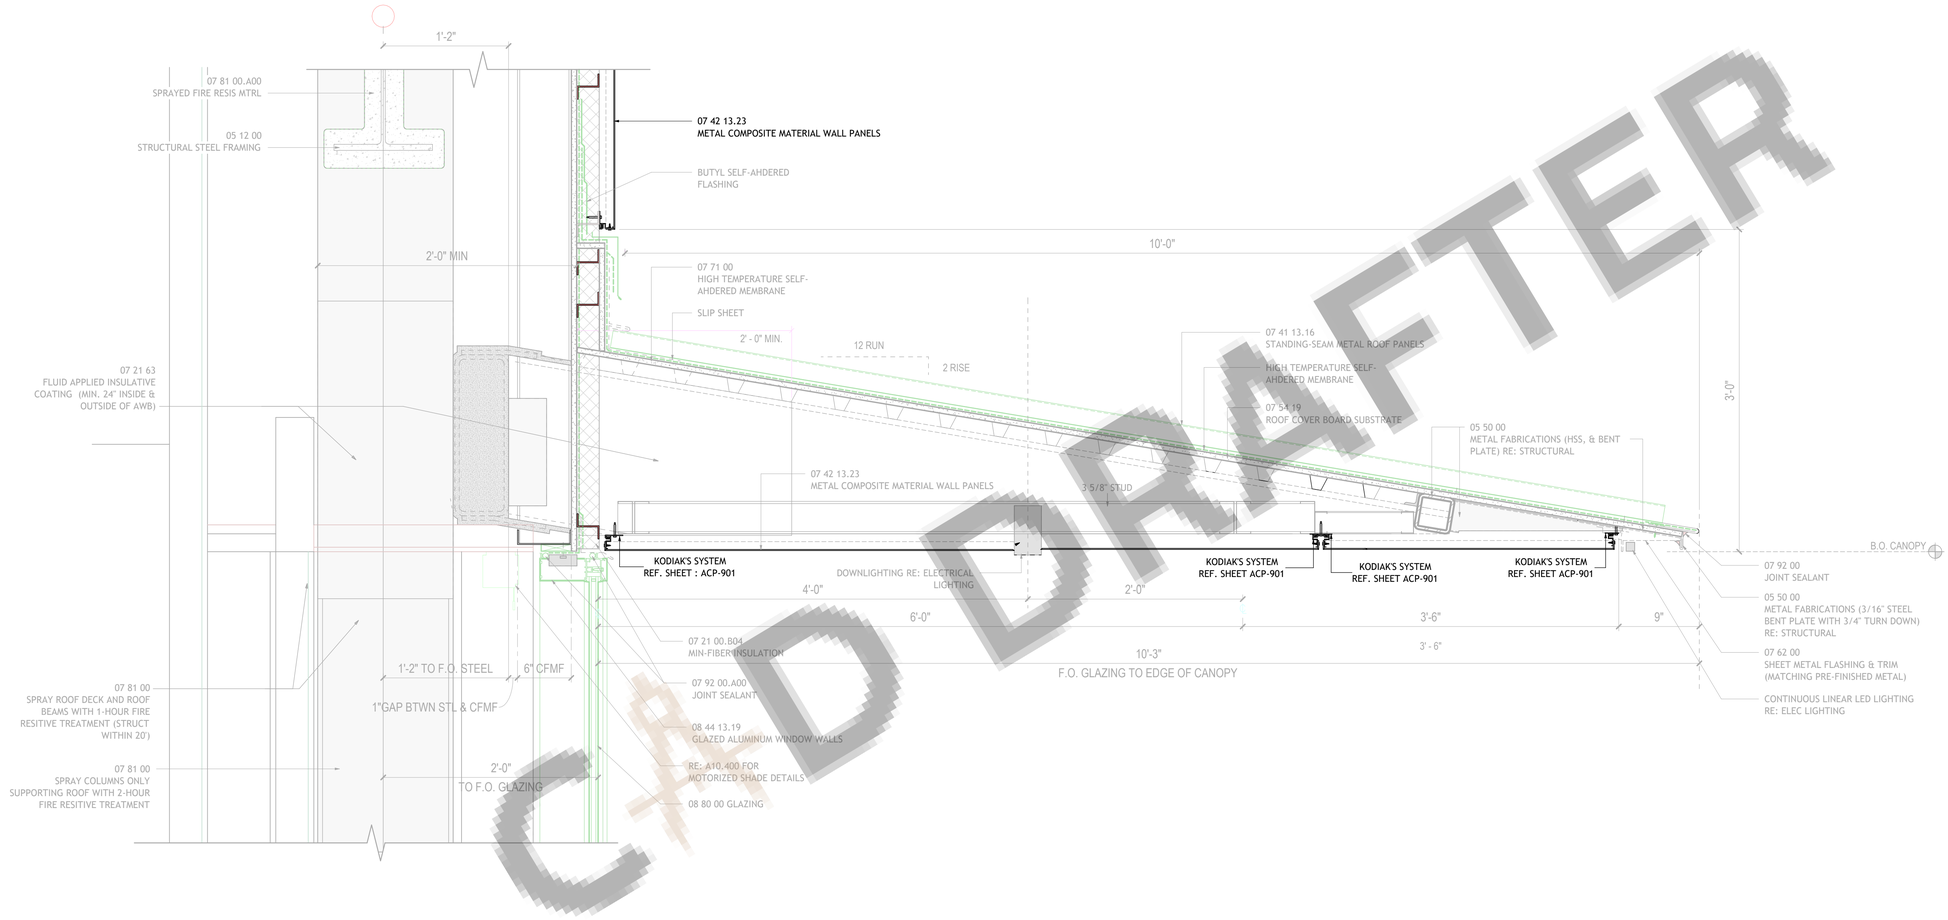

1 LARGE CANOPY SECTION DETAIL

SCALE: 1 1/2" = 1'-0"

CAD DRAFTER

DNI

CAD DRAFTER
4024 Coleman Ave, San Diego, CA 92110
info@cadrafter.us
+1 -619-639-3595

PROJECT NAME: Grand Sierra Resort & Casino - Masterplan
East 2nd StreetReno NV 89595

SHEET TITLE: EXTERIOR CANOPIES DETAILS-05

PROJECT MGR : Approver

REV	DATE	COMMENTS
1		
2		
3		
4		

JOB NO. 05.4604.000

DATE 16/06/26

DRAWN BY Author

DWG NO. ACP-919

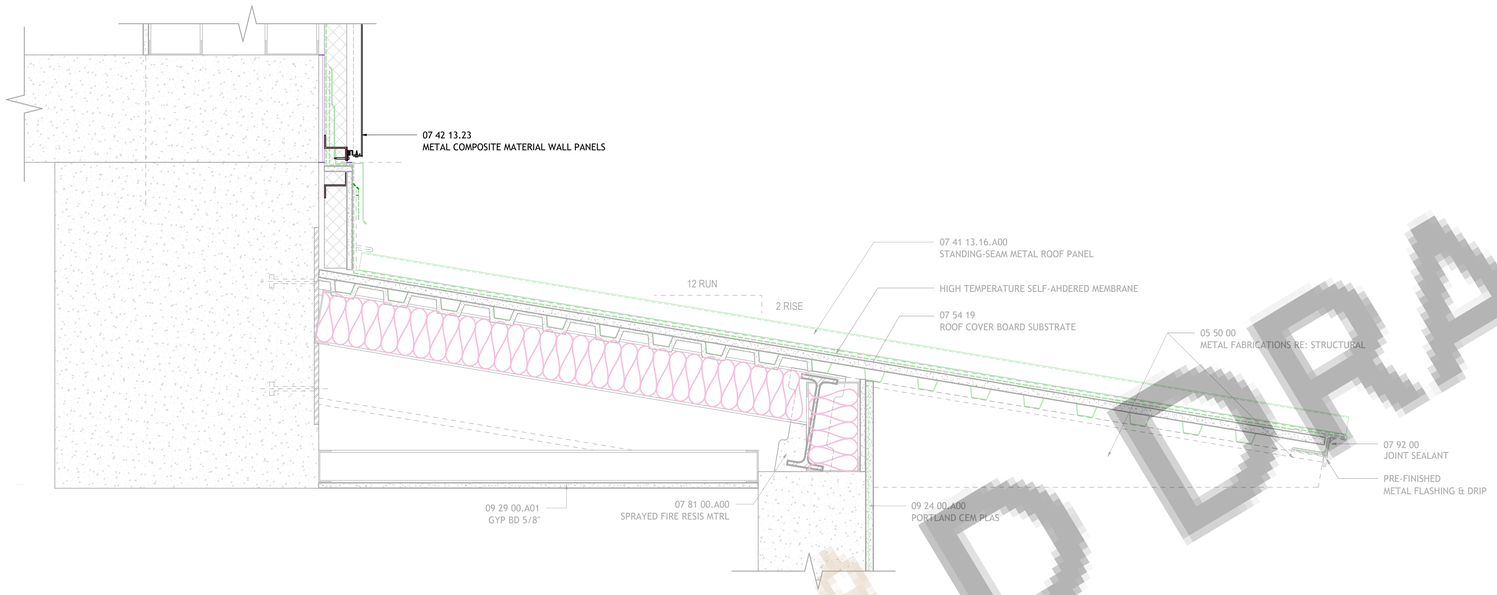

1 COMMUNITY ICE WALKWAY CANOPY
SCALE: 1 1/2" = 1'-0"

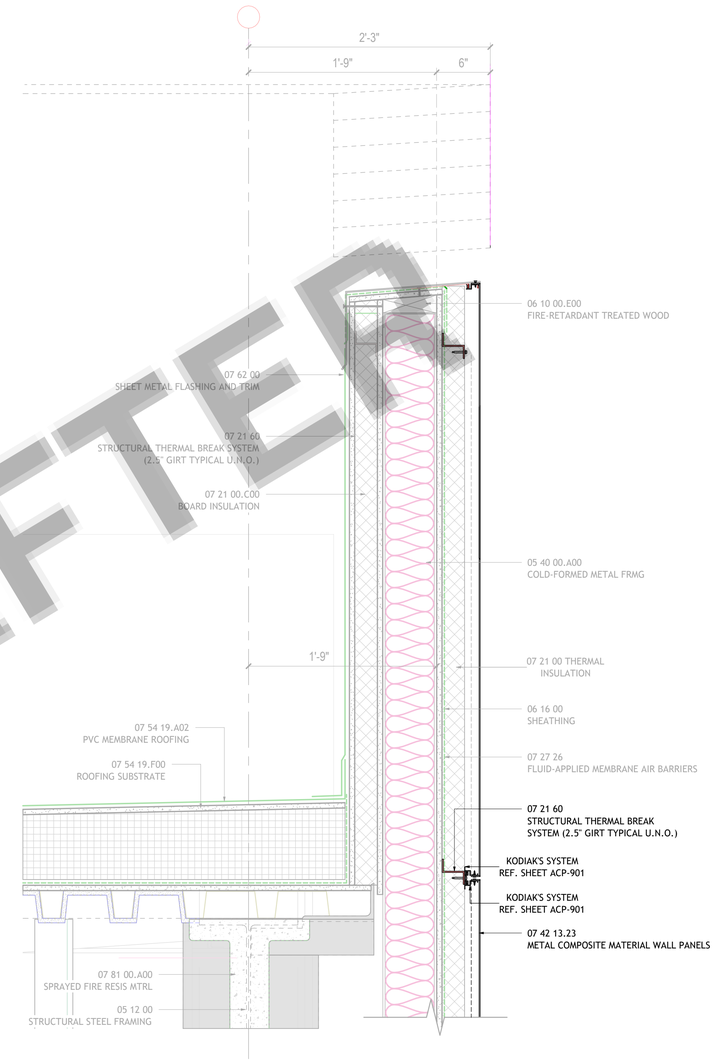

2 MCM PARAPET SECTION DETAIL
SCALE: 1 1/2" = 1'-0"

CAD DRAFTER

DNI

CAD DRAFTER
4024 Coleman Ave, San Diego, CA 92110
info@cadrafter.us
+1 -619-639-3595

PROJECT NAME: Grand Sierra Resort & Casino - Masterplan
East 2nd StreetReno NV 89595

SHEET TITLE: EXTERIOR CANOPIES DETAILS-06

PROJECT MGR.: Approver

REV	DATE	COMMENTS
1		
2		
3		
4		

JOB NO. 05.4604.000

DATE 16/06/26

DRAWN BY Author

DWG NO. ACP-920

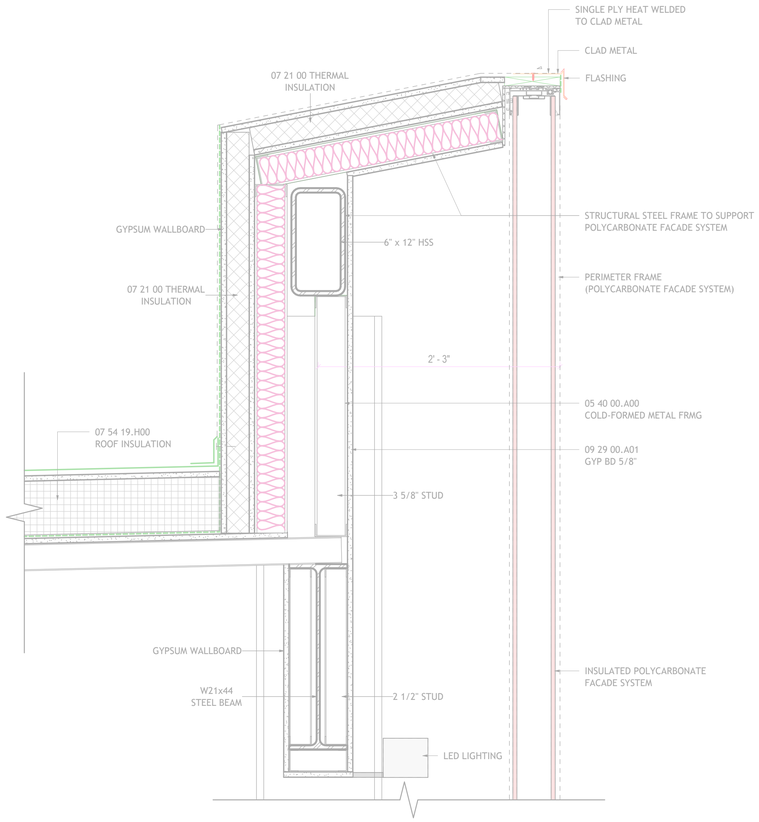

1 COMMUNITY ICE NORTH FACADE - PARAPET DETAIL 01
SCALE: 1 1/2" = 1'-0"

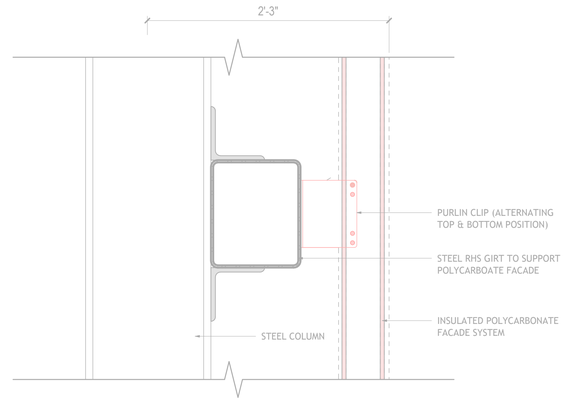

2 COMMUNITY ICE NORTH FACADE - INTERMEDIATE SUPPORT DETAIL
SCALE: 1 1/2" = 1'-0"

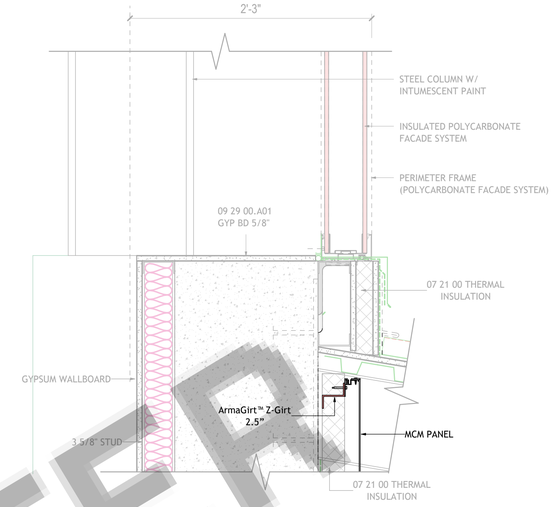

3 COMMUNITY ICE NORTH FACADE - BASE DETAIL
SCALE: 1 1/2" = 1'-0"

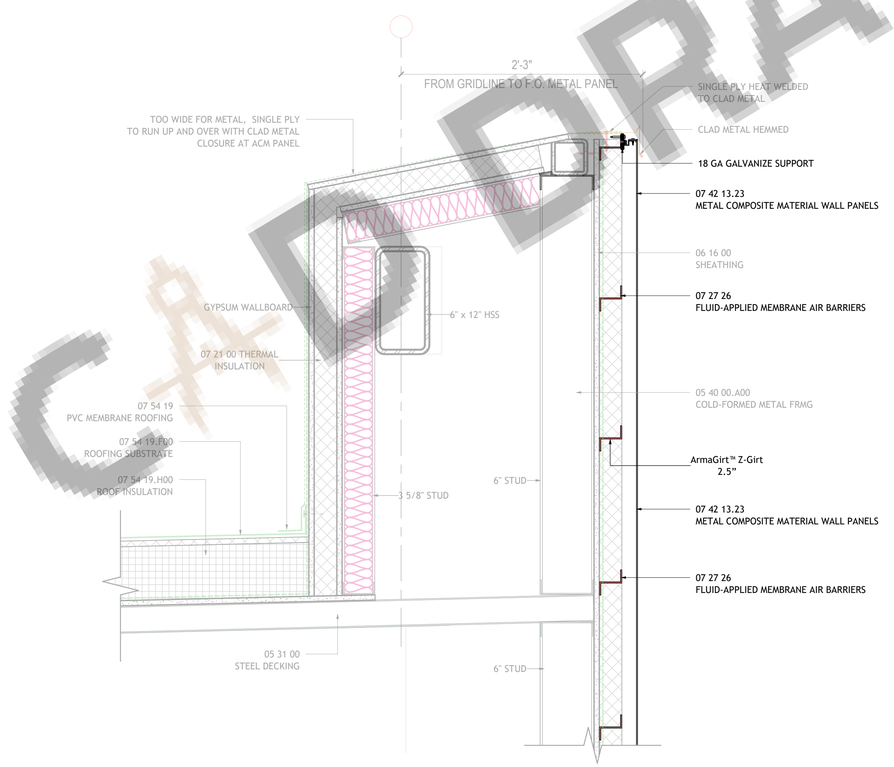

4 COMMUNITY ICE NORTH FACADE - PARAPET DETAIL 02
SCALE: 1 1/2" = 1'-0"

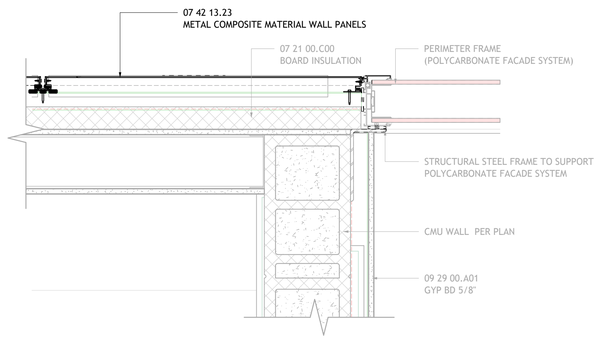

5 COMMUNITY ICE FACADE - WEST EDGE PLAN
SCALE: 1 1/2" = 1'-0"

DNI
CAD DRAFTER
CAD DRAFTER

4024 Coleman Ave, San Diego, CA 92110
info@caddrafter.us
+1 -619-639-3595

PROJECT NAME: Grand Sierra Resort & Casino - Masterplan
East 2nd StreetReno NV 89595

SHEET TITLE: COMMUNITY ICE FACADE DETAILS

PROJECT MGR.: Approver

REV	DATE	COMMENTS
1		
2		
3		
4		

JOB NO. 05.4604.000

DATE 16/06/26

DRAWN BY Author

DWG NO. ACP-921

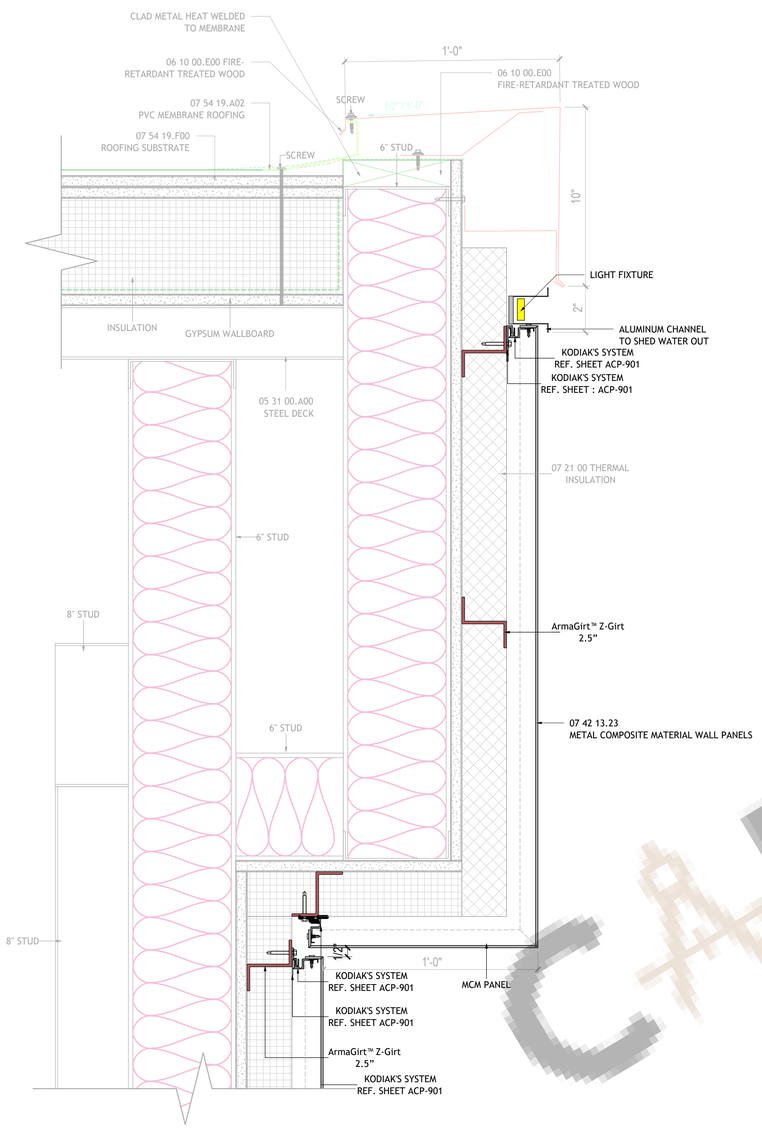

1 MOHAWK ROOF TRIM DETAIL 1
SCALE: 3" = 1'-0"

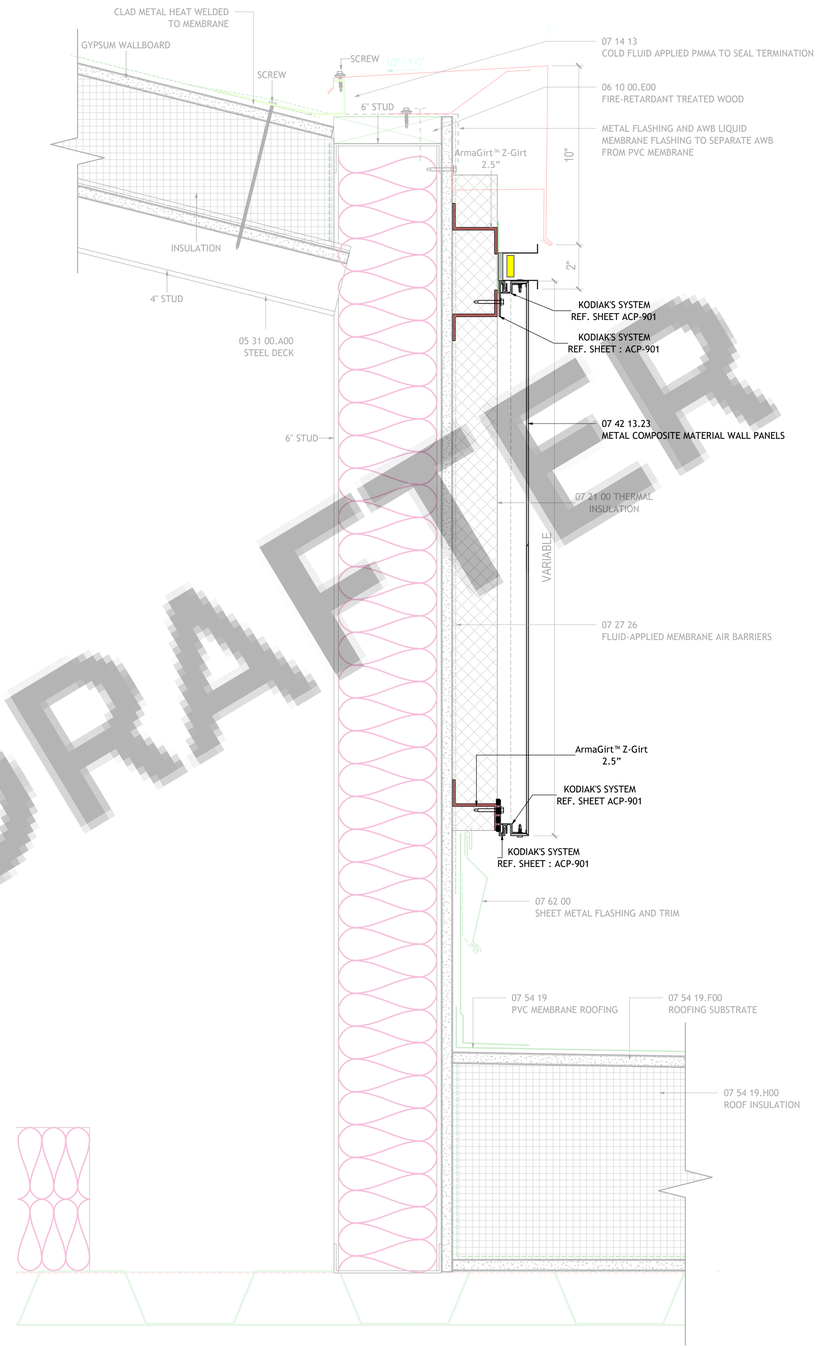

2 MOHAWK ROOF TRIM DETAIL 2
SCALE: 3" = 1'-0"

CAD DRAFTER

DNI

CAD DRAFTER

4024 Coleman Ave, San Diego, CA 92110
info@cadrafter.us
+1 480-638-3595

PROJECT NAME: Grand Sierra Resort & Casino - Masterplan
East 2nd StreetReno NV 89595

SHEET TITLE: ARENA AND CASINO DETAILS-01

PROJECT MGR.: Approver

REV	DATE	COMMENTS
1		
2		
3		
4		

JOB NO. 05.4604.000

DATE 16/06/26

DRAWN BY Author

DWG NO. ACP-922

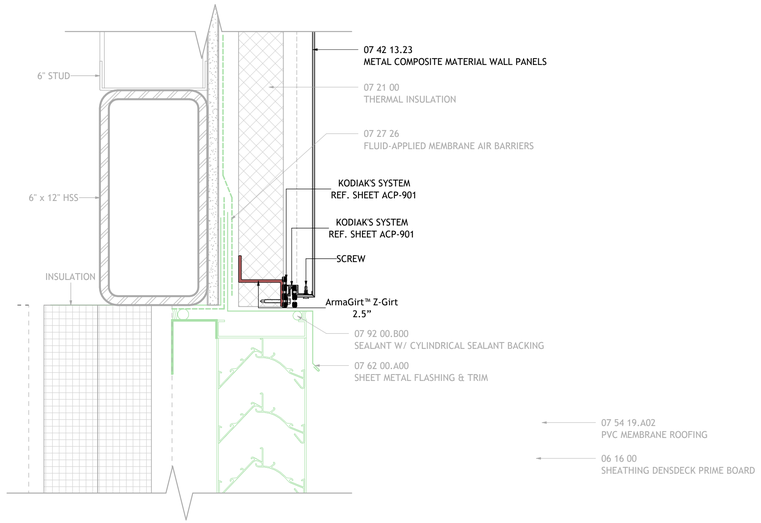

1 WALL SECTION DETAIL 04
SCALE: 3" = 1'-0"

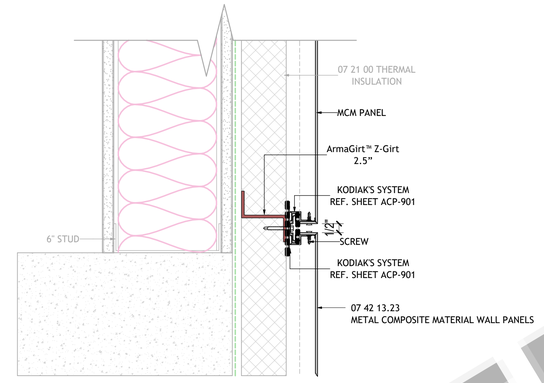

2 WALL SECTION DETAIL 05
SCALE: 3" = 1'-0"

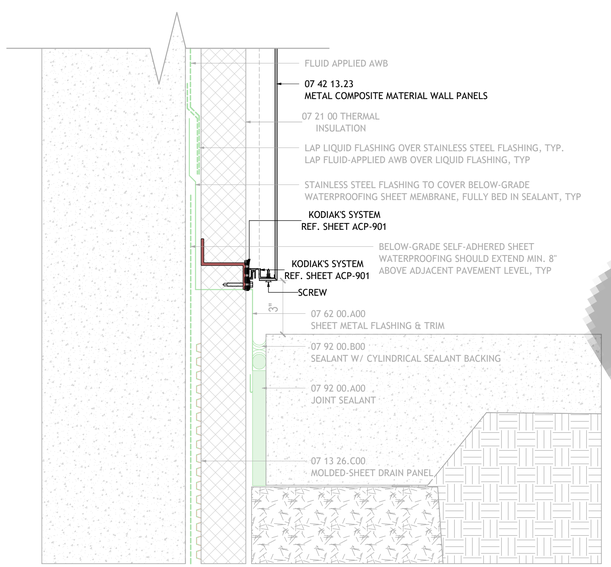

3 WALL SECTION DETAIL 06
SCALE: 3" = 1'-0"

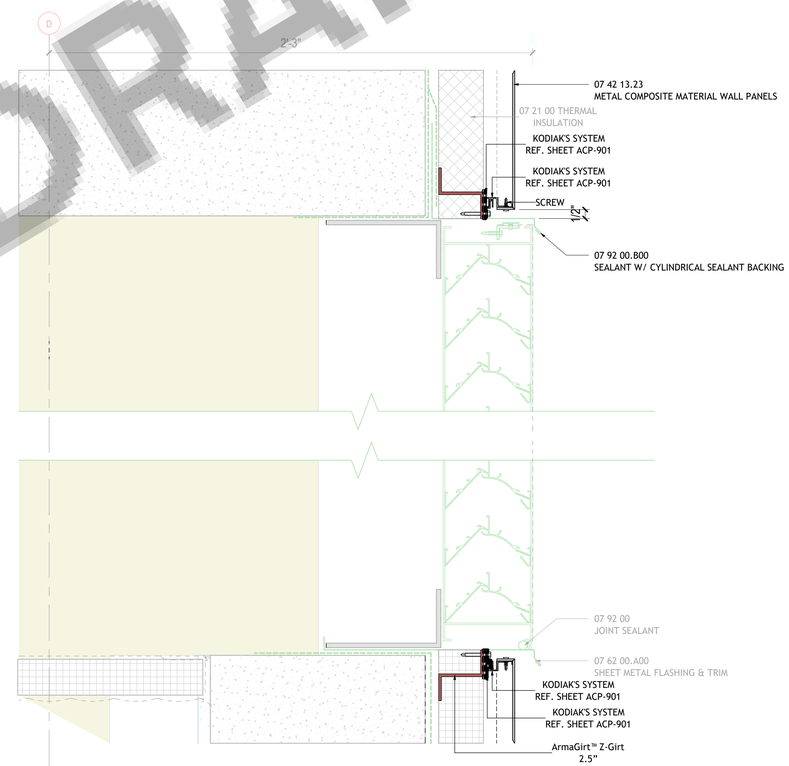

4 SECTION DETAIL- LOUVER
SCALE: 3" = 1'-0"

CAD DRAFTER

DNI

CAD DRAFTER
4024 Coleman Ave, San Diego, CA 92110
info@cadrafter.us
+1 -619-639-3595

PROJECT NAME: Grand Sierra Resort & Casino - Masterplan
East 2nd StreetReno NV 89595

SHEET TITLE: ARENA AND CASINO DETAILS-02

PROJECT MGR.: Approver

REV	DATE	COMMENTS
1		
2		
3		
4		

JOB NO. 05.4604.000

DATE 16/06/26

DRAWN BY Author

DWG NO. ACP-923

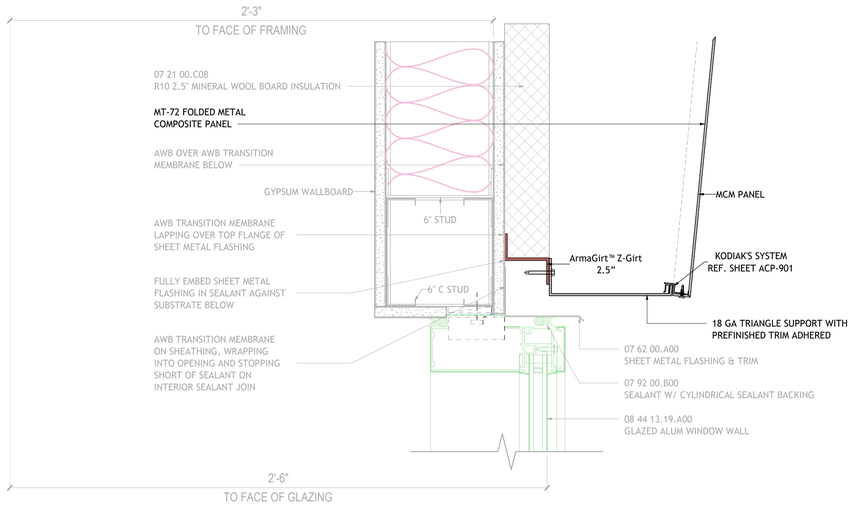

1 WINDOW WALL HEAD DETAIL_FOLDED PANEL

SCALE: 3" = 1'-0"

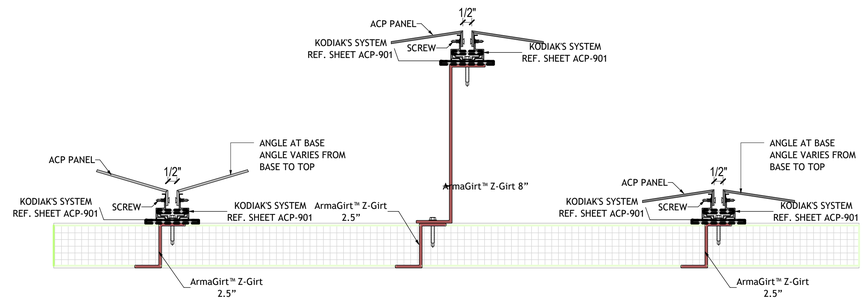

2 FOLDED PANELS JOINT DETAILS(8' 0") SECTION

SCALE: 3" = 1'-0"

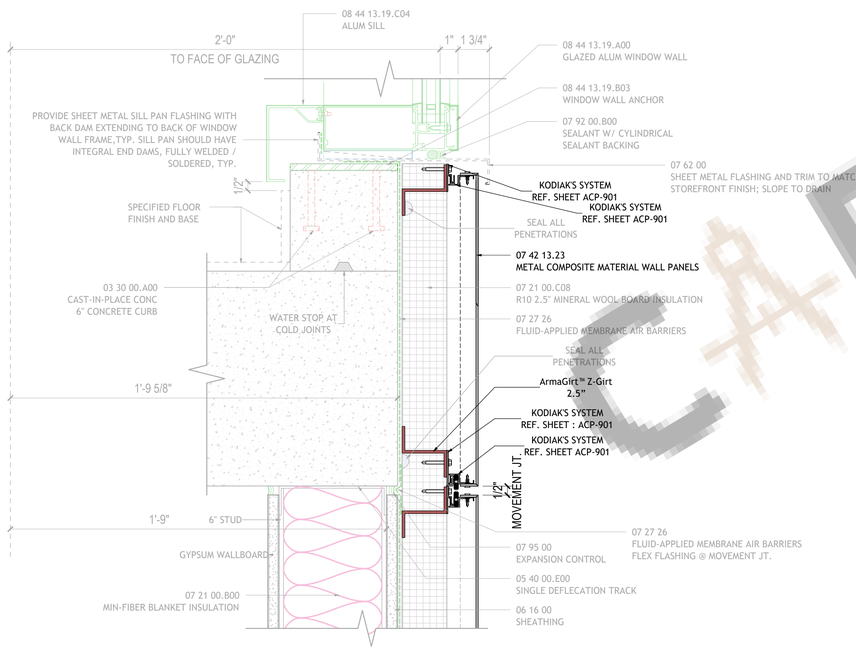

3 WINDOW WALL DETAIL - ACM

SCALE: 3" = 1'-0"

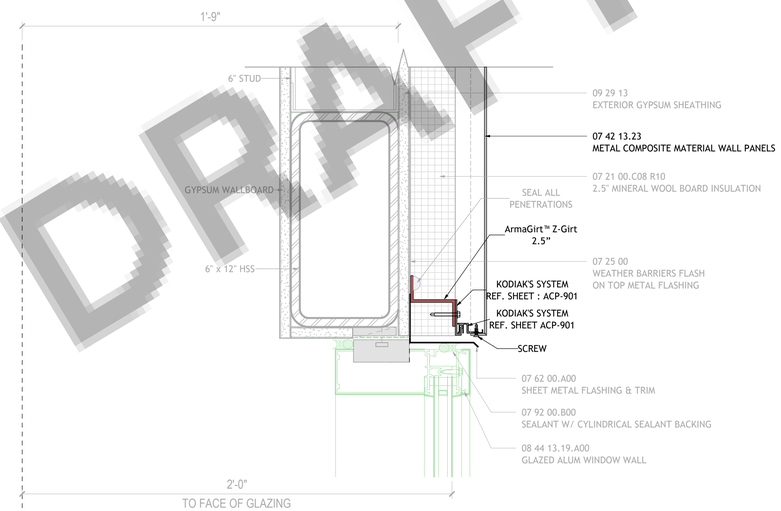

4 WINDOW WALL HEAD DETAIL

SCALE: 3" = 1'-0"

CAD DRAFTER

DNI

CAD DRAFTER
4024 Coleman Ave, San Diego, CA 92110
info@cadrafter.us
+1 469-638-3595

PROJECT NAME: Grand Sierra Resort & Casino - Masterplan
East 2nd StreetReno NV 89595

SHEET TITLE: WINDOW WALL DETAIL

PROJECT MGR : Approver

REV	DATE	COMMENTS
1		
2		
3		
4		

JOB NO. 05.4604.000

DATE 16/06/26

DRAWN BY Author

DWG NO. ACP-924

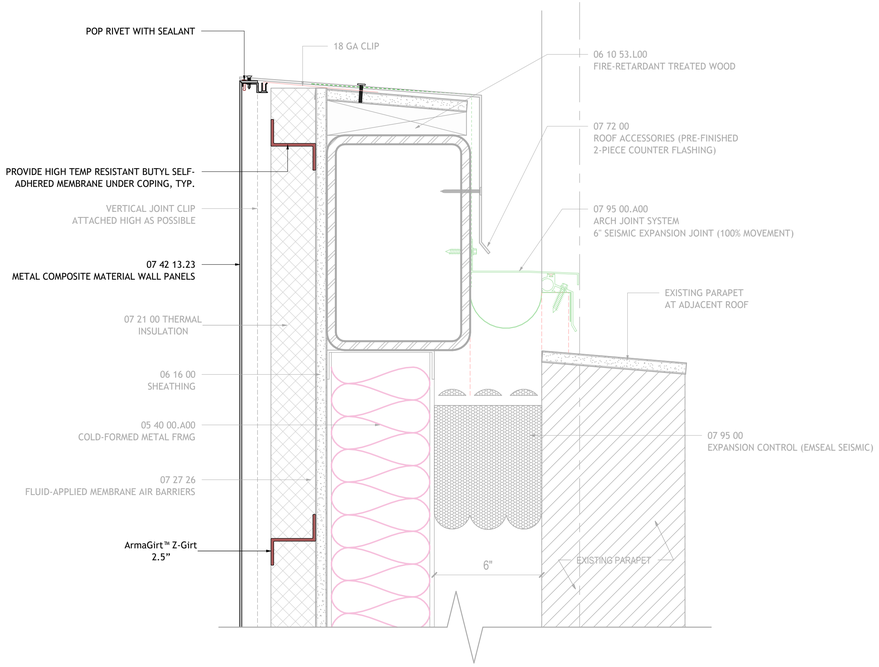

1 CASINO SOUTH ENTRY - EXTERIOR DETAIL 03
SCALE: 3" = 1'-0"

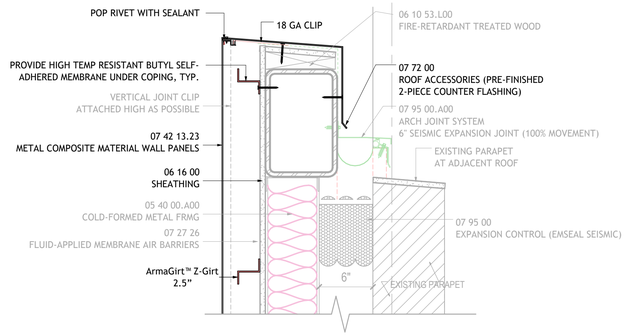

2 ELEC YARD ROOF DETAIL
SCALE: 1 1/2" = 1'-0"

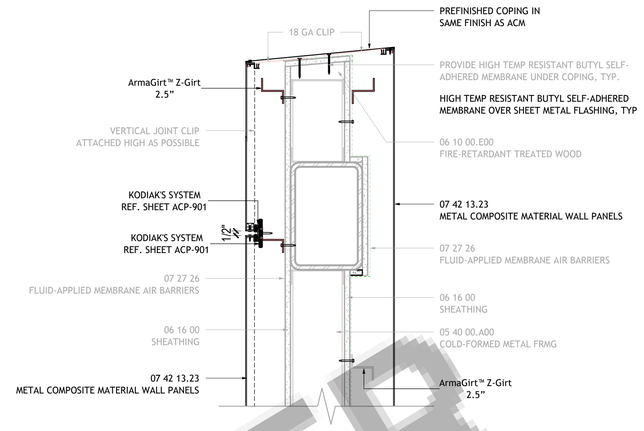

3 TYPICAL PARAPET DETAIL WITHOUT INSULATION
SCALE: 1 1/2" = 1'-0"

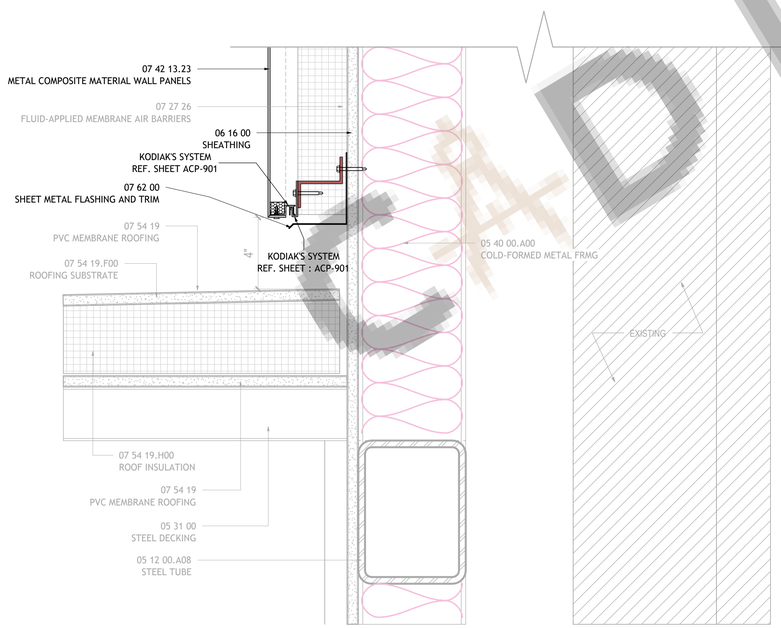

4 CASINO SOUTH ENTRY - EXTERIOR DETAIL 02
SCALE: 3" = 1'-0"

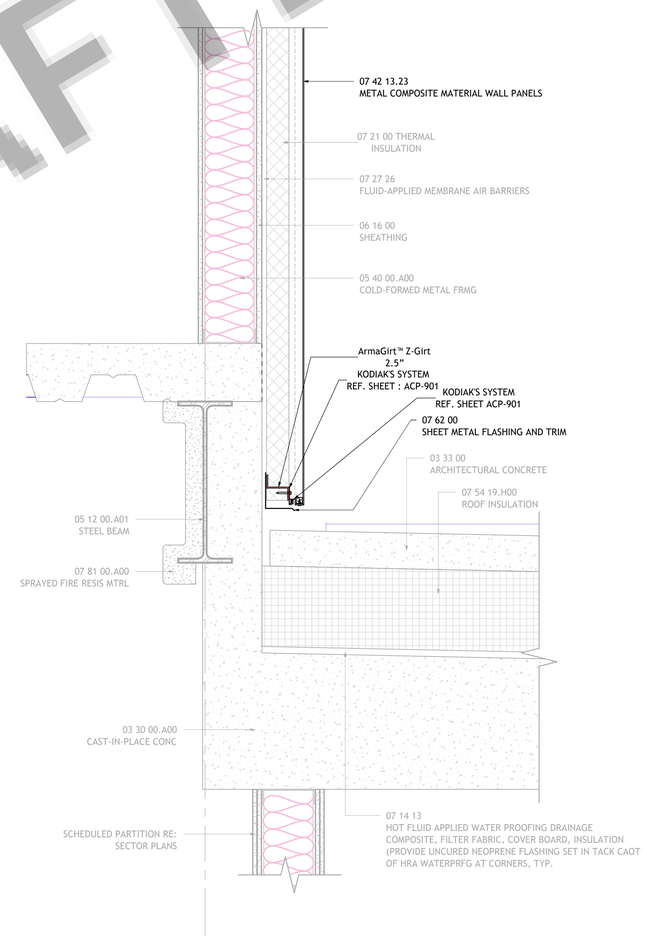

5 MAIN TELECOM WALL DETAIL
SCALE: 1 1/2" = 1'-0"

CAD DRAFTER

DNI

CAD DRAFTER
4024 Coleman Ave, San Diego, CA 92110
info@cadrafter.us
+1 480-638-3585

PROJECT NAME: Grand Sierra Resort & Casino - Masterplan
East 2nd StreetReno NV 89595

SHEET TITLE: EXTERIOR DETAILS - 01

PROJECT MGR : Approver

REV	DATE	COMMENTS
1		
2		
3		
4		

JOB NO.
05.4604.000

DATE
16/06/26

DRAWN BY
Author

DWG NO.
ACP-925

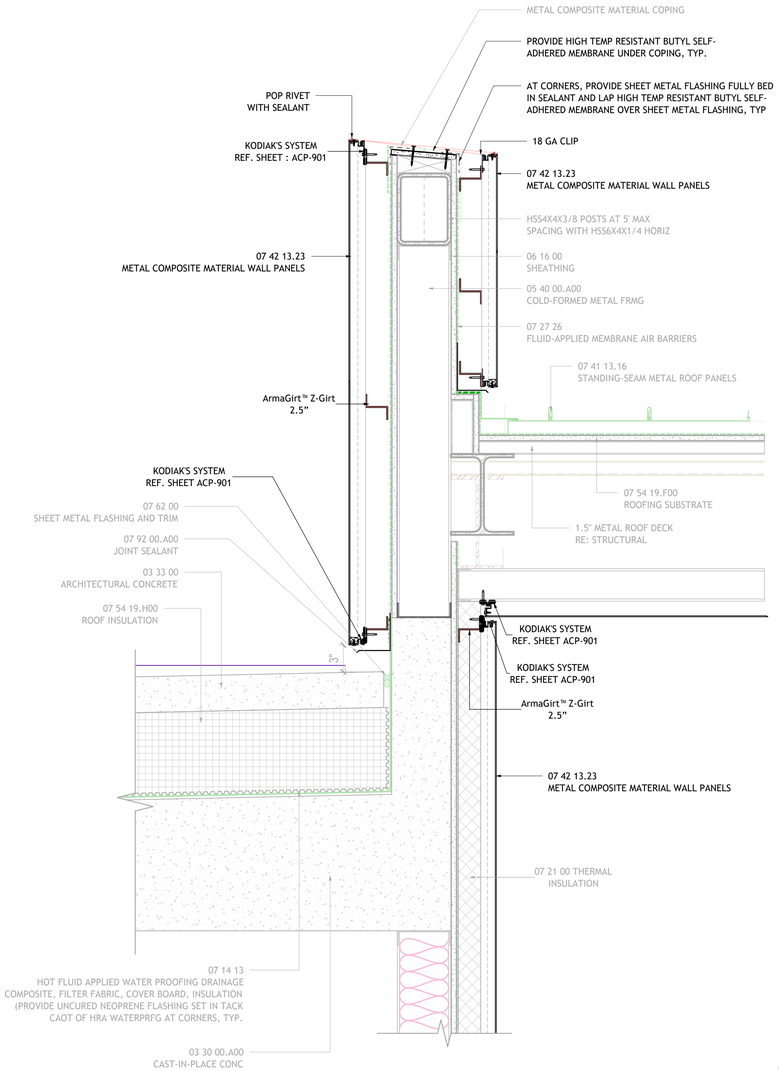

1 EXTERIOR DECK RAILING DETAIL
SCALE: 1 1/2" = 1'-0"

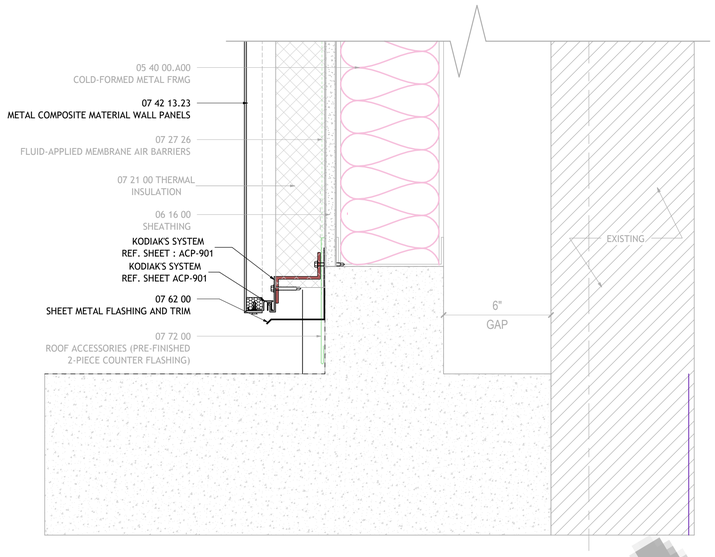

2 CASINO SOUTH ENTRY - EXTERIOR DETAIL 01
SCALE: 3" = 1'-0"

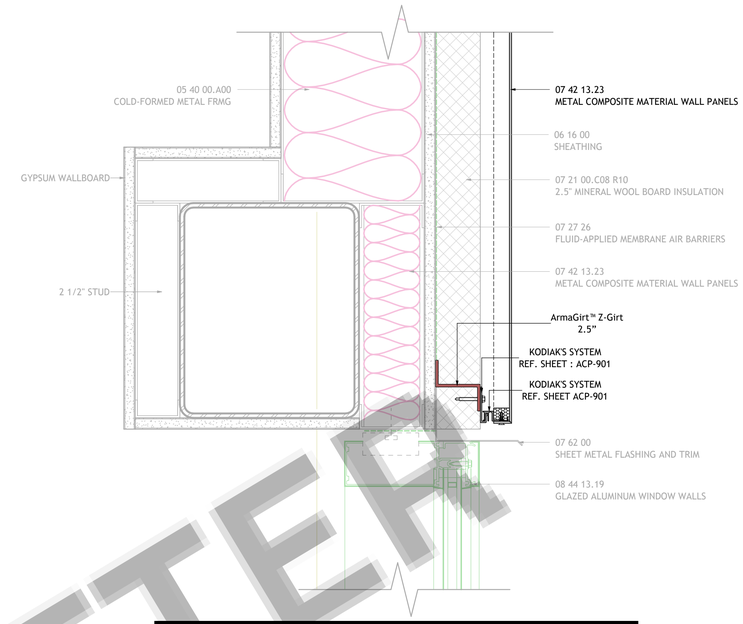

3 ENLARGED ARENA WINDOW HEAD DETAIL
SCALE: 3" = 1'-0"

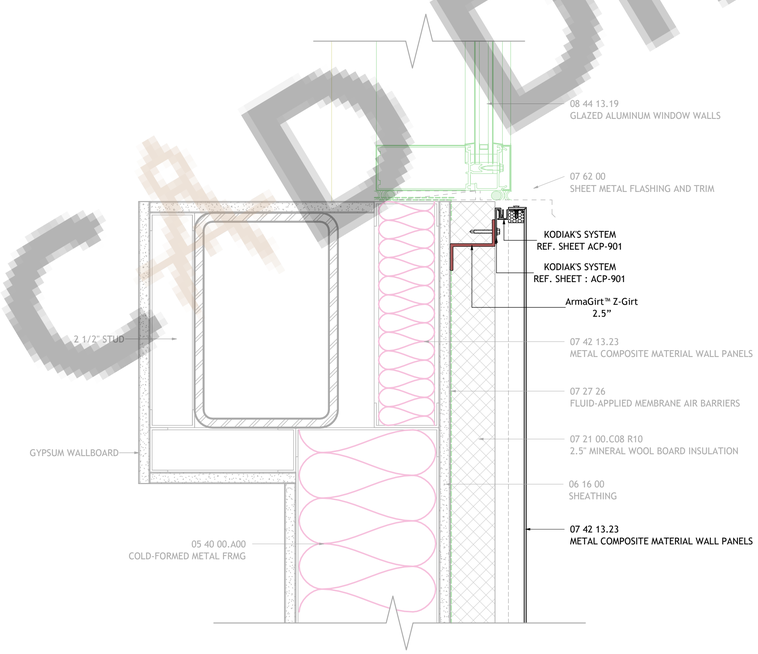

4 ENLARGED ARENA WINDOW SILL DETAIL
SCALE: 3" = 1'-0"

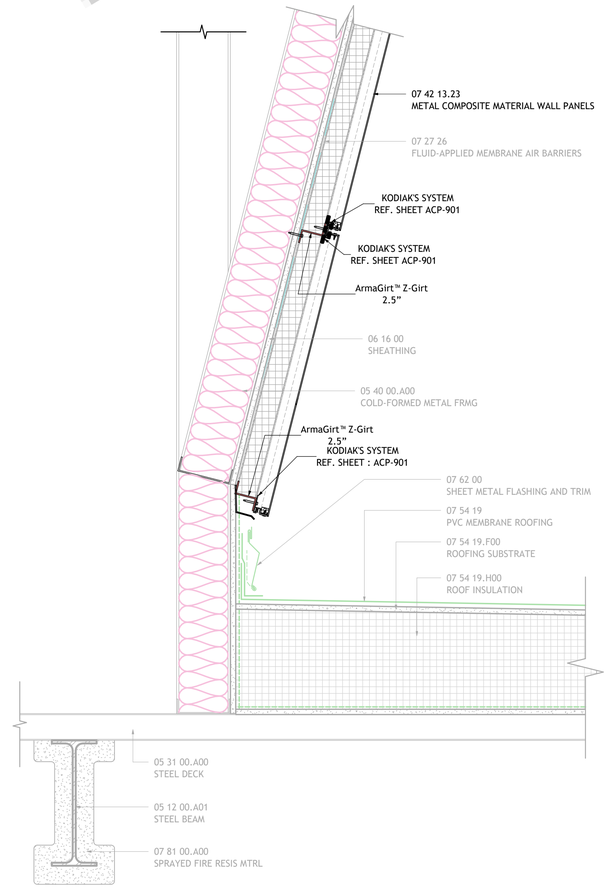

5 EXISTING CASINO TO ARENA - DETAIL 02
SCALE: 1 1/2" = 1'-0"

DNI
CAD DRAFTER
CAD DRAFTER

4024 Coleman Ave, San Diego, CA 92110
info@cadrafter.us
+1 480-638-3595

PROJECT NAME: Grand Sierra Resort & Casino - Masterplan
East 2nd StreetReno NV 89595
SHEET TITLE: EXTERIOR DETAILS - 02
PROJECT MGR : Approver

REV	DATE	COMMENTS
1		
2		
3		
4		

JOB NO. 05.4604.000
DATE 16/06/26
DRAWN BY Author
DWG NO. ACP-926

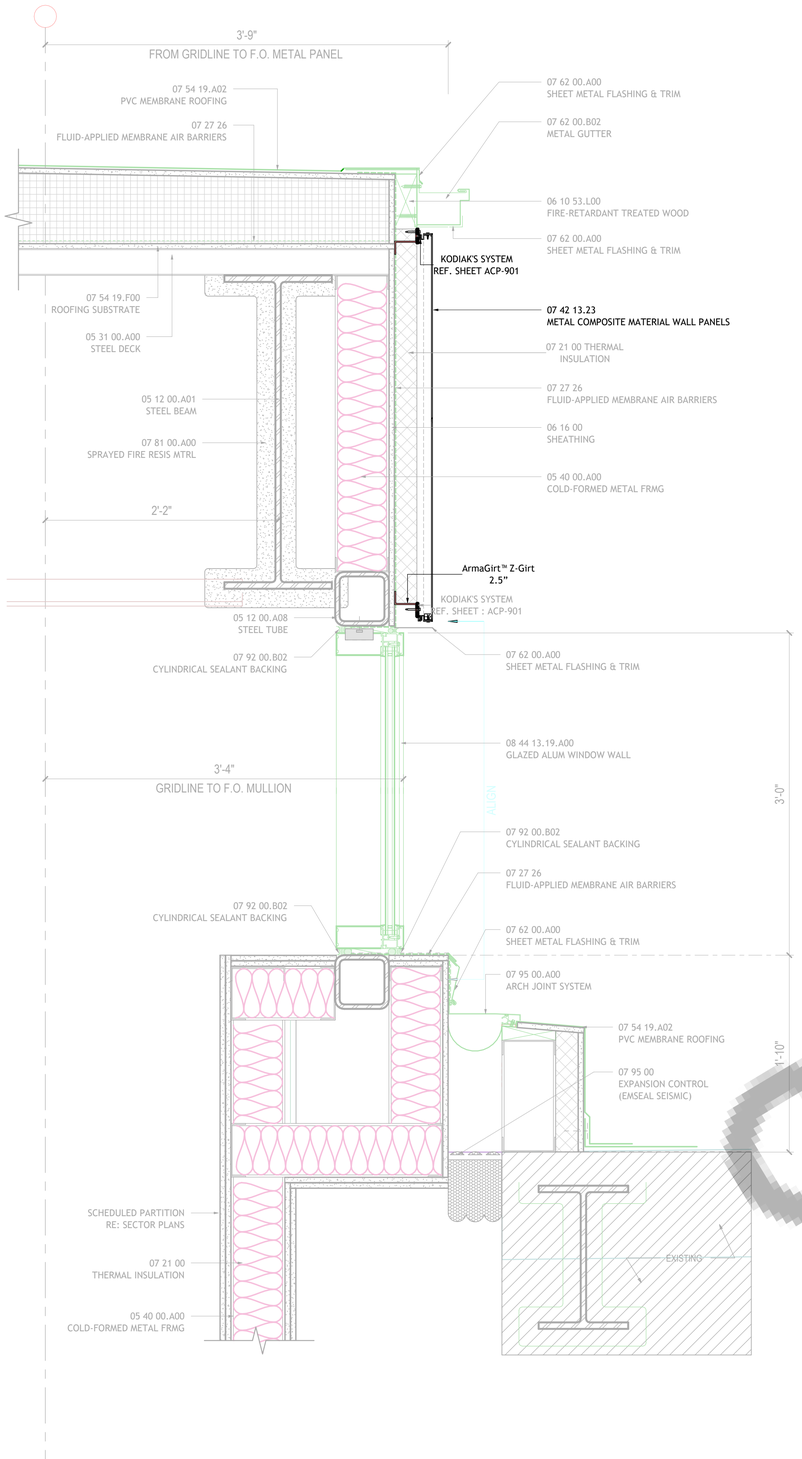

1 EXISTING CASINO TO ARENA - DETAIL 01

SCALE: 1 1/2" = 1'-0"

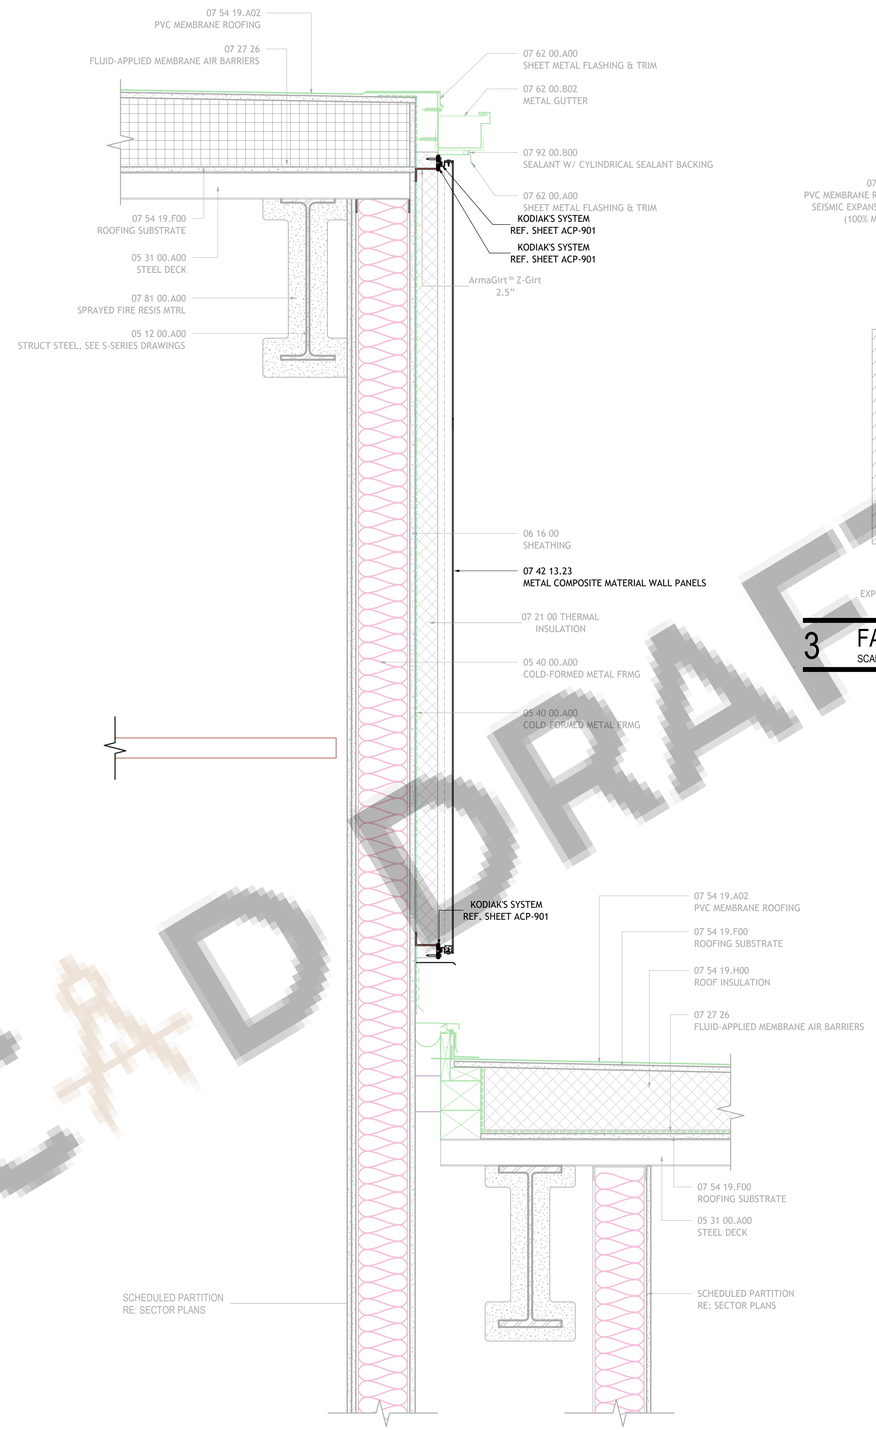

2 FAN ZONE EGRESS 2 - DETEAIL 01

SCALE: 1 1/2" = 1'-0"

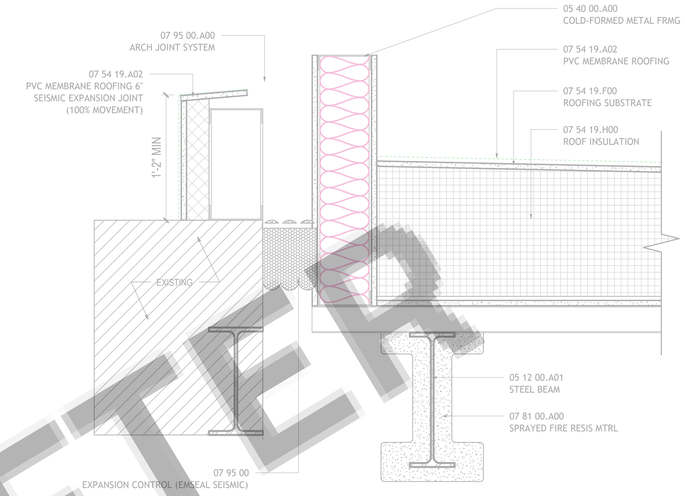

3 FAN ZONE EGRESS 1 - DETEAIL 01

SCALE: 1 1/2" = 1'-0"

CADDRAFTER

DNI

CAD DRAFTER
4024 Coleman Ave, San Diego, CA 92110
info@cadrafter.us
+1 -619-639-3595

PROJECT NAME: Grand Sierra Resort & Casino - Masterplan
East 2nd StreetReno NV 89595

SHEET TITLE: EXTERIOR DETAILS - 03

PROJECT MGR.: Approver

REV	DATE	COMMENTS
1		
2		
3		
4		

JOB NO.
05.4604.000

DATE
16/06/26

DRAWN BY
Author

DWG NO.
ACP-927

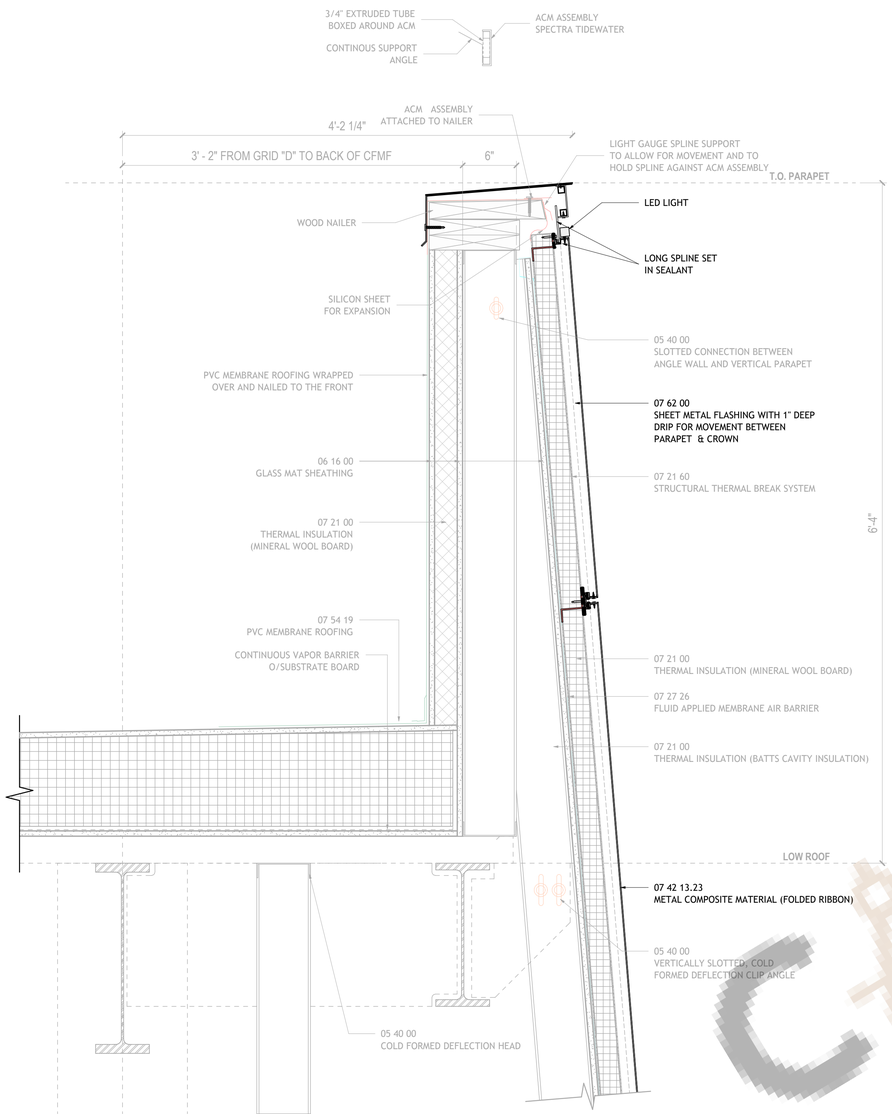

1 DEFLECTION @ PARAPET
SCALE: 1 1/2" = 1'-0"

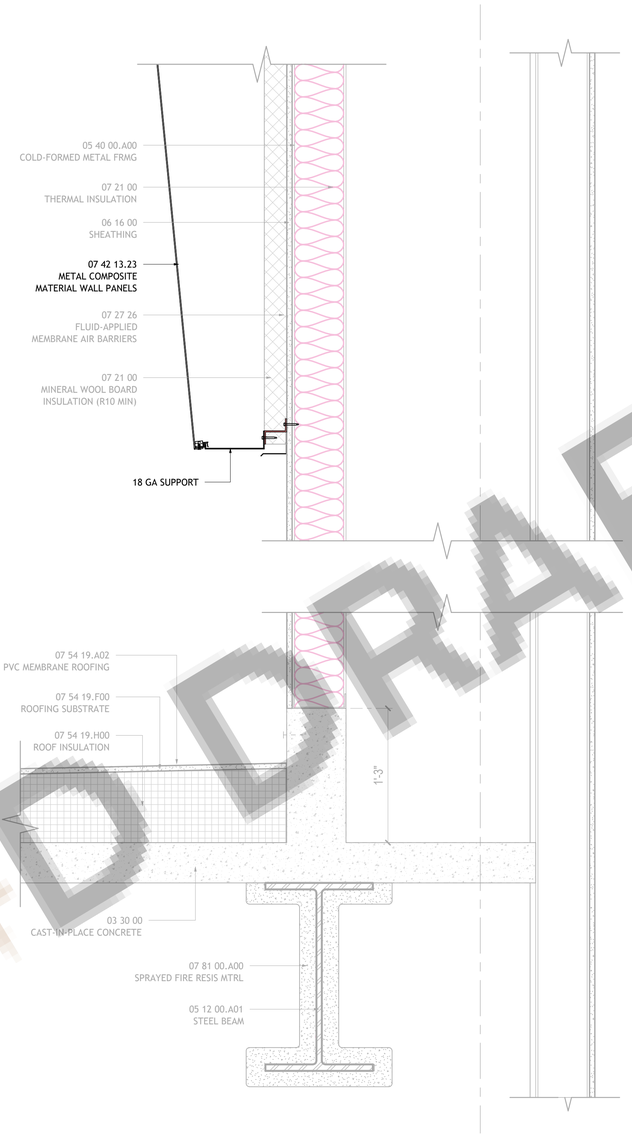

2 WALL SECTION QUAD E LOW MECHANICAL WELL - Callout 1
SCALE: 1 1/2" = 1'-0"

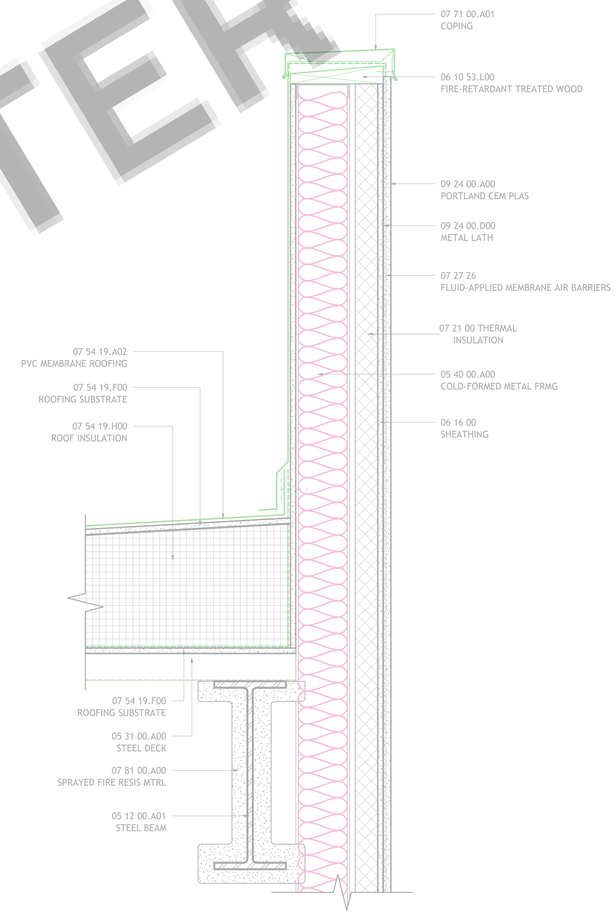

3 QUAD E LOW MECHANICAL WELL - DETAIL 01
SCALE: 1 1/2" = 1'-0"

DNI
CAD DRAFTER
CAD DRAFTER

4024 Coleman Ave, San Diego, CA 92110
info@cadrafter.us
+1 -619-639-3595

PROJECT NAME: Grand Sierra Resort & Casino - Masterplan
East 2nd StreetReno NV 89595
SHEET TITLE: EXTERIOR DETAILS - 04
PROJECT MGR : Approver

REV	DATE	COMMENTS
1		
2		
3		
4		

JOB NO. 05.4604.000
DATE 16/06/26
DRAWN BY Author
DWG NO. ACP-928

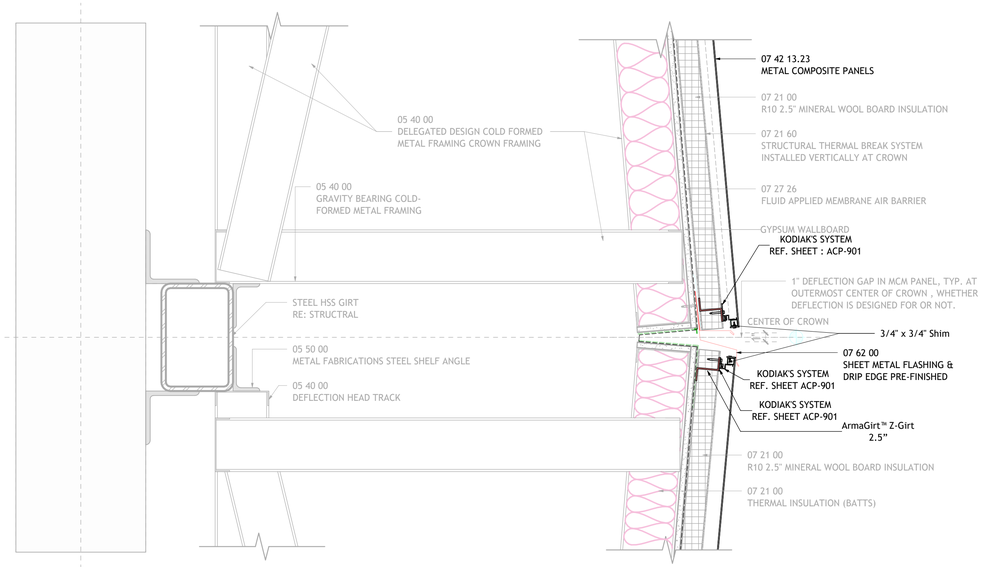

1 DEFLECTION @ CROWN CENTER

SCALE: 1 1/2" = 1'-0"

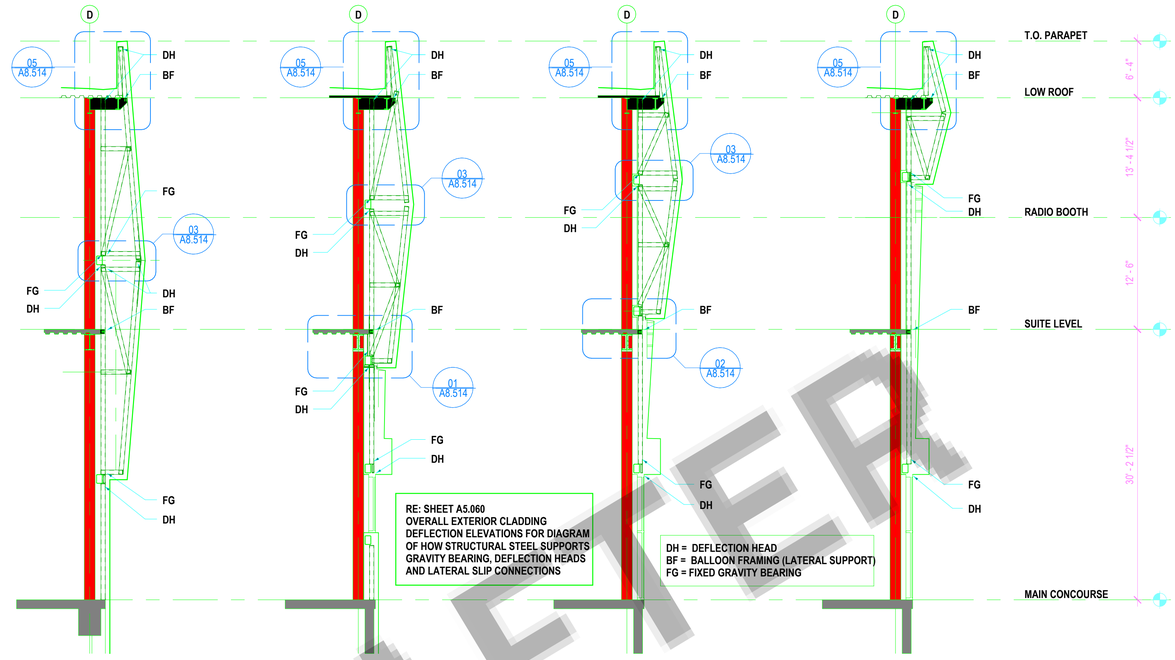

2 DEFLECTION CONDITIONS

SCALE: 1/8" = 1'-0"

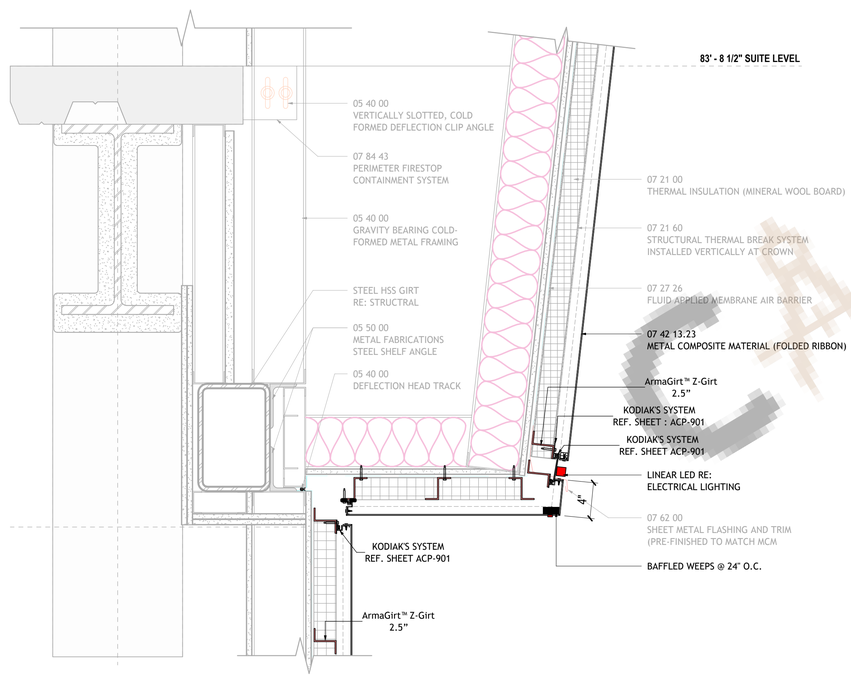

3 DEFLECTION GIRT BELOW SUITE

SCALE: 1 1/2" = 1'-0"

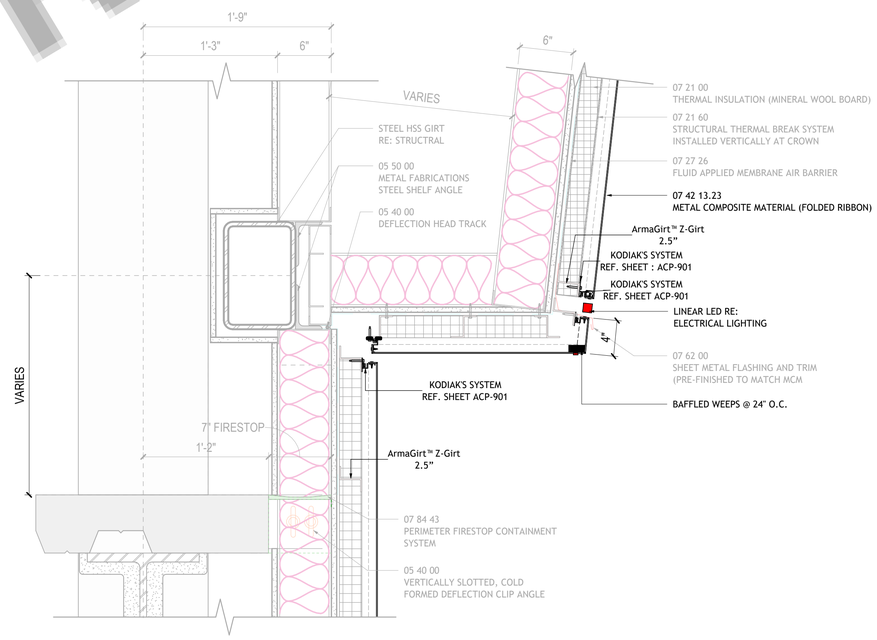

4 DEFLECTION GIRT ABOVE SUITE

SCALE: 1 1/2" = 1'-0"

CAD DRAFTER

DNI

CAD DRAFTER
4024 Coleman Ave, San Diego, CA 92110
info@caddrafter.us
+1 -619-639-3595

PROJECT NAME: Grand Sierra Resort & Casino - Masterplan
East 2nd StreetReno NV 89595

SHEET TITLE: EXTERIOR DETAILS - 05

PROJECT MGR : Approver

REV	DATE	COMMENTS
1		
2		
3		
4		

JOB NO. 05.4604.000

DATE 16/06/26

DRAWN BY Author

DWG NO. ACP-929

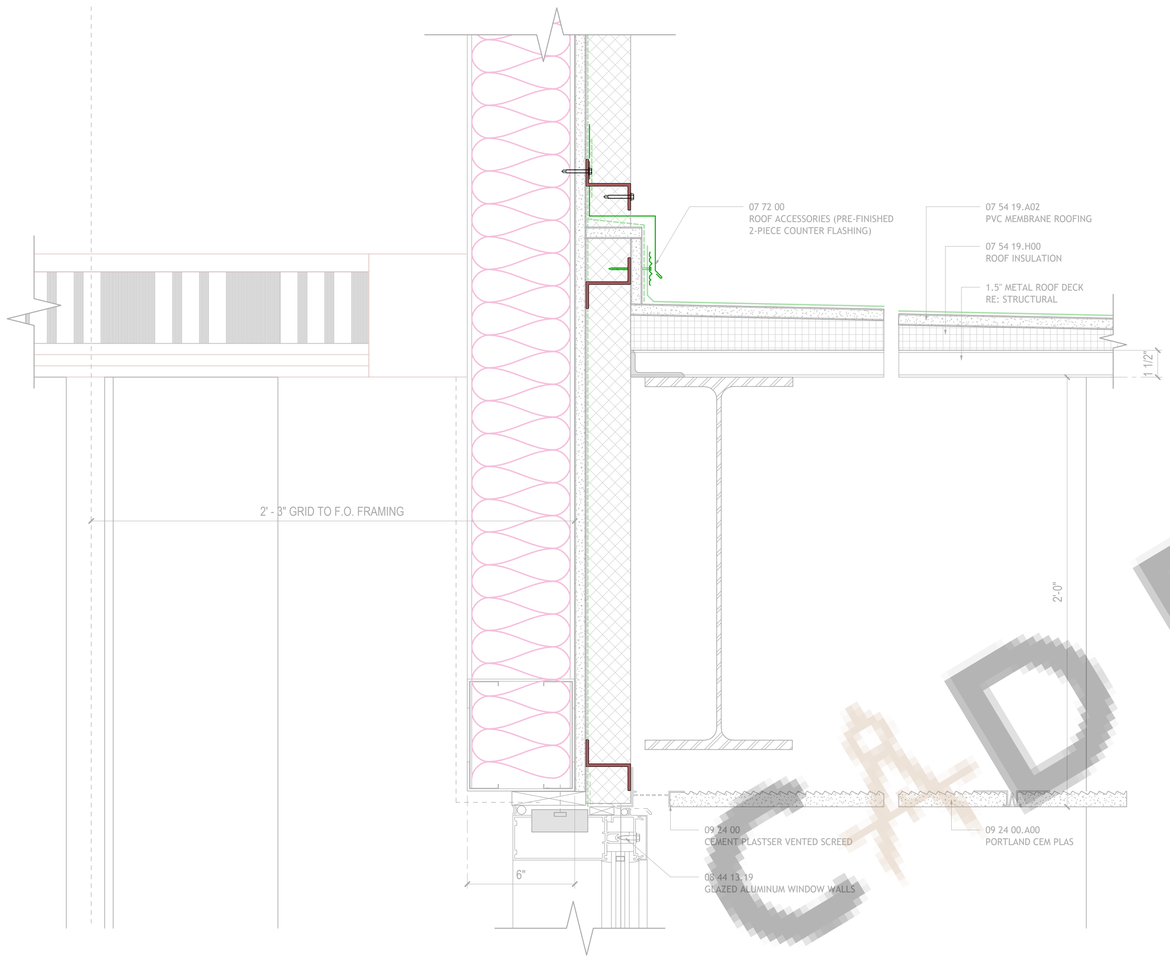

1 EXTERIOR DETAIL - SOUTH CANOPY FLASHING
SCALE: 3" = 1'-0"

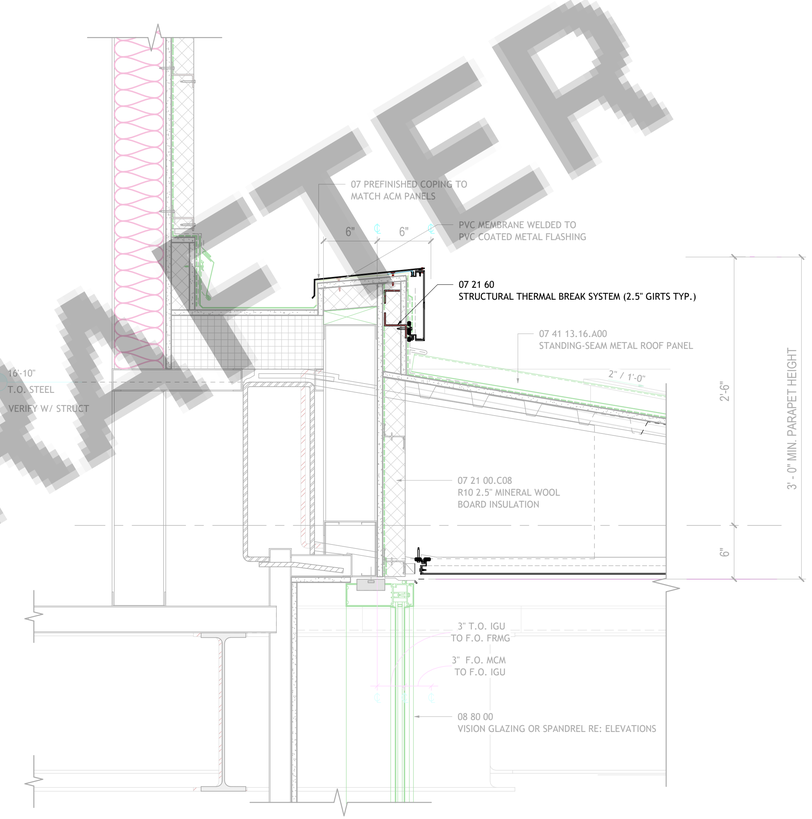

2 FAN ZONE CANOPY PARAPET TRANSITION TO BLDG
SCALE: 1 1/2" = 1'-0"

C✓D DRAFTER

DNI

C✓D DRAFTER
4024 Coleman Ave, San Diego, CA 92110
info@cadrafter.us
+1 -619-639-3585

PROJECT NAME: Grand Sierra Resort & Casino - Masterplan
East 2nd StreetReno NV 89595
SHEET TITLE: FOLDED RIBBON DETAILS - 01
PROJECT MGR : Approver

REV	DATE	COMMENTS
1		
2		
3		
4		

JOB NO.
05.4604.000
DATE
16/06/26
DRAWN BY
Author
DWG NO.
ACP-930

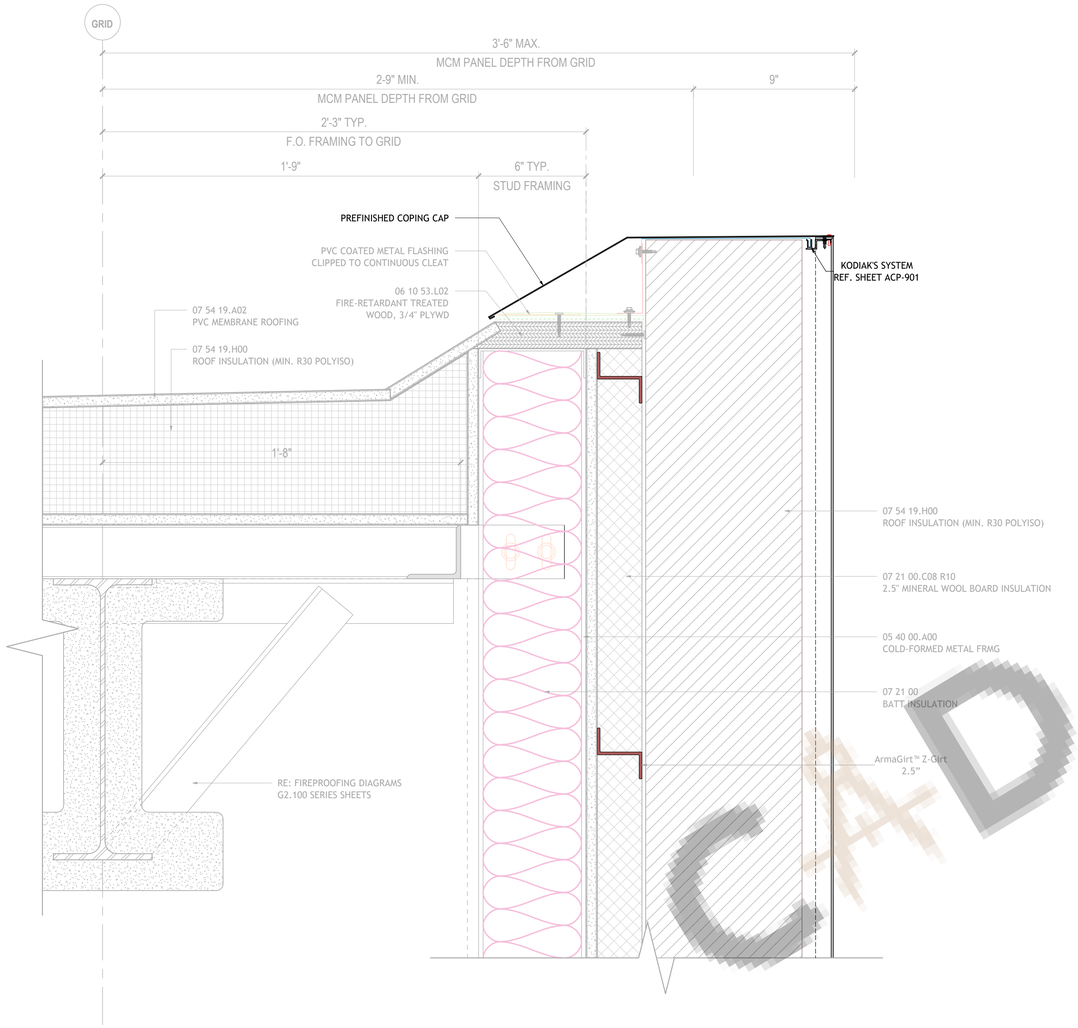

1 FOLDED RIBBON PARAPET DETAIL
SCALE: 3" = 1'-0"

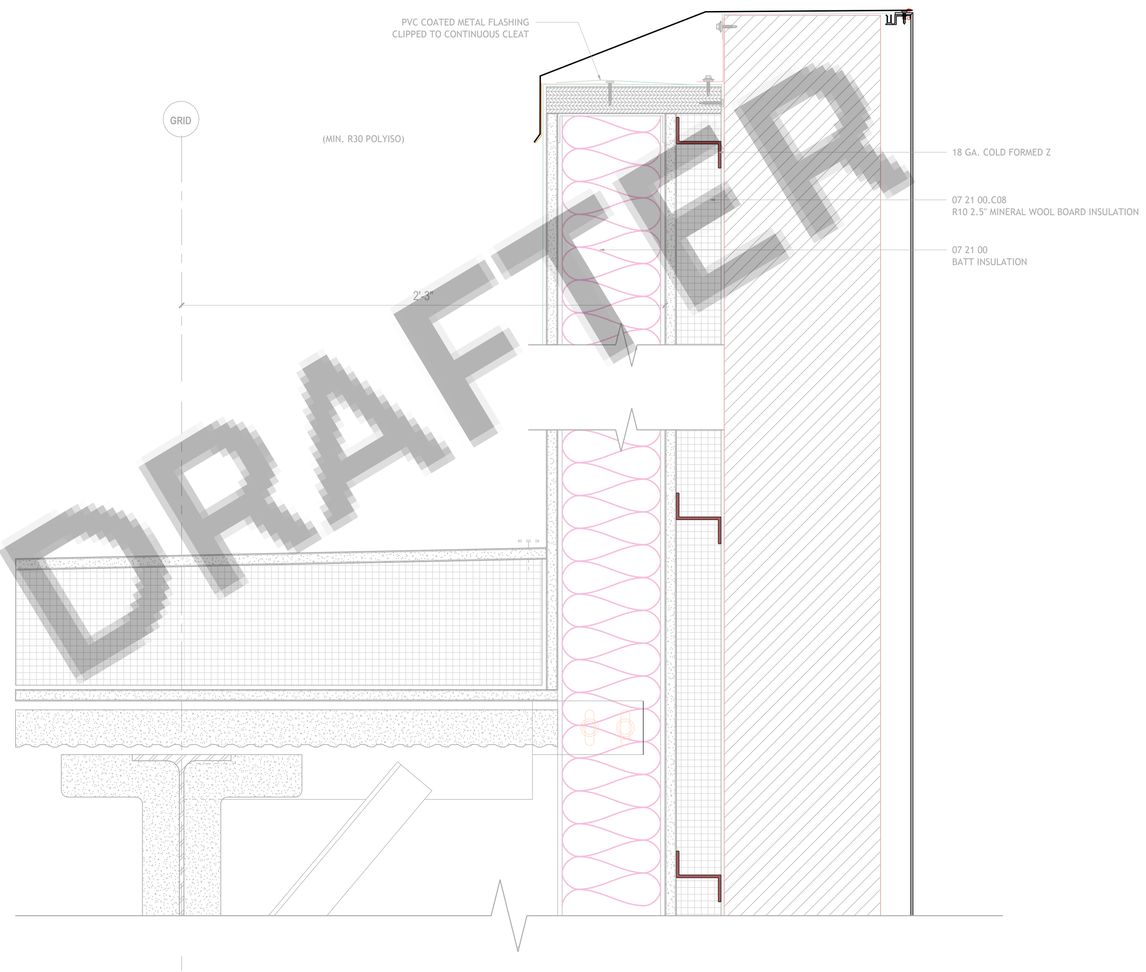

2 FAN ZONE PARAPET DETAIL
SCALE: 3" = 1'-0"

CAD DRAFTER

DNI

CAD DRAFTER
4024 Coleman Ave, San Diego, CA 92110
info@cadrafter.us
+1 -619-639-3595

PROJECT NAME: Grand Sierra Resort & Casino - Masterplan
East 2nd StreetReno NV 89595

SHEET TITLE: FOLDED RIBBON DETAILS - 02

PROJECT MGR : Approver

REV	DATE	COMMENTS
1		
2		
3		
4		

JOB NO.
05.4604.000

DATE
16/06/26

DRAWN BY
Author

DWG NO.
ACP-931

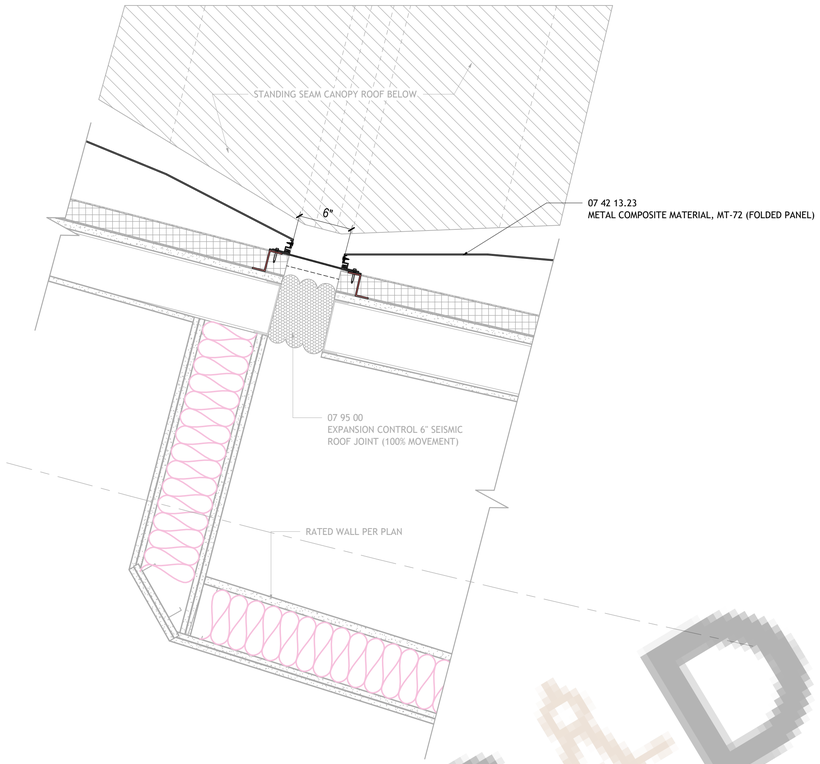

1 20D - SUITE LEVEL EXPANSION JOINT PLAN DETAIL
SCALE: 1 1/2" = 1'-0"

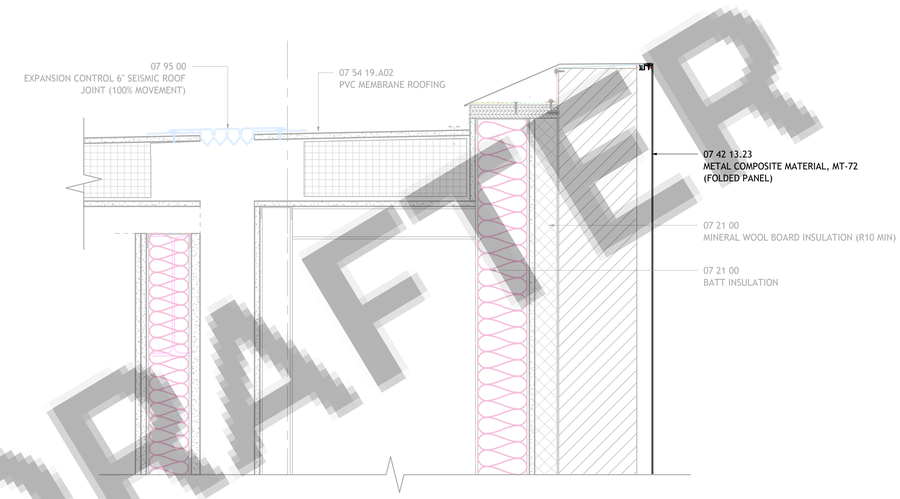

2 ROOF EXPANSION JOINT SECTION DETAIL
SCALE: 1 1/2" = 1'-0"

CAD DRAFTER

DNI

CAD DRAFTER
4024 Coleman Ave, San Diego, CA 92110
info@cadrafter.us
+1 -619-639-3585

PROJECT NAME: Grand Sierra Resort & Casino - Masterplan
East 2nd StreetReno NV 89595

SHEET TITLE: EXPANTION JOINTS DETAILS

PROJECT MGR : Approver

REV	DATE	COMMENTS
1		
2		
3		
4		

JOB NO.
05.4604.000

DATE
16/06/26

DRAWN BY
Author

DWG NO.
ACP-932

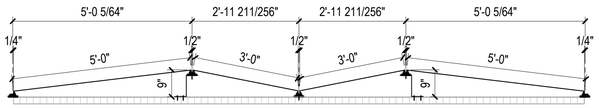

1 FOLDED PANEL TOP DETAIL
SCALE: 1/2" = 1'-0"

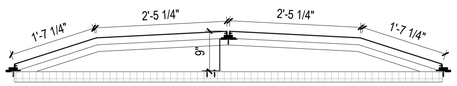

2 FOLDED PANEL MIDDLE DETAIL
SCALE: 3/4" = 1'-0"

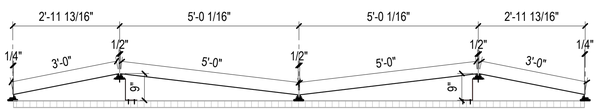

3 FOLDED PANEL BOTTOM DETAIL
SCALE: 1/2" = 1'-0"

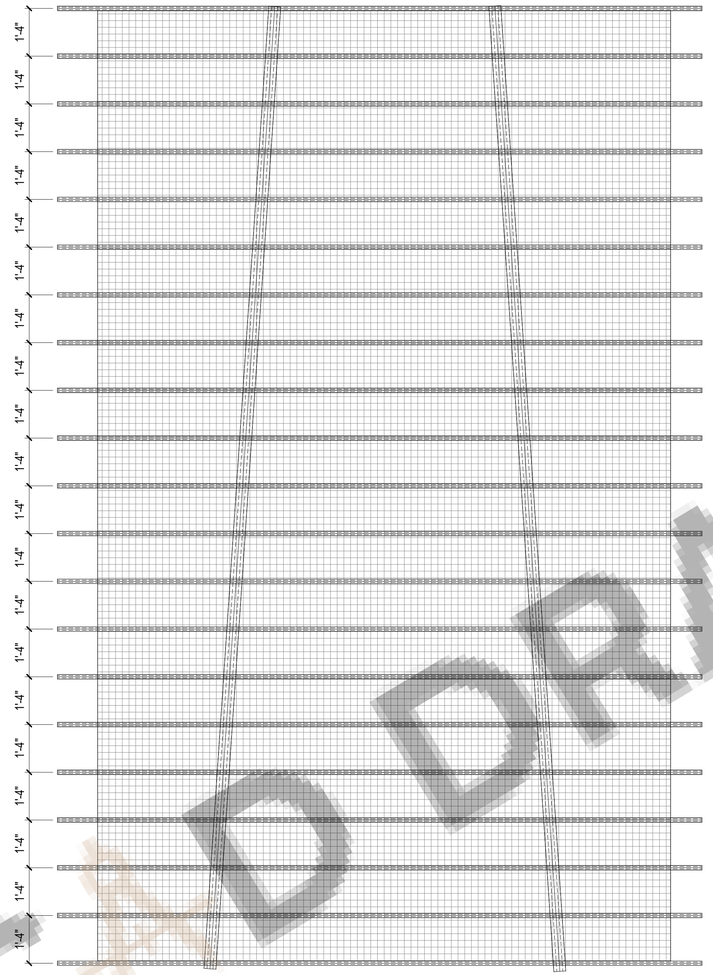

4 FOLDED PANEL BACK SIDE ELEVATION
SCALE: 1/2" = 1'-0"

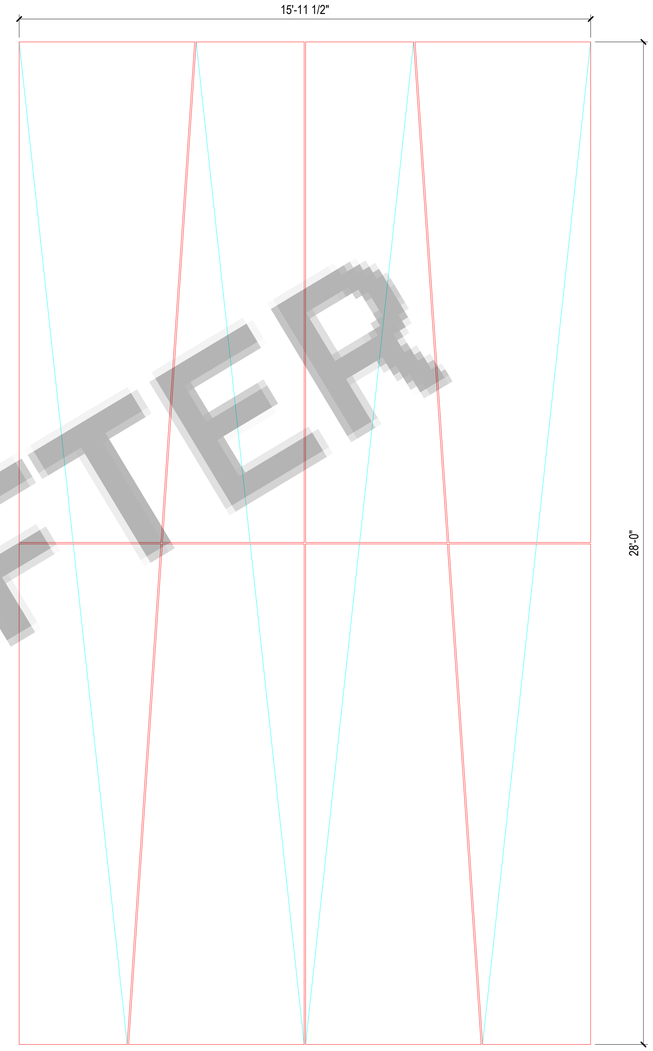

5 FOLDED PANEL FRONT ELEVATION
SCALE: 1/2" = 1'-0"

CAD DRAFTER

DNI

CAD DRAFTER
4024 Coleman Ave, San Diego, CA 92110
info@cadrafter.us
+1 -619-639-3935

PROJECT NAME: Grand Sierra Resort & Casino - Masterplan
East 2nd StreetReno NV 89595
SHEET TITLE: FOLDED PANEL DETAILS - 01
PROJECT MGR : Approver

REV	DATE	COMMENTS
1		
2		
3		
4		

JOB NO.
05.4604.000
DATE
16/06/26
DRAWN BY
Author
DWG NO.
ACP-933

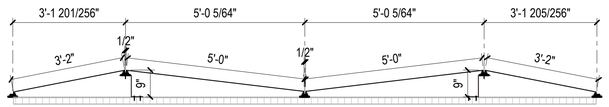

1 FOLDED PANEL BOTTOM DETAIL
SCALE: 1/2" = 1'-0"

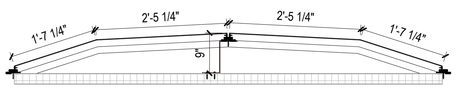

2 FOLDED PANEL MIDDLE DETAIL
SCALE: 3/4" = 1'-0"

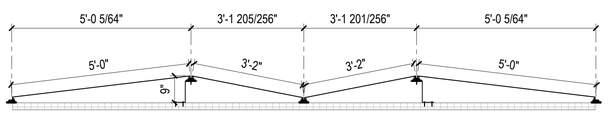

3 FOLDED PANEL TOP DETAIL
SCALE: 1/2" = 1'-0"

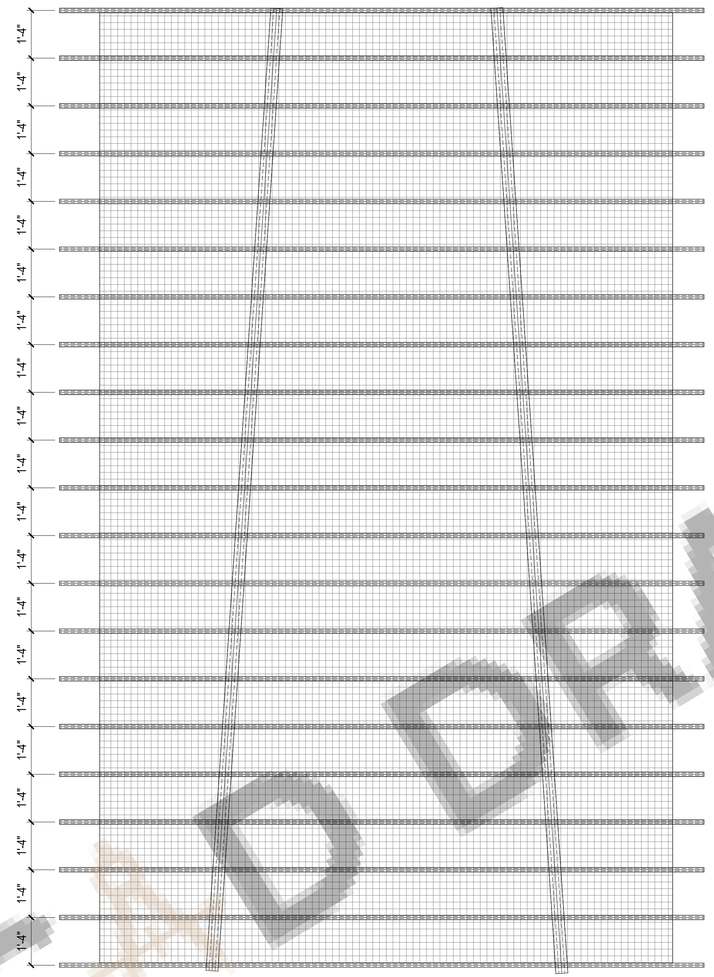

4 FOLDED PANEL BACK SIDE ELEVATION
SCALE: 1/2" = 1'-0"

5 FOLDED PANEL FRONT ELEVATION
SCALE: 1/2" = 1'-0"

CAD DRAFTER

DNI

CAD DRAFTER
4024 Coleman Ave, San Diego, CA 92110
info@cadrafter.us
+1 -619-639-3595

PROJECT NAME: Grand Sierra Resort & Casino - Masterplan
East 2nd StreetReno NV 89595

SHEET TITLE: FOLDED PANEL DETAILS - 02

PROJECT MGR.: Approver

REV	DATE	COMMENTS
1		
2		
3		
4		

JOB NO. 05.4604.000

DATE 16/06/26

DRAWN BY Author

DWG NO. ACP-934

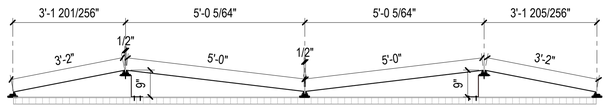

1 FOLDED PANEL BOTTOM DETAIL
SCALE: 1/2" = 1'-0"

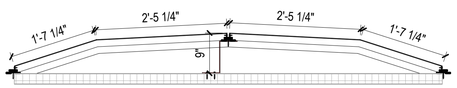

2 FOLDED PANEL MIDDLE DETAIL
SCALE: 3/4" = 1'-0"

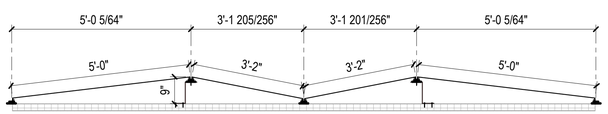

3 FOLDED PANEL TOP DETAIL
SCALE: 1/2" = 1'-0"

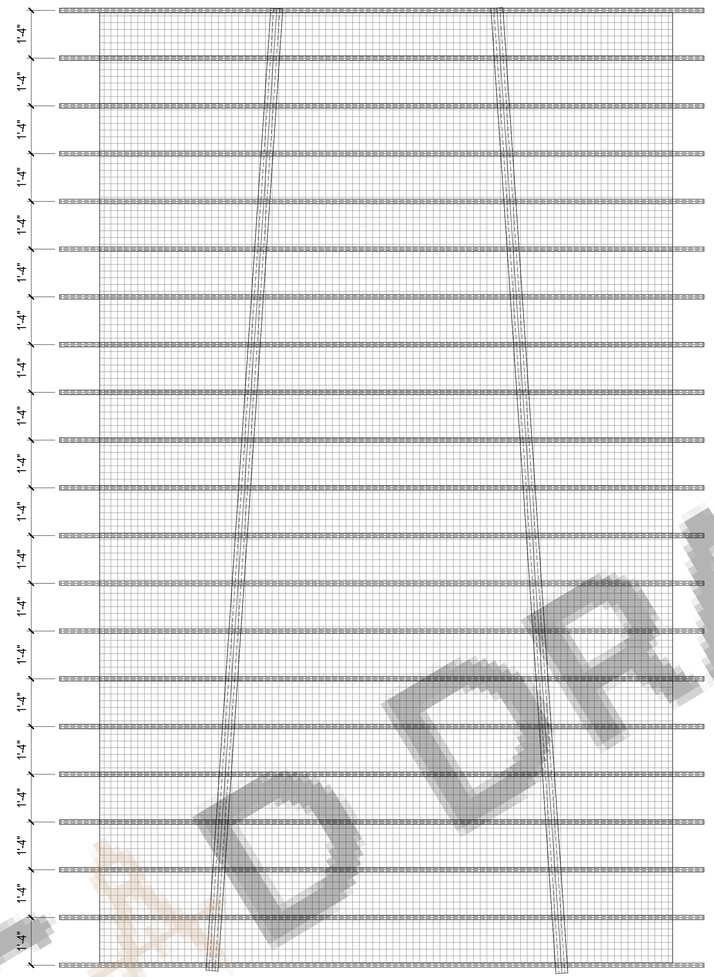

4 FOLDED PANEL BACK SIDE ELEVATION
SCALE: 1/2" = 1'-0"

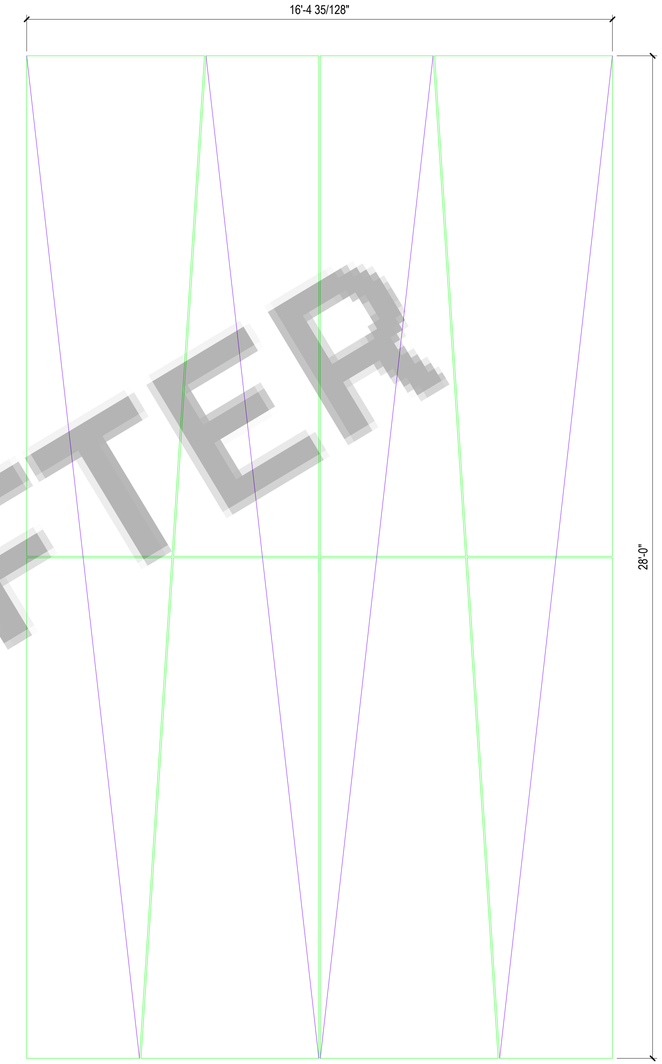

5 FOLDED PANEL FRONT ELEVATION
SCALE: 1/2" = 1'-0"

CAD DRAFTER

DNI

CAD DRAFTER

4024 Coleman Ave, San Diego, CA 92110
info@cadrafter.us
+1 -619-639-3935

PROJECT NAME: Grand Sierra Resort & Casino - Masterplan
East 2nd StreetReno NV 89595

SHEET TITLE: FOLDED PANEL DETAILS - 03

PROJECT MGR : Approver

REV	DATE	COMMENTS
1		
2		
3		
4		

JOB NO.
05.4604.000

DATE
16/06/26

DRAWN BY
Author

DWG NO.
ACP-935